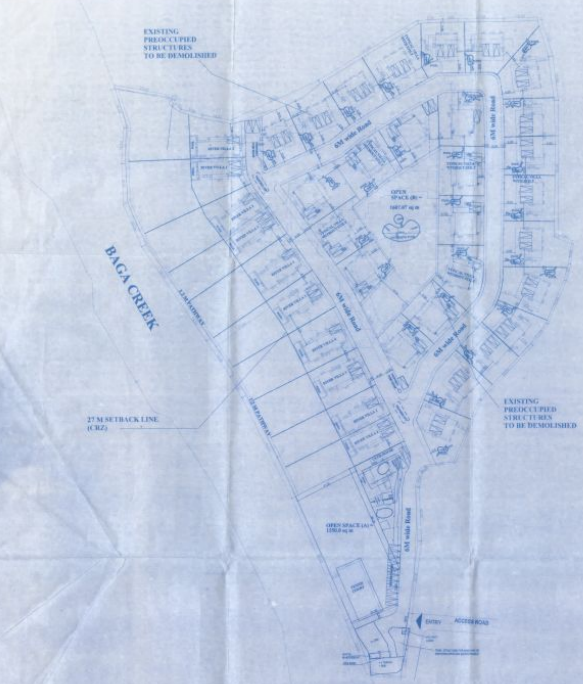

SITE PLAN
SCALE 1:500

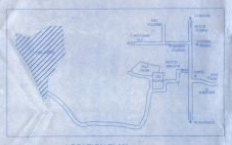

LOCATION PLAN
NOT TO SCALE

TYPICAL POOL
SCALE 1:100

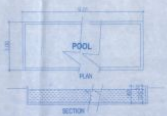

SWIMMING POOL FOR RIVER VILLA
SCALE 1:100

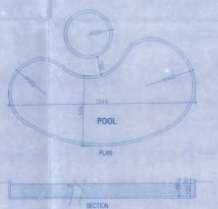

SWIMMING POOL - COMMON
SCALE 1:100

RECONSTRUCTION OF EXISTING APPROVED STRUCTURES ON PLOT BEARING SURVEY NO.142 /1&2 OF ARPORA BARDEZ GOA FOR FALCON RETREAT PRIVATE LTD.

SCALE :	ARCHITECT'S SIGN:	OWNER'S SIGN:	SHEET NO.
1:500 , 1:100			1