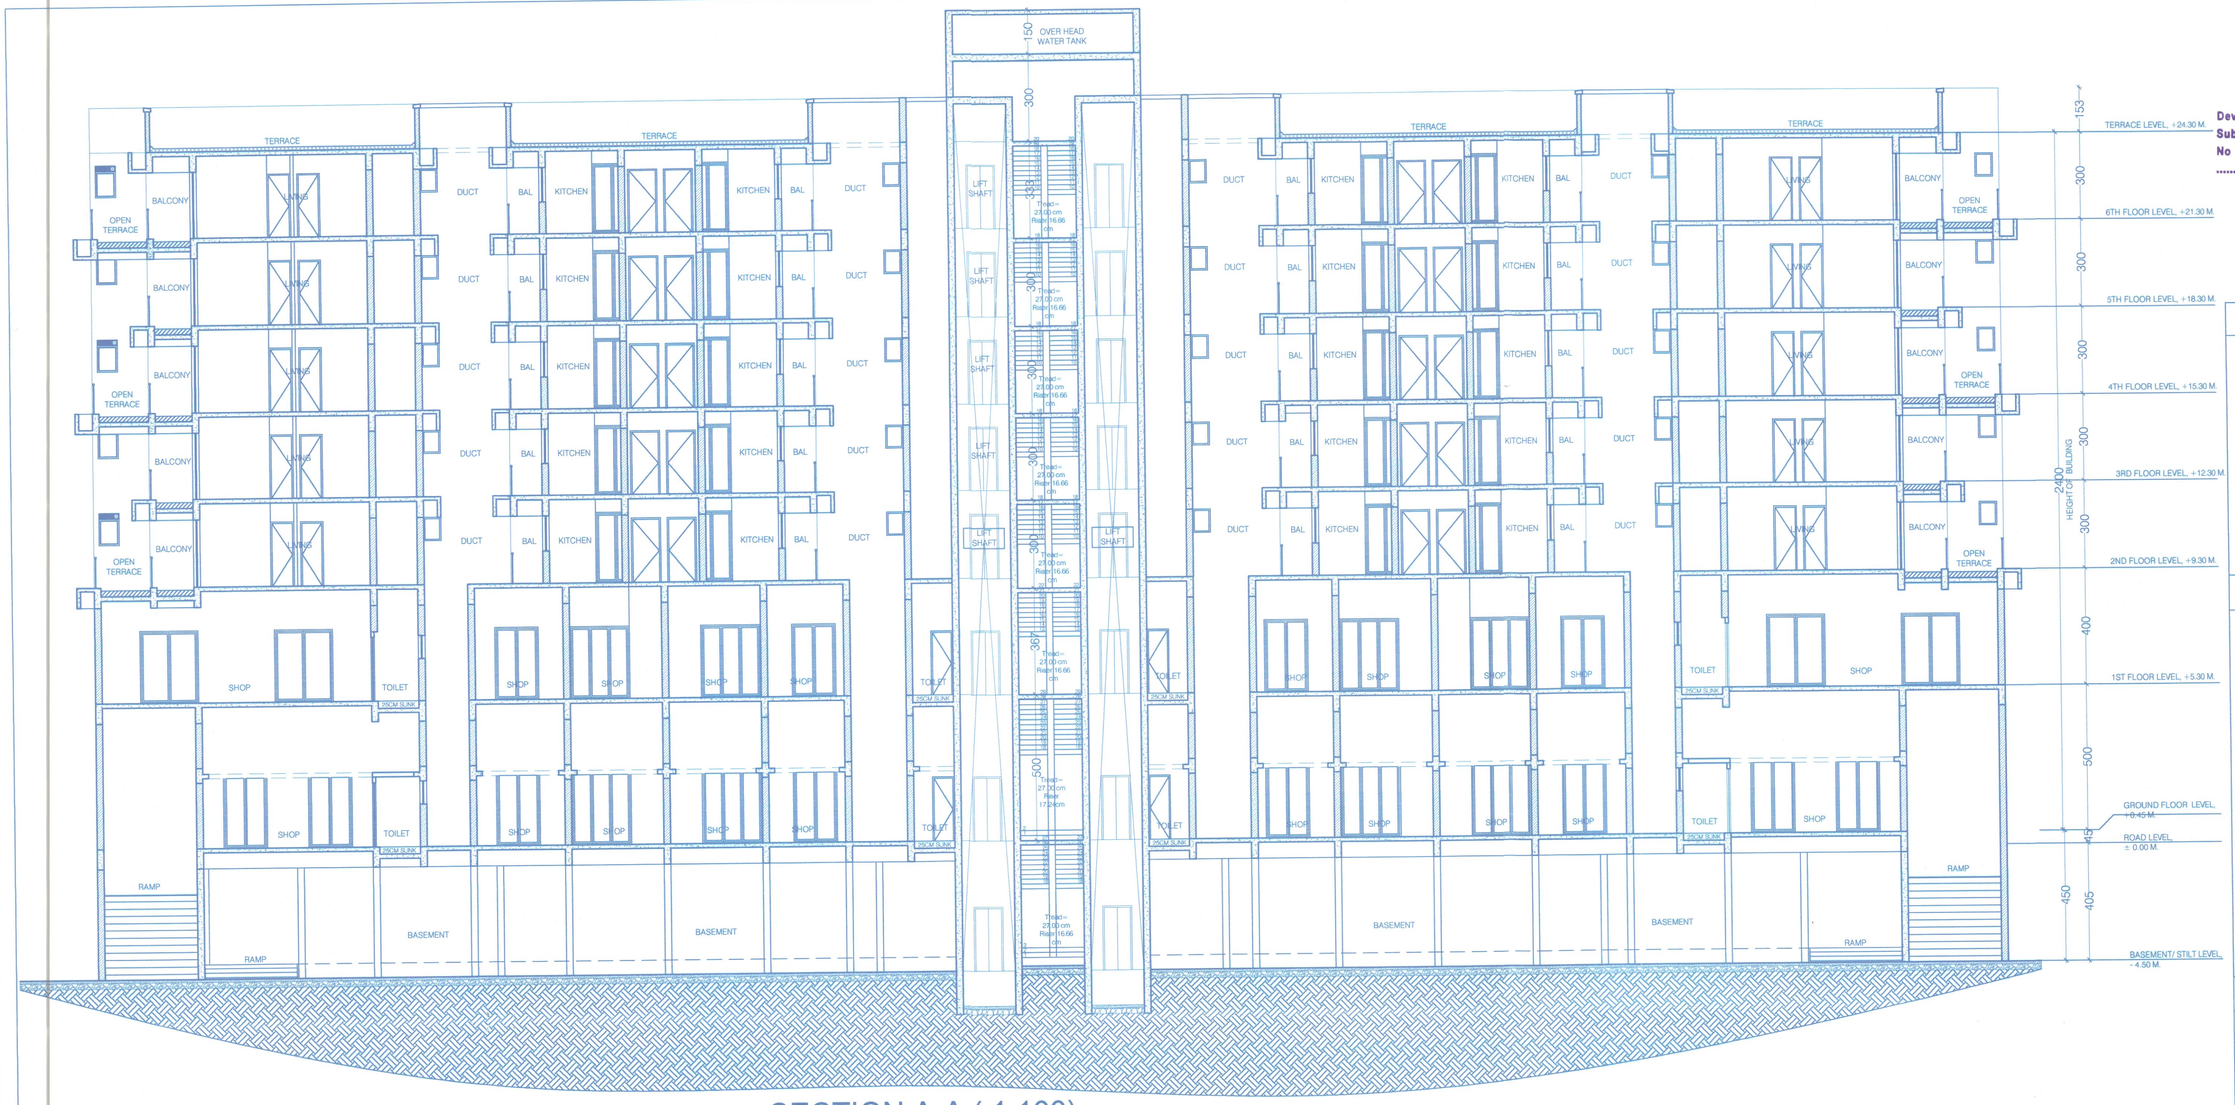

SECTION A-A (1:100)

FRONT ELEVATION (1:100)

Development Permission Granted
Subject To Conditions Vide Order
No SGPDA/P/ 6451/738/26-27
.....Dated 23/09/2026

Member Secretary
S.G.P.D.A.
MARGAO-GOA

SCHEDULE OF OPENINGS

D :110X250
D1:90X220
D'1:90X 250
D2:80X220
V:60X80
W:150X150
W2:115 X130
W'2:100 X130
W3:150 X130

PROJECT

REVISED COMMERCIAL & RESIDENTIAL BUILDING FOR M/S VAASTU DEVLOPER CONSTITUTED ATTORNEY TO THE OWNER MR. ASHOK DASANI ON PLOT A ON LAND BEARING CHALTA NO. 3 P.T. SHEET NO. 58 AT MARGAO GOA

CLIENT

M/S VAASTU DEVLOPER CONSTITUTED ATTORNEY TO THE OWNER MR. ASHOK DASANI

DRAWING TYPE

SUBMISSION DRAWING

SECTION ,ELEVATION

DEALT : AP	CHECKD : UPI
DATE :21-08-26	DRG NO : 4
SCALE : 1:100	JOB NO: 727/19

OWNER

ARCHITECT

ARCHITECT
NUTAN U. KAMAT
CA/2025/192021
Vidyanagar, Margao, Goa.

EARTHWORKS
Ar. NUTAN KAMAT