
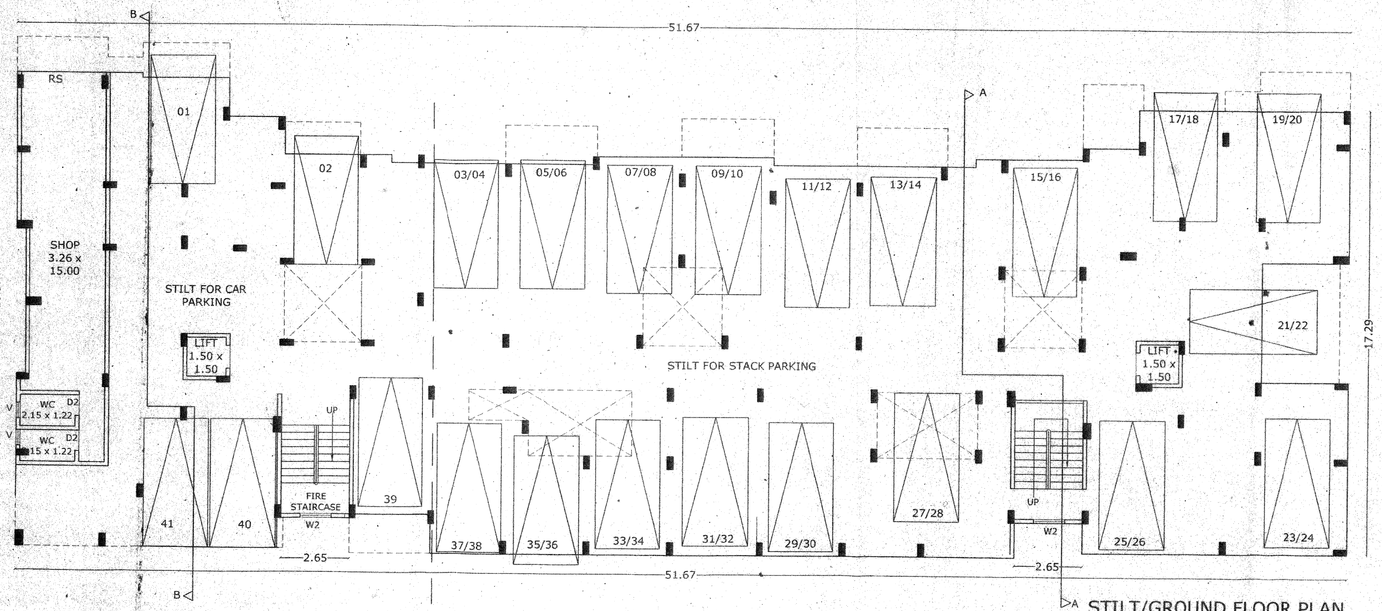


STILT/GROUND FLOOR PLAN

SC 1:100

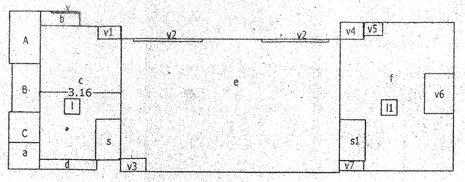


STILT FLOOR PLAN

SC 1:300

A	= 3.56 x 6.09	= 21.68 sq.m.
B	= 3.21 x 5.65	= 18.13 sq.m.
C	= 3.56 x 3.56	= 12.67 sq.m.
A + B + C		= 52.48 sq.m.....FAR AREA
a	= 3.56 x 3.13	= 11.14 sq.m.....PARKING
b	= 4.63 x 1.68	= 7.77 sq.m.
v	= 3.35 x 0.18	= 0.60 sq.m.....VOID
b-v	= 7.77 - 0.60	= 7.17 sq.m.....PARKING
c	= 9.51 x 15.59	= 148.26 sq.m.
v1	= 2.72 x 1.45	= 3.94 sq.m.....VOID
l	= 1.80 x 1.80	= 3.24 sq.m.....LIFT
s	= 2.95 x 4.79	= 14.13 sq.m.....STAIRCASE
c - v1 - l - s		= 126.95 sq.m.....PARKING
d	= 6.86 x 1.17	= 8.03 sq.m.....PARKING
e	= 25.49 x 15.48	= 394.58 sq.m.
v2	= (7.87 x 0.30) x 2	= 4.72 sq.m.....VOID
v3	= 3.03 x 1.50	= 4.54 sq.m.....VOID
e - v2 - v3		= 385.32 sq.m.....PARKING
f	= 13.08 x 17.26	= 225.76 sq.m.
v4	= 2.72 x 1.95	= 5.30 sq.m.....VOID
v5	= 2.13 x 1.50	= 3.19 sq.m.....VOID
v6	= 3.35 x 4.65	= 15.57 sq.m.....VOID
v7	= 2.65 x 1.17	= 3.10 sq.m.....VOID
s1	= 2.95 x 4.79	= 14.13 sq.m.....STAIRCASE
l1	= 1.80 x 1.80	= 3.24 sq.m.....LIFT
f - v4 - v5 - v6 - v7 - l1 - s1		= 181.23 sq.m.....PARKING
TOTAL PARKING AREA		= 719.84 sq.m.

TOTAL FAR = 52.48 sq.m.
TOTAL BUA = 807.06 sq.m.

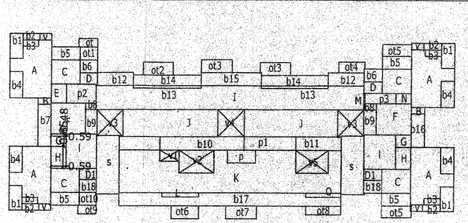


TYPICAL SECOND & FOURTH FLOOR PLAN

SC 1:300

A	= (4.87 x 7.45) x 4	= 145.12 sq.m.
b1	= (1.50 x 2.89) x 4	= 17.34 sq.m.....BALCONY
b2	= (2.00 x 0.76) x 4	= 6.08 sq.m.....BALCONY
b3	= (1.85 x 0.74) x 4	= 5.47 sq.m.....BALCONY
b4	= (1.50 x 3.04) x 4	= 18.24 sq.m.....BALCONY
v	= (1.37 x 0.76) x 4	= 4.16 sq.m.....VOID
A - b1 - b2 - b3 - b4 - v		= 93.83 sq.m.
B	= (1.50 x 0.75) x 2	= 2.25 sq.m.
C	= (3.35 x 2.80) x 4	= 37.52 sq.m.
D	= (2.13 x 1.30) x 2	= 5.53 sq.m.
D1	= (2.05 x 1.30) x 2	= 5.33 sq.m.
E	= 1.76 x 2.21	= 3.88 sq.m.
F	= (4.06 x 3.60) x 2	= 29.23 sq.m.
G	= (1.78 x 1.46) x 2	= 5.19 sq.m.
H	= (1.76 x 2.54) x 2	= 8.94 sq.m.
I	= 31.12 x 2.80	= 87.13 sq.m.
b13	= (7.87 x 0.30) x 2	= 4.72 sq.m.....BALCONY
I - b13	= 87.13 - 4.72	= 82.41 sq.m.
J	= (10.98 x 3.16) x 2	= 69.39 sq.m.
K	= 25.79 x 4.98	= 128.43 sq.m.
v1	= 2.28 x 1.28	= 2.91 sq.m.....VOID
v2	= 4.00 x 2.65	= 10.60 sq.m.....VOID
v5	= 3.82 x 2.65	= 10.12 sq.m.....VOID
p	= 3.27 x 1.50	= 4.90 sq.m.....PASSAGE
K - v1 - v2 - v5 - p		= 99.90 sq.m.
b17	= 25.79 x 1.50	= 38.68 sq.m.
L	= 4.30 x 0.47	= 2.02 sq.m.
O	= 4.12 x 0.47	= 1.93 sq.m.
b17 - L - O		= 34.73 sq.m.....BALCONY
M	= 1.95 x 0.15	= 0.29 sq.m.
N	= 1.76 x 1.21	= 2.12 sq.m.
A+B+C+D+E+F+G+H+I+J+K+L+M+N		=449.76 sq.m.
p1	= 25.79 x 1.55	= 39.97 sq.m.
b10	= 9.70 x 1.55	= 15.03 sq.m.....BALCONY
b11	= 5.32 x 1.55	= 8.24 sq.m.....BALCONY
p1 - b10 - b11		= 16.70 sq.m.....PASSAGE
p2	= 3.57 x 2.21	= 7.88 sq.m.....PASSAGE
p3	= 3.57 x 1.21	= 4.31 sq.m.....PASSAGE
TOTAL PASSAGE AREA		= 33.79 sq.m.
b5	= (3.35 x 1.50) x 4	= 20.10 sq.m.....BALCONY
b6	= (2.13 x 1.50) x 2	= 6.39 sq.m.....BALCONY
b7	= 1.50 x 4.90	= 7.35 sq.m.....BALCONY
b8	= (1.29 x 0.74) x 2	= 1.90 sq.m.....BALCONY
b9	= (1.44 x 2.86) x 2	= 8.23 sq.m.....BALCONY
b12	= (4.15 x 1.50) x 2	= 12.45 sq.m.....BALCONY
b14	= (7.87 x 1.20) x 2	= 18.88 sq.m.....BALCONY
b15	= 6.93 x 1.50	= 10.39 sq.m.....BALCONY
b16	= 1.50 x 3.90	= 5.85 sq.m.....BALCONY
b18	= (2.05 x 1.50) x 2	= 6.15 sq.m.....BALCONY
TOTAL BALCONY AREA		= 207.54 sq.m.
ot	= 2.28 x 1.00	= 2.28 sq.m.....OPEN TERRACE
ot1	= 2.13 x 1.50	= 3.19 sq.m.....OPEN TERRACE
ot2	= 3.50 x 1.50	= 5.25 sq.m.....OPEN TERRACE
ot3	= (3.54 x 1.50) x 2	= 10.62 sq.m.....OPEN TERRACE
ot4	= 3.03 x 1.26	= 3.81 sq.m.....OPEN TERRACE
ot5	= (3.35 x 1.35) x 2	= 9.04 sq.m.....OPEN TERRACE
ot6	= 3.20 x 1.50	= 4.80 sq.m.....OPEN TERRACE
ot7	= 3.57 x 1.50	= 5.35 sq.m.....OPEN TERRACE
ot8	= 4.12 x 1.00	= 4.12 sq.m.....OPEN TERRACE
ot9	= 2.20 x 1.00	= 2.20 sq.m.....OPEN TERRACE
ot10	= 2.05 x 1.50	= 3.07 sq.m.....OPEN TERRACE
TOTAL OPEN TERRACE		= 53.73 sq.m.
s	= (2.65 x 6.83) x 2	= 36.19 sq.m.....STAIRCASE
l	= (3.64 x 4.00) x 2	= 29.12 sq.m.....LIFT
v3	= (3.00 x 3.00) x 2	= 18.00 sq.m.....VOID
v4	= 3.00 x 3.15	= 9.45 sq.m.....VOID

TOTAL FAR = 449.76 sq.m.
TOTAL BUA = 810.13 sq.m.

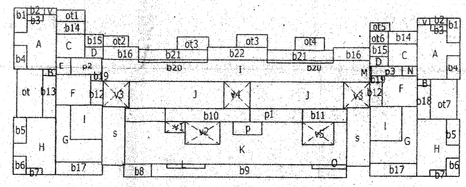


FIRST FLOOR PLAN


SC 1:300

A	= (4.87 x 7.45) x 2	= 72.56 sq.m.
b1	= (1.50 x 2.89) x 2	= 8.67 sq.m.....BALCONY
b2	= (2.00 x 0.76) x 2	= 3.04 sq.m.....BALCONY
b3	= (1.85 x 0.74) x 2	= 2.73 sq.m.....BALCONY
b4	= (1.50 x 3.04) x 2	= 9.12 sq.m.....BALCONY
v	= (1.37 x 0.76) x 2	= 2.08 sq.m.....VOID
A - b1 - b2 - b3 - b4 - v		= 46.92 sq.m.
B	= (1.50 x 0.75) x 2	= 2.25 sq.m.
C	= (3.35 x 2.80) x 2	= 18.76 sq.m.
D	= (2.13 x 1.30) x 2	= 5.53 sq.m.
E	= 1.76 x 2.21	= 3.88 sq.m.
F	= (4.06 x 3.60) x 2	= 29.23 sq.m.
G	= (5.42 x 6.65) x 2	= 72.08 sq.m.
I	= (3.64 x 4.00) x 2	= 29.12 sq.m.....LIFT
G - I	= 72.08 - 29.12	= 42.96 sq.m.
H	= (4.85 x 6.69) x 2	= 64.89 sq.m.
b5	= (1.50 x 3.04) x 2	= 9.12 sq.m.....BALCONY
b6	= (1.50 x 2.13) x 2	= 6.39 sq.m.....BALCONY
b7	= (1.85 x 0.74) x 2	= 2.73 sq.m.....BALCONY
H - b5 - b6 - b7		= 46.65 sq.m.
I	= 31.12 x 2.80	= 87.13 sq.m.
b20	= (7.87 x 0.30) x 2	= 4.72 sq.m.....BALCONY
I - b20	= 87.13 - 4.72	= 82.41 sq.m.
J	= (10.98 x 3.16) x 2	= 69.39 sq.m.
K	= 25.79 x 4.98	= 128.43 sq.m.
v1	= 2.28 x 1.28	= 2.91 sq.m.....VOID
v2	= 4.00 x 2.65	= 10.60 sq.m.....VOID
v5	= 3.82 x 2.65	= 10.12 sq.m.....VOID
p	= 3.27 x 1.50	= 4.90 sq.m.....PASSAGE
K - v1 - v2 - v3 - p		= 99.90 sq.m.
b9	= 22.61 x 1.50	= 33.91 sq.m.
L	= 4.30 x 0.47	= 2.02 sq.m.
O	= 4.12 x 0.47	= 1.93 sq.m.
b9 - L - O		= 29.96 sq.m.....BALCONY
M	= 1.95 x 0.15	= 0.29 sq.m.
N	= 1.76 x 1.21	= 2.12 sq.m.
A+B+C+D+E+F+G+H+I+J+K+L+M+N		=454.24 sq.m.
p1	= 25.79 x 1.55	= 39.97 sq.m.
b10	= 9.70 x 1.55	= 15.03 sq.m.....BALCONY
b11	= 5.32 x 1.55	= 8.24 sq.m.....BALCONY
p1 - b10 - b11		= 16.70 sq.m.....PASSAGE
p2	= 3.57 x 2.21	= 7.88 sq.m.....PASSAGE
p3	= 3.57 x 1.21	= 4.31 sq.m.....PASSAGE
TOTAL PASSAGE AREA		= 33.79 sq.m.
b8	= 3.17 x 1.50	= 4.75 sq.m.....BALCONY
b12	= (1.44 x 2.86) x 2	= 8.23 sq.m.....BALCONY
b13	= 1.50 x 4.90	= 7.35 sq.m.....BALCONY
b14	= (3.35 x 1.50) x 2	= 10.05 sq.m.....BALCONY
b15	= (2.13 x 1.50) x 2	= 6.39 sq.m.....BALCONY
b16	= (4.15 x 1.50) x 2	= 12.45 sq.m.....BALCONY
b17	= (5.32 x 1.50) x 2	= 15.96 sq.m.....BALCONY
b18	= 1.50 x 3.90	= 5.85 sq.m.....BALCONY
b19	= (1.29 x 0.74) x 2	= 1.90 sq.m.....BALCONY
b21	= (7.87 x 1.20) x 2	= 18.88 sq.m.....BALCONY
b22	= 6.93 x 1.50	= 10.39 sq.m.....BALCONY
TOTAL BALCONY AREA		= 201.95 sq.m.
ot	= 3.00 x 5.65	= 16.95 sq.m.....OPEN TERRACE
ot1	= 3.35 x 1.35	= 4.52 sq.m.....OPEN TERRACE
ot2	= 2.93 x 1.26	= 3.69 sq.m.....OPEN TERRACE
ot3	= (3.54 x 1.50) x 2	= 10.62 sq.m.....OPEN TERRACE
ot4	= 3.50 x 1.50	= 5.25 sq.m.....OPEN TERRACE
ot5	= 2.28 x 1.00	= 2.28 sq.m.....OPEN TERRACE
ot6	= 2.13 x 1.50	= 3.19 sq.m.....OPEN TERRACE
ot7	= 3.00 x 4.65	= 13.95 sq.m.....OPEN TERRACE
TOTAL OPEN TERRACE		= 60.45 sq.m.
s	= (2.65 x 6.83) x 2	= 36.19 sq.m.....STAIRCASE
v3	= (3.00 x 3.00) x 2	= 18.00 sq.m.....VOID
v4	= 3.00 x 3.15	= 9.45 sq.m.....VOID

TOTAL FAR = 454.24 sq.m.
TOTAL BUA = 815.74 sq.m.

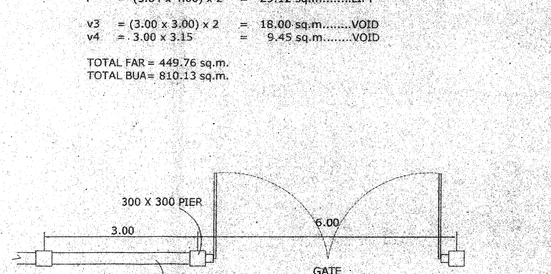

PLAN

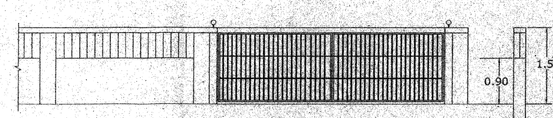

COMPOUND WALL

SCALE 1:50

SECTION

SCHEDULE OF OPENINGS : -		
TYPE	SIZE	DESCRIPTION
FD	2.40 x 2.10	WOOD PANELLED
FD1	1.80 x 2.10	WOOD PANELLED
FD2	1.20 x 2.10	WOOD PANELLED
D	1.00 x 2.10	WOOD PANELLED
D1	0.90 x 2.10	WOOD PANELLED
D2	0.80 x 2.10	WOOD PANELLED
W	1.80 x 1.20	ALLUMINIUM PANELLED
W1	1.00 x 1.20	ALLUMINIUM PANELLED
W2	1.20 x 1.20	ALLUMINIUM PANELLED
V	0.60 x 0.80	LOUVERED OPENING

ALLOWED FROM PLANNING POINT OF VIEW SUBJECT TO CONDITION GIVEN VIDE ORDER NO. TCP/POA/(27/522)/702/2017 DATED 10 JUL 2017

MEMBER SECRETARY
NORTH GOA
PLANNING & DEV. AUTHORITY
PANJIM - GOA

TYPICAL SECOND & FOURTH FLOOR PLAN

SC 1:100

SWIMMING POOL PLAN

SCALE 1:100

SECTION

SCALE 1:100

PROJECT:
PROPOSED RESIDENTIAL CUM COMMERCIAL BUILDING & COMPOUND WALL IN AMALGAMATED PLOT BEARING CHALTA NO.7,8 & 9 OF P.T.SHEET NO.10 SITUATED AT CUCHELIM VILLAGE, BARDEZ TALUKA GOA. (REVISED)

CLIENT: SIMRAN TEKCHANDANI REPRESENTED BY POA SURESH TEKCHANDANI

DRAWN BY: SIDHA	SCALE: AS INDICATED	DRG. NO: SD-01


TITLE: SUBMISSION DRAWING

KUNDAN V. PRABHU
ARCHITECT AND INTERIOR DESIGNER
783, PRABHU HOUSE
ALTO - BETIM , PORVORIM,
BARDEZ - GOA.
EMAIL ID: kundanvprabhu@gmail.com


ARCHITECT SIGNATURE:
KUNDAN V. PRABHU
B.ARCH., M.I.I.A.
ARCHITECT & INTERIOR DESIGNER
CA/84/7396
AR/0973/2010

OWNER SIGNATURE


REVISED

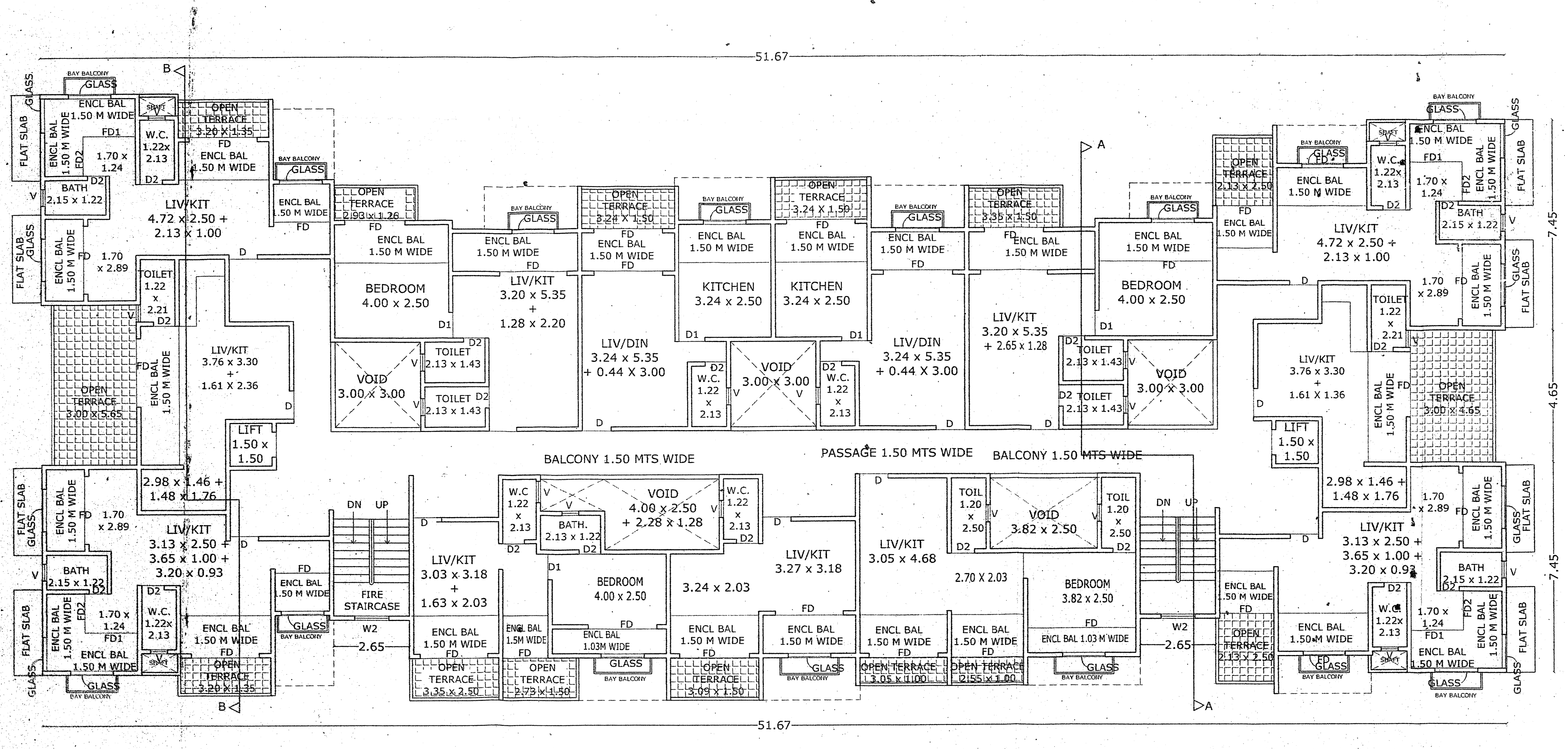

TYPICAL THIRD & FIFTH FLOOR PLAN
SC 1:100

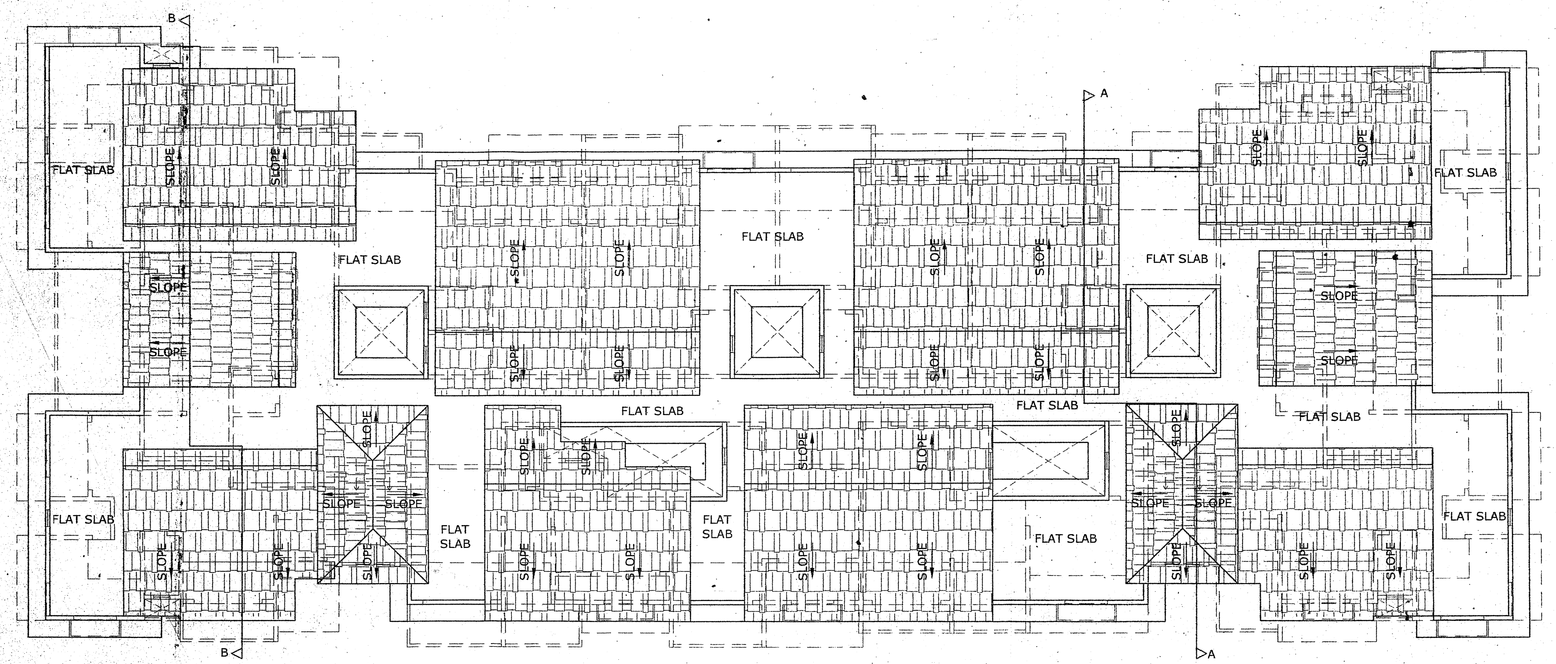


ROOF PLAN
SC 1:100

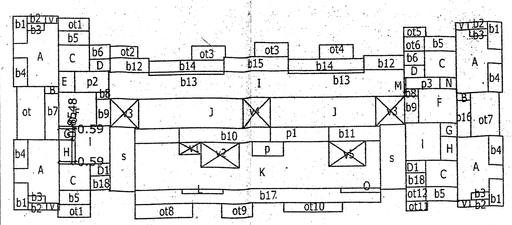


TYPICAL THIRD & FIFTH FLOOR PLAN
SC 1:300

A	= (4.87 x 7.45) x 4	= 145.12 sq.m.
b1	= (1.50 x 2.89) x 4	= 17.34 sq.m.....BALCONY
b2	= (2.00 x 0.76) x 4	= 6.08 sq.m.....BALCONY
b3	= (1.85 x 0.74) x 4	= 5.47 sq.m.....BALCONY
b4	= (1.50 x 3.04) x 4	= 18.24 sq.m.....BALCONY
v	= (1.37 x 0.76) x 4	= 4.16 sq.m.....VOID
A - b1 - b2 - b3 - b4 - v		= 93.83 sq.m.
B	= (1.50 x 0.75) x 2	= 2.25 sq.m.
C	= (3.35 x 2.80) x 4	= 37.52 sq.m.
D	= (2.13 x 1.30) x 2	= 5.53 sq.m.
D1	= (2.05 x 1.30) x 2	= 5.33 sq.m.
E	= 1.76 x 2.21	= 3.88 sq.m.
F	= (4.06 x 3.60) x 2	= 29.23 sq.m.
G	= (1.78 x 1.46) x 2	= 5.19 sq.m.
H	= (1.76 x 2.54) x 2	= 8.94 sq.m.
I	= 31.12 x 2.80	= 87.13 sq.m.
b13	= (7.87 x 0.30) x 2	= 4.72 sq.m.....BALCONY
I - b13= 87.13 - 4.72		= 82.41 sq.m.
J	= (10.98 x 3.16) x 2	= 69.39 sq.m.
K	= 25.79 x 4.98	= 128.43 sq.m.
v1	= 2.28 x 1.28	= 2.91 sq.m.....VOID
v2	= 4.00 x 2.65	= 10.60 sq.m.....VOID
v5	= 3.82 x 2.65	= 10.12 sq.m.....VOID
p	= 3.27 x 1.50	= 4.90 sq.m.....PASSAGE
K -v1 - v2 - v5 - p		= 99.90 sq.m.
b17	= 25.79 x 1.50	= 38.68 sq.m.
L	= 4.30 x 0.47	= 2.02 sq.m.
O	= 4.12 x 0.47	= 1.93 sq.m.
b17 - L - O		= 34.73 sq.m.....BALCONY
M	= 1.95 x 0.15	= 0.29 sq.m.
N	= 1.76 x 1.21	= 2.12 sq.m.
A+B+C+D+E+F+G+H+I+J+K+L+M+N+O		=449.76 sq.m.
p1	= 25.79 x 1.55	= 39.97 sq.m.
b10	= 9.70 x 1.55	= 15.03 sq.m.....BALCONY
b11	= 5.32 x 1.55	= 8.24 sq.m.....BALCONY
p1 - b10 - b11		= 16.70 sq.m.....PASSAGE
p2	= 3.57 x 2.21	= 7.88 sq.m.....PASSAGE
p3	= 3.57 x 1.21	= 4.31 sq.m.....PASSAGE
TOTAL PASSAGE AREA		= 33.79 sq.m.
b5	= (3.35 x 1.50) x 4	= 20.10 sq.m.....BALCONY
b6	= (2.13 x 1.50) x 2	= 6.39 sq.m.....BALCONY
b7	= 1.50 x 4.90	= 7.35 sq.m.....BALCONY
b8	= (1.29 x 0.74) x 2	= 1.90 sq.m.....BALCONY
b9	= (1.44 x 2.86) x 2	= 8.23 sq.m.....BALCONY
b12	= (4.15 x 1.50) x 2	= 12.45 sq.m.....BALCONY
b14	= (7.87 x 1.20) x 2	= 18.88 sq.m.....BALCONY
b15	= 6.93 x 1.50	= 10.39 sq.m.....BALCONY
b16	= 1.50 x 3.90	= 5.85 sq.m.....BALCONY
b18	= (2.05 x 1.50) x 2	= 6.15 sq.m.....BALCONY
TOTAL BALCONY AREA		= 207.54 sq.m.
ot	= 3.00 x 5.65	= 16.95 sq.m.....OPEN TERRACE
ot1	= (3.35 x 1.35) x 2	= 9.04 sq.m.....OPEN TERRACE
ot2	= 2.93 x 1.26	= 3.69 sq.m.....OPEN TERRACE
ot3	= (3.54 x 1.50) x 2	= 10.62 sq.m.....OPEN TERRACE
ot4	= 3.50 x 1.50	= 5.25 sq.m.....OPEN TERRACE
ot5	= 2.28 x 1.00	= 2.28 sq.m.....OPEN TERRACE
ot6	= 2.13 x 1.50	= 3.19 sq.m.....OPEN TERRACE
ot7	= 3.00 x 4.65	= 13.95 sq.m.....OPEN TERRACE
ot8	= 6.23 x 1.50	= 9.34 sq.m.....OPEN TERRACE
ot9	= 3.39 x 1.50	= 5.08 sq.m.....OPEN TERRACE
ot10	= 6.05 x 1.00	= 6.05 sq.m.....OPEN TERRACE
ot11	= 2.20 x 1.00	= 2.20 sq.m.....OPEN TERRACE
ot12	= 2.05 x 1.50	= 3.07 sq.m.....OPEN
TERRACETOTAL OPEN TERRACE		= 90.71 sq.m.
s	= (2.65 x 6.83) x 2	= 36.19 sq.m.....STAIRCASE
l	= (3.64 x 4.00) x 2	= 29.12 sq.m.....LIFT
v3	= (3.00 x 3.00) x 2	= 18.00 sq.m.....VOID
v4	= 3.00 x 3.15	= 9.45 sq.m.....VOID


TOTAL FAR = 449.76 sq.m.
TOTAL BUA= 847.11 sq.m.

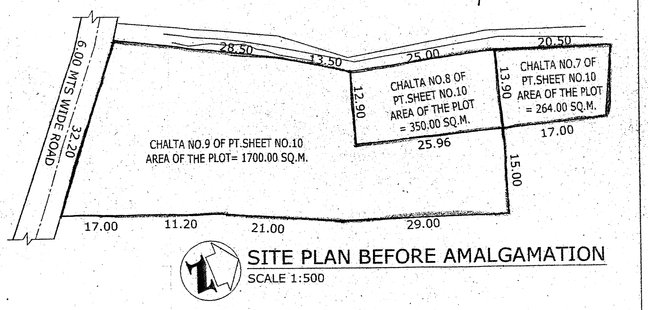


SITE PLAN BEFORE AMALGAMATION
SCALE 1:500

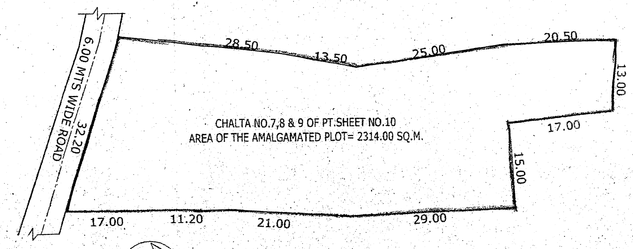

SITE PLAN AFTER AMALGAMATION
SCALE 1:500

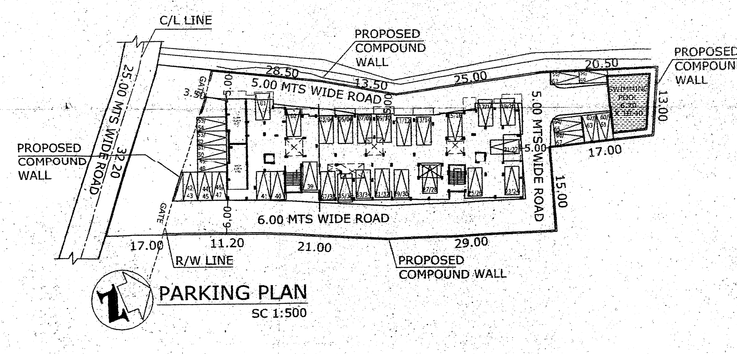


PARKING PLAN
SC 1:500

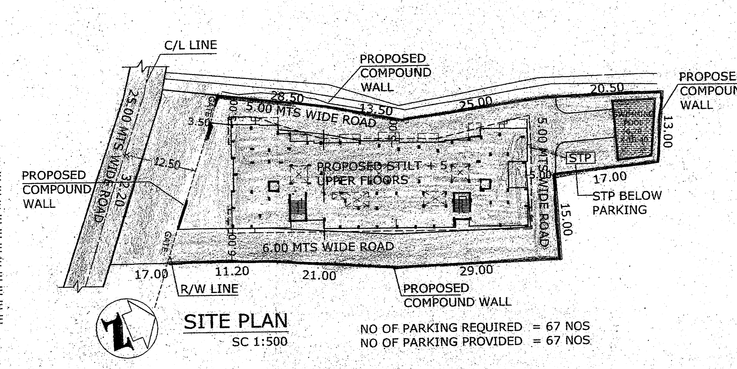


SITE PLAN
SC 1:500

NO OF PARKING REQUIRED = 67 NOS
NO OF PARKING PROVIDED = 67 NOS

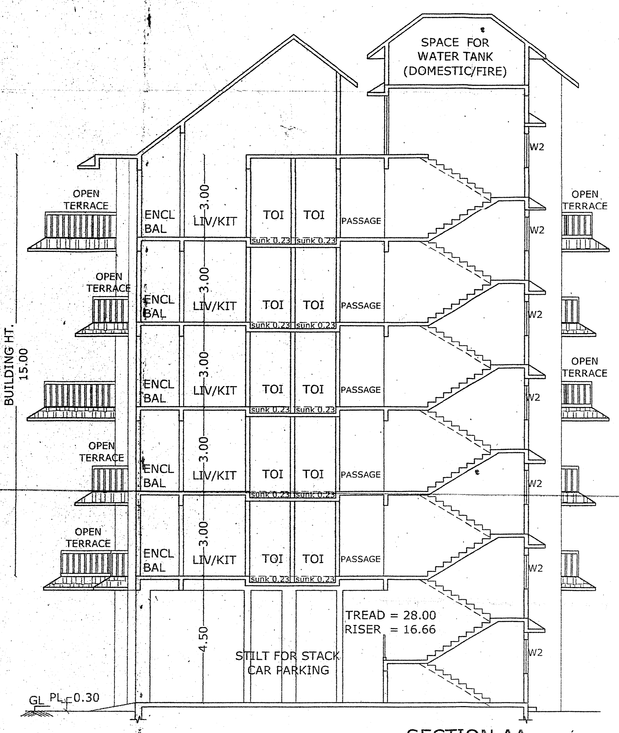

SECTION AA
SCALE 1:100

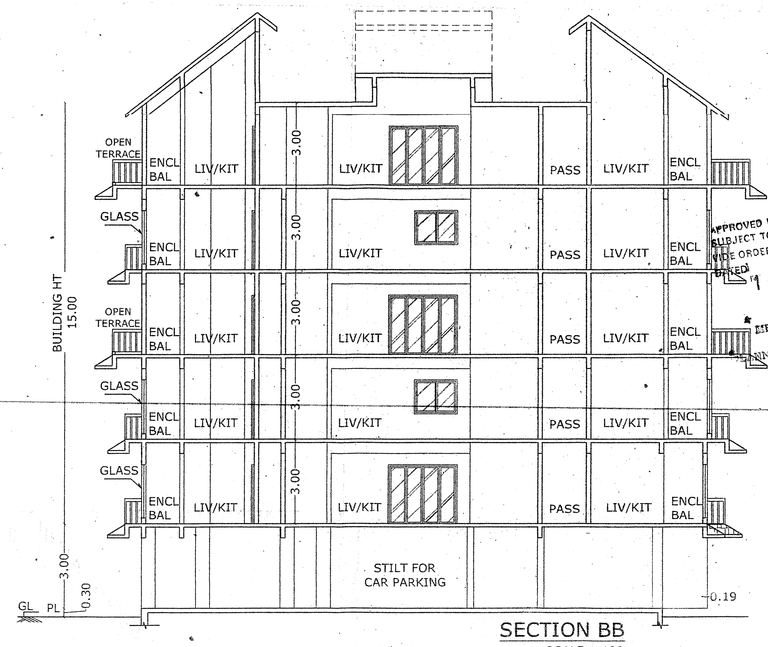

SECTION BB
SCALE 1:100



ELEVATION
SCALE 1:100

APPROVED FROM PLANNING POINT SUBJECT TO CONDITIONS GIVEN VIDE ORDER No. NG PDA/ M/1514/2002/2017 DATED 10 JUL 2017
MEMBER SECRETARY NORTH GOA PLANNING & DEV. AUTHORITY PANJIM - GOA

APPROVED UNDER THE CONDITIONS NUMBERS AS IMPOSED ON
THE LICENCE No. 14 Dt. 12/10/2017
MUNICIPAL ENGINEER/OFFICER CHIEF OFFICER
MAPUSA MUNICIPAL COUNCIL

AREA STATEMENT

01.	TOTAL AREA OF THE PLOT	.....2314.00 sq.m.
02.	DEDUCTION FOR	
	a) AREA WITHIN ROAD WIDENING / PROPOSED	..... 295.00 sq.m.
	b) AREA RESERVED FOR ANY OTHER USE	..... 0.00 sq.m.
	TOTAL (a+b)	..... 295.00 sq.m.
03.	EFFECTIVE AREA OF THE PLOT (01-02)	.....2019.00 sq.m.
04.	WHETHER ANY EXTRA F.A.R IS CLAIMED ON THE BASIC OF ROAD WIDENING / PROPOSED ROAD	..... YES
	IF 'YES' STATE	
	a) AREA OF ROAD WIDENING	..... 295.00 sq.m.
	b)WHETHER THE LAND HAS BEEN GIFTED TO THE LOCAL BODY	..... NO
05.	AREA OCCUPIED BY THE EXISTING BUILDING IN THE PLOT	..... 0.00 sq.m.
06.	AREA OF THE BUILDING TO BE DEMOLISHED	..... 0.00 sq.m.
07.	COVERED AREA OF THE PROPOSED BUILDING	..... 807.06 sq.m.
08.	TOTAL COVERED AREA	..... 807.06 sq.m.
09.	TOTAL COVERAGE	..... 39.97 %
10.	DETAILS OF AREAS AND USE FLOORWISE	

FLOOR REFERENCE	USE	TOTAL BUILT UP AREA (m²)	AREA FREE FROM F.A.R PAS/ LOBBY	PARK/ OT/BAL	STAIR/ LIFT	TOTAL	NET FLOOR AREA (m²)	F.A.R
STILT/GROUND FLOOR	RES	807.06	—	719.84	34.74	754.58	52.48	
FIRST FLOOR	RES	815.74	33.79	262.40	65.31	361.50	454.24	
SECOND FLOOR	RES	810.13	33.79	261.27	65.31	360.37	449.76	
THIRD FLOOR	RES	847.11	33.79	298.25	65.31	397.35	449.76	99.64
FOURTH FLOOR	RES	810.13	33.79	261.27	65.31	360.37	449.76	
FIFTH FLOOR	RES	847.11	33.79	298.25	65.31	397.35	449.76	
SWIMMING POOL		71.00						
		5008.28					2305.76	

PROJECT:
PROPOSED RESIDENTIAL CUM COMMERCIAL BUILDING & COMPOUND WALL IN AMALGAMATED PLOT BEARING CHALTA NO.7,8 & 9 OF P.T.SHEET NO.10 SITUATED AT CUCHELIM VILLAGE, BARDEZ TALUKA GOA. (REVISED)

CLIENT: SIMRAN TEKCHANDANI REPRESENTED BY POA SURESH TEKCHANDANI

DRAWN BY: SIDHA
SCALE: AS INDICATED
DRG. NO: SD-02

TITLE: SUBMISSION DRAWING

KUNDAN V. PRABHU
ARCHITECT AND INTERIOR DESIGNER
783, PRABHU HOUSE
ALTO - BETIM , PORVORIM ,
BARDEZ - GOA.
EMAIL ID: kundanvprabhu@gmail.com

ARCHITECT SIGNATURE.
KUNDAN V. PRABHU
B. Arch., AIIA
ARCHITECT & INTERIOR DESIGNER
CA/94/17306
AR/0073/2010

OWNER SIGNATURE