




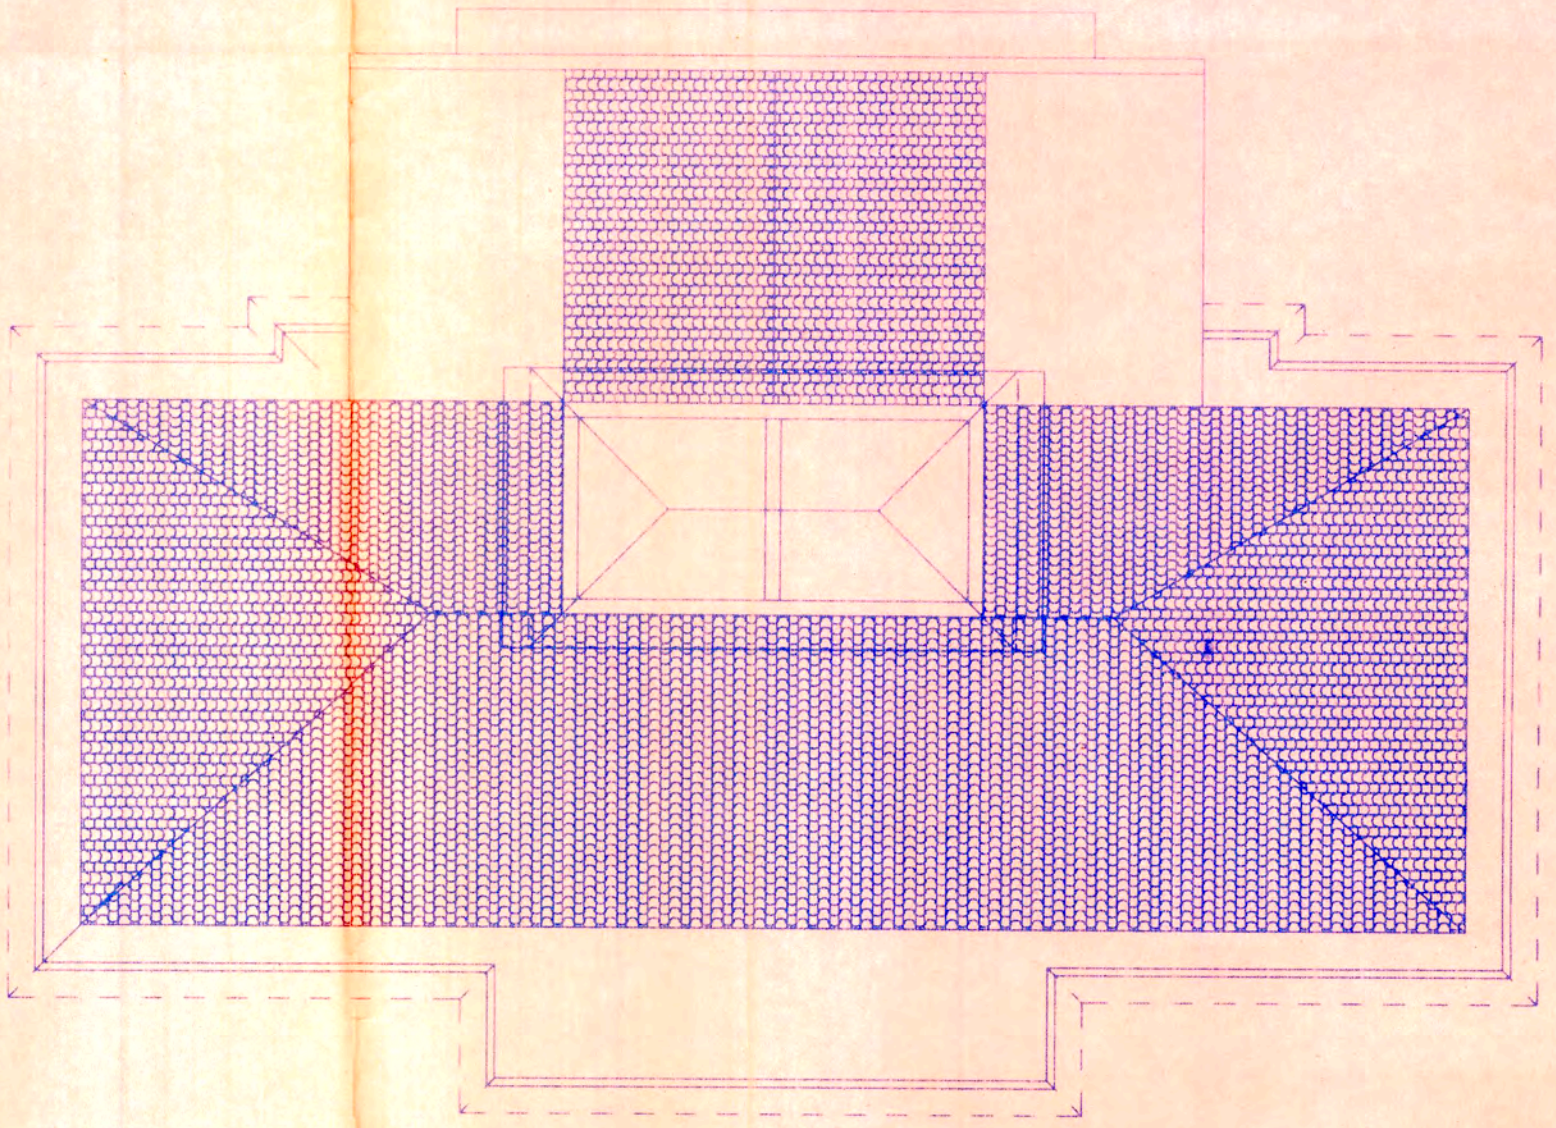


ROOF PLAN BLOCK A

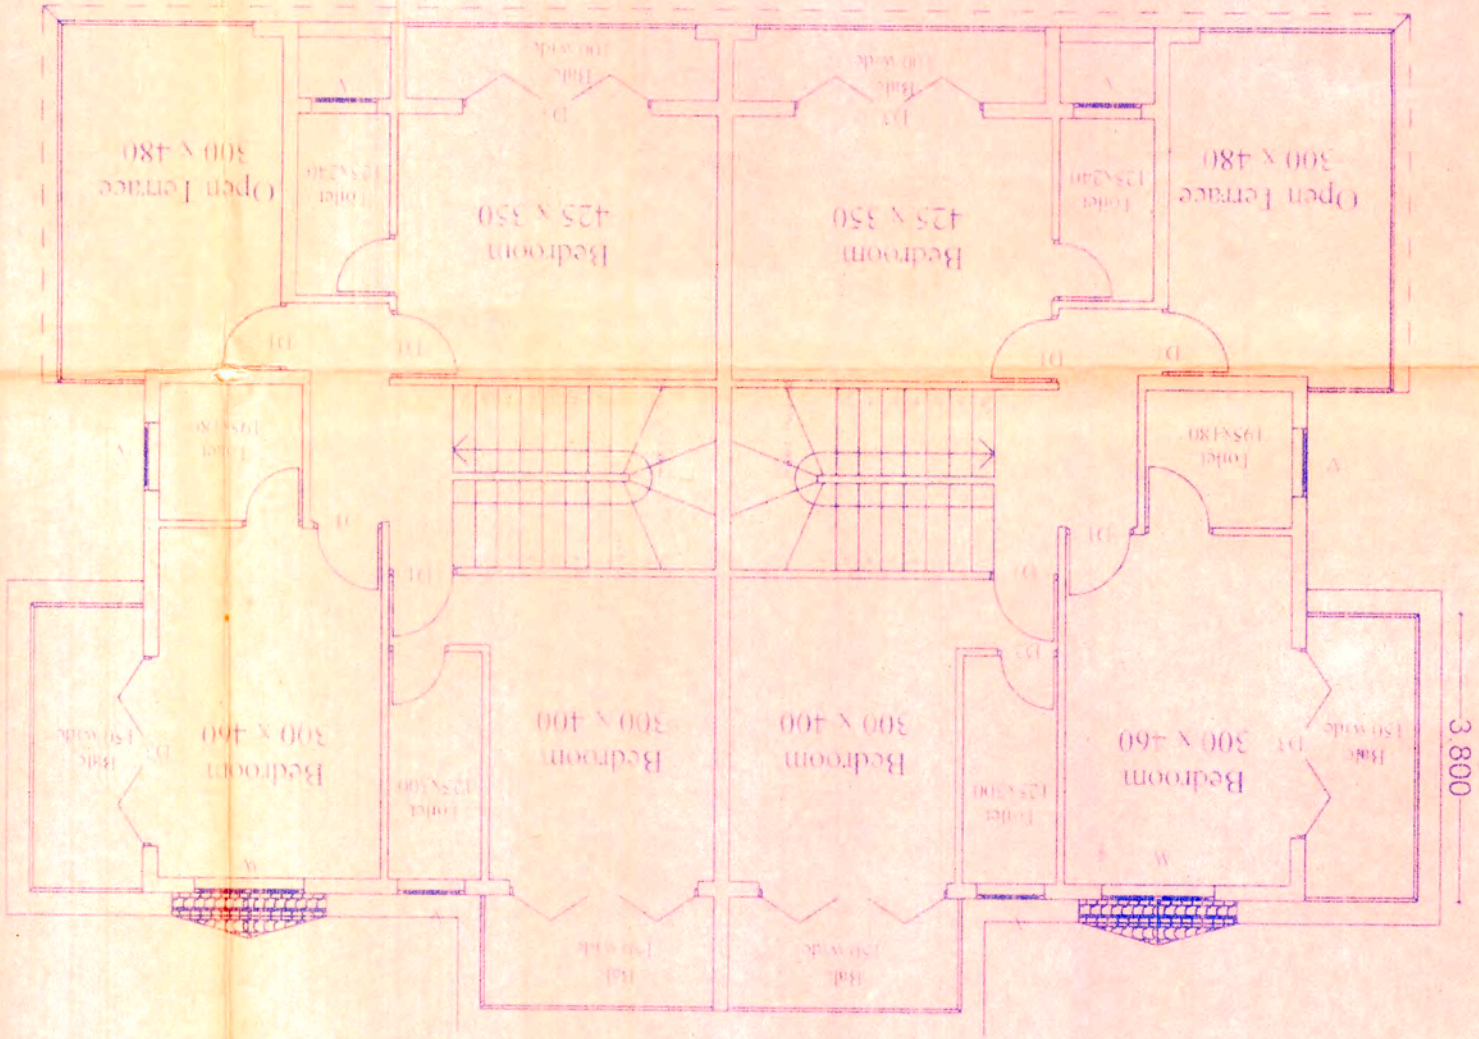


FIRST FLOOR PLAN BLOCK A

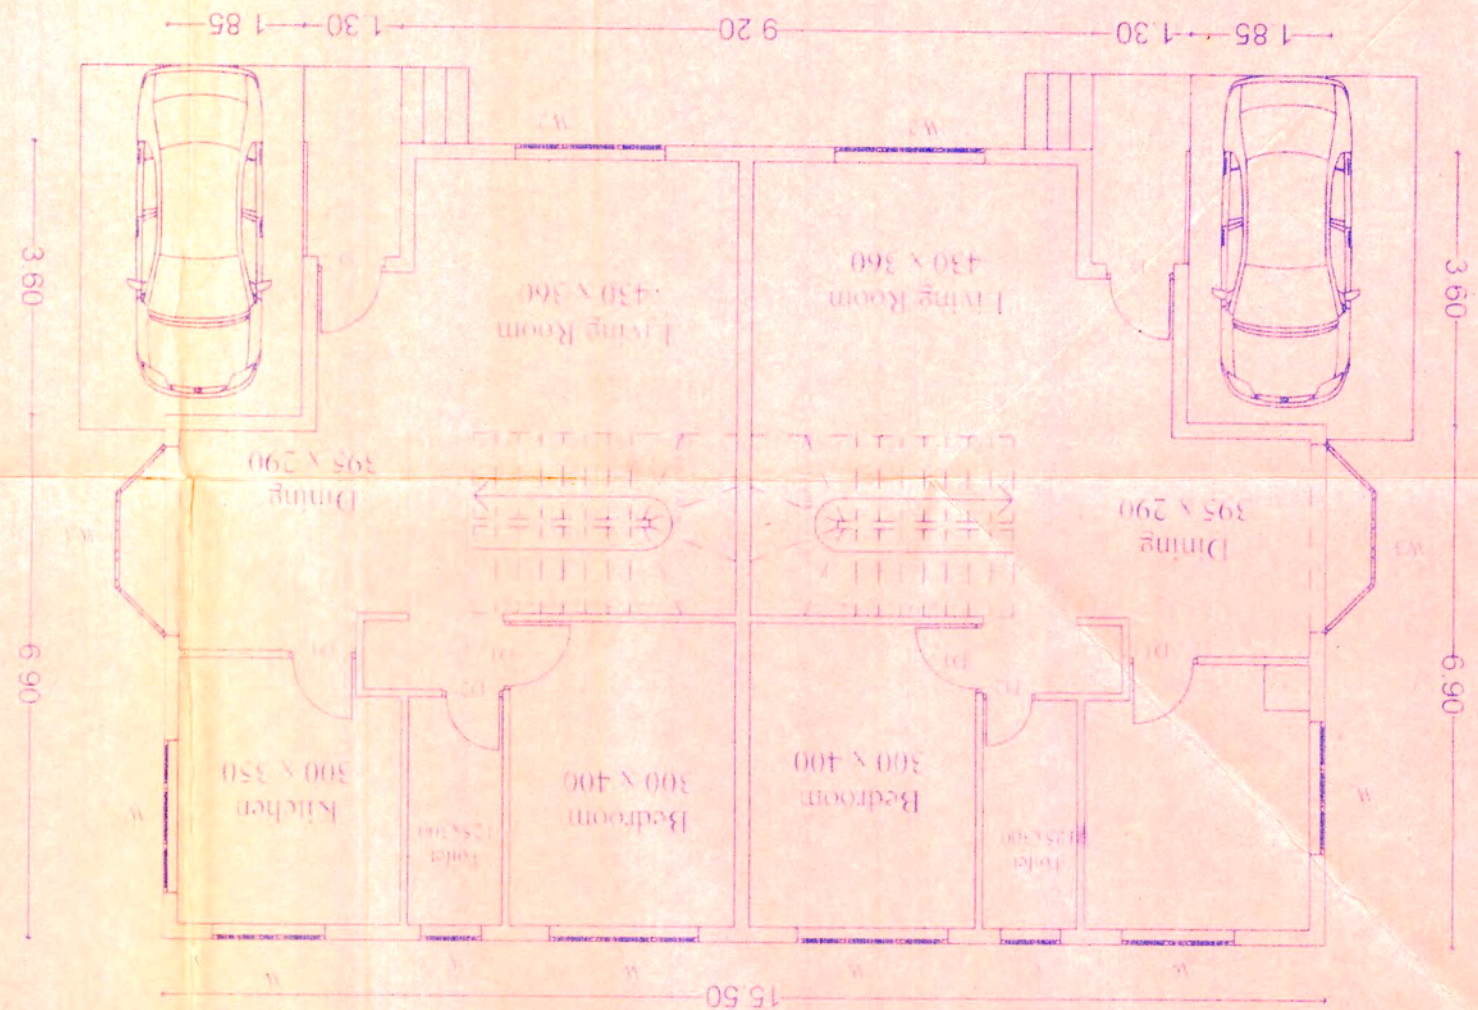


GROUND FLOOR PLAN BLOCK A

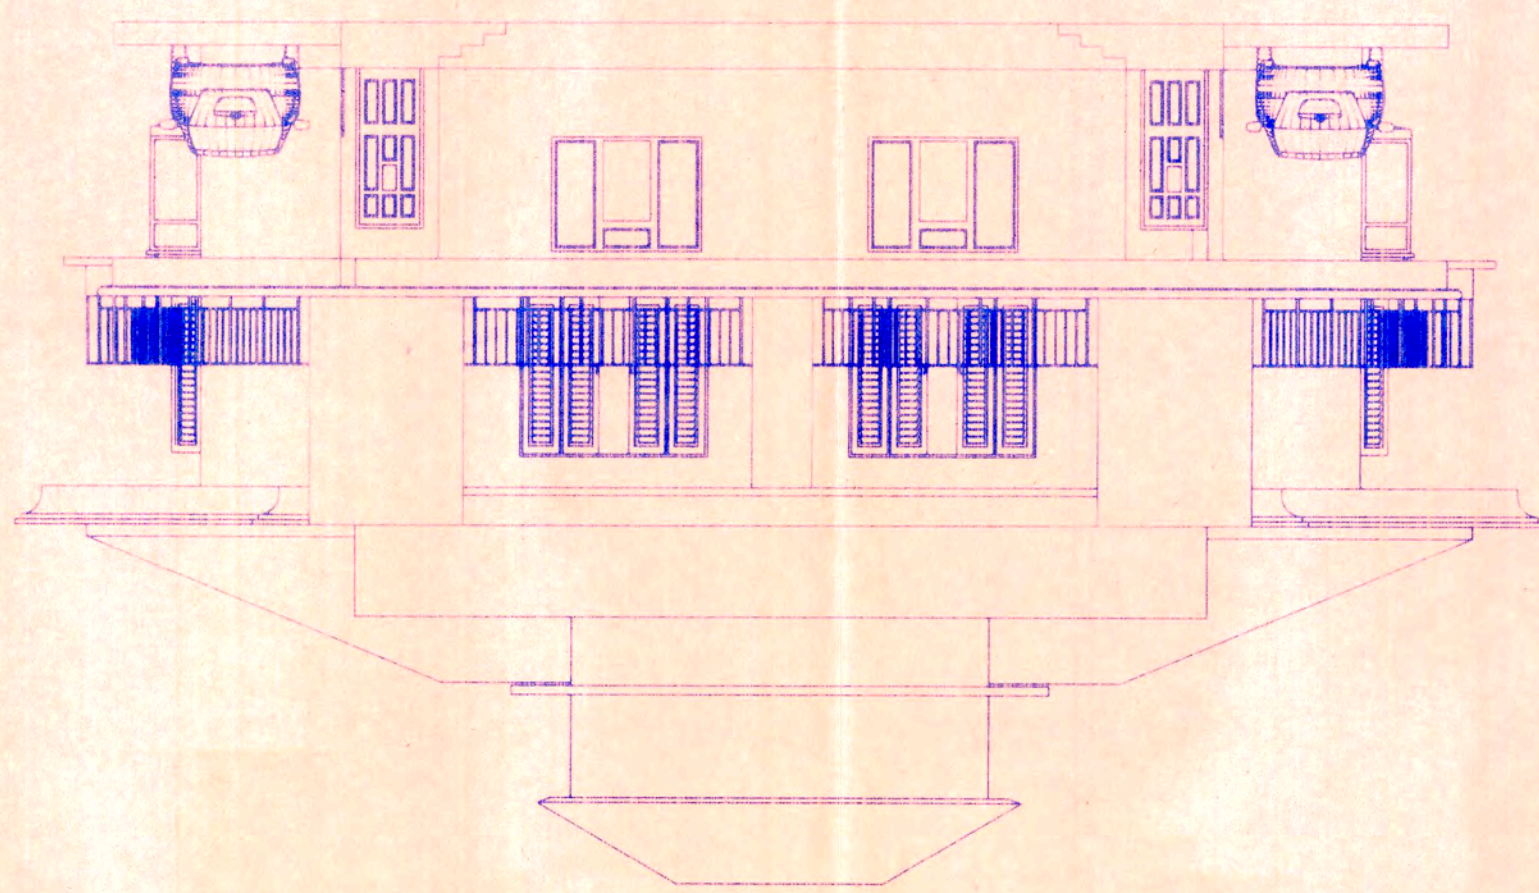


FRONT ELEVATION BLOCK A

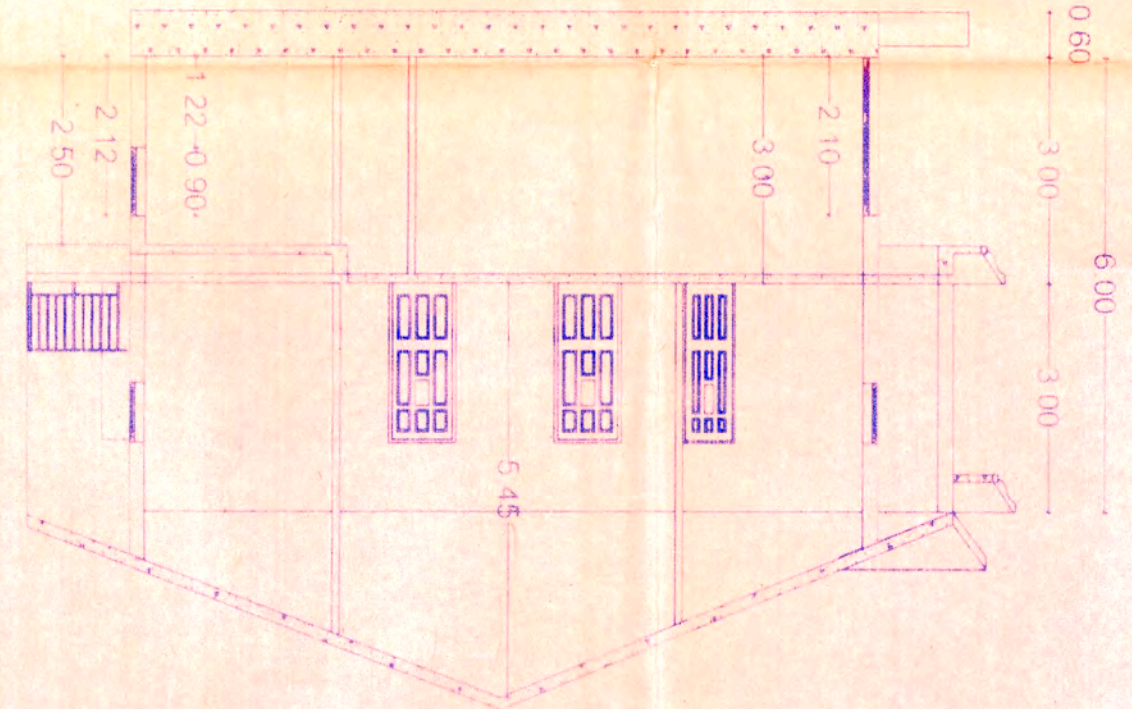


SECTION B-B

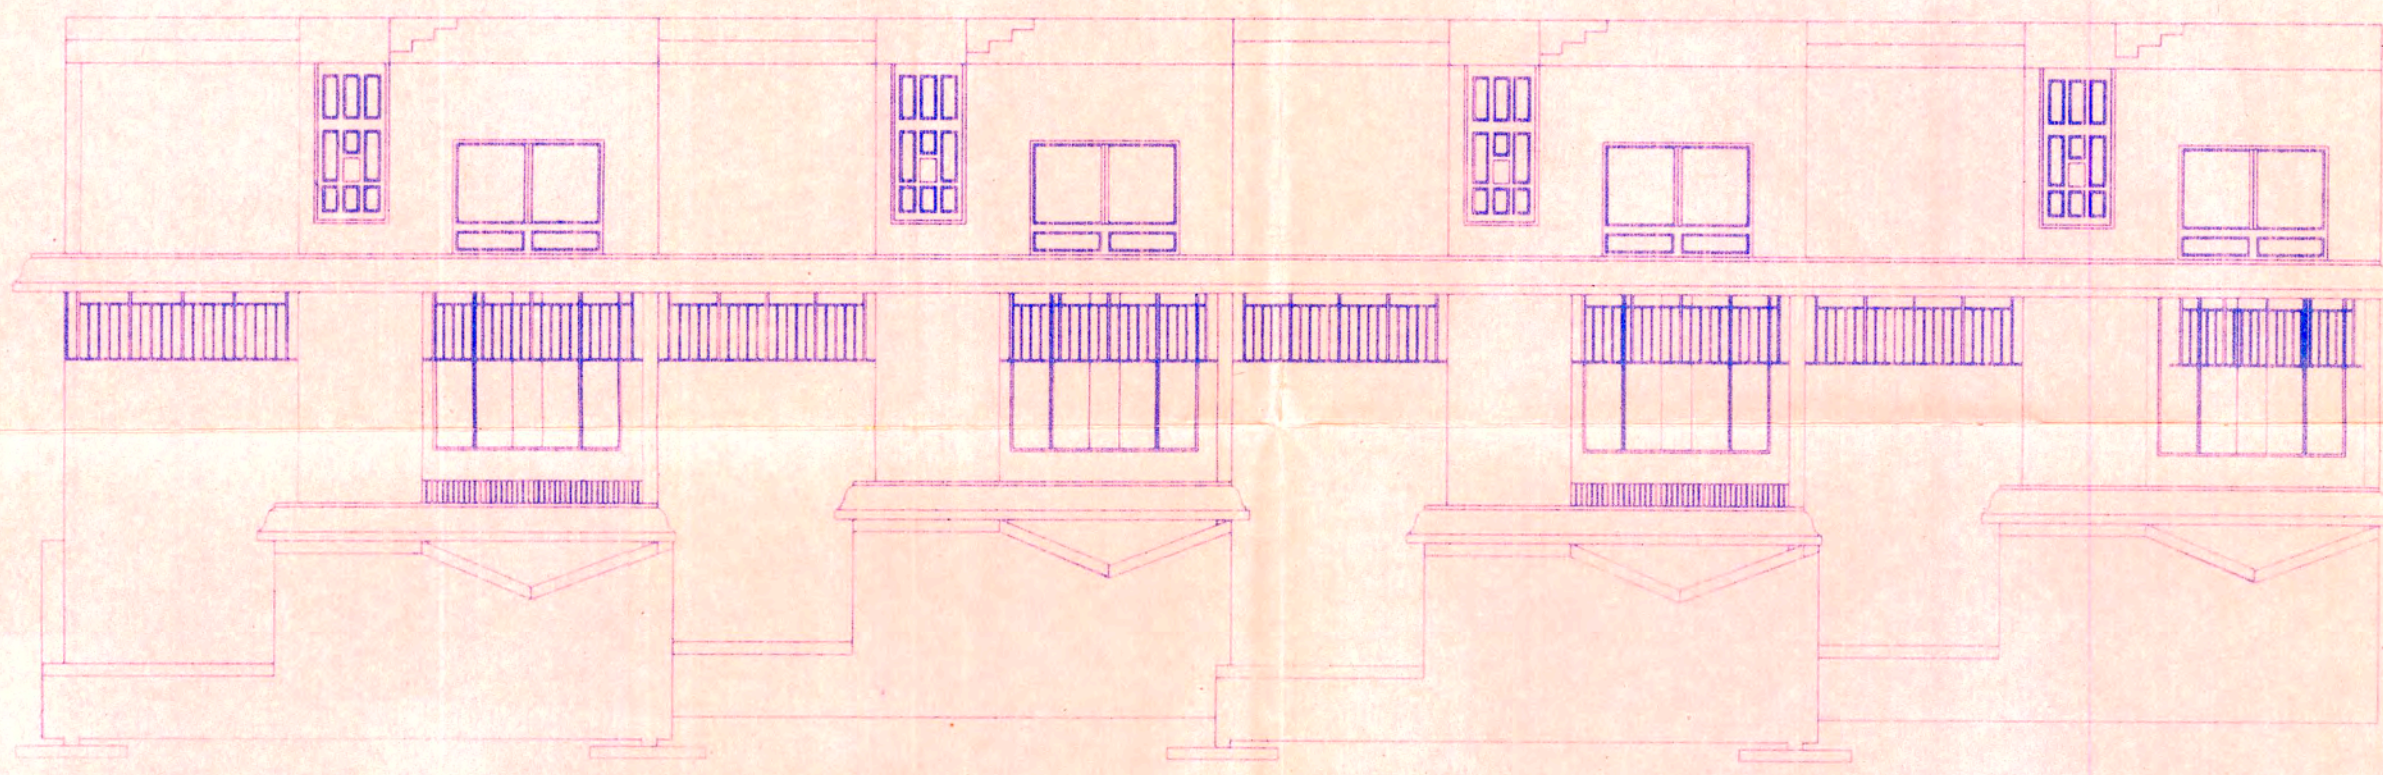


FRONT ELEVATION BLOCK B

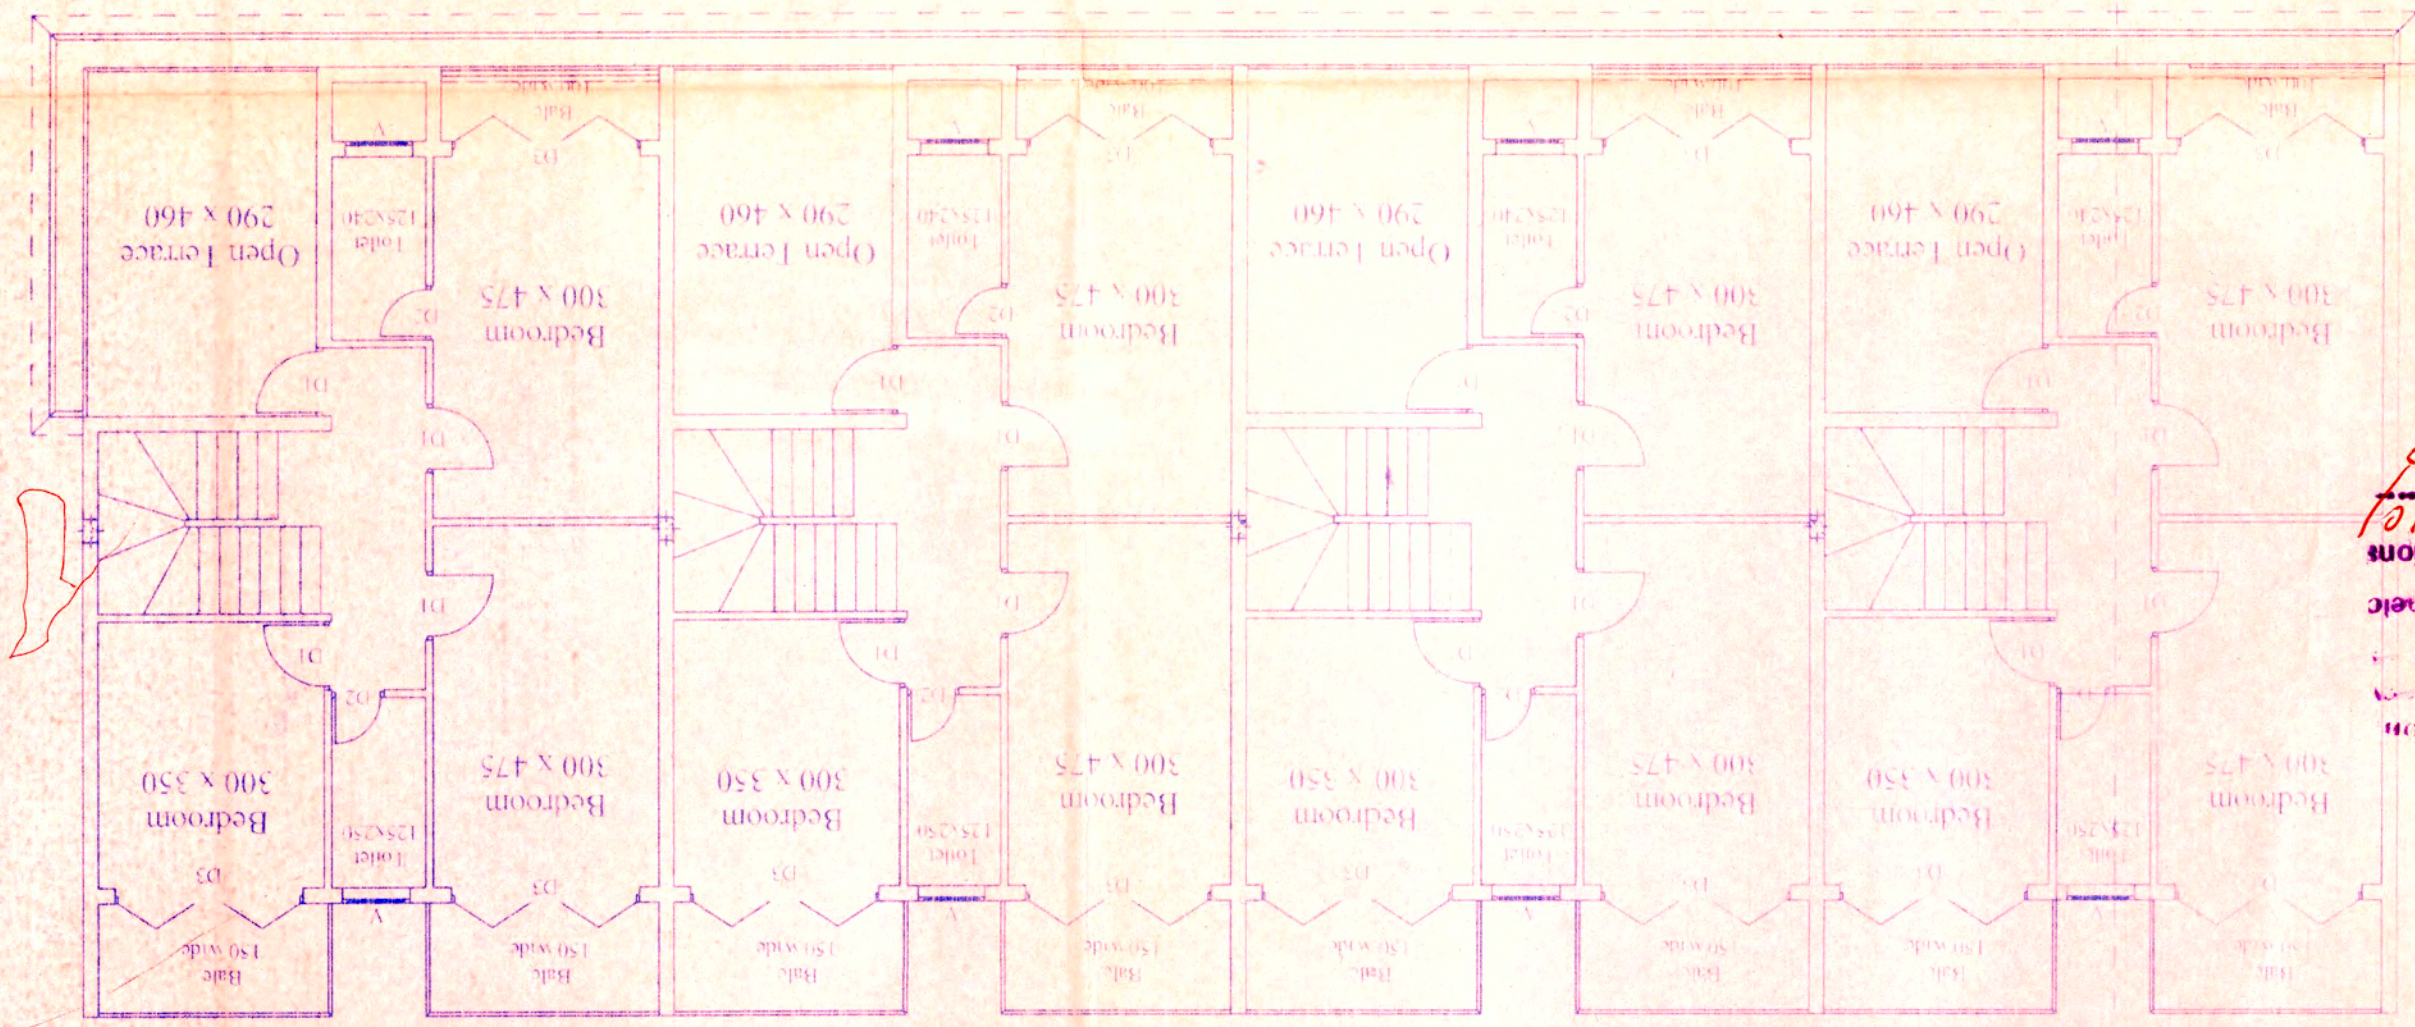

FIRST FLOOR PLAN BLOCK B

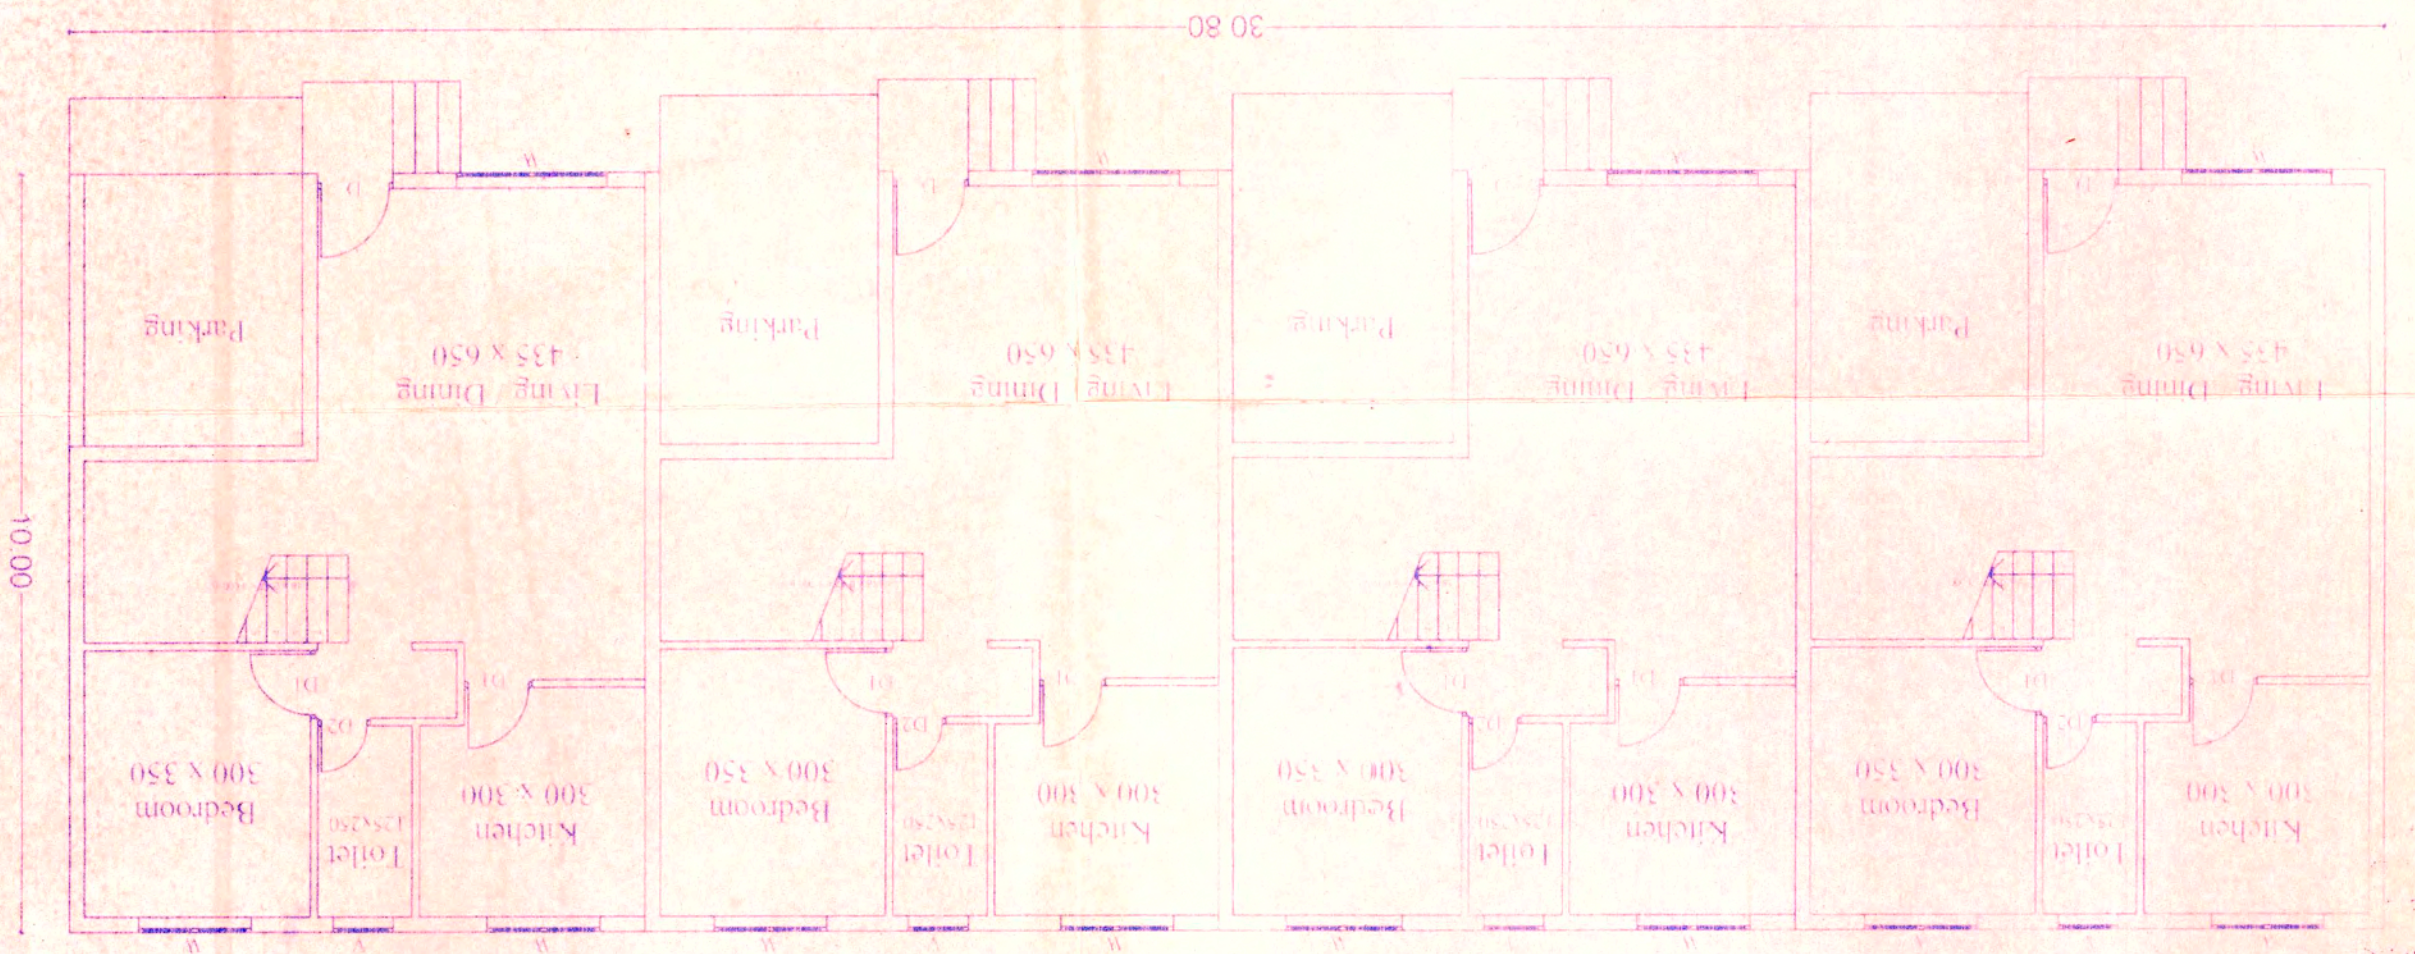

GROUND FLOOR PLAN BLOCK B

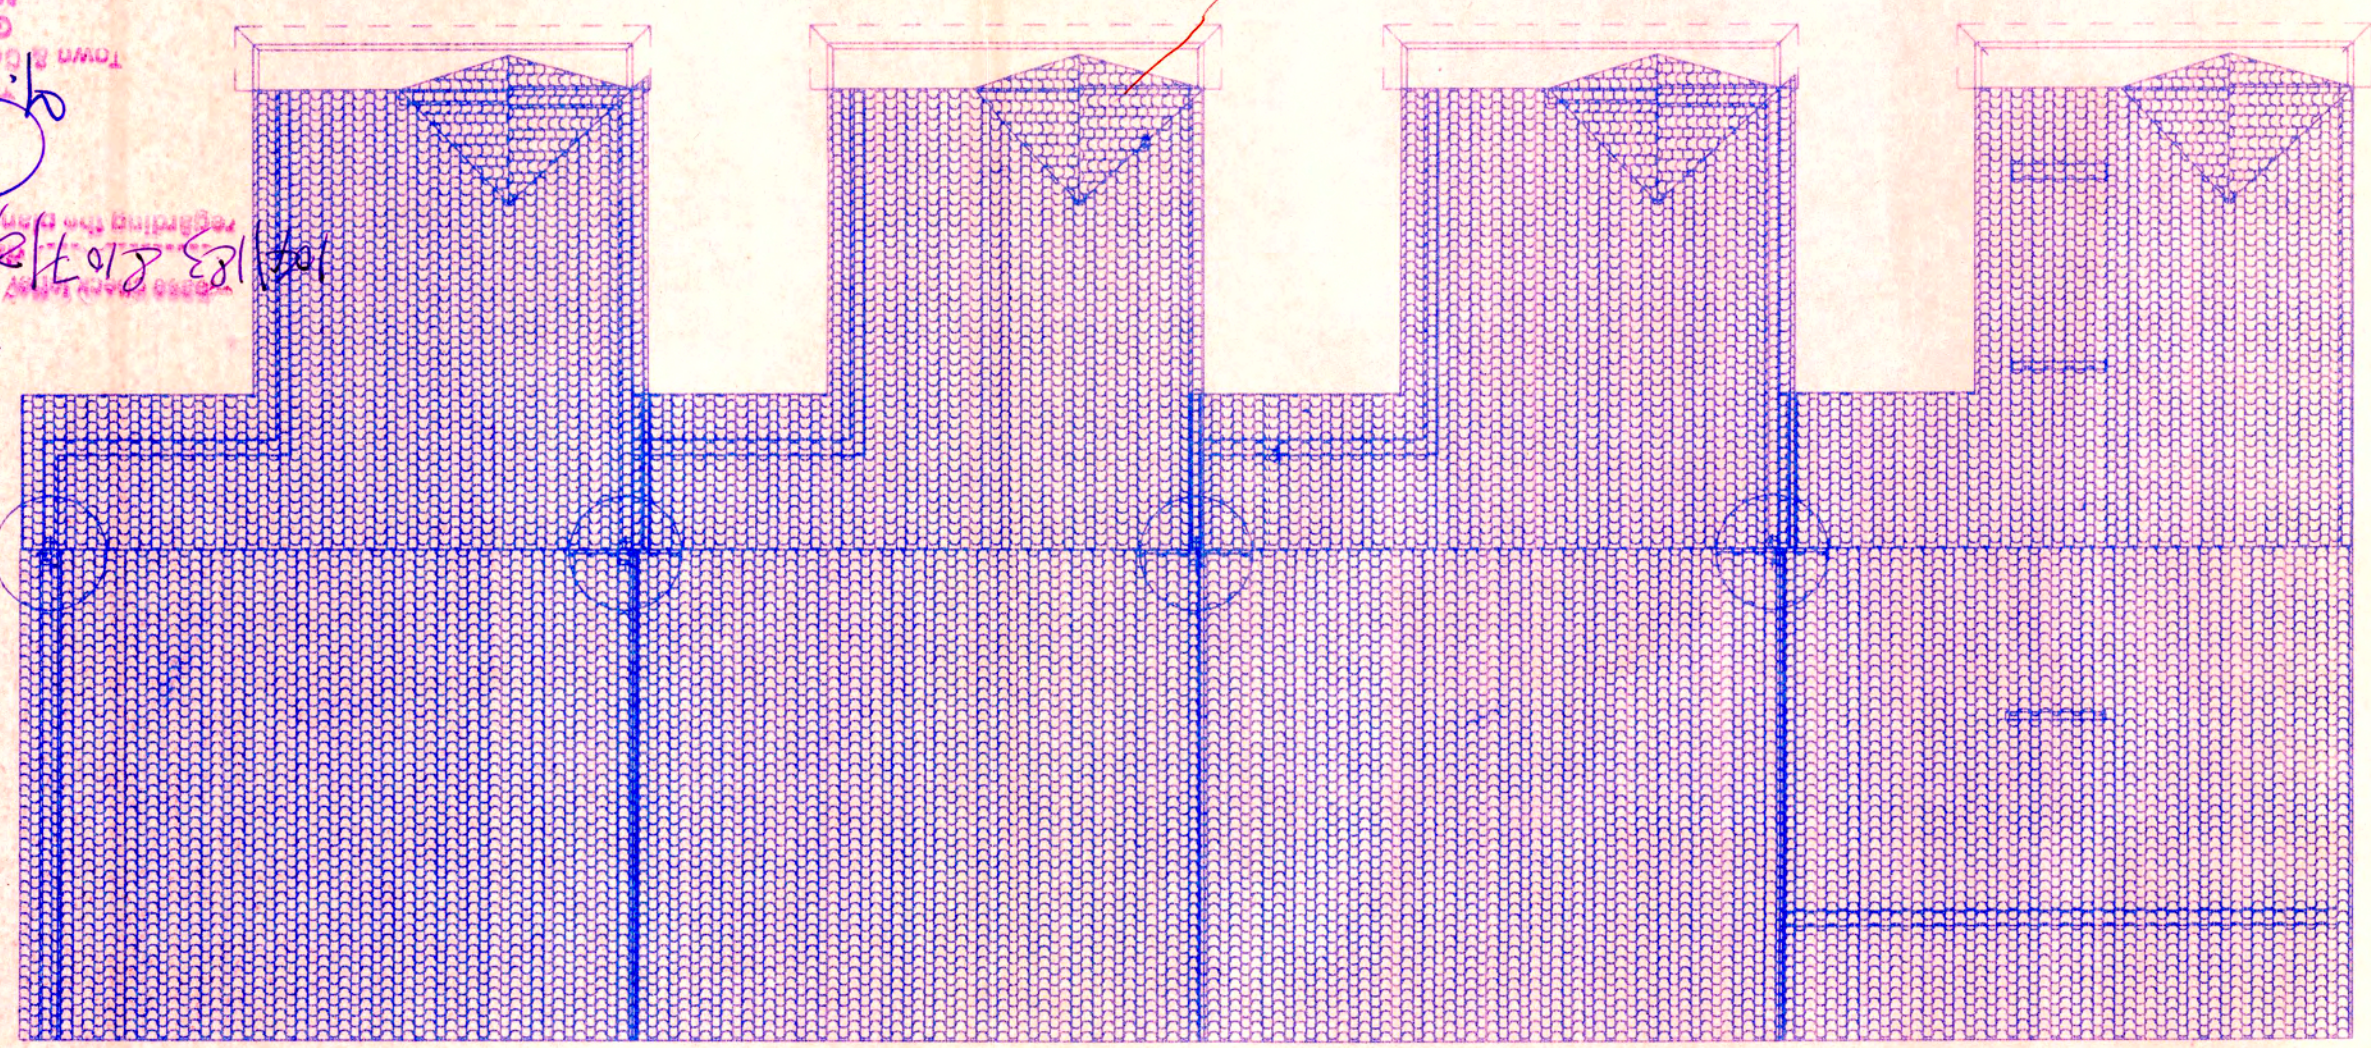

ROOF PLAN BLOCK B

Plans of the proposed construction / re-construction, improvement / repairs N.O.C. / Alterations / Erection, etc. have been approved by the competent authority in the condition of the building as shown in the drawing. The condition of the building as shown in the drawing is the condition of the building as shown in the drawing.

PROPOSED RESIDENTIAL COMPLEX FOR M/S SALDAHNA DEVELOPERS IN THE PROPERTY BEARING SURVEY NOS. 104/1, 107/2 & 104/3 SITUATED IN UTORDA VILLAGE SALTETE TALUKA

Architect
RAJESH B. S. KAKODKAR
3, MADHAV CHAMBERS,
OPP. NEW ERA HIGH SCHOOL,
MALBHAT, MARGAO
GOA 403601
PH: (0) 2700026, 942068271, 9673573071

ARCHITECT
REG. NO. - AR/0116/2010
COUNCIL OF ARCH. NO. CA/64/17038
RAJESH B. S. KAKODKAR
ARCHITECT & INTERIOR DESIGNER

OWNER
PANAJI
DRG: 02
SCALE
1:100