
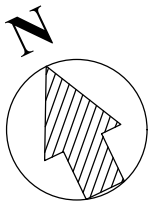


SEPARATE PLAN

Proportionate Plot area = $\frac{\text{Proposed Net floor area} \times \text{Total Plot area}}{\text{Permissible Net floor area (60 FAR)}}$

Proportionate Plot area = $\frac{737.48 \times 5632}{3217.20}$

Proportionate Plot area = 1291.00 Sqm.
for Sky Blue Homes II
second floor

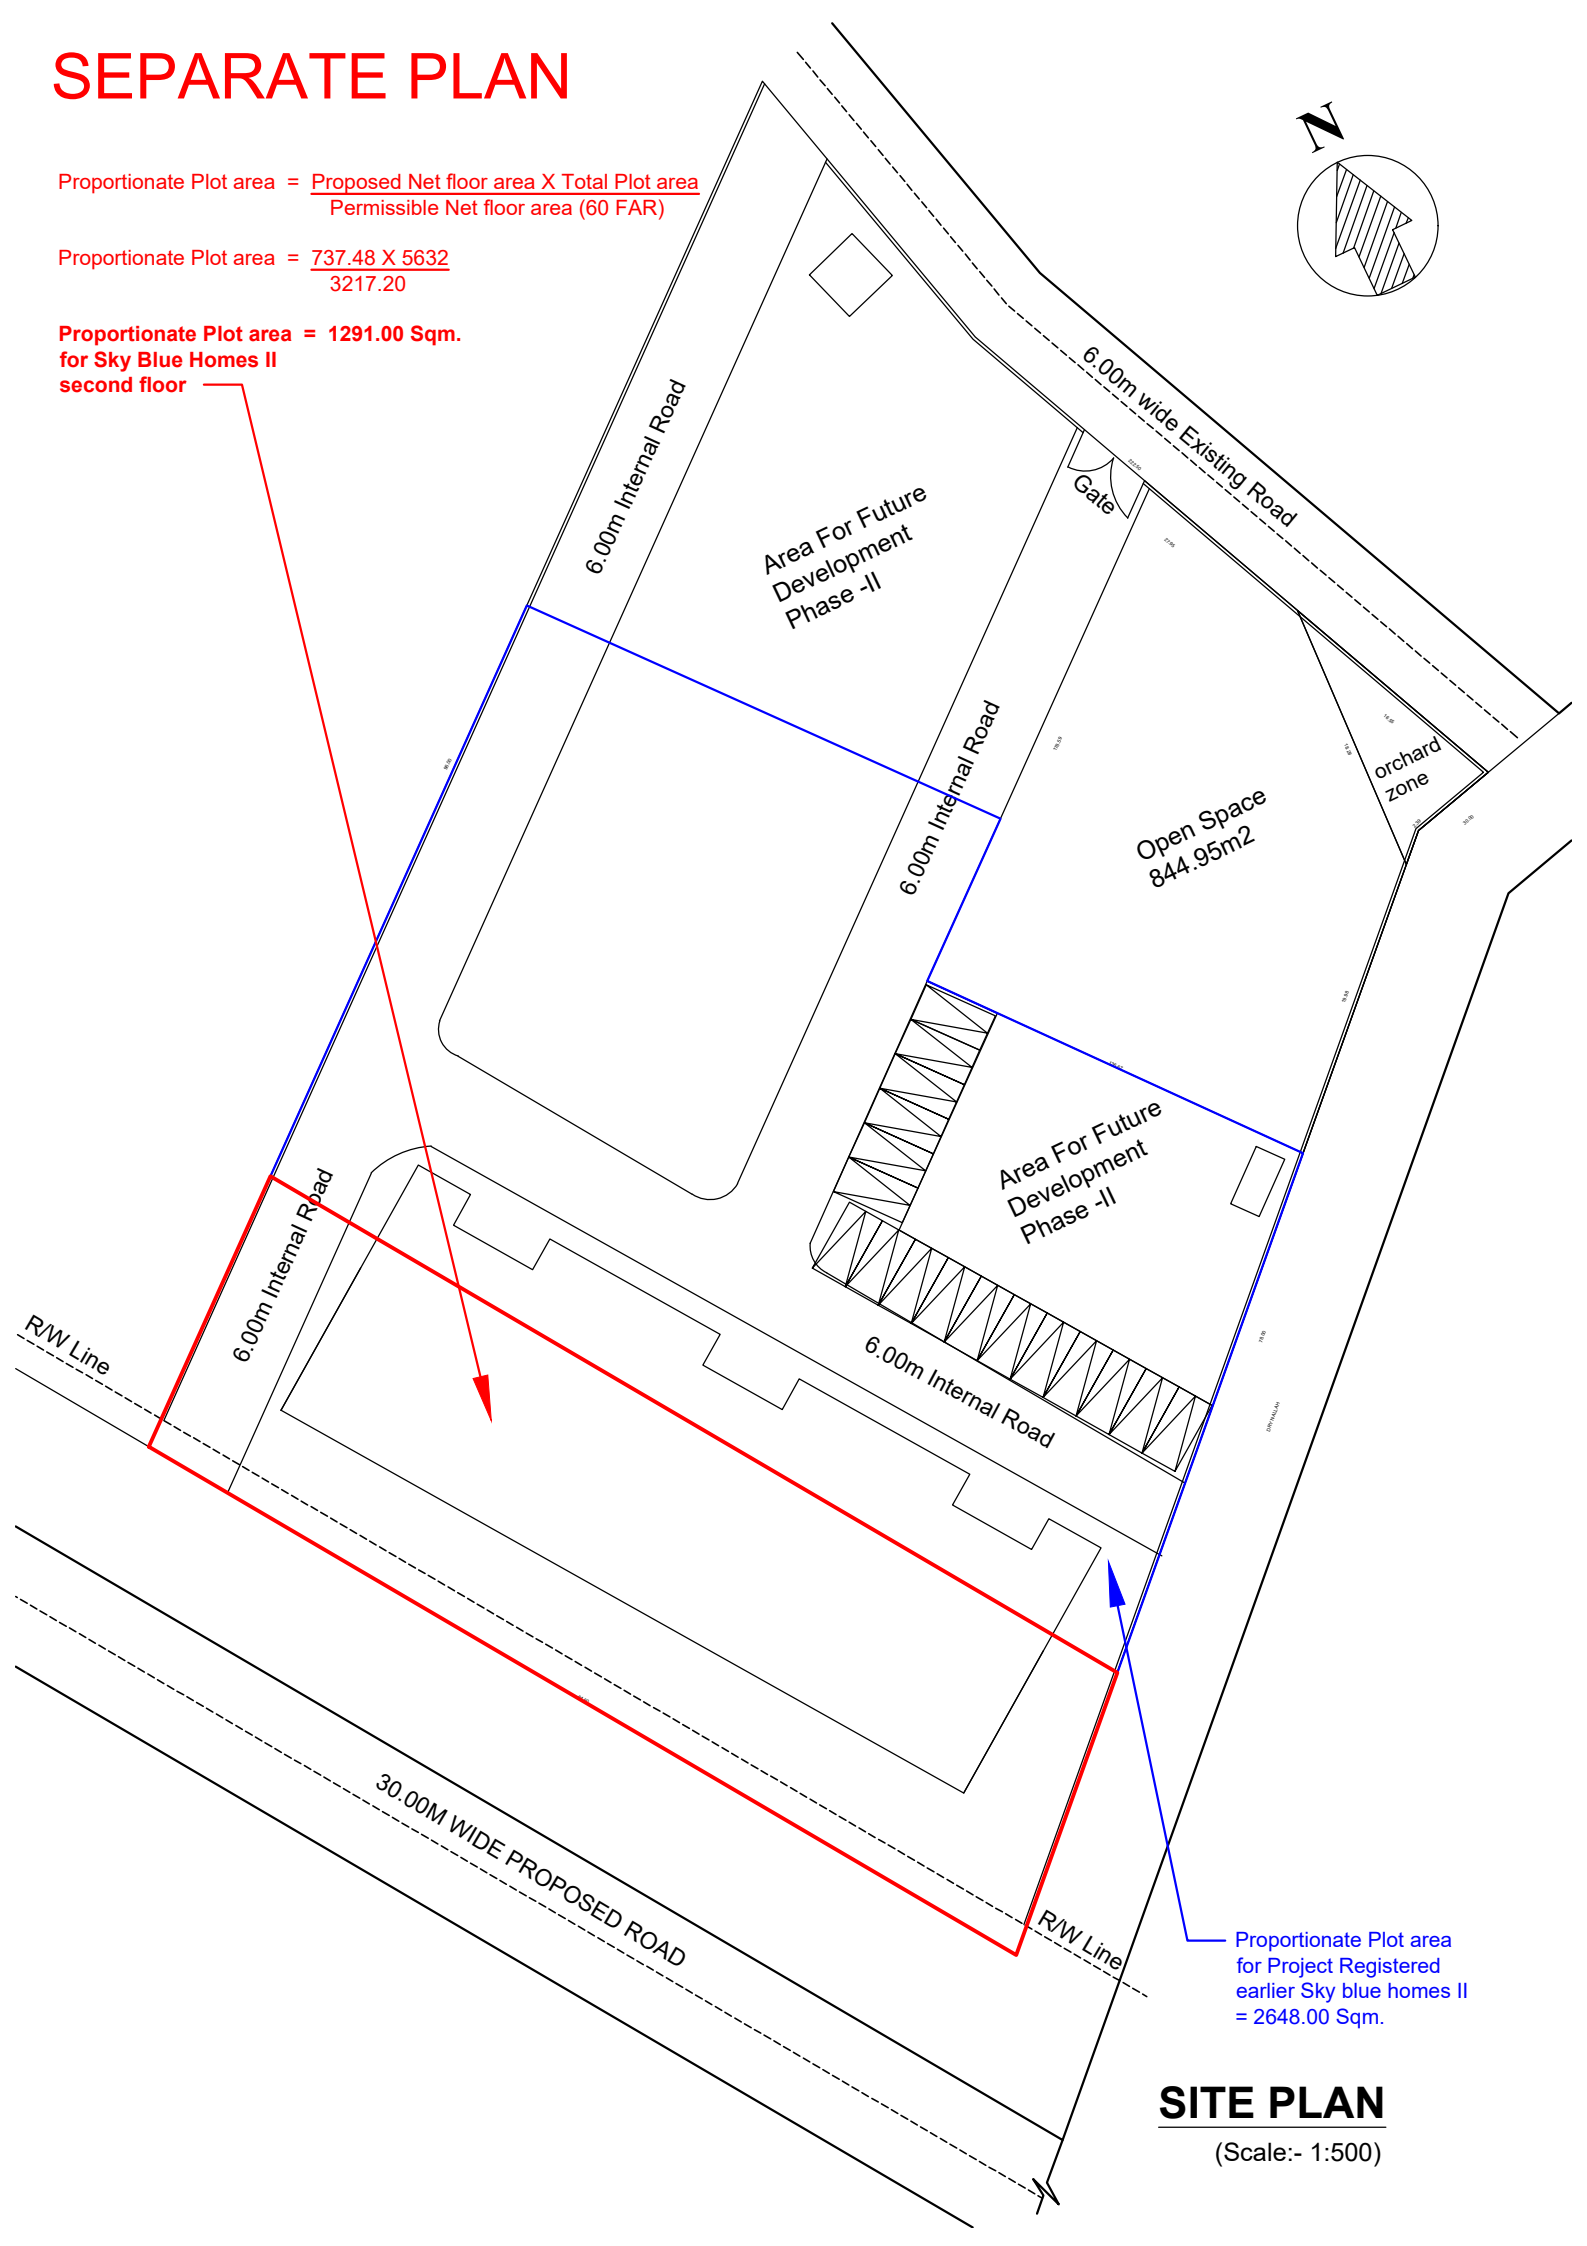

SITE PLAN

(Scale:- 1:500)