

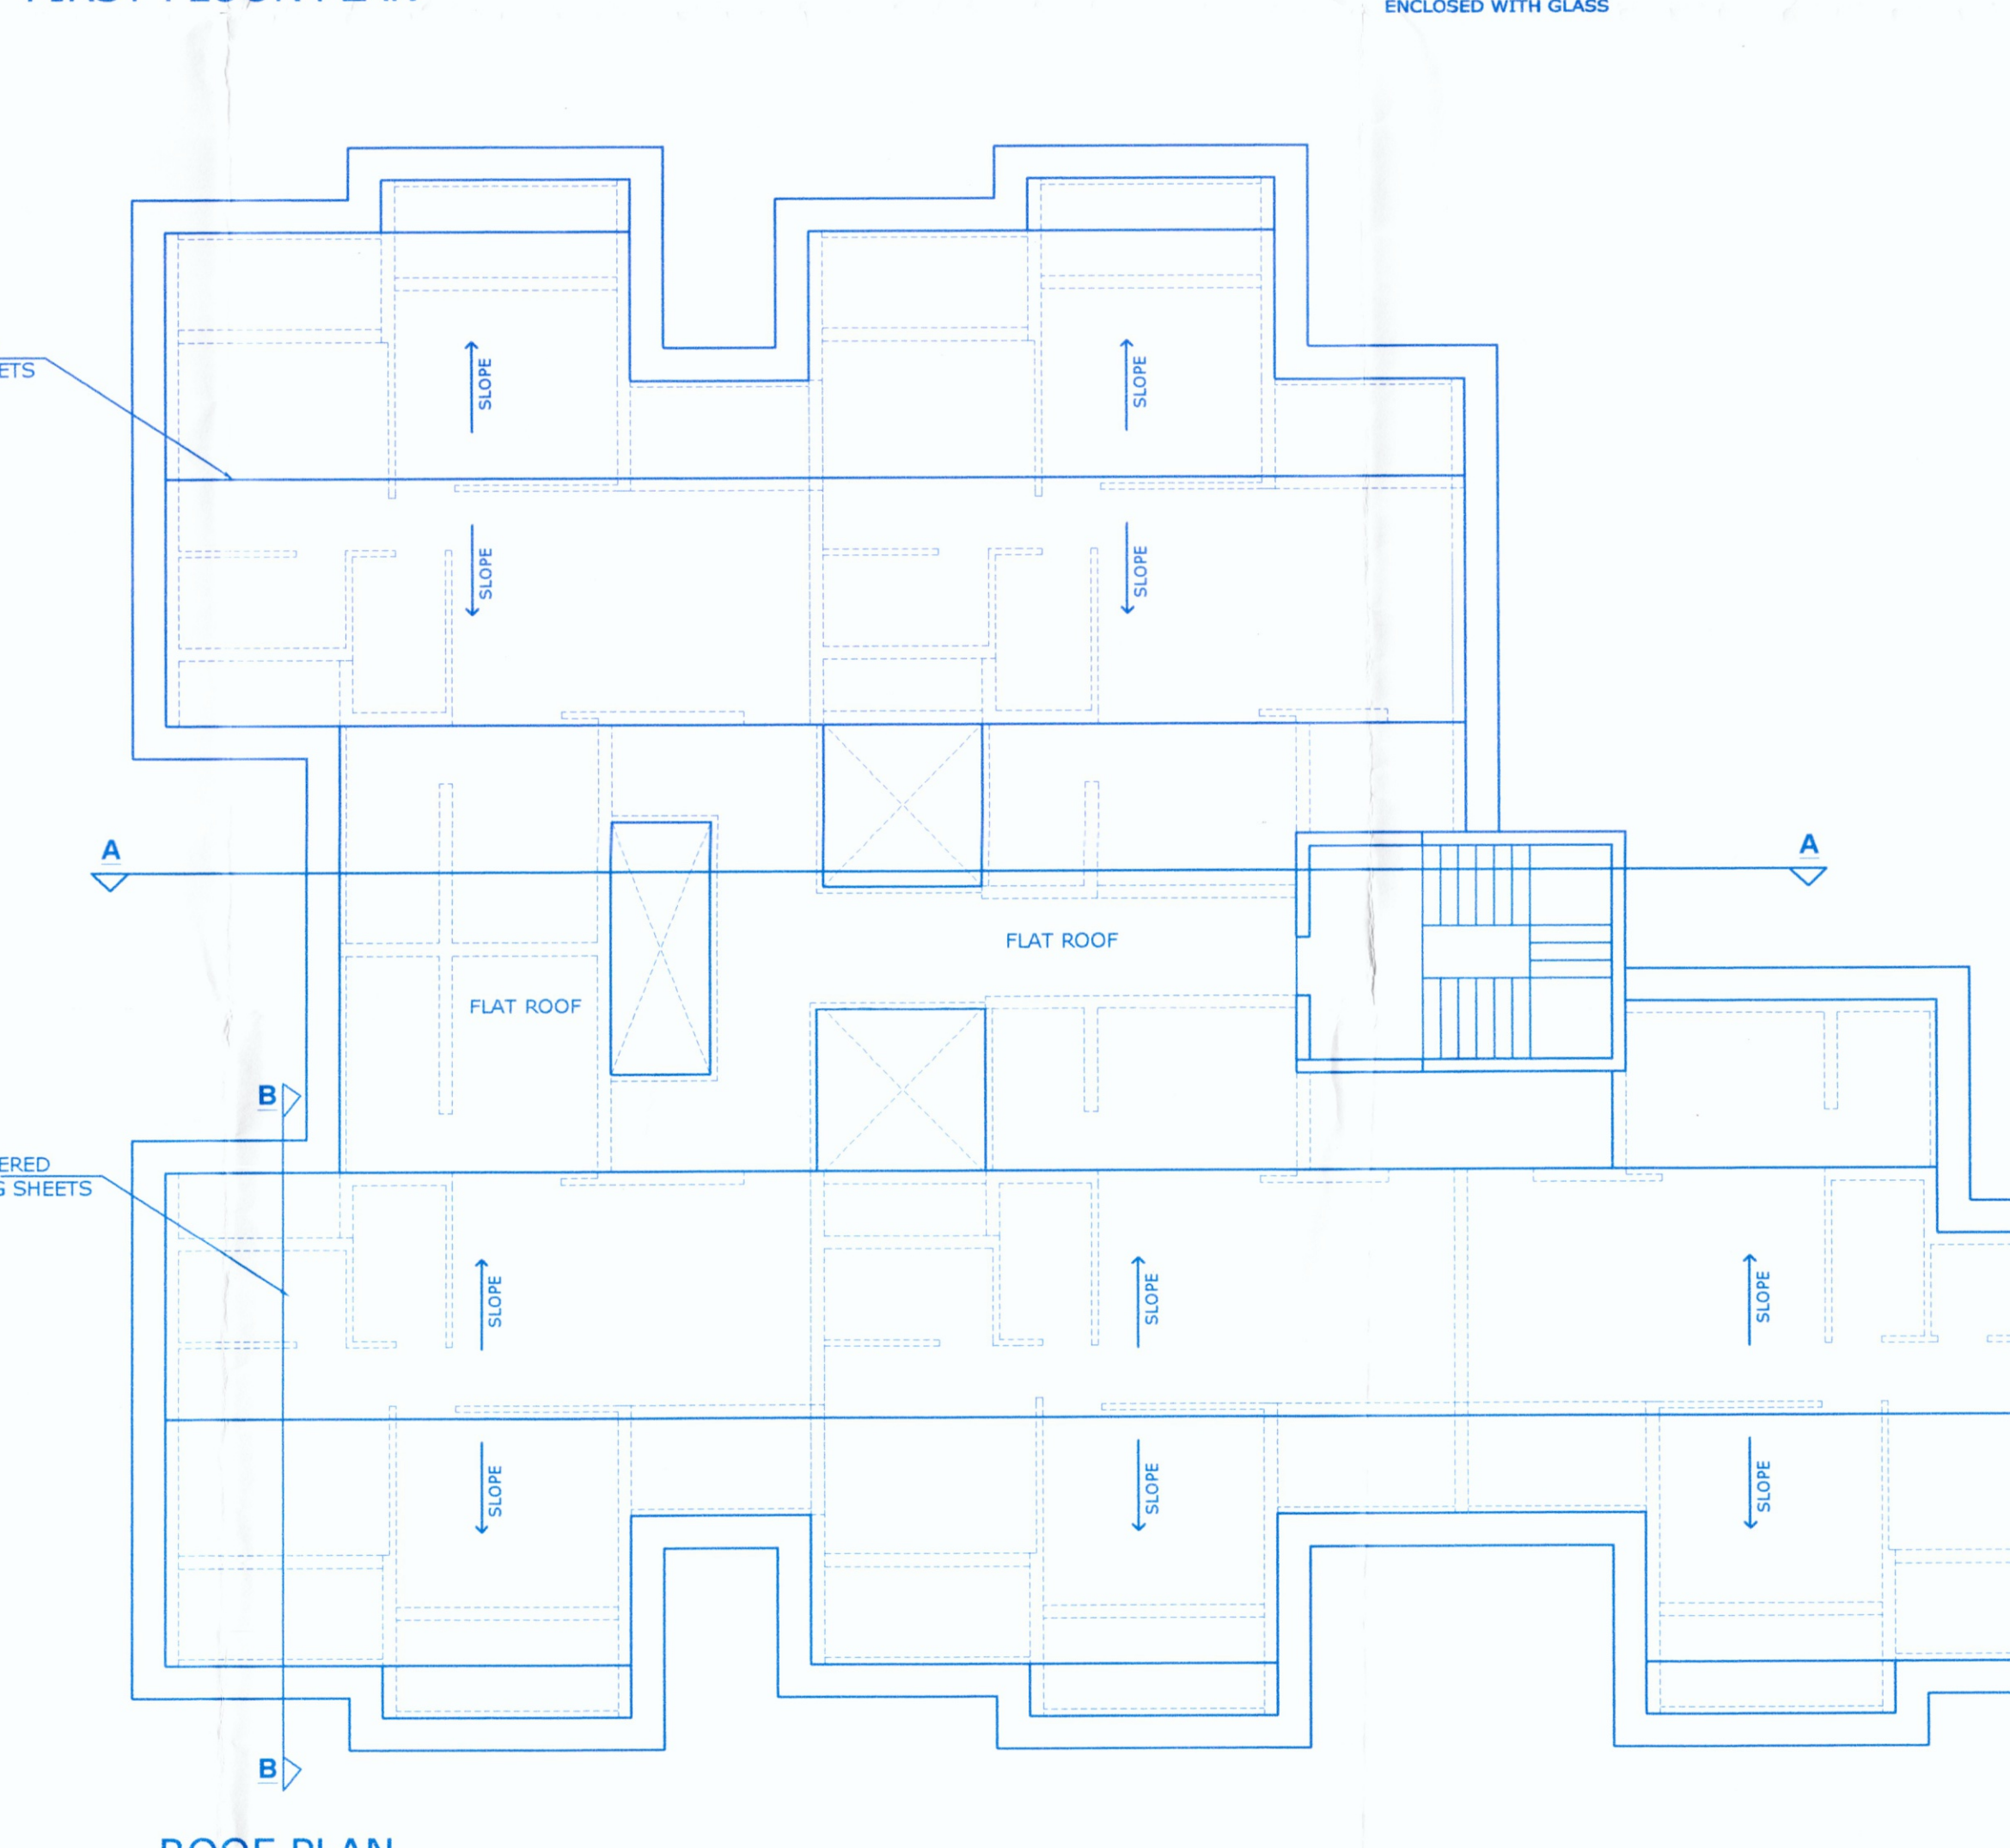
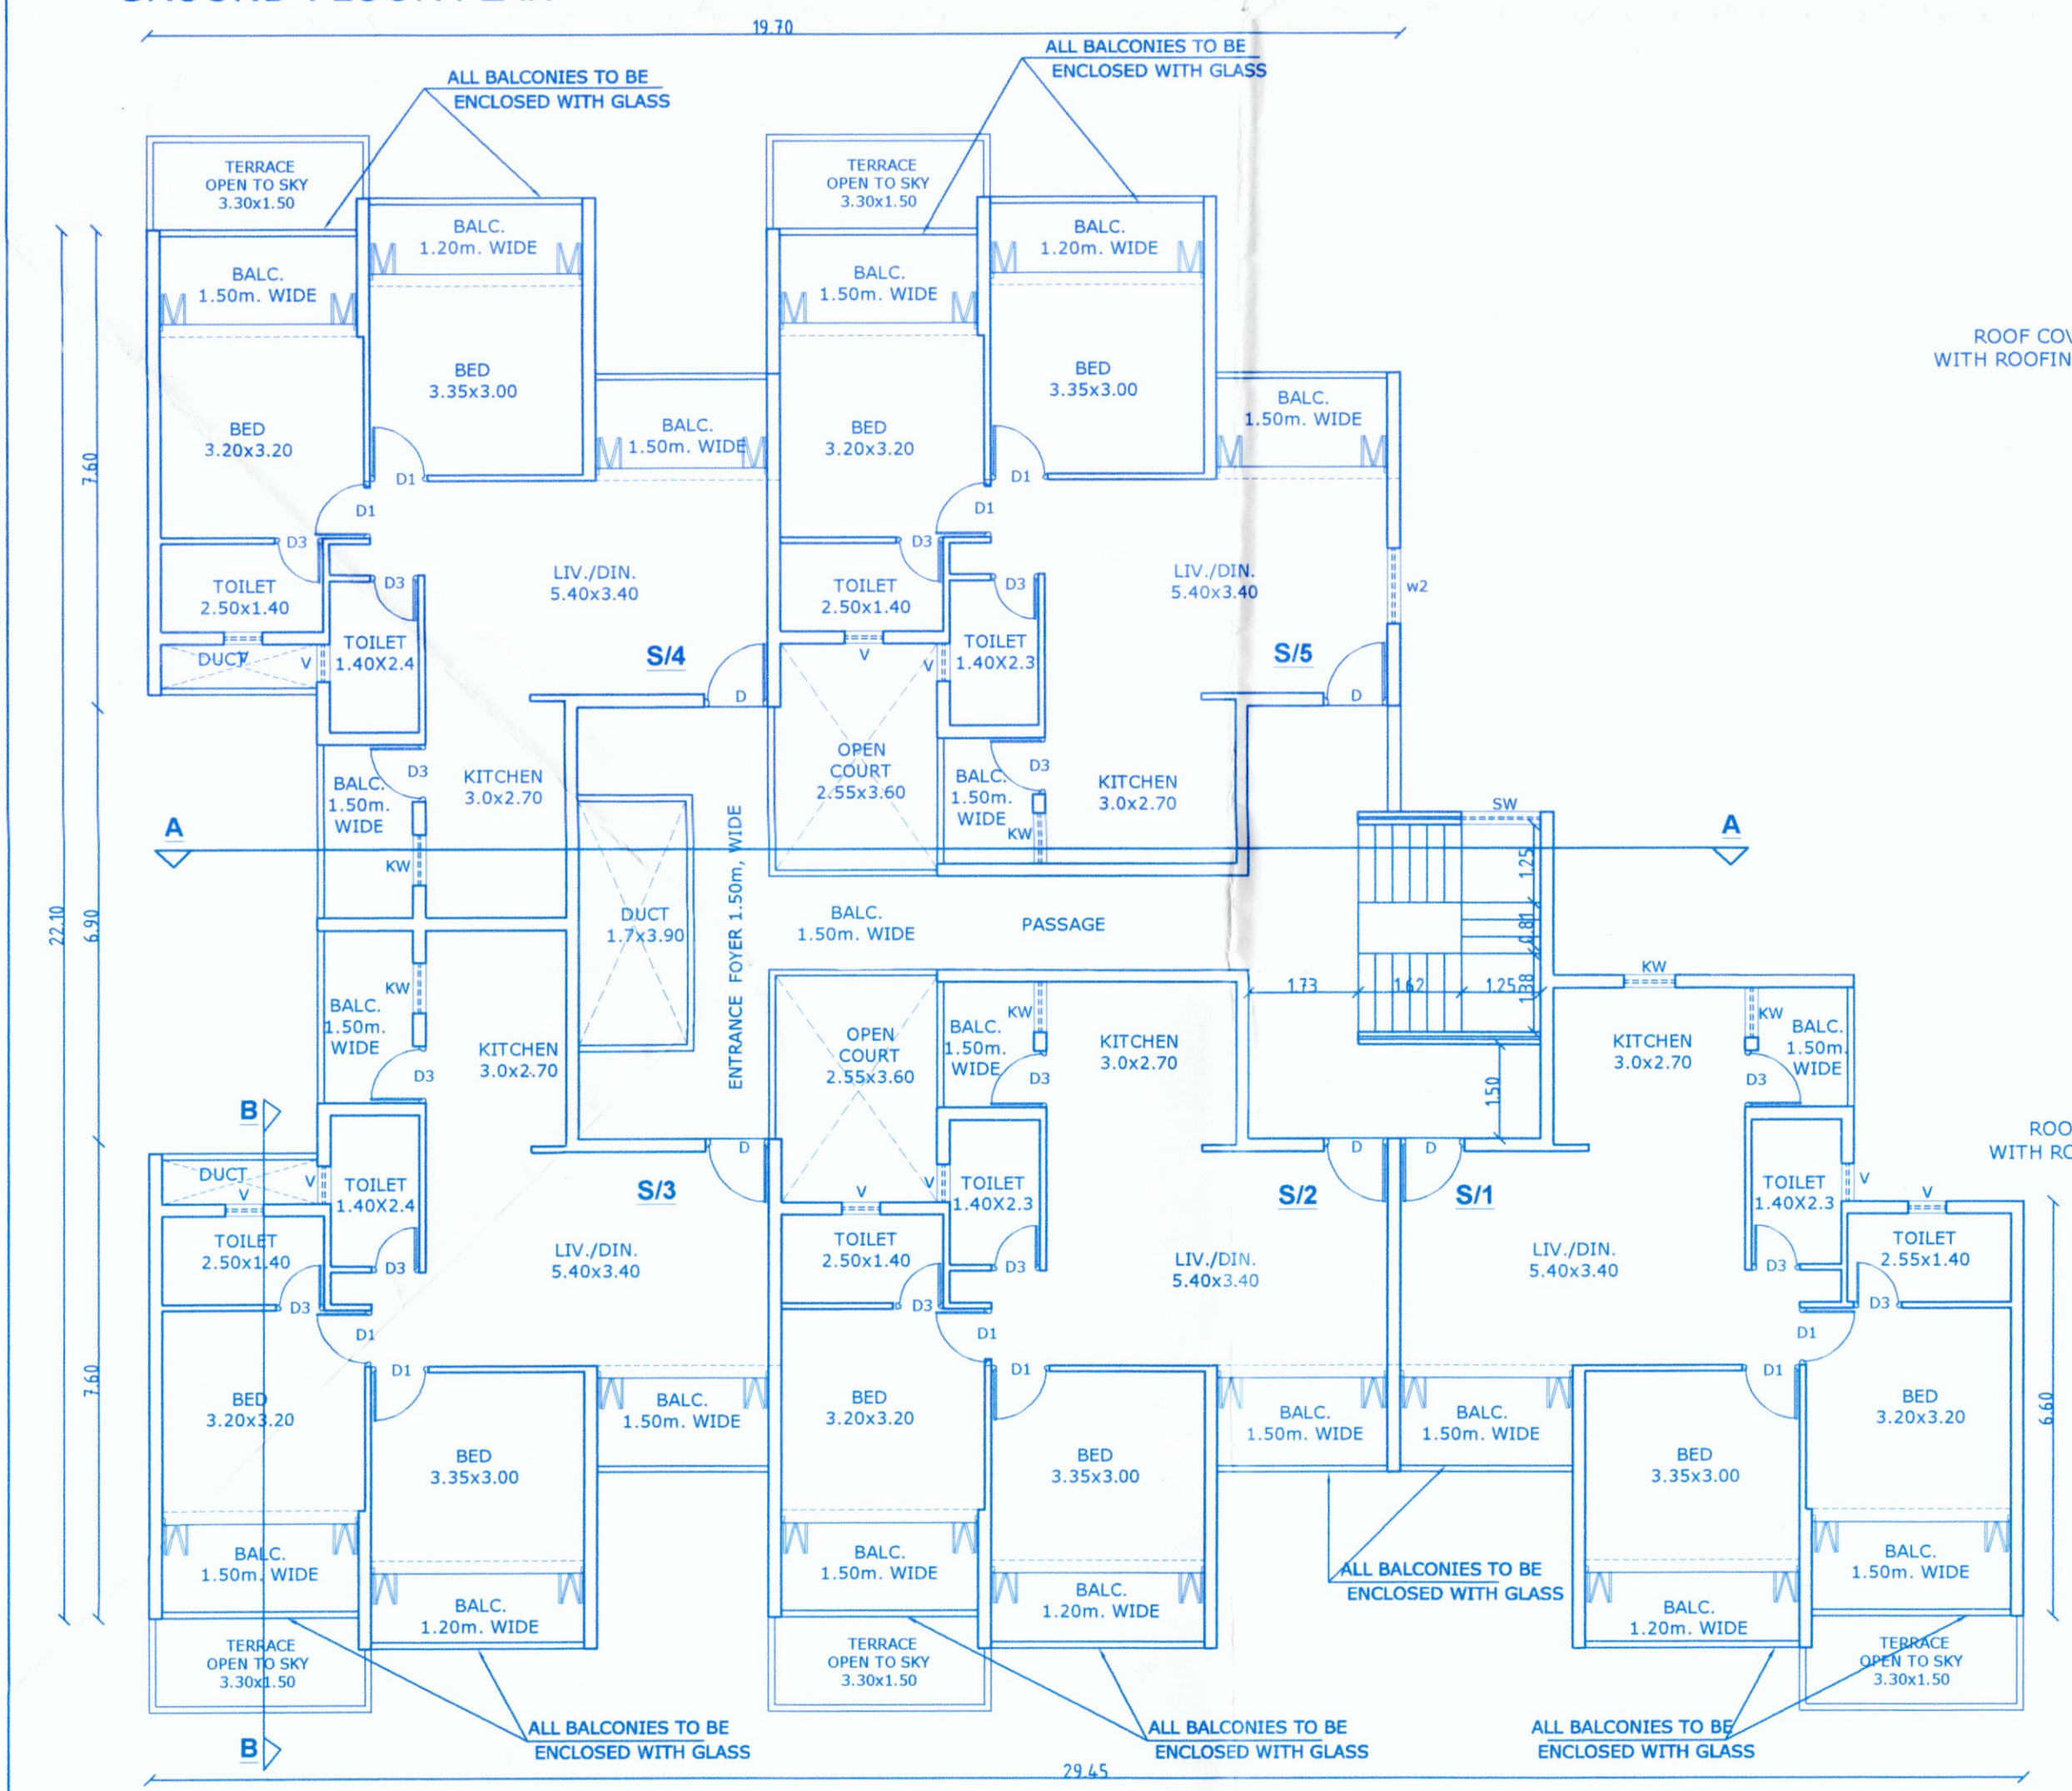
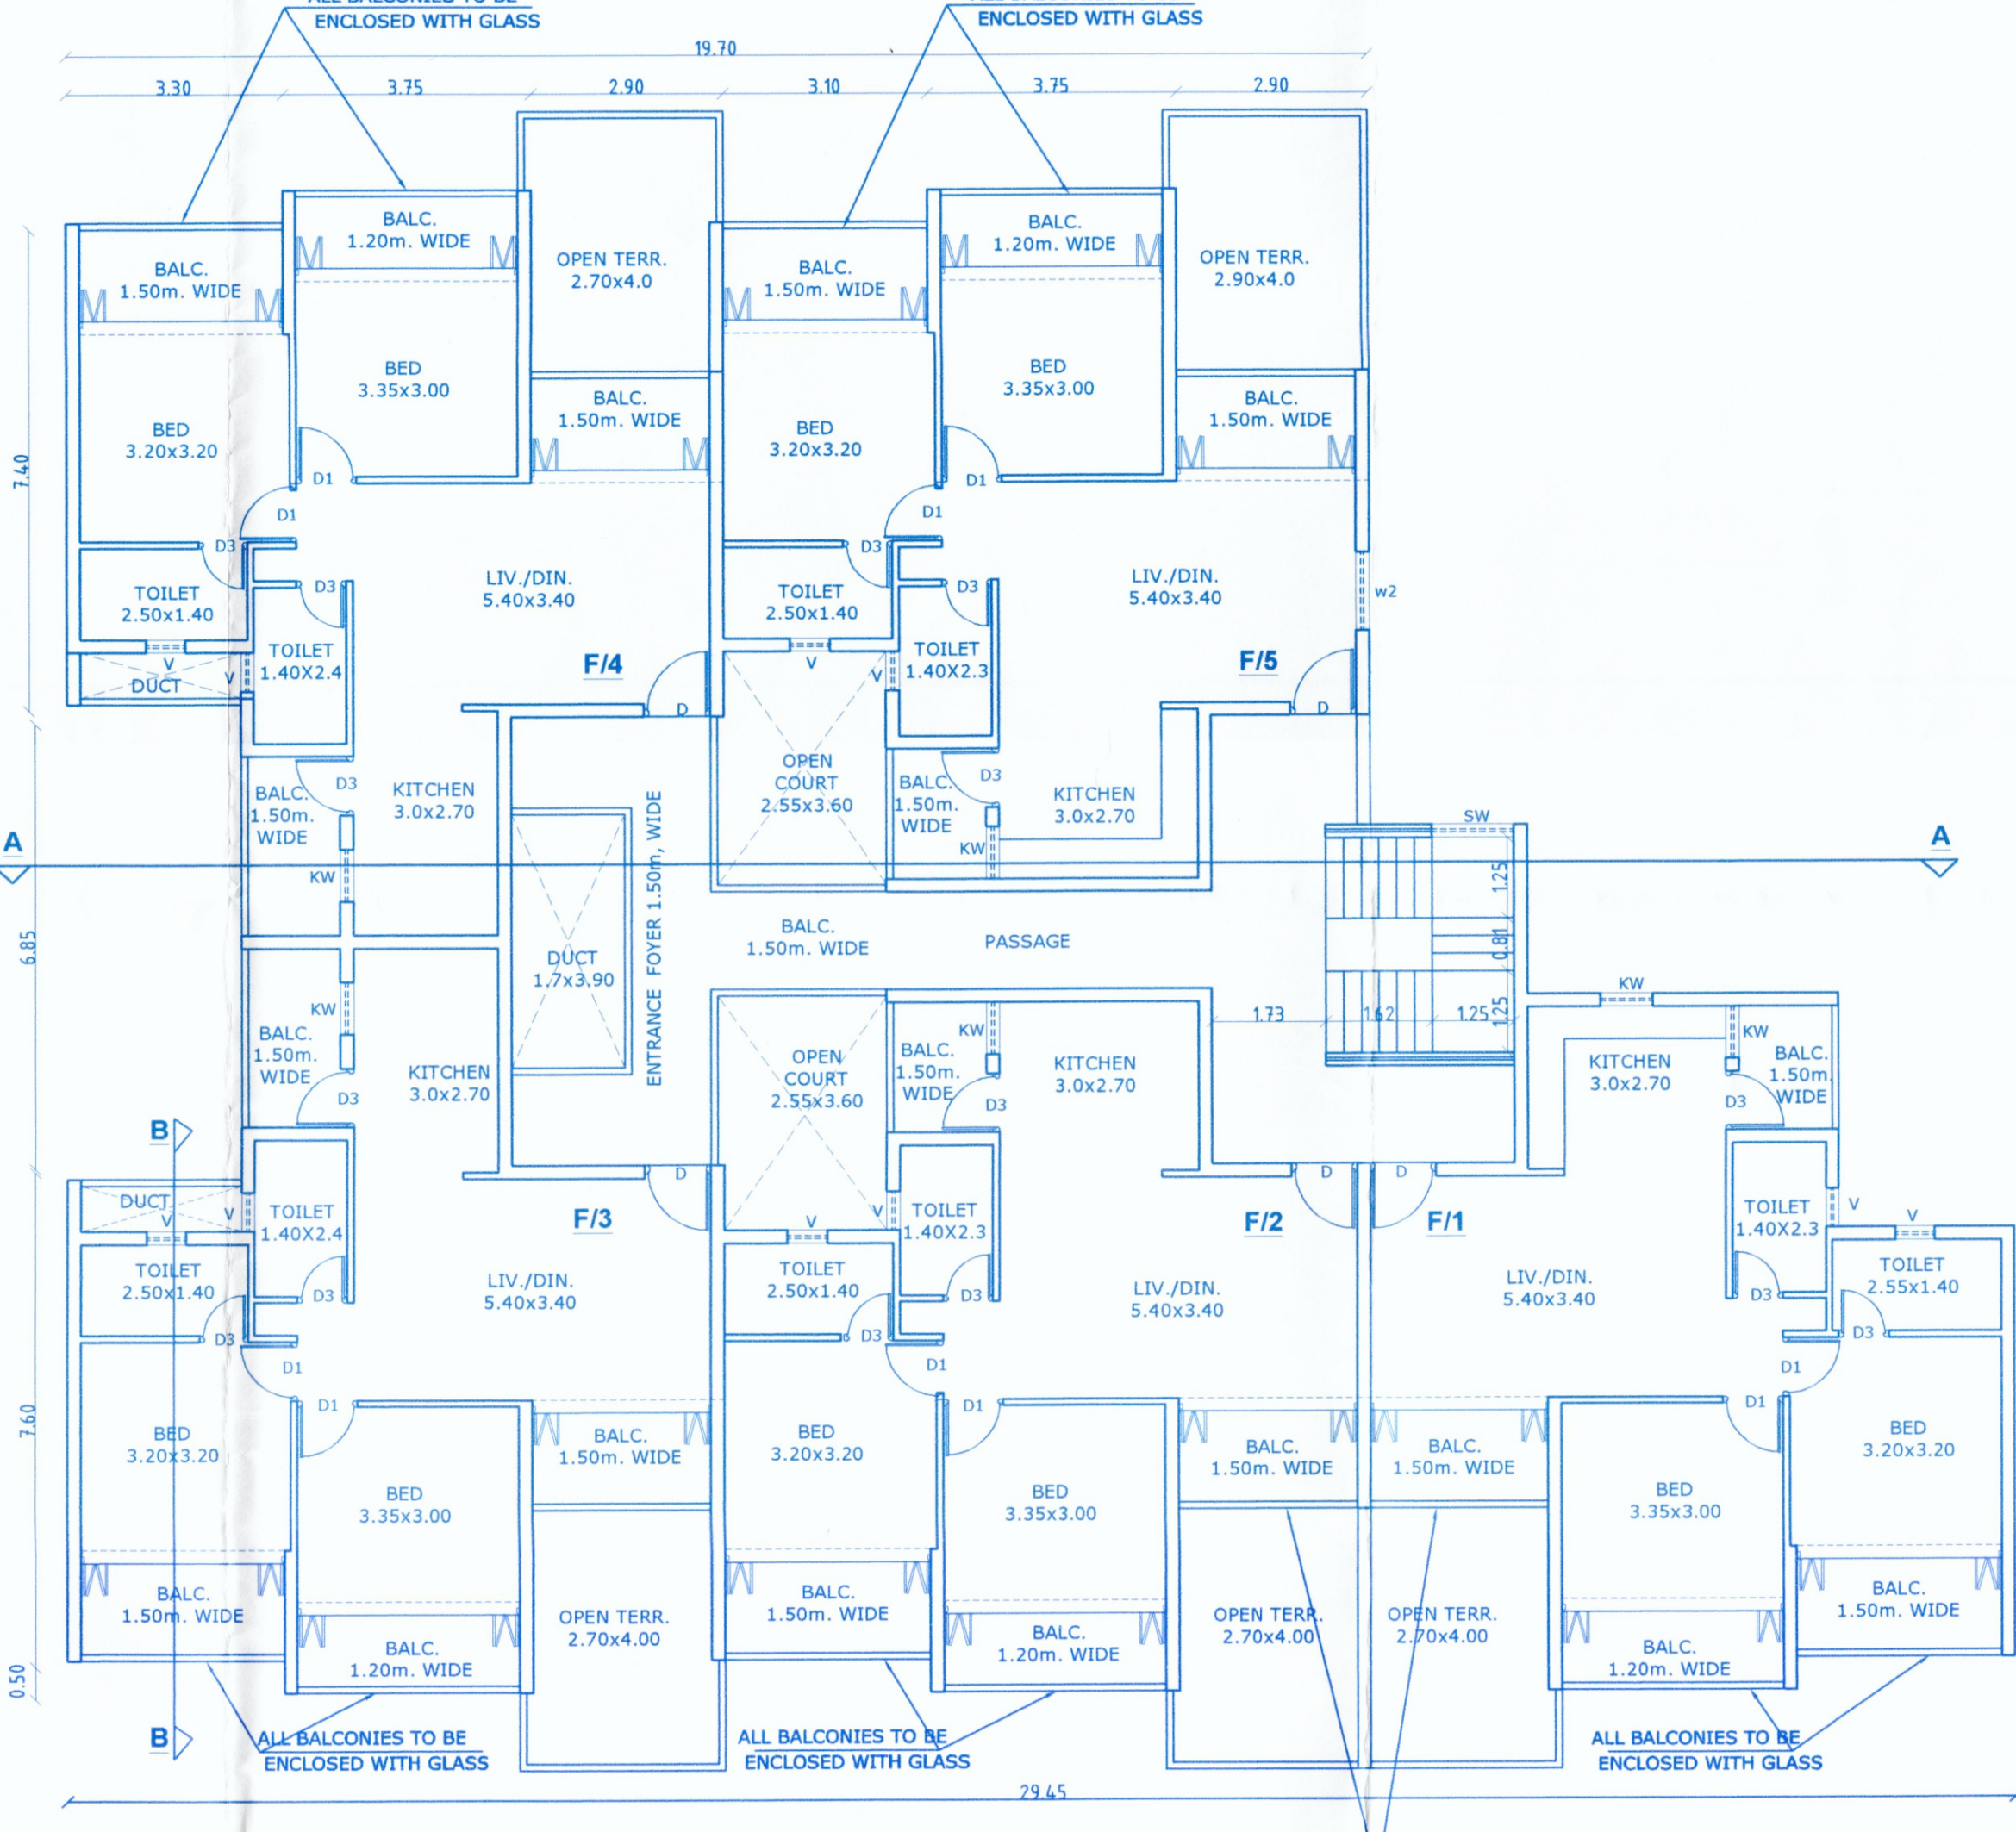
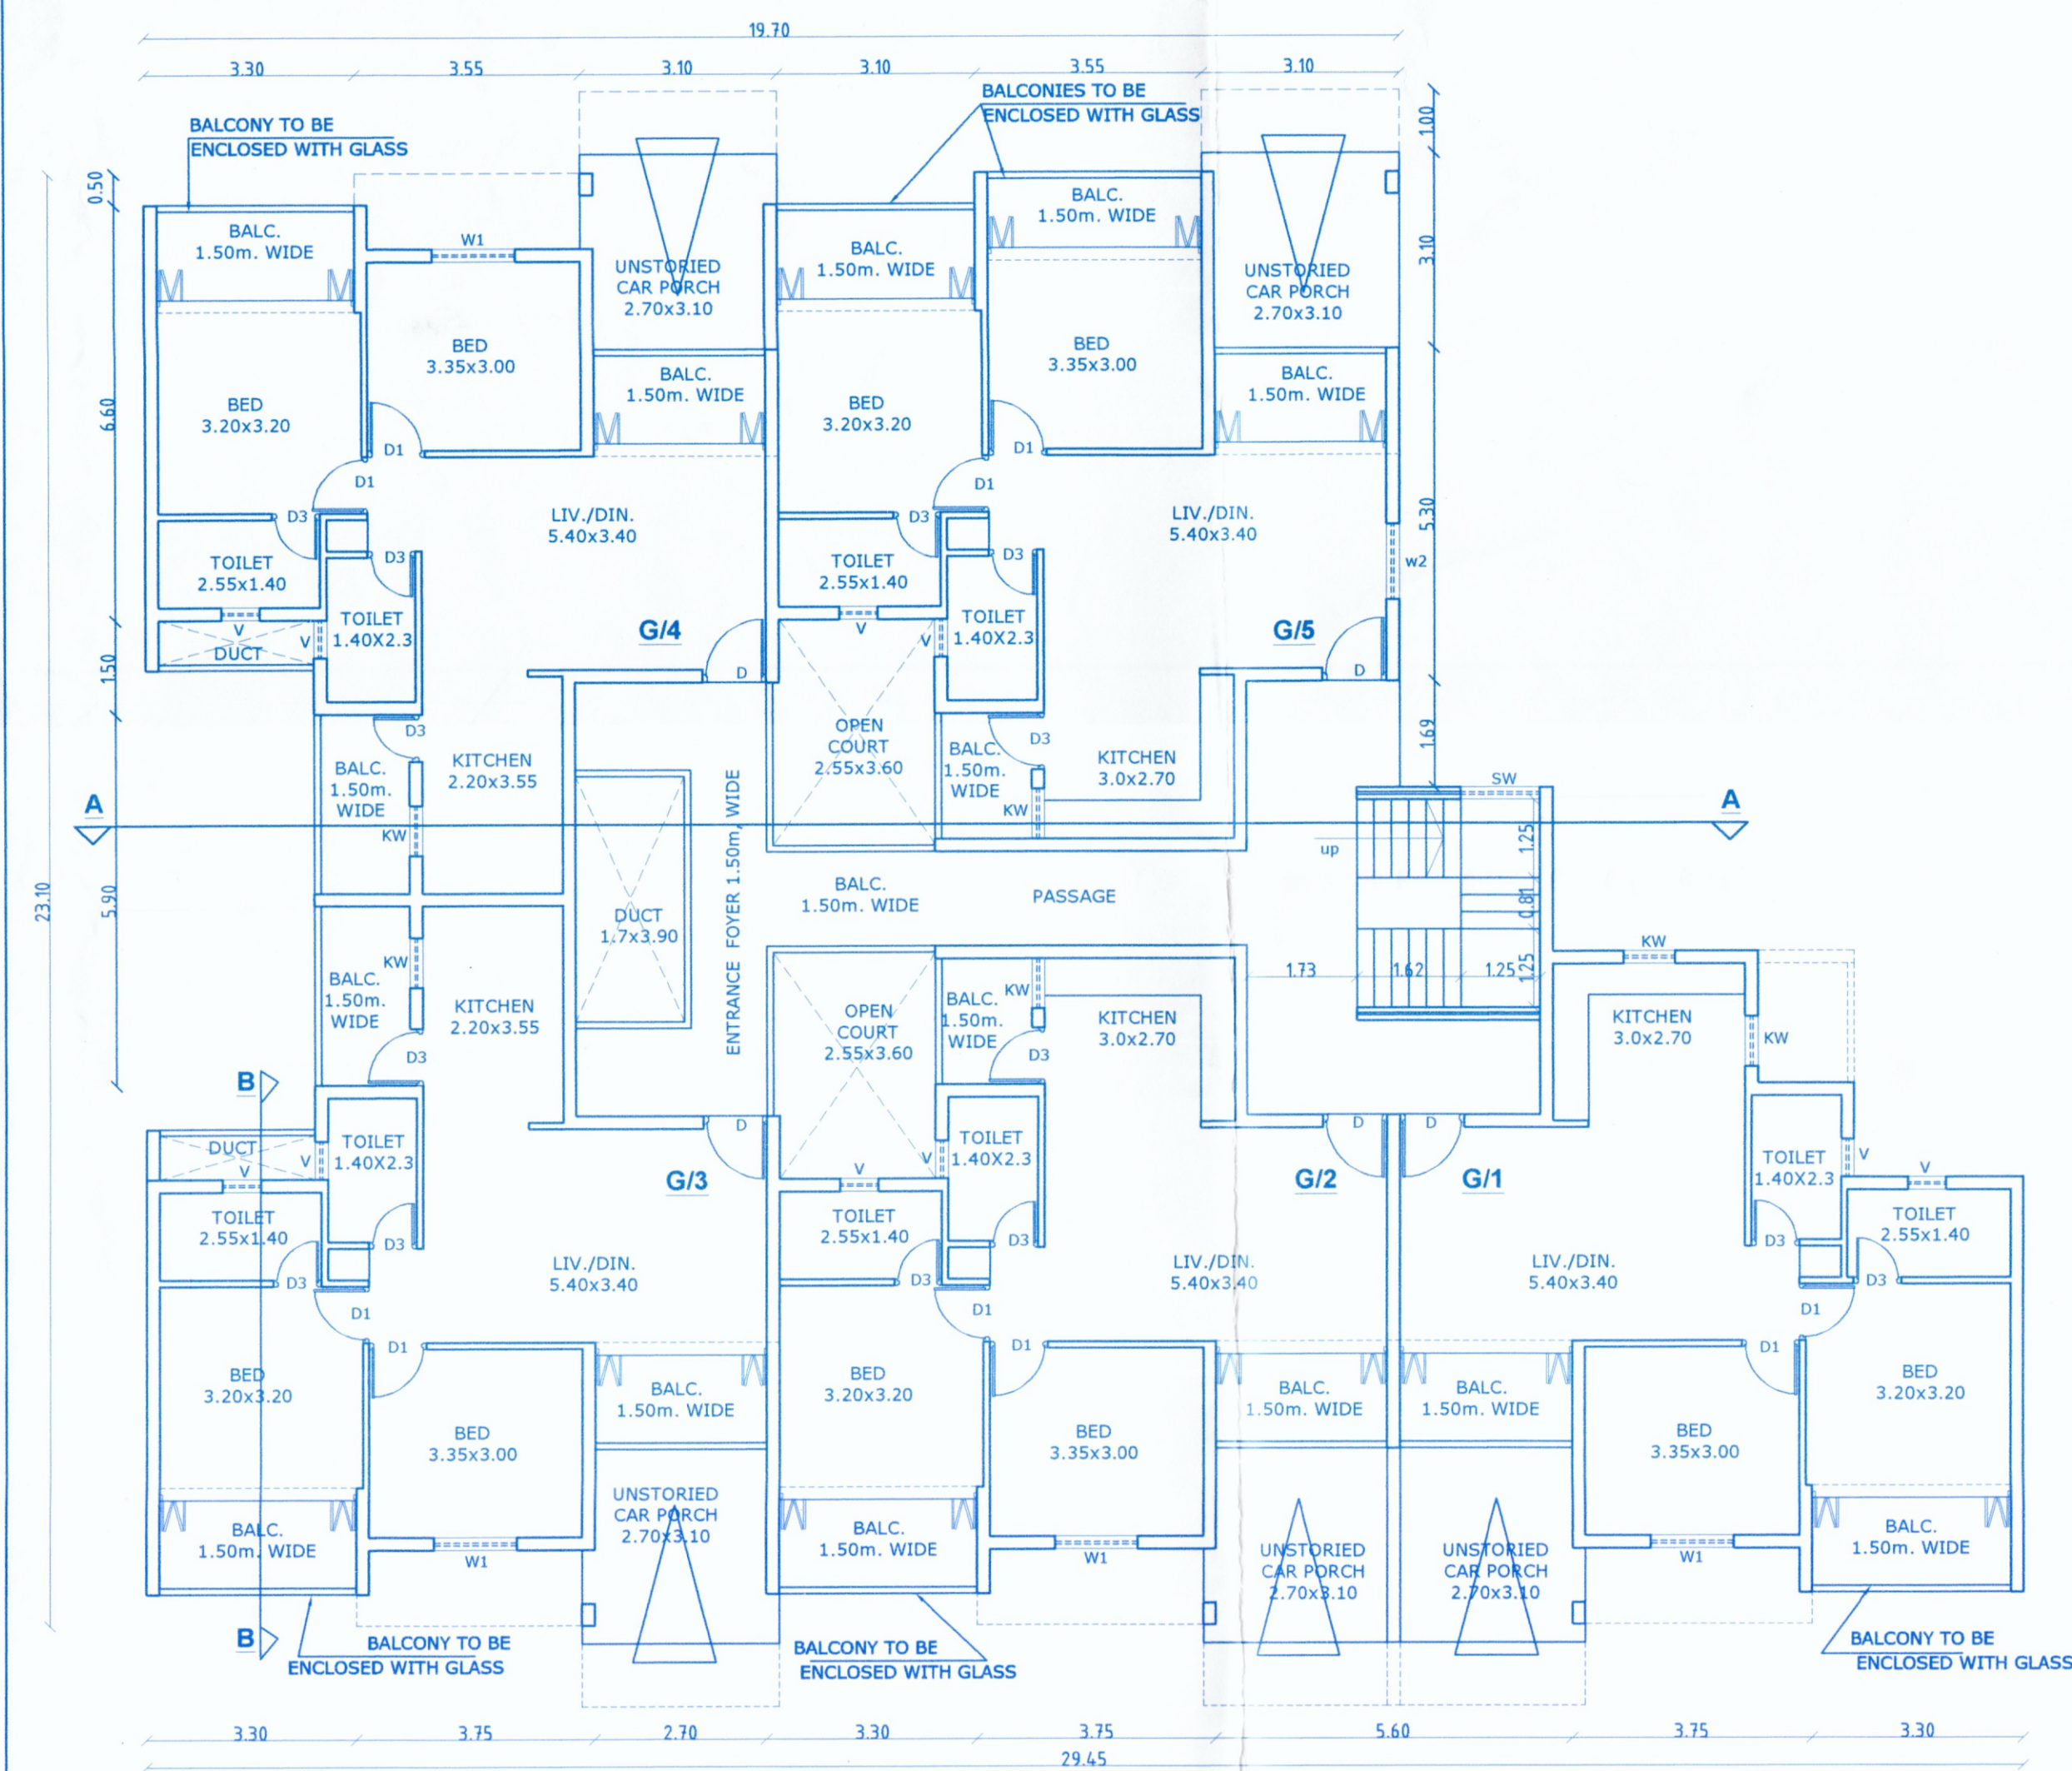
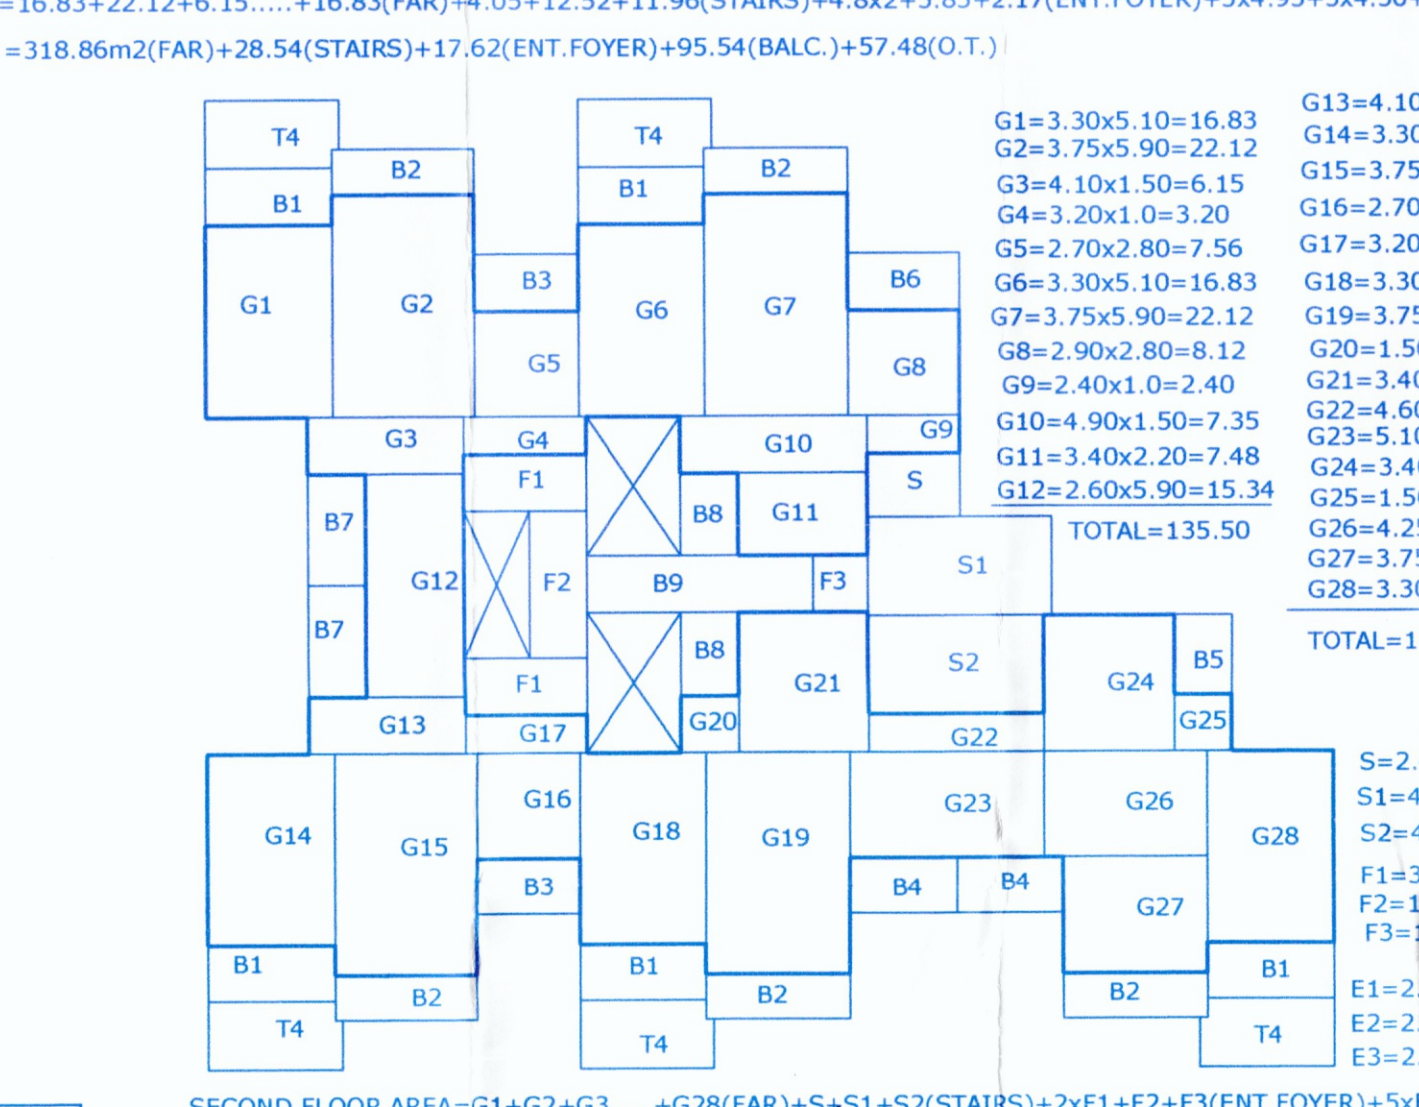


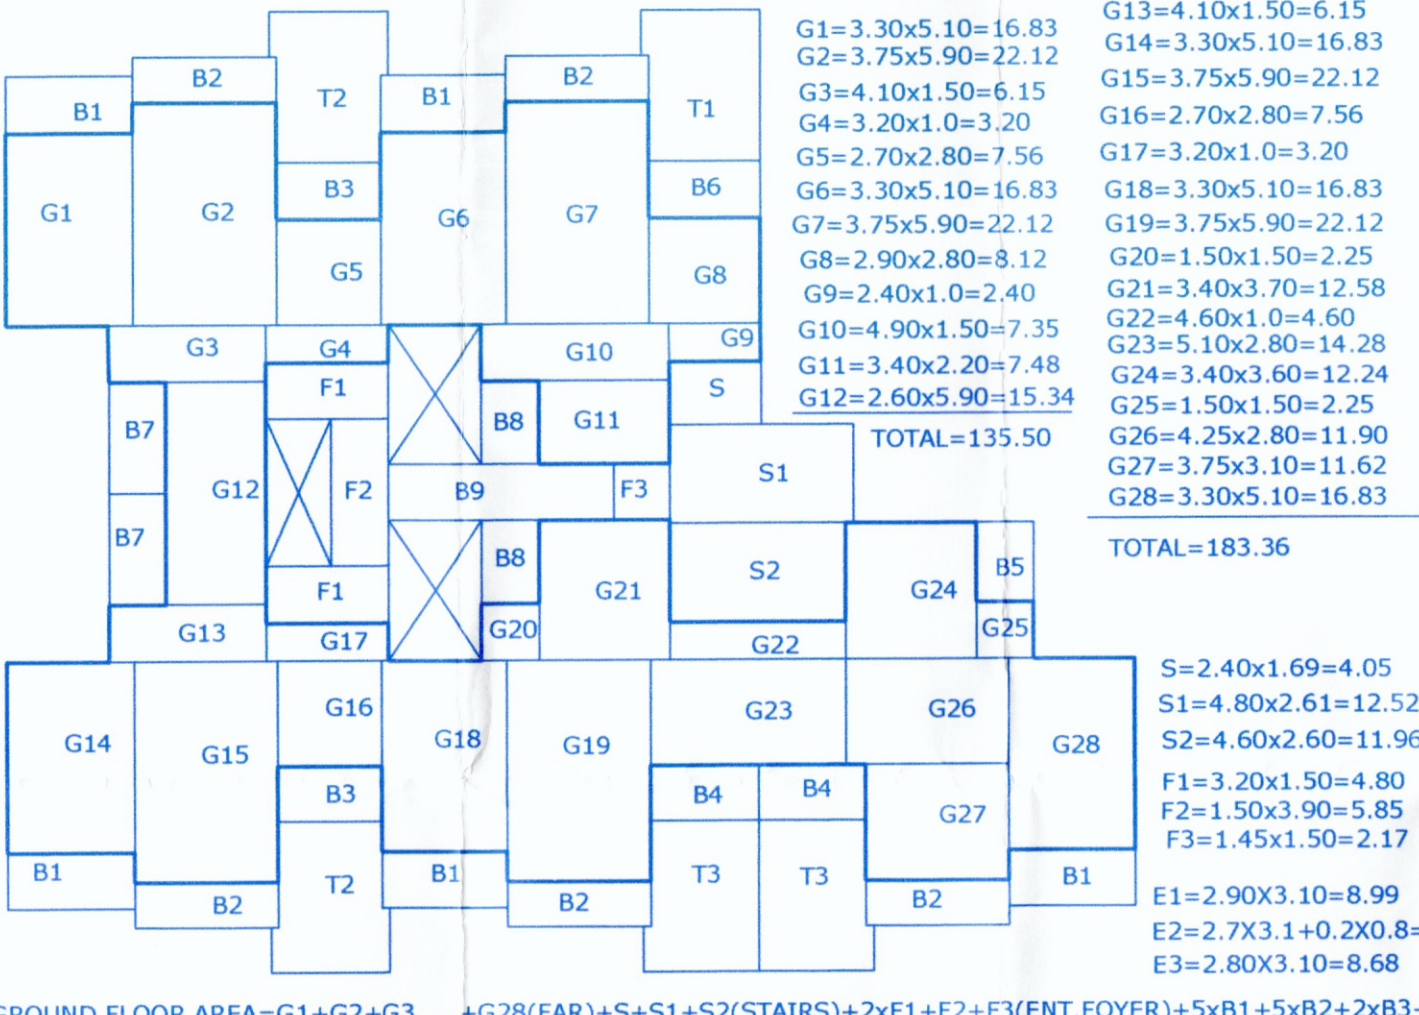


AREA CALCULATIONS : PROPOSED BUILDING

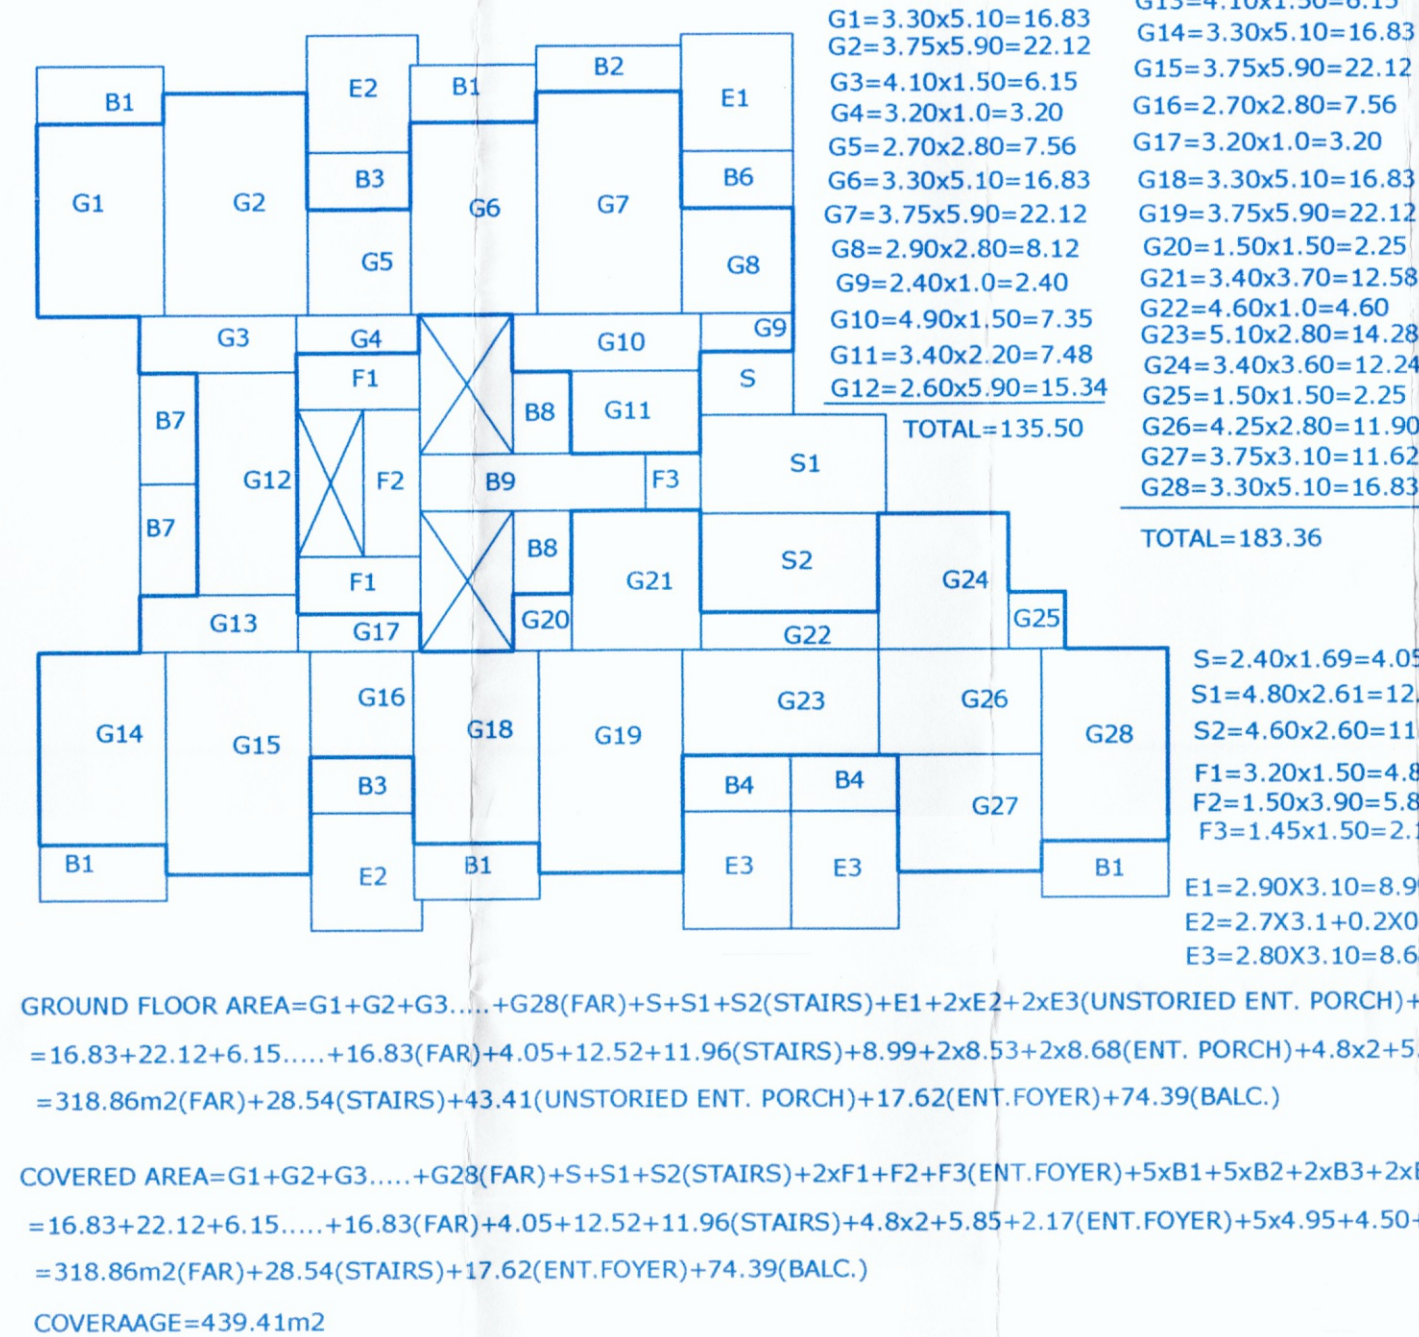

SECOND FLOOR AREA = G1+G2+G3.....+G28(FAR)+S+S1+S2(STAIRS)+2x1+F2+F3(ENT.FOYER)+5x81+B2+2x83+2x84+B6+2x87+2x88+B9(BALC.)

COVERED AREA = G1+G2+G3.....+G28(FAR)+S+S1+S2(STAIRS)+2x1+F2+F3(ENT.FOYER)+5x81+B2+2x83+2x84+B6+2x87+2x88+B9(BALC.)

COVERAGE = 439.41m²

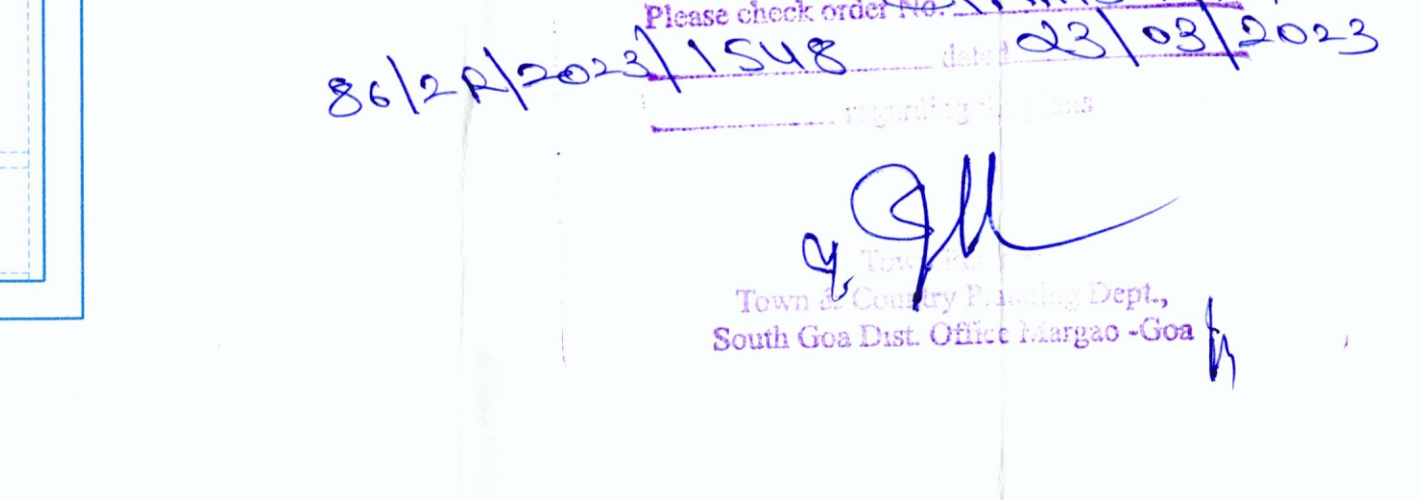

APPROVED BY THE PANCHAYAT
Village Panchayat, Salcete Taluka, South Goa District

15/12/2023
29/12/2023
08/01/2024

15/12/2023
29/12/2023
08/01/2024

OWNER : MR. ABHAI ASHOK POI ANGLE

PROJECT : PROPOSED RESIDENTIAL BUILDING IN THE PROPERTY SURVEYED UNDER SURVEY NO. 86 / 2-R AT CAMURLIM VILLAGE OF SALCETE TALUKA

DEALT BY : SNEHA

OWNER

DATE : 19/ 12/2022

ENGINEER

NITIN G. BABSHET
B.E.(CIVIL)
T.C.P. Reg.No: ER/0045/2011

SCALE : 1:100

SHEET NO. 2