APPROVED FROM PLANNING POINT
SUBJECT TO CONDITIONS GIVEN
VIDE ORDER No. NG PDA/211/PNT/3208/2025
DATED 27 MAR 2025

MEMBER SECRETARY
NORTH GOA
PLANNING & DEV. AUTHORITY
PANAJI - GOA

27/3/25

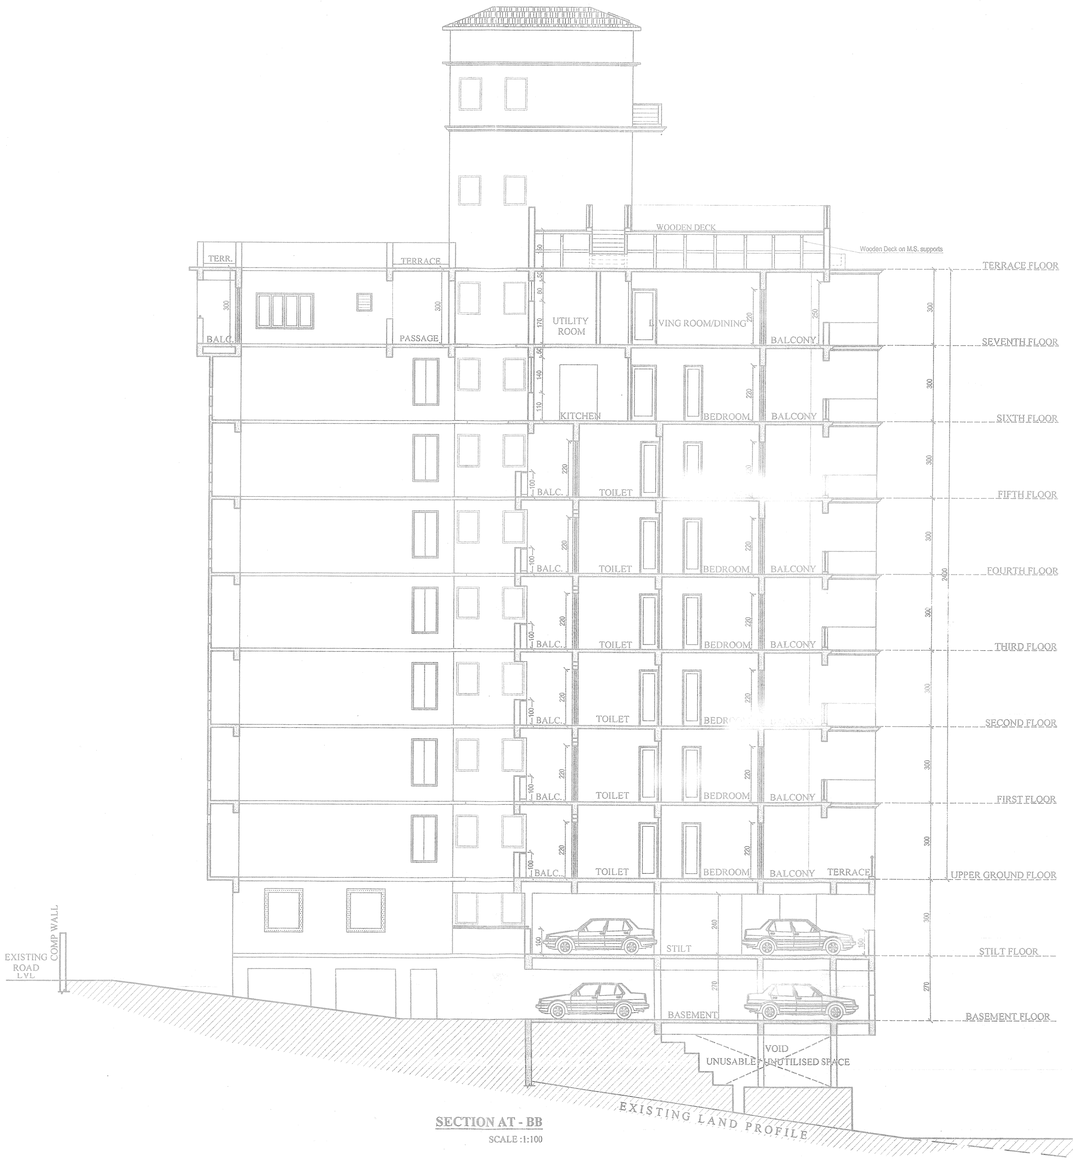

SECTION AT - BB
SCALE :1:100

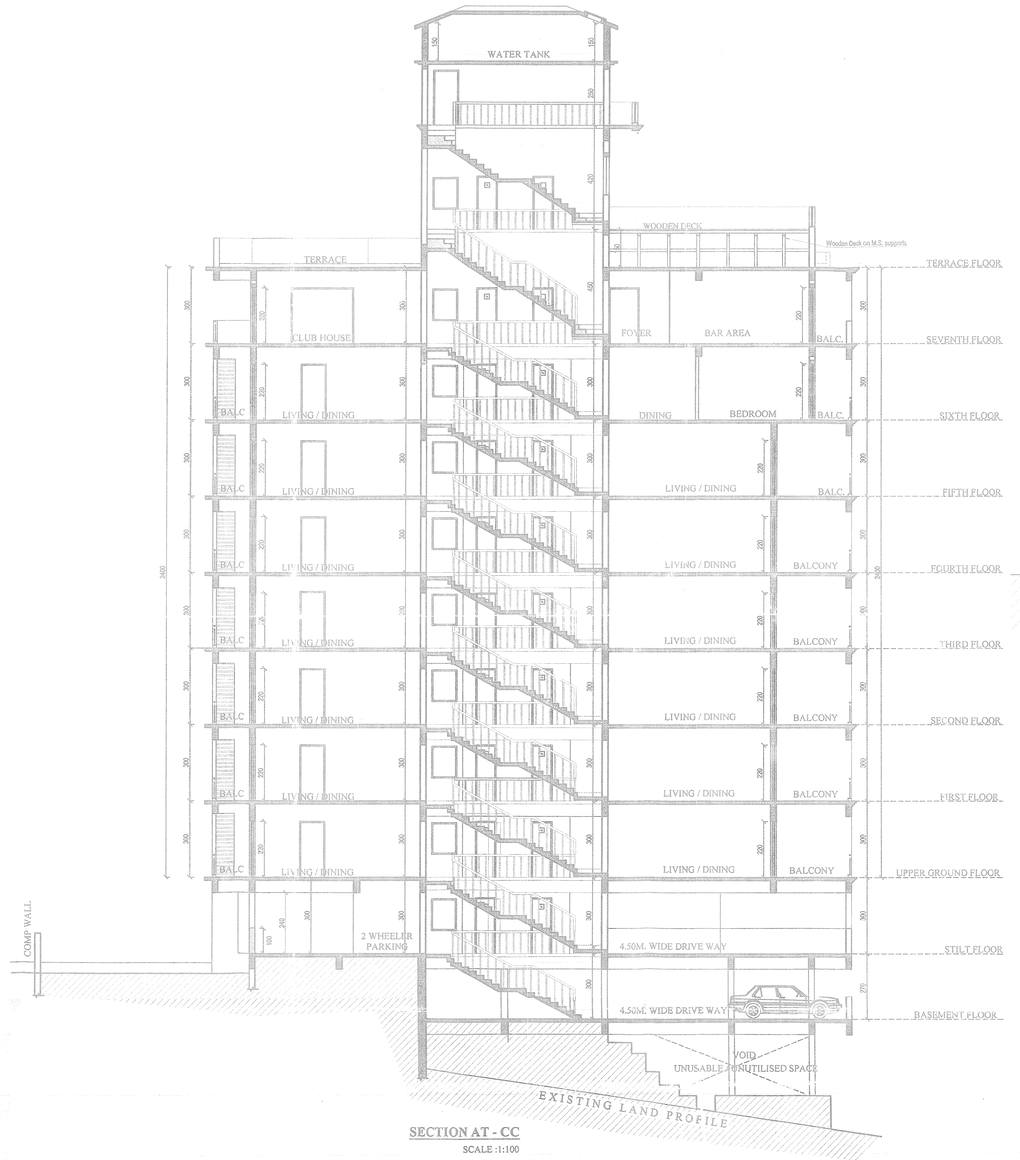

SECTION AT - CC
SCALE :1:100

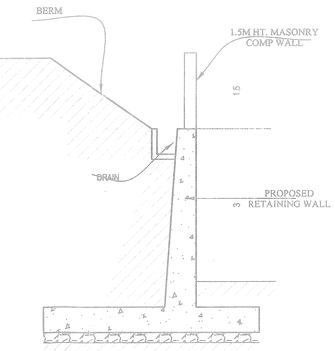

RETAINING WALL DETAIL
SCALE :1:50

LENGTH OF RETAINING WALL
35.80+15.50=51.30 M

CONTENTS:- SECTIONS		PROJECT: PROPOSED INTERNAL REVISION ON 6TH AND 7TH FLOOR TO PREVIOUSLY APPROVED RESIDENTIAL BUILDING & COMPOUND WALL ON CHALTA NO.55 OF P.T. SHEET NO.14 AT RIBANDAR, PANAJI - GOA.FOR MR. SUNIL MORAJKAR (P.O.A) FOR MARIA JOSEPHINE PIEDADE FERNANDES & OTHERS	OWNER'S SIGNATURE
JOB NO: 812	DATE: 10- 01- 2025		
DWG NO: 04	SCALE:-1:100		
REV.NO: ----	DRAWN BY:		

ARCHITECT'S SIGNATURE :

ARCH. ASHLEY MASCARENHAS
B'ARCH, F.I.I.A
Architect Regn. No. CA/2004/20
T & CP Reg. No: AP/0134/2010

ARCH. ASHLEY MASCARENHAS
T4/T5 Models Centrium
Behind Models Legacy(Renault Showroom)
Taleigao By Pass Road
Taleigao-Goa
Email. archashley@gmail.com