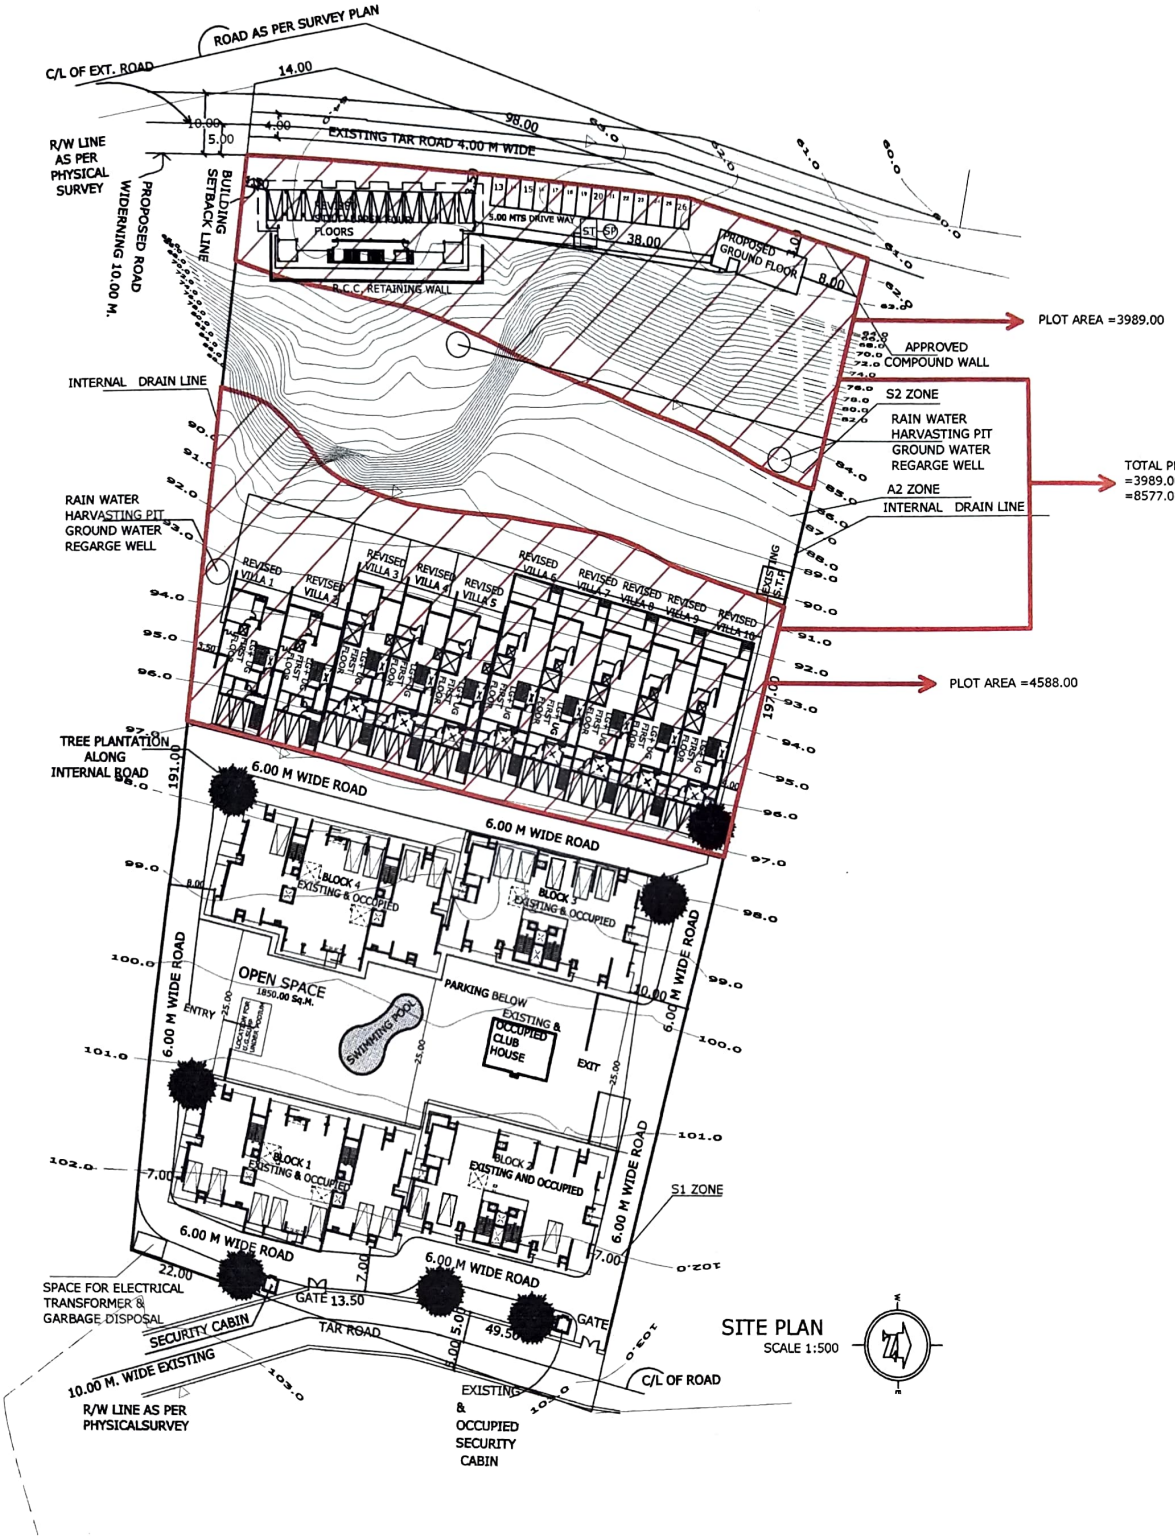

PROPOSED RESIDENTIAL BUILDING IN PLOT BEARING SY NO.199/2 OF VILLAGE SANCOALE, MORMUGAO , GOA.

CLIENT: MR. ASHWINI SHANKER
POA RAJIV AGARWAL

KUNDAN V. PRABHU
ARCHITECT AND INTERIOR DESIGNER
783, PRABHU HOUSE
ALTO - BETIM, PORVORIM, BARDEZ - GOA.
TEL. 2413990
e-mail : kundanvprabhu@gmail.com

ARCHITECT SIGNATURE

KUNDAN V. PRABHU
B.Arch., A.I.I.A.
ARCHITECT & INTERIOR DESIGNER
CA/94/17396
AR/0073/2010

OWNER SIGNATURE

WATER EDGE BUILDERS PVT. LTD.