MEZZANINE FLOOR PLAN
SCALE :- 1:100

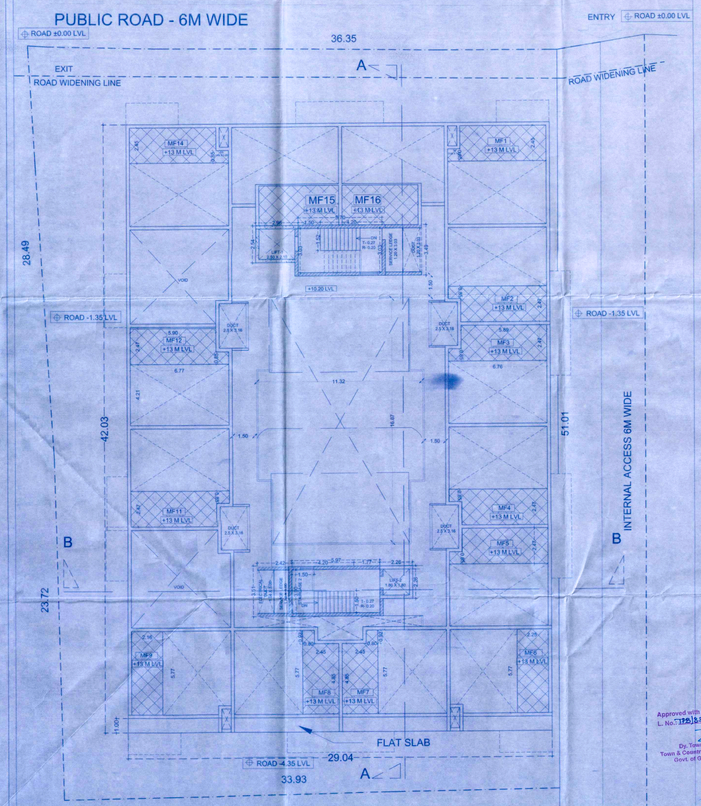

ROOF FLOOR PLAN
SCALE :- 1:100

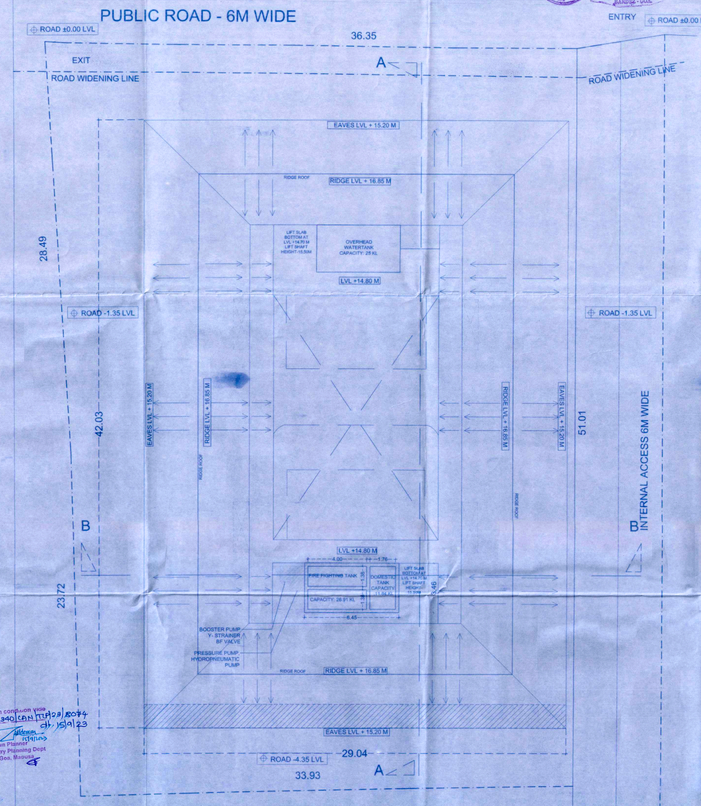

Approved with condition vide L. No. TCP/3240/GOA(TP)/PA/2024/1174 dt. 15/9/23
Dy. Town & Country Planning Dirctr
Town & Country Planning Dirctr
Govt. of Goa, Panaji

Approved as per letter no. V. P. 22/1/17/2003-2004/4739 dated 4/10/23
Sarpanch
Village Panchayat Bandge-Goa

SECTION AT AA
SCALE :- 1:100

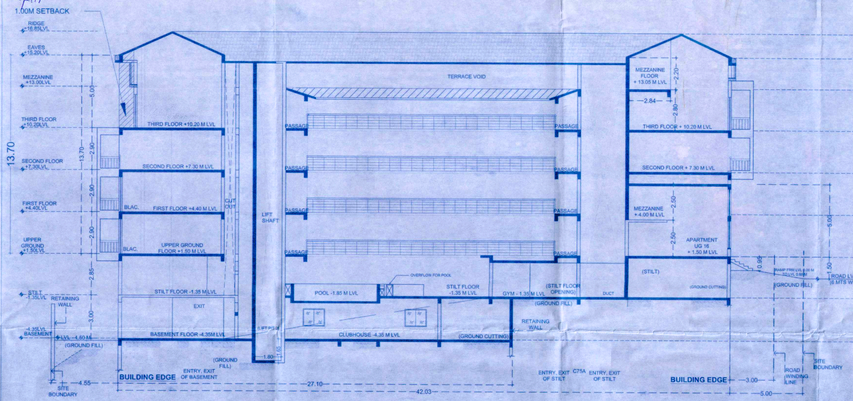

LEFT SIDE ELEVATION
SCALE :- 1:100

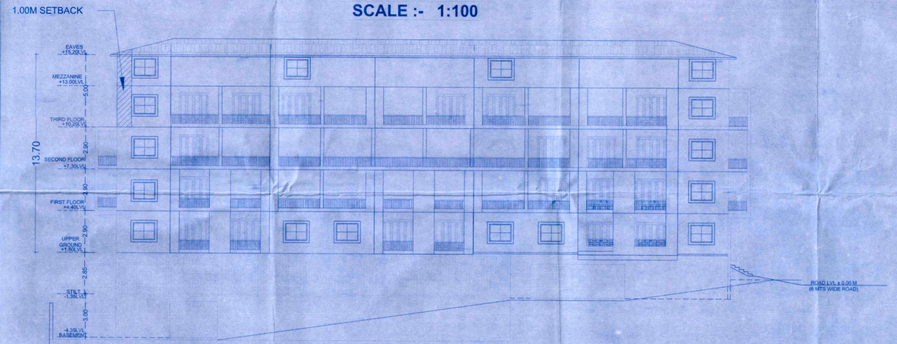

STAMP OF APPROVAL

APPLICANT'S SIGNATURE

ARCHITECT'S STAMP & SIGN
Ar. Sachem Satish Pai Raikar,
M. Arch (Conservation), GEPT (Ireland)
B. Arch (Goa University)
CA/1994/01223, NDA-F/1008
AR/01122/2010

PRINT HISTORY: 06/04 DAF (1)

REVISN	DATE	DESCRIPTION

SITE PLAN & NORTH

PROJECT:-
Proposed Apartment Building on Plot Survey No. 188/6 B, For Mrs. Sudhatai Naik and others. Rep. By POA Shashank M. Naik at Candolim village, Bardez - Goa.

JOB NO	DWG. NO
TRN/435	301-02/03
SCALE 1:100	DATE 09-11-2022

ARCHITECTS
Pai Raikar & Associates
1st. Block - A, Campal Trade Centre, Panaji GOA 403001
Tel.: 2234477/98231 95770