Panchayat Sanctioned
Construction Licence
Approved
12(5)
29/08/2022
Secretary
V. P. Sanquale

APPROVED
FOR
DEVELOPMENT PERMISSION
Regd. Order No. VIPDA/T-S-209/2018/2019/240
Date. 27/11/2018
MEMBER SECRETARY

S1- ZONE
6615.39 M²

A2- ZONE
2737.61 M²

A2- ZONE
2737.61 M²

ZONING LINE

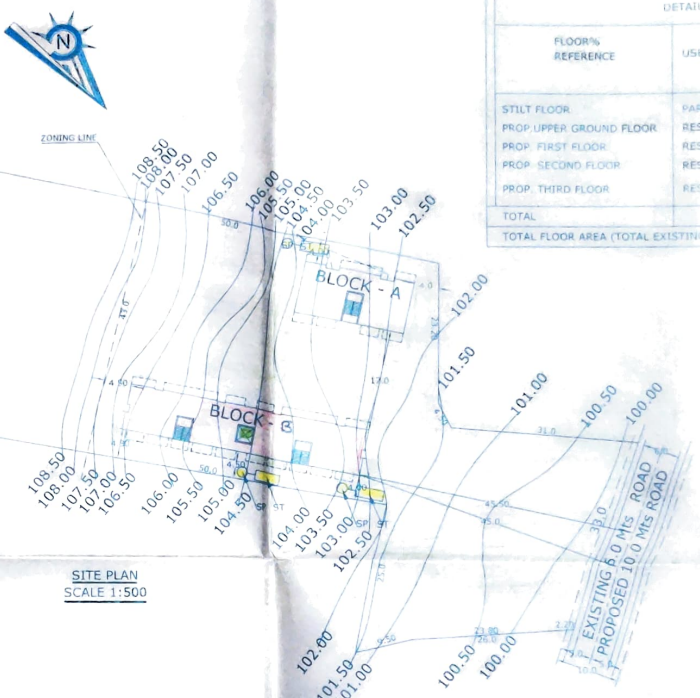

SITE PLAN
SCALE 1:500

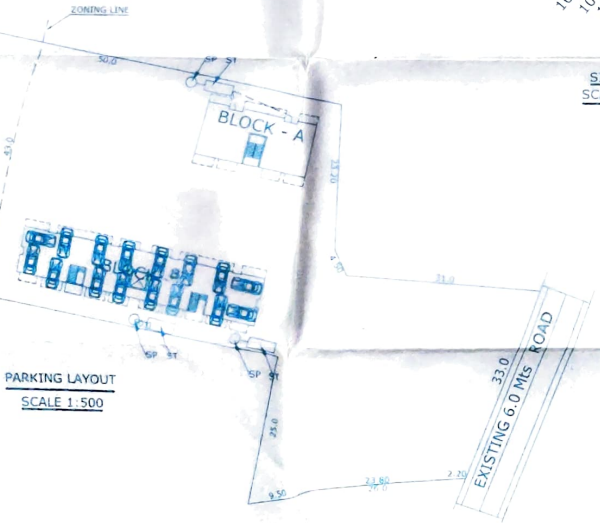

PARKING LAYOUT
SCALE 1:500

DETAILS OF AREAS AND USE FLOOR WISE - BLOCK A

NET FLOOR AREA M²	

DETAILS OF AREAS AND USE FLOORWISE - BLOCK B

FLOOR% REFERENCE	USE	TOTAL BUILT UP AREA M²	AREA FREE FROM FAR			NET
			EAT	STAIRCASE	TOILET	AREA
STILT FLOOR	PARK.	146.185	-	10.665	135.52	-
PROP. UPPER GROUND FLOOR	RES./PARK	336.27	37.96	22.41	135.275	140.63
PROP. FIRST FLOOR	RES	368.415	28.52	23.52	-	316.375
PROP. SECOND FLOOR	RES.	388.415	28.52	23.52	-	336.375
PROP. THIRD FLOOR	RES.	192.505	40.06	12.01	-	140.435
TOTAL		1451.83	235.56	92.108	270.795	853.818

TOTAL FLOOR AREA (TOTAL EXISTING AREA + PROPOSED) (442.60+853.38)=1295.98 M²

AREA STATEMENT

TOTAL PLOT AREA
AREA FOR A-2 ZONE
AREA FOR R-1 ZONE
AREA FOR S-1 ZONE
AREA FOR ROAD WIDENING
NET PLOT AREA OF S-1 ZONE
COVERED AREA PERMISSIBLE AS PER THE EXISTING BLOCK A
COVERED AREA OF PROPOSED BUILDING BLOCK - B
PLOT COVERAGE OF EXISTING BUILDING BLOCK-A (IN %)
COVERED AREA OF PROPOSED BUILDING BLOCK - B
PLOT COVERAGE OF PROPOSED BUILDING BLOCK - B (IN %)
COMBINED COVERED AREA OF EXISTING BLOCK-A AND THE PROPOSED BUILDING BLOCK - A+B
COMBINED COVERED AREA OF EXISTING BLOCK-A AND THE PROPOSED BUILDING BLOCK - A+B (IN %)
FLOOR AREA PERMISSIBLE (1.80 x 4.80 %)
F.A.R CONSUMED

SR.NO.	DESCRIPTION		SIZE
1.	DOORS	- MD	- 1.10 X 2.10
2.	DOORS	- D1	- 0.90 X 2.10
3.	DOORS	- D2	- 0.80 X 2.10
4.	WINDOWS	- W	- 1.50 X 1.20
5.	WINDOWS	- W1	- 1.00 X 2.00
6.	VENTILATORS	- V	- 0.70 X 0.70

PROJECT :
PROPOSED CONSTRUCTION IN PROPERTY BEARING
SURVEY NO 217/3-A AT SANQUALE VILLAGE
MORMUGAO TALUKA FOR
MR. BHAGAT SINGH SENGAR

OWNER'S SIGN

(BOA)

ENGINEER'S SIGNATURE :

BAJRANG SINGH SENGAR
B.E (Civil)
P.W.D/ENG/620
TCP NO : ER/0071/2018

SUBJECT OF DRAWING :
SUBMISSION DRAWING FOR APPROVAL

DEALT : ARUN NAIK | CHECKED : BAJRANG
SCALE : 1:100, 1:500,1:200 | DATE : 12.01.19
JOB NO : | DRAWING NO : 02/08