


(ix) Location details of the project, with clear demarcation of land dedicated for said project along with its boundaries of the project

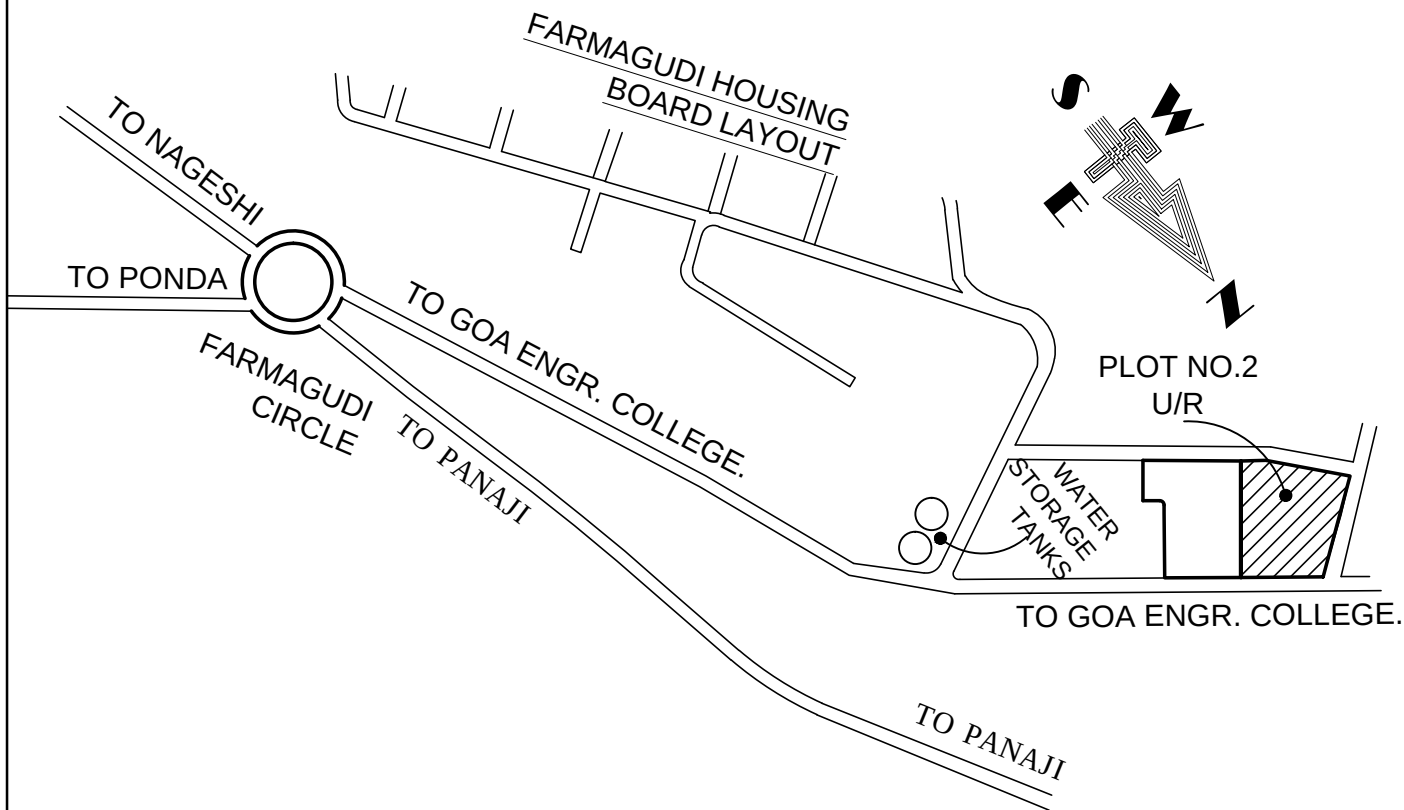

SITE LOCATION PLAN
N.T.S.

DESCRIPTION OF THE PROPERTY

PROPOSED RESIDENTIAL AND COMMERCIAL BUILDING AND COMPOUND WALL FOR SAAD INFRASTRUCTURE PVT. LTD. ON THE PLOT NO.1 SITUATED IN SURVEY NO.215 OF VILLAGE BANDORA ,TALUKA PONDA GOA.



ARCHITECT

DESIGNED BY :

ARCH.MACHINDRA

DRAWN BY :

PRADNYA

DATED :

15 / 09 / 2017

CONTENT :
LOCATION PLAN