


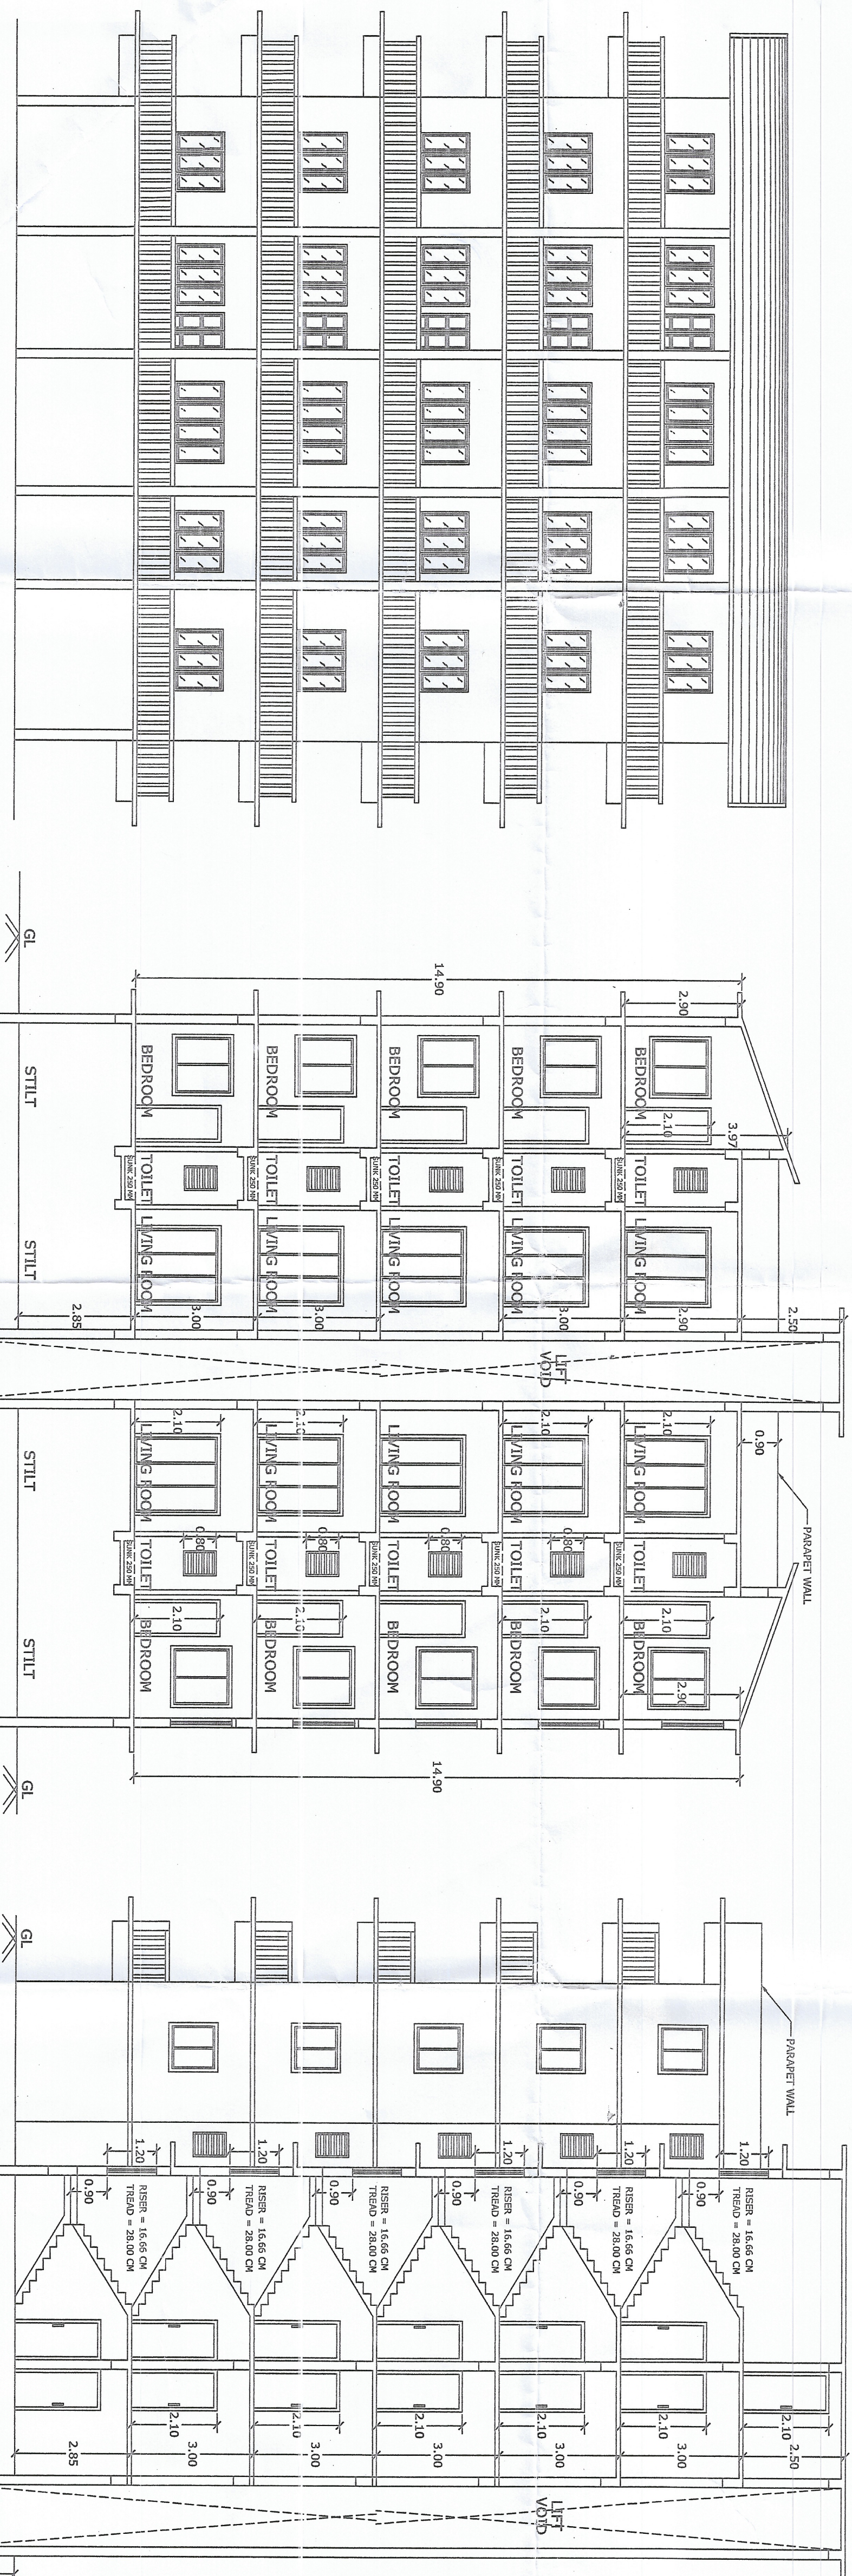
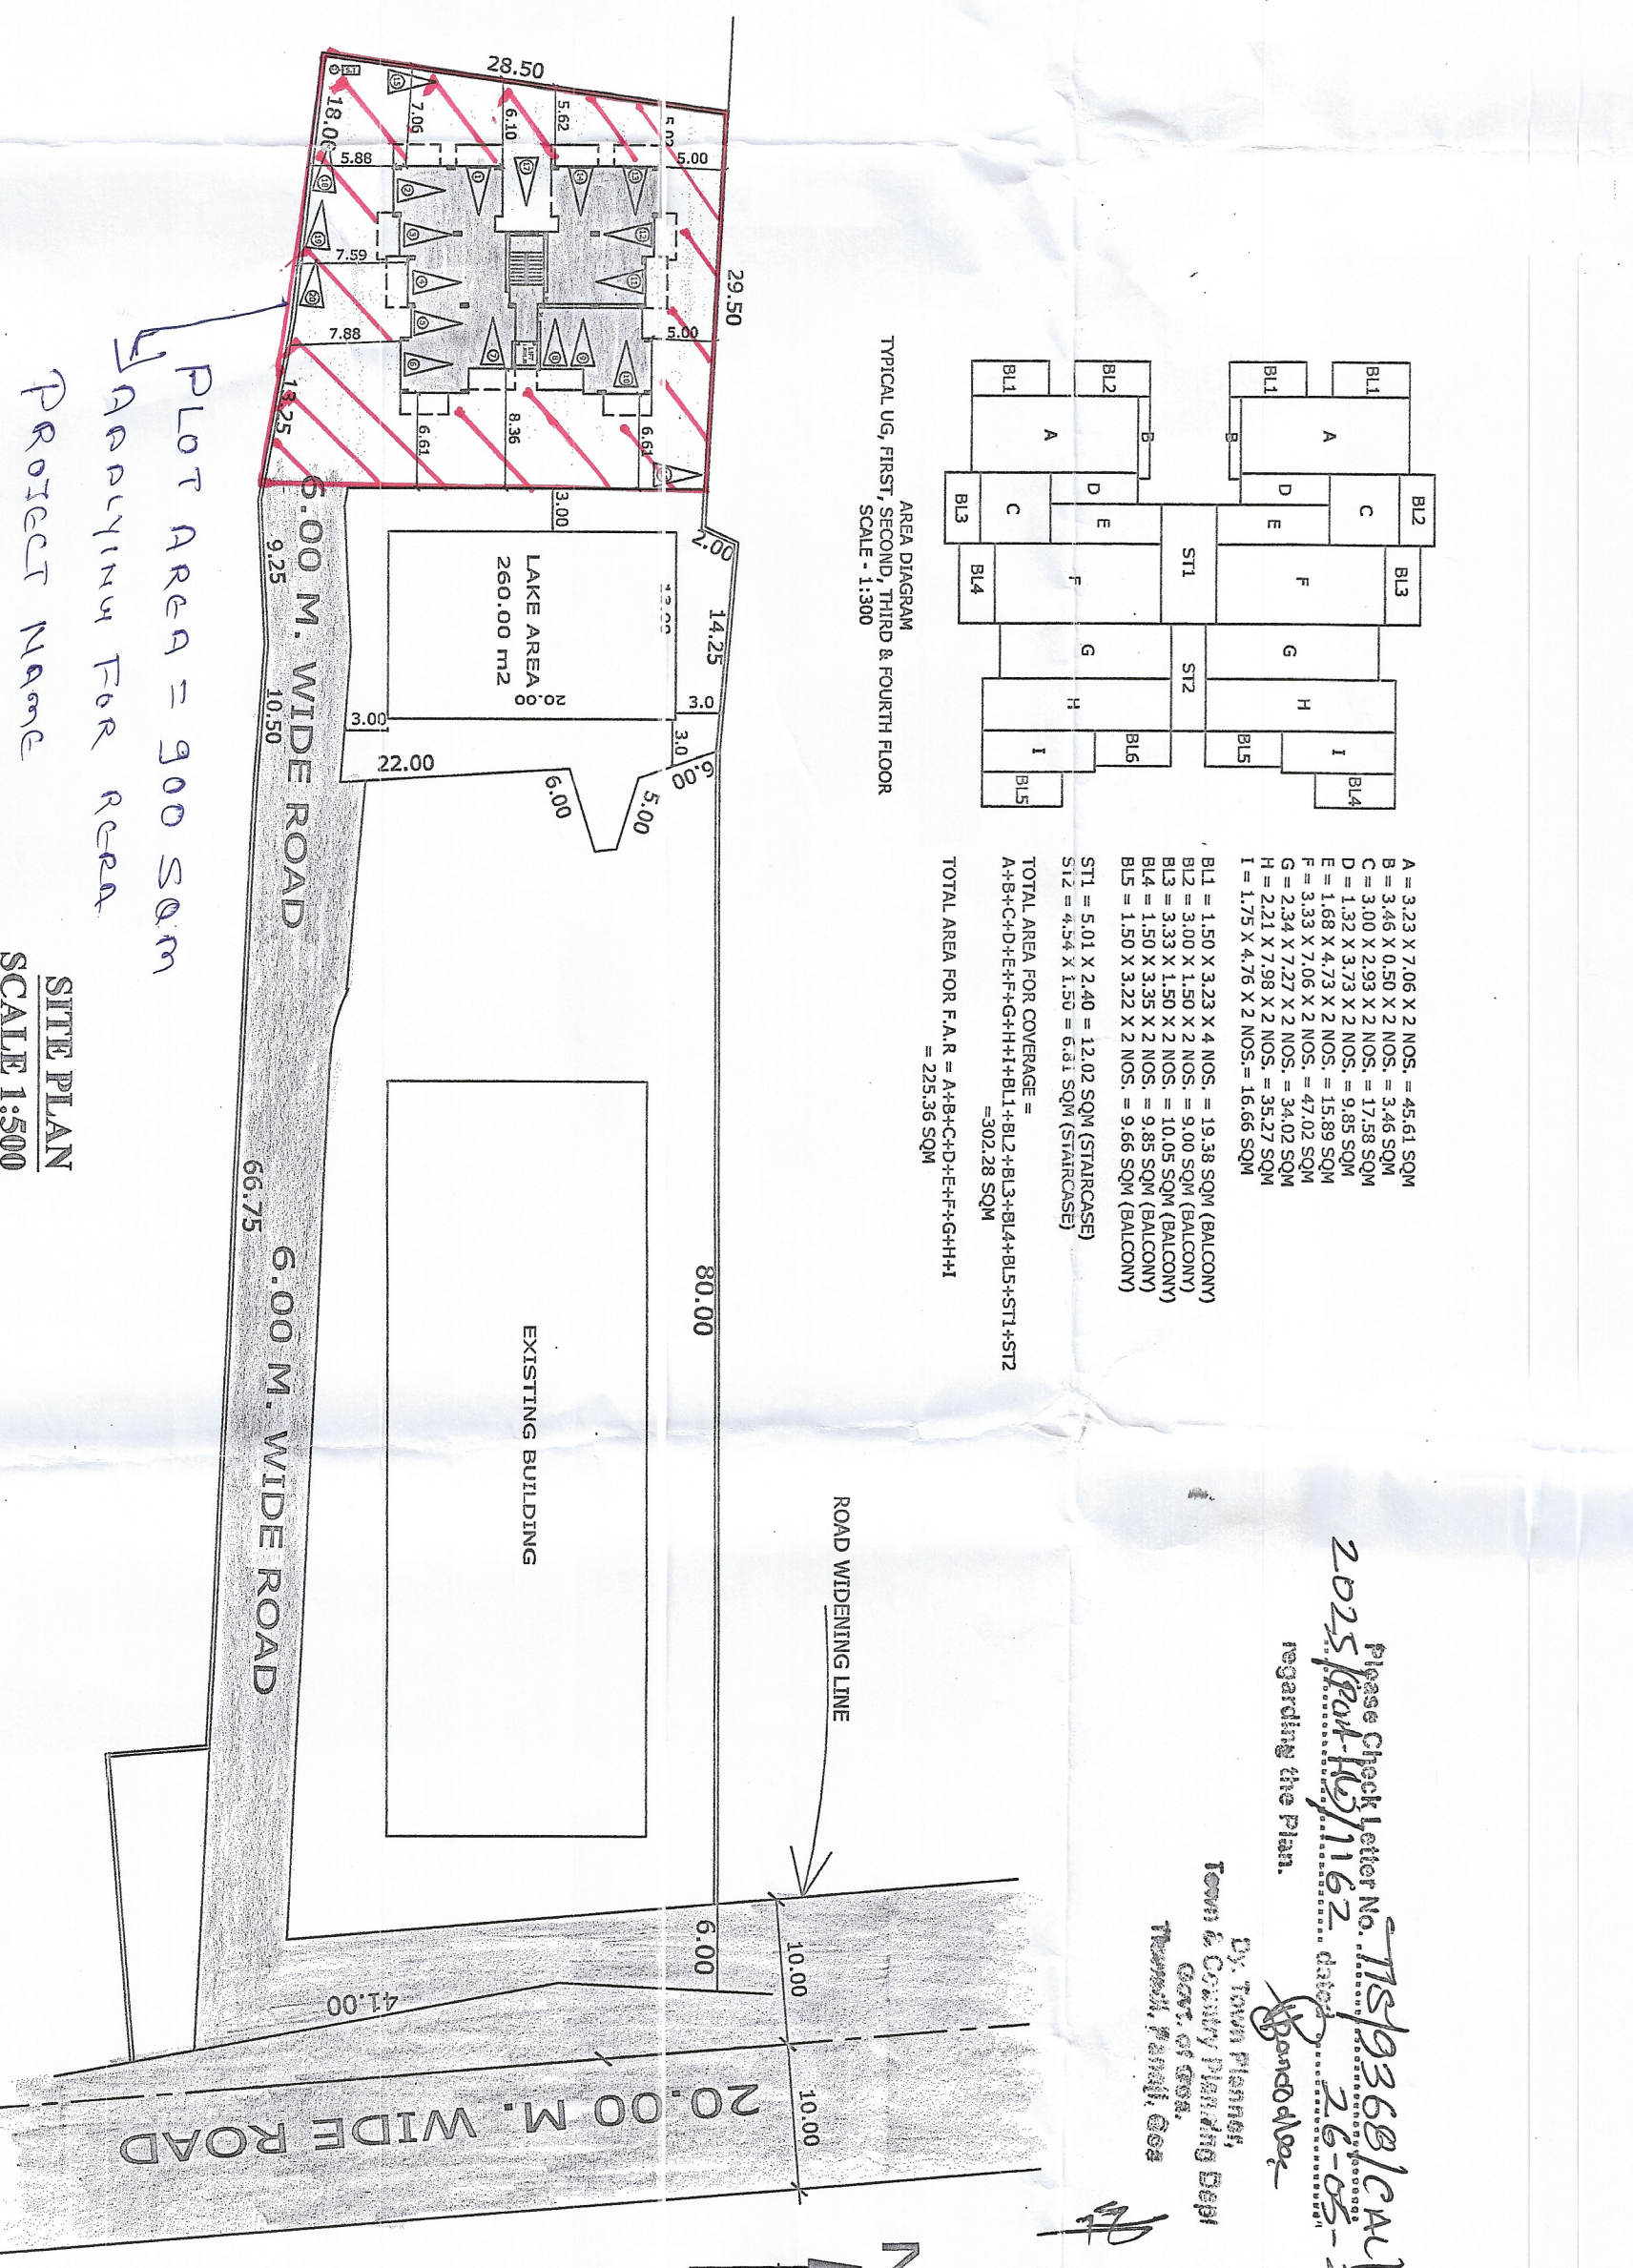
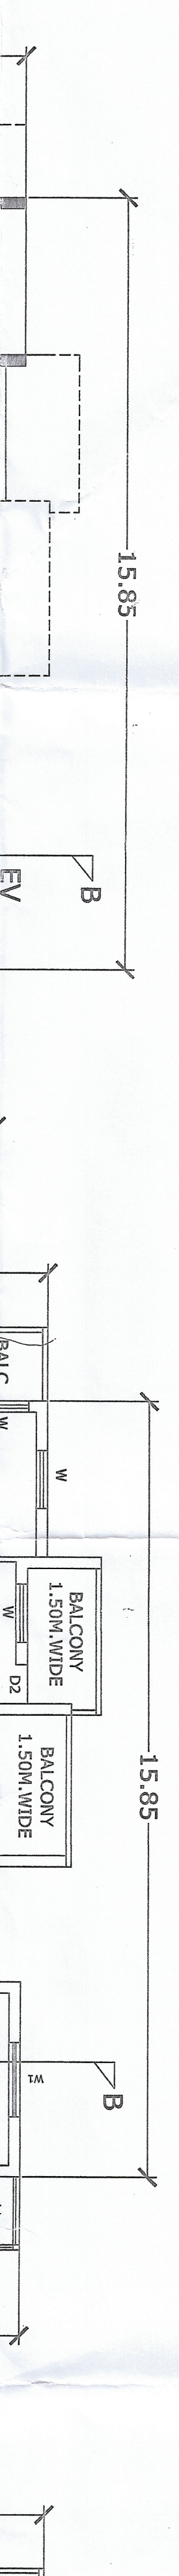


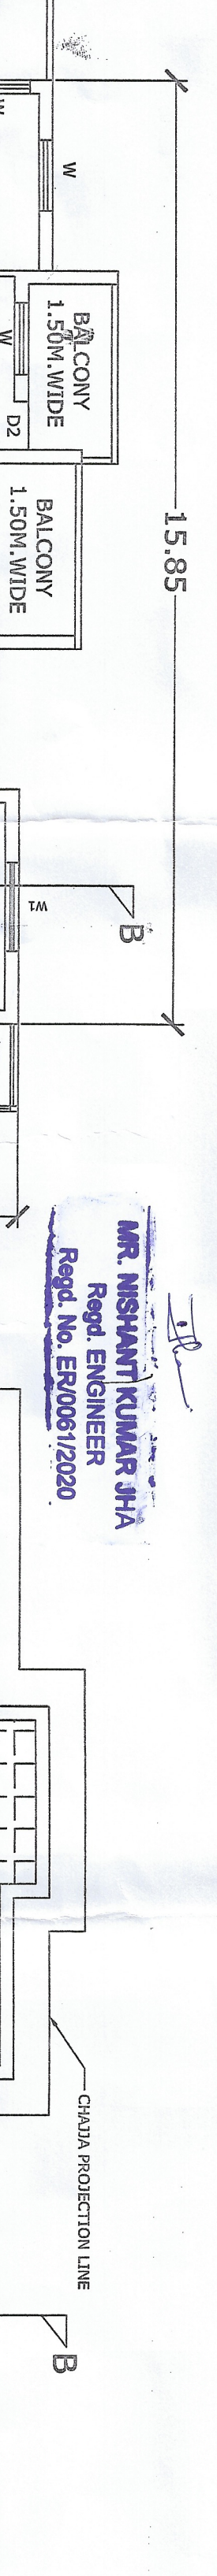

AREA STATEMENT									
01) AREA OF THE PLOT	1704.00M2								
02) AREA UNDER R/W	NIL								
03) DEDUCTION FOR									
a) AREA FOR LAKE	260.00M2								
b) REMAINING AREA	1444.00M2								
TOTAL 3+4	1444.00M2								
04) NET EFFECTIVE AREA	1174.00M2								
05) PERMISSIBLE COVERAGE 40%	577.60M2								
06) PROPOSED AREA FOR COVERAGE	225.36M2 [19.19%]								
07) PERMISSIBLE F.A.R 100%	1174.00 M2 [100%]								
08) F.A.R CONSUMED	1126.80 M2 [95.97%]								

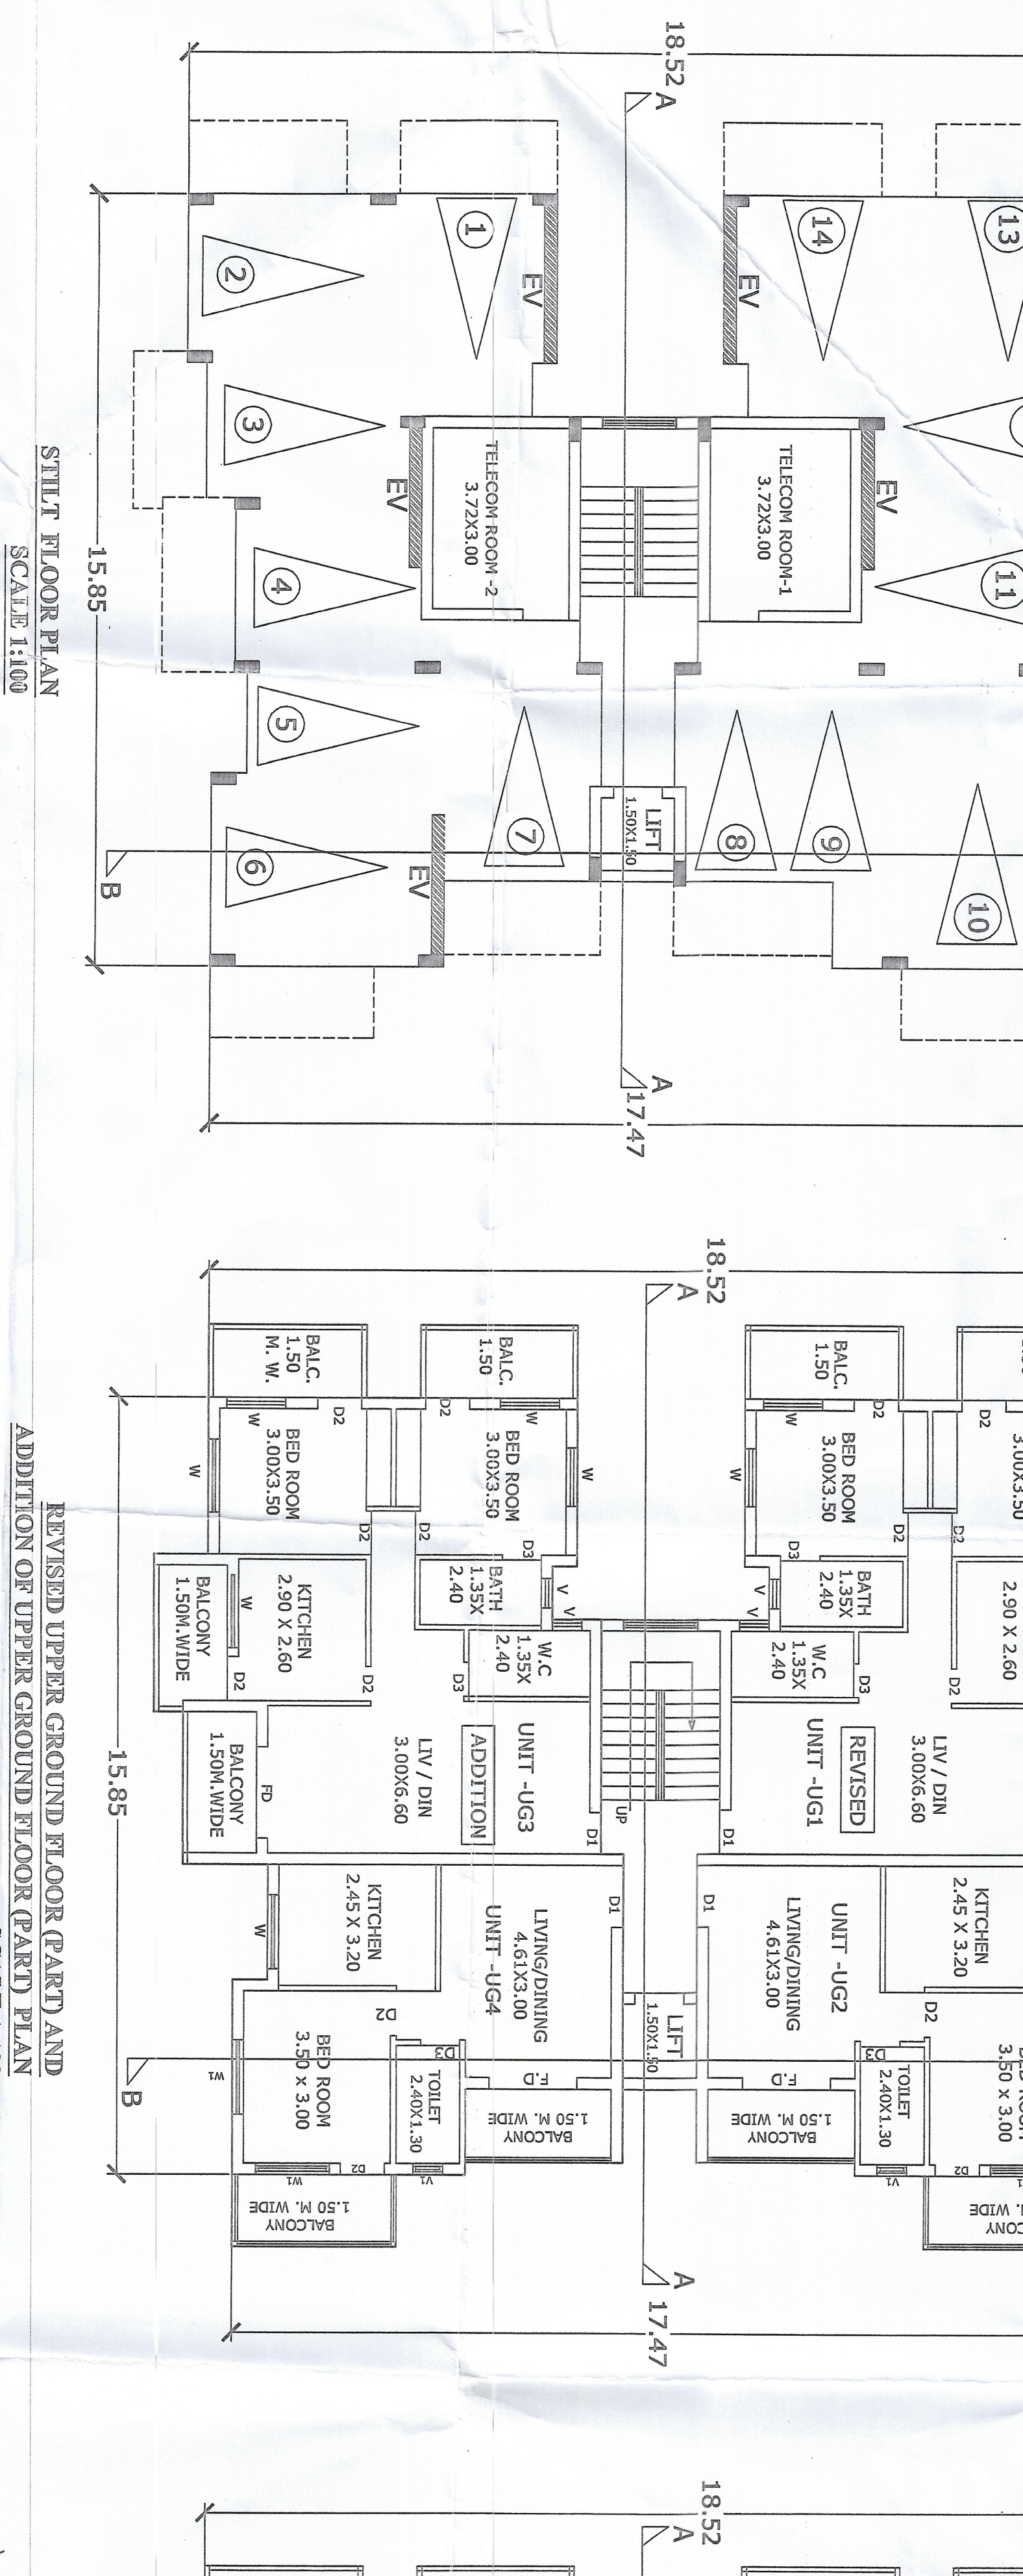

AREA STATEMENT									
01) AREA OF THE PLOT	1704.00M2								
02) AREA UNDER R/W	NIL								
03) DEDUCTION FOR									
a) AREA FOR LAKE	260.00M2								
b) REMAINING AREA	1444.00M2								
TOTAL 3+4	1444.00M2								
04) NET EFFECTIVE AREA	1174.00M2								
05) PERMISSIBLE COVERAGE 40%	577.60M2								
06) PROPOSED AREA FOR COVERAGE	225.36M2 [19.19%]								
07) PERMISSIBLE F.A.R 100%	1174.00 M2 [100%]								
08) F.A.R CONSUMED	1126.80 M2 [95.97%]								

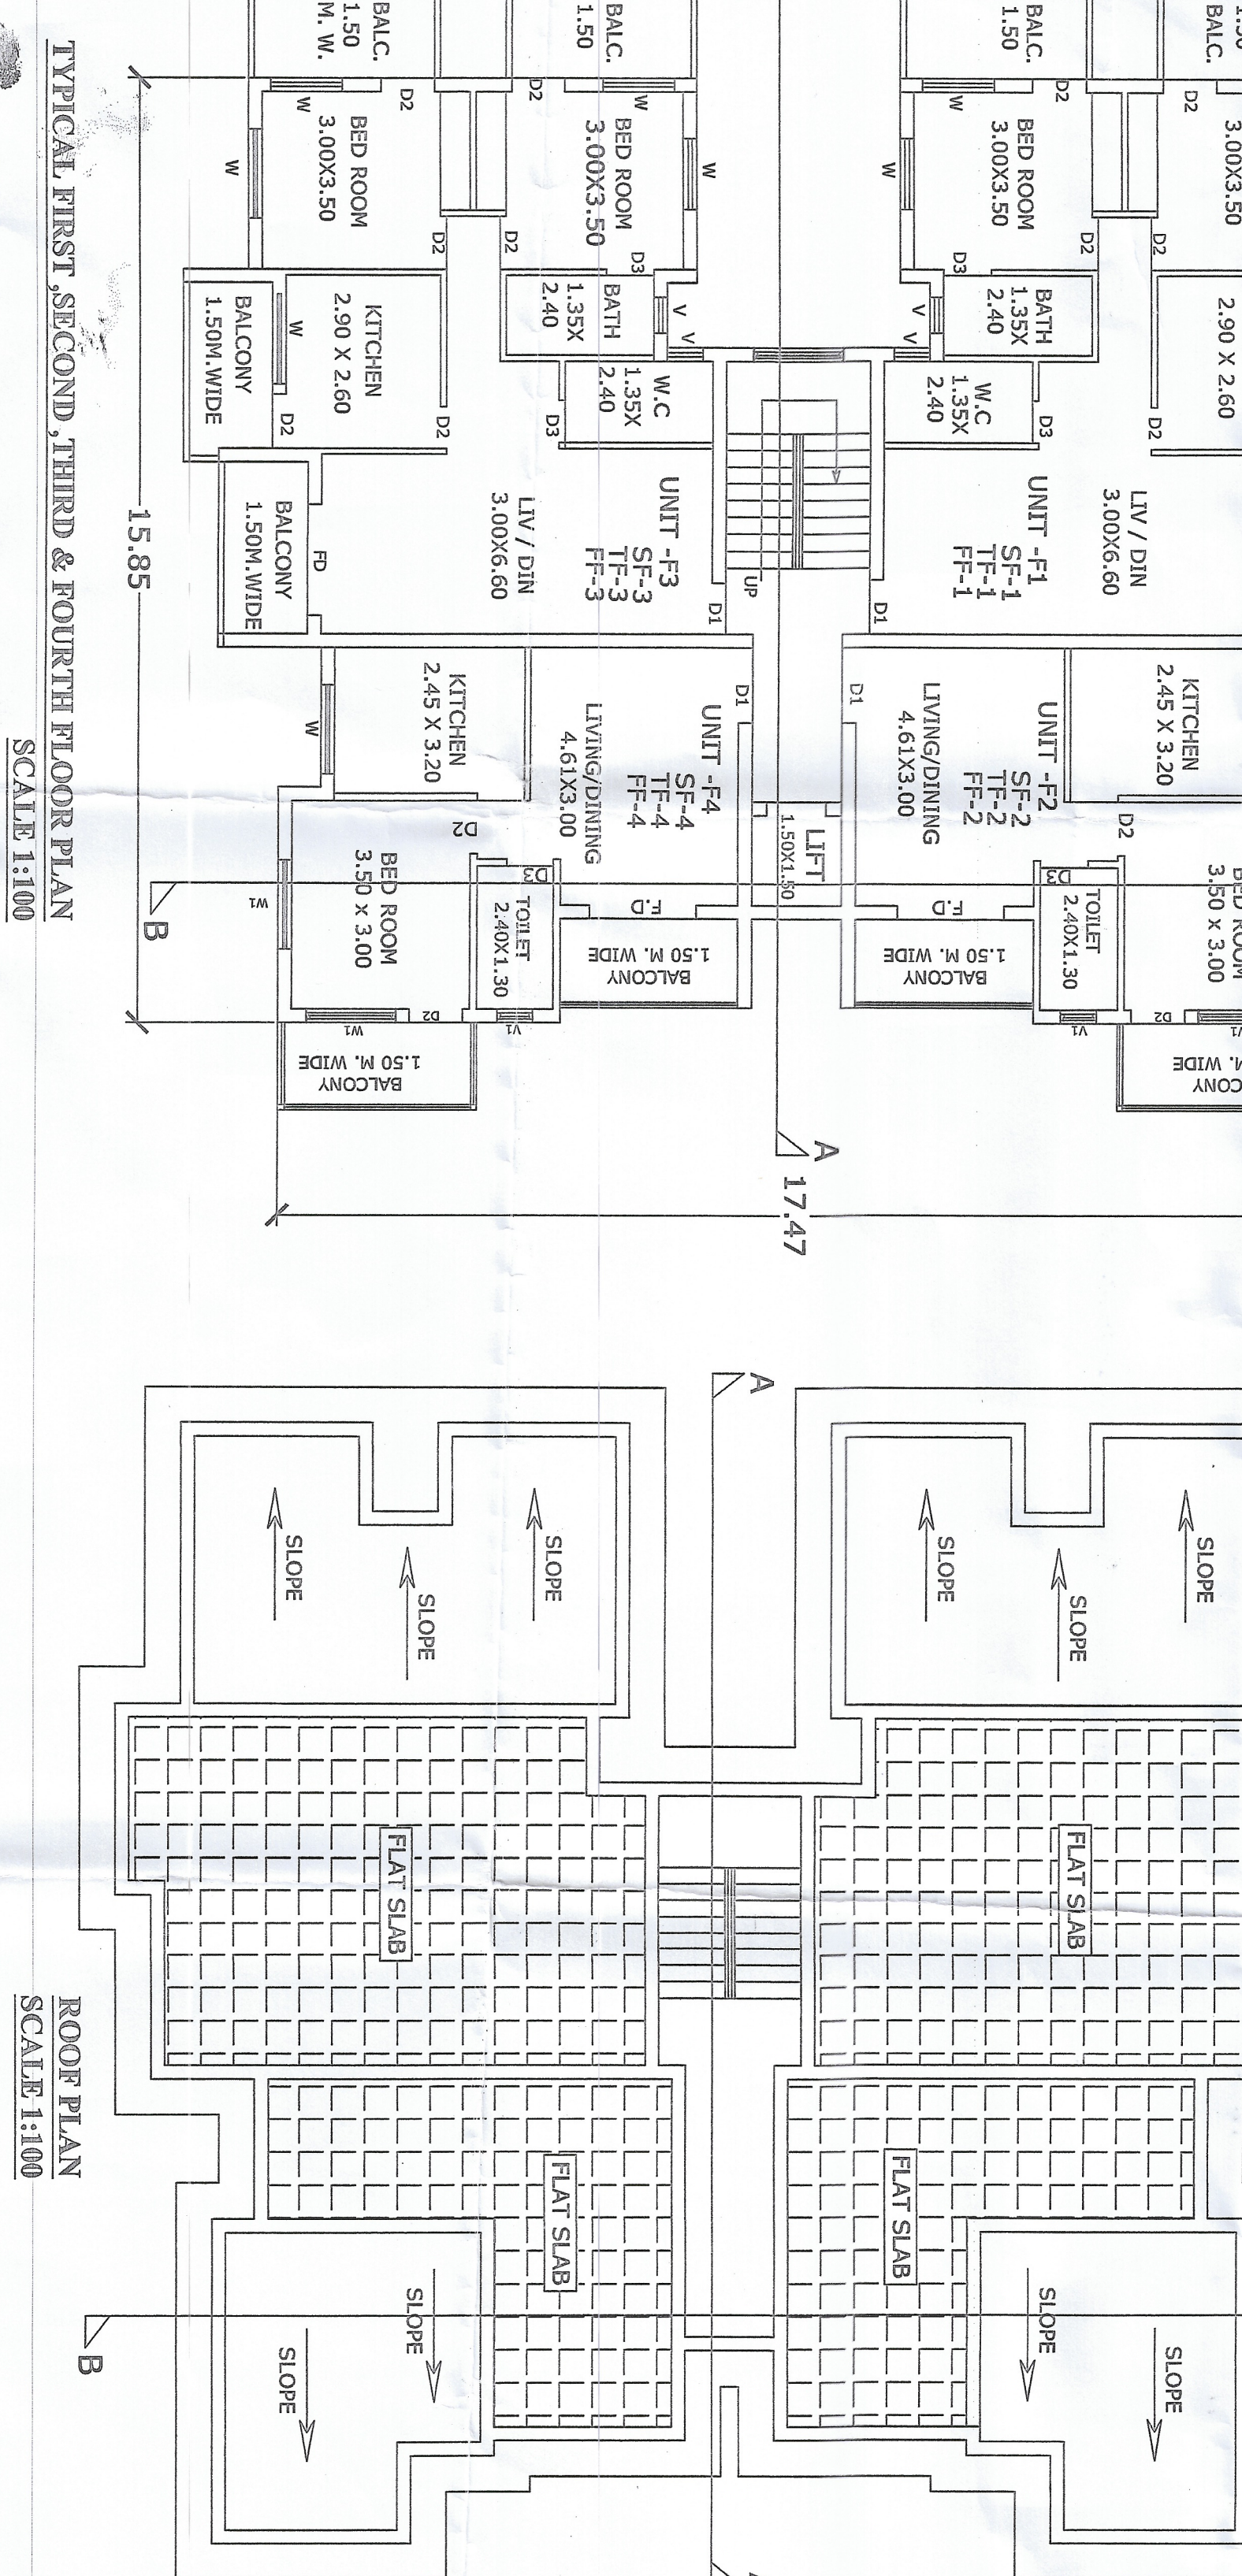

AREA STATEMENT									
01) AREA OF THE PLOT	1704.00M2								
02) AREA UNDER R/W	NIL								
03) DEDUCTION FOR									
a) AREA FOR LAKE	260.00M2								
b) REMAINING AREA	1444.00M2								
TOTAL 3+4	1444.00M2								
04) NET EFFECTIVE AREA	1174.00M2								
05) PERMISSIBLE COVERAGE 40%	577.60M2								
06) PROPOSED AREA FOR COVERAGE	225.36M2 [19.19%]								
07) PERMISSIBLE F.A.R 100%	1174.00 M2 [100%]								
08) F.A.R CONSUMED	1126.80 M2 [95.97%]								

REVISION AND ADDITION OF UPPER
GROUND FLOOR (PART), FIRST,
SECOND, THIRD AND FOURTH FLOOR
IN PLOT BEARING SURVEY NO. 490
/3, 490 /4 AT VILLAGE CALPARK,
TISWADI TALUKA.

CLIENT:
SHRI. SHASHANK MAHATME

P.O.A.
MR. MAHESH R. ADWALPARKAR

ENGINEER:
MR. NISHANT KUMAR JHA