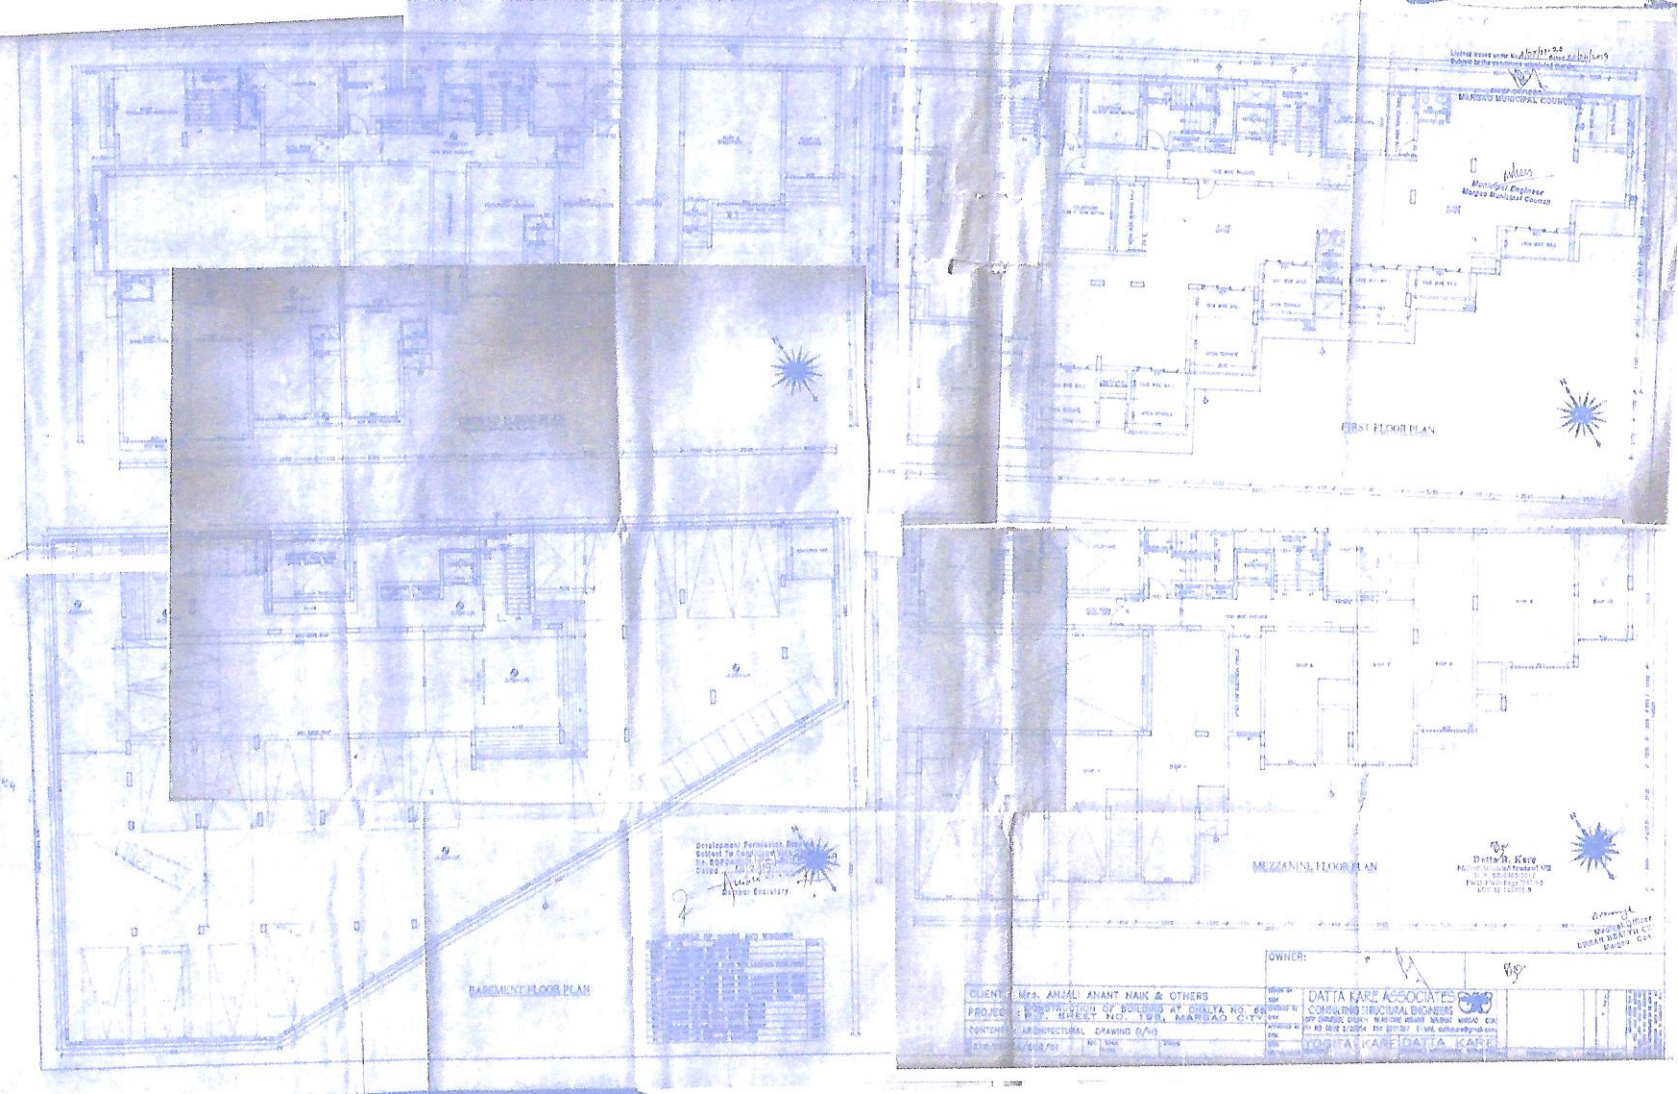
FIRST FLOOR PLAN
MEZZANINE FLOOR PLAN
BASEMENT FLOOR PLAN
MARGAO MUNICIPAL COUNCIL
Municipal Engineer
Margao Municipal Council
Datta R. Kare
Municipal Engineer
URBAN DEVELOPMENT
Margao Goa
Development Permission Granted
Subject To Compliance
Municipal Engineer
OWNER:
CLIENT : Mrs. ANJALI ANANT NAIK & OTHERS
PROJECT : CONSTRUCTION OF BUILDING AT CHATTA NO. 66
SHEET NO. 1 OF 1 MARGAO CITY
CONTENT : ARCHITECTURAL DRAWING (L/H)
DATTA KARE ASSOCIATES
CONSULTING STRUCTURAL ENGINEERS
YOGITA KARE DATTA KARE