BASEMENT FLOOR PLAN
SCALE :- 1:100

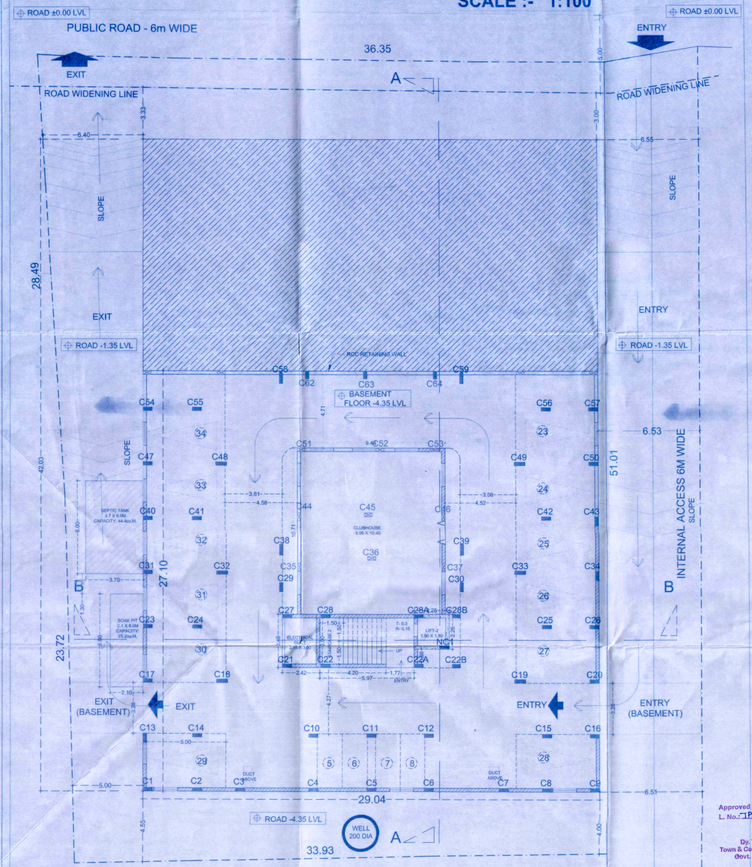

STILT FLOOR PLAN
SCALE :- 1:100

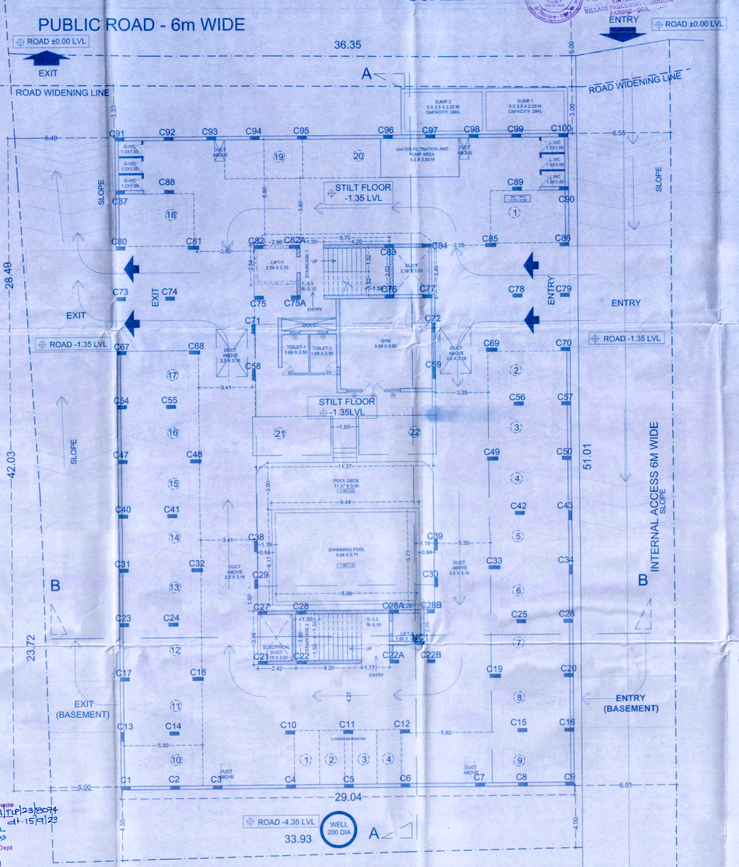

Approved with condition vide L. No. TPB/3340/Tal/TP/2a/2014 dt-15/9/22

Dy. Town Planner
Town & Country Planning Dept
Govt. of Goa, Panaji

UPPER GROUND FLOOR PLAN
SCALE :- 1:100

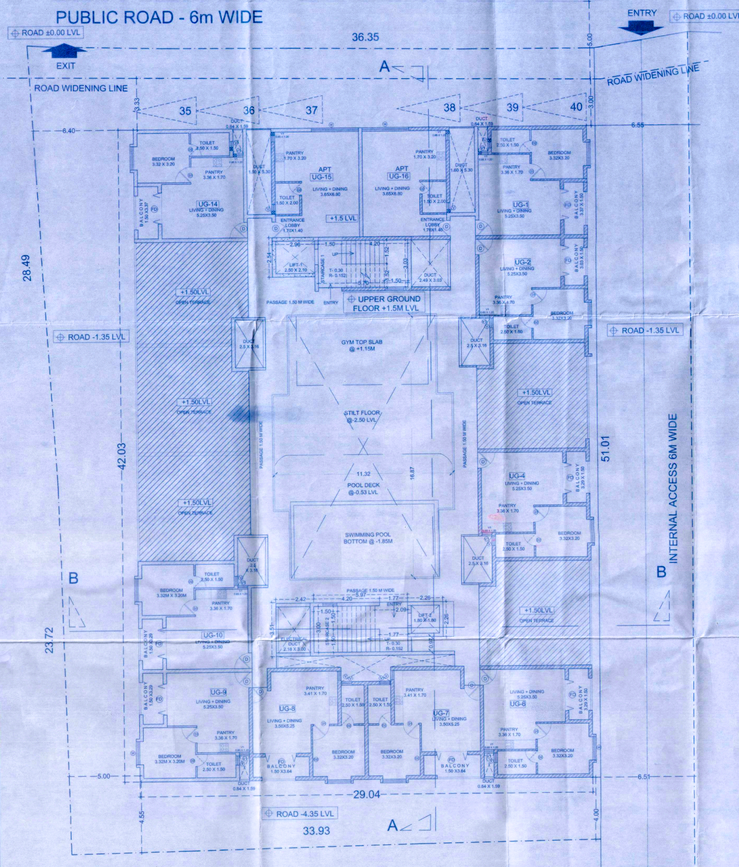

STAMP OF APPROVAL

APPLICANT'S SIGNATURE

ARCHITECT'S SIGNATURE
Ar. Sacheen Ganesh Pai Raikar,
M. Arch. (Environment), CEPT University
B. Arch, Goa University
CA/1994/17222, FIA-F10208
ASO/1323/9/19

PRINT HISTORY 09/04 SAP E3

REVSN	DATE	DESCRIPTION

SITE PLAN & NORTH

PROJECT:-
Proposed Apartment Building on Plot Survey No. 188/5 B, For Mrs. Sudhatai Naik and others, Rep. By POA Shashank M. Naik at Candolim village, Bardez - Goa

JOB NO.	DRG. NO.
PRA/439	S01-01/05
SCALE 1:100	DATE 09-11-2022

ARCHITECTS

Pai Raikar & Associates
1/4, Block - A, Campal Trade Centre, Panaji GOA 403001
Tel.: 2234477/98231 36770