
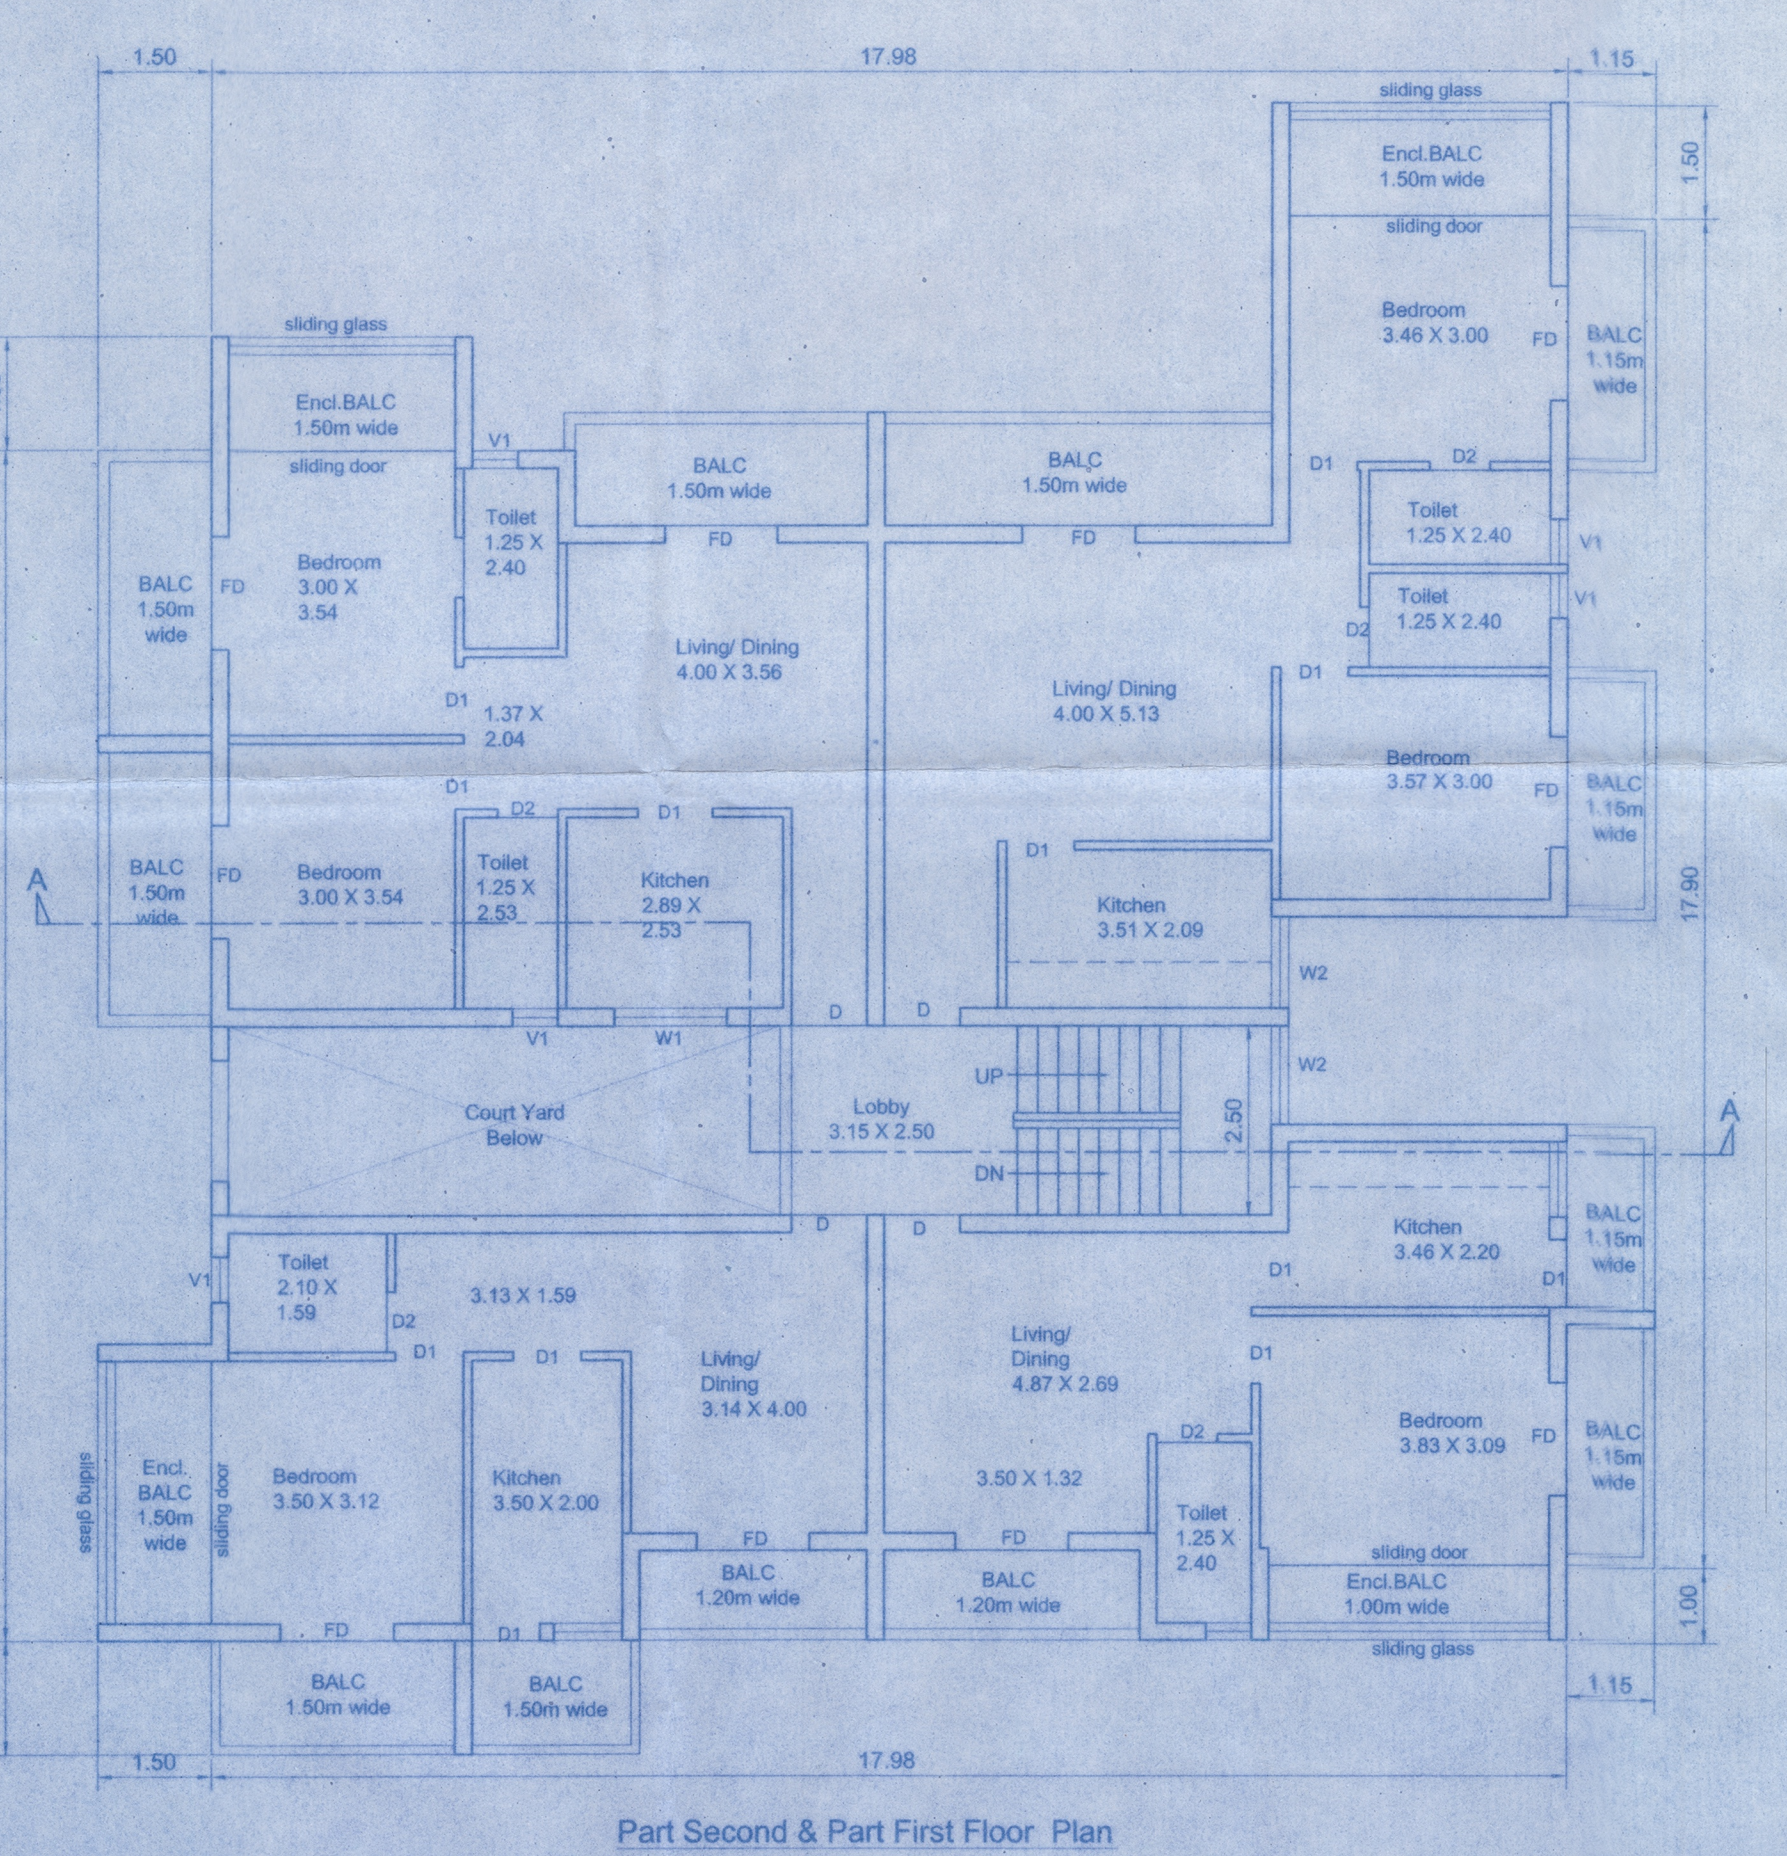
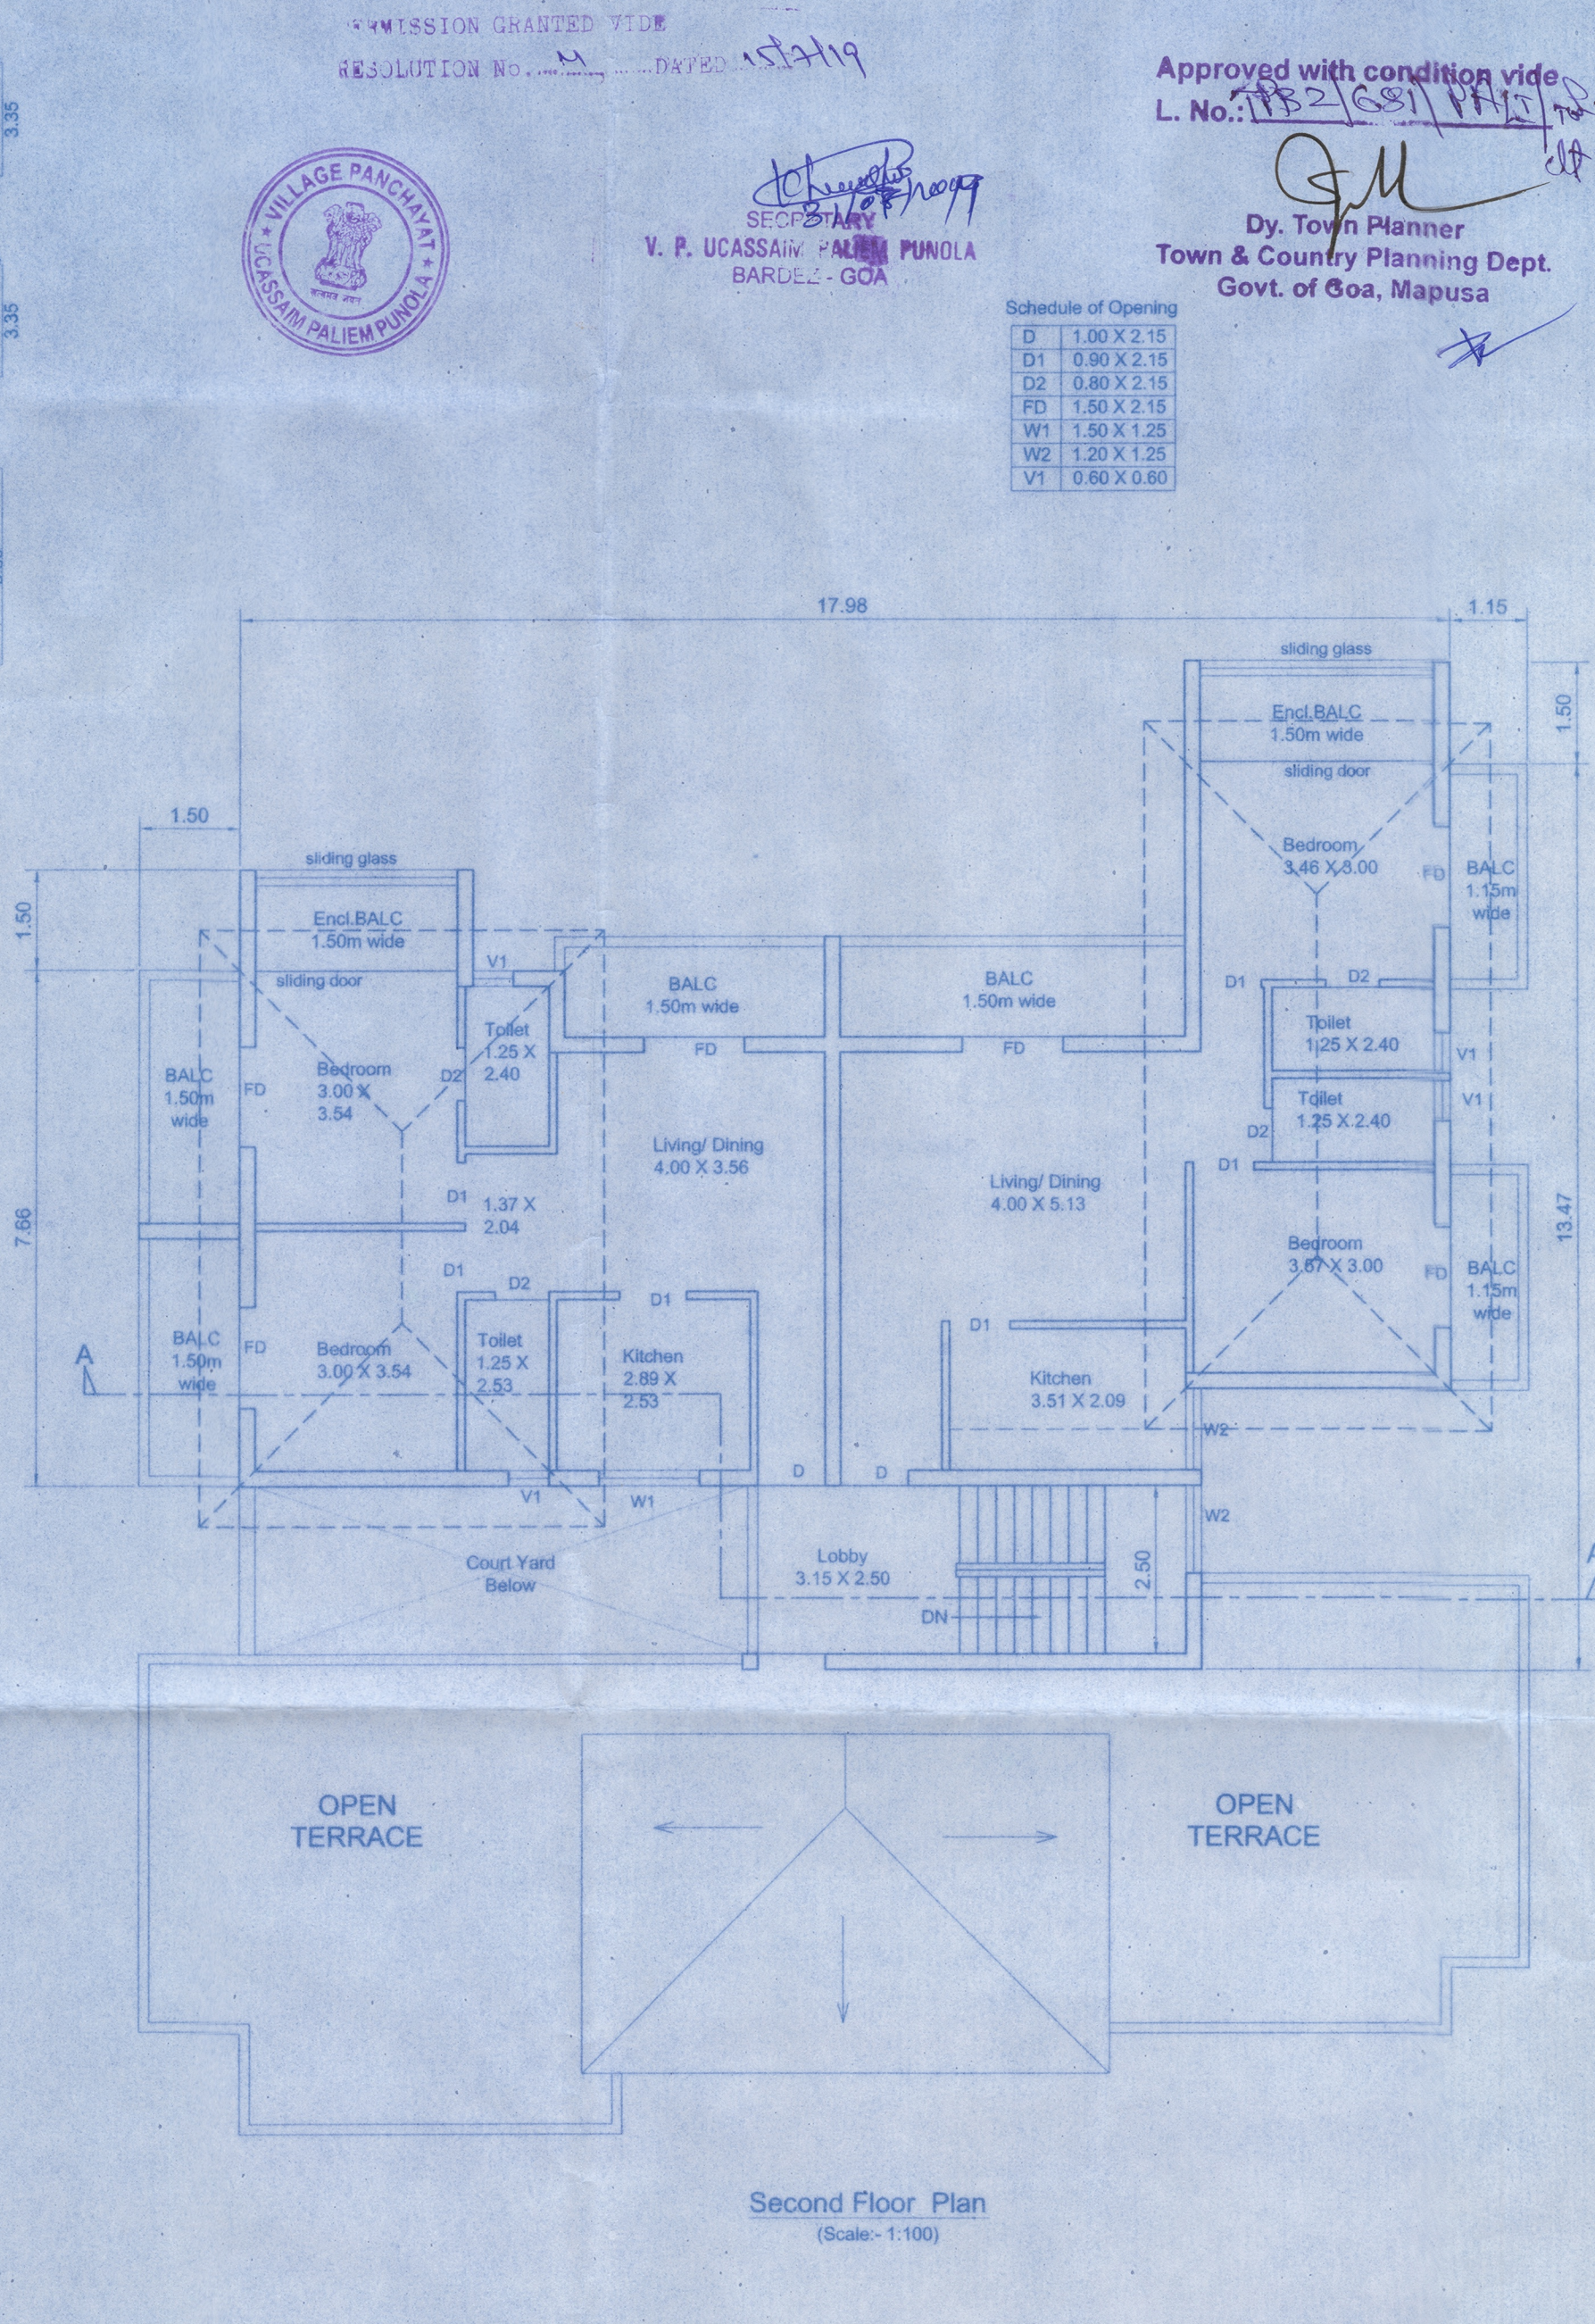
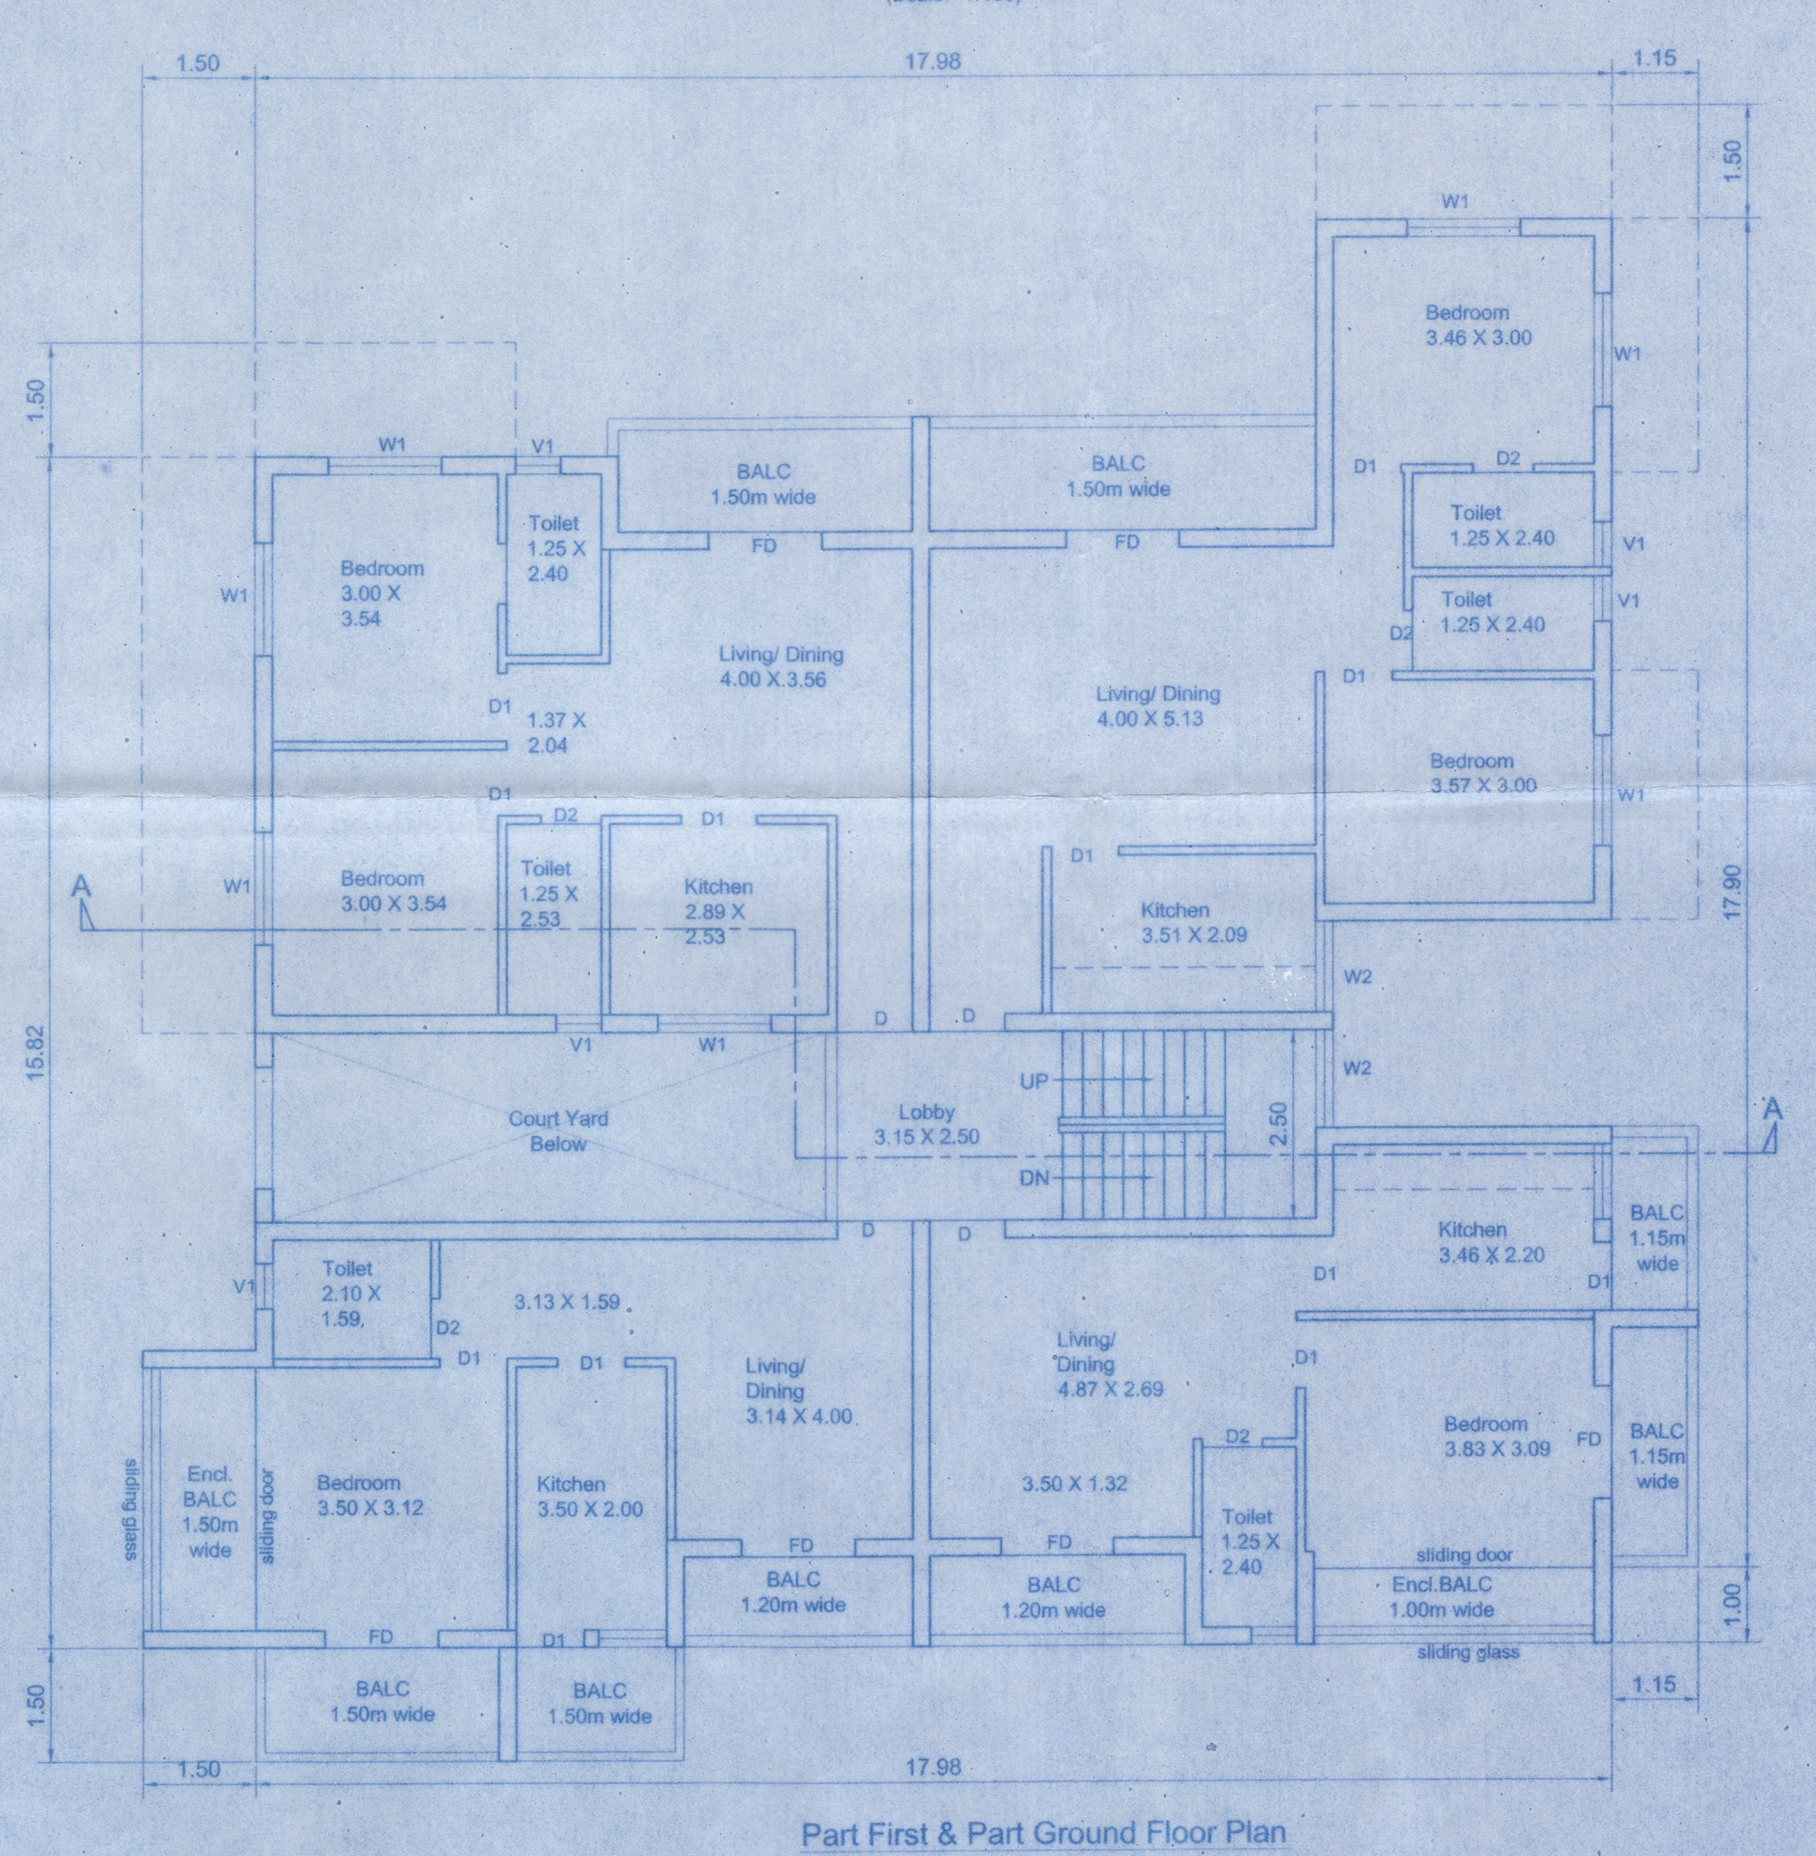
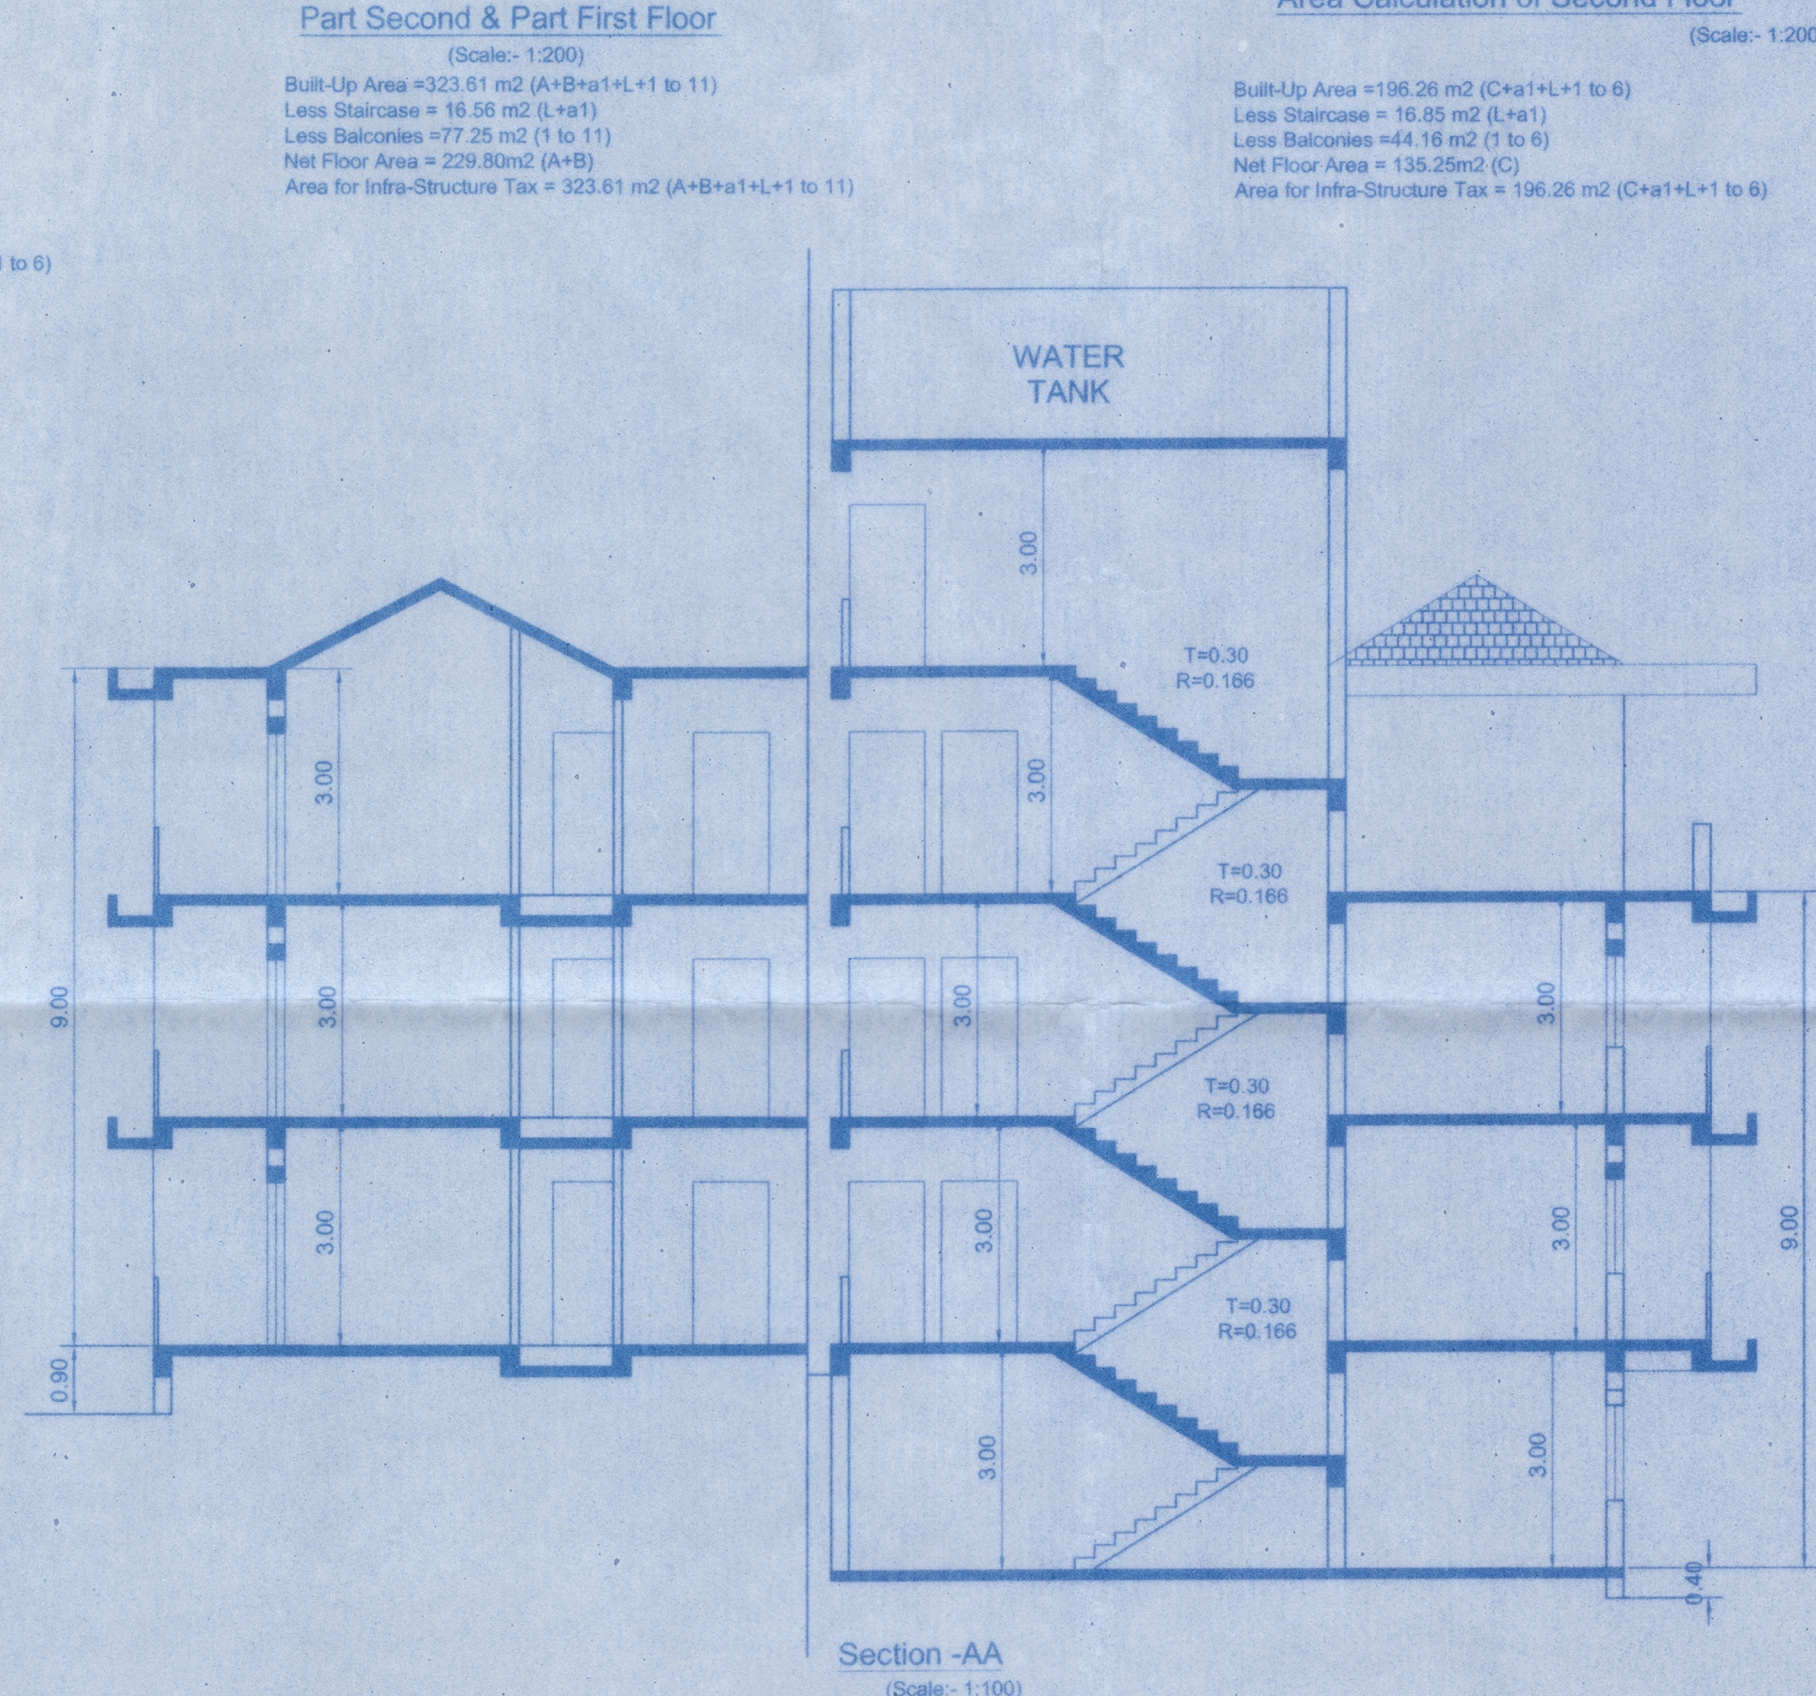
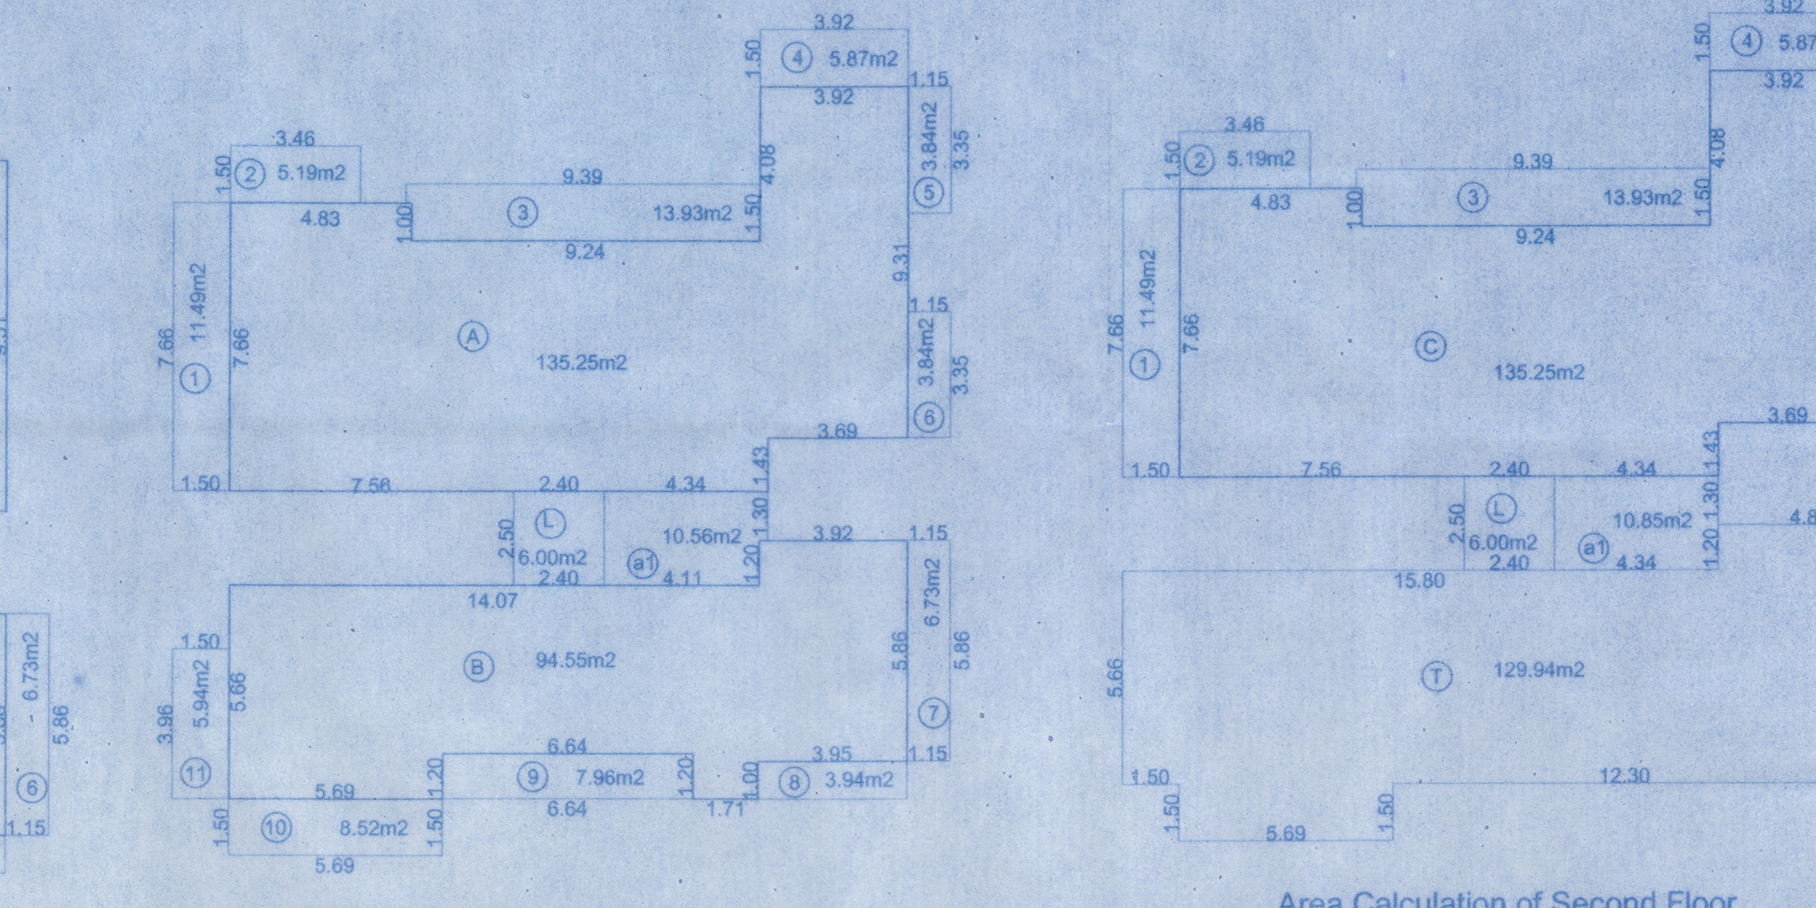
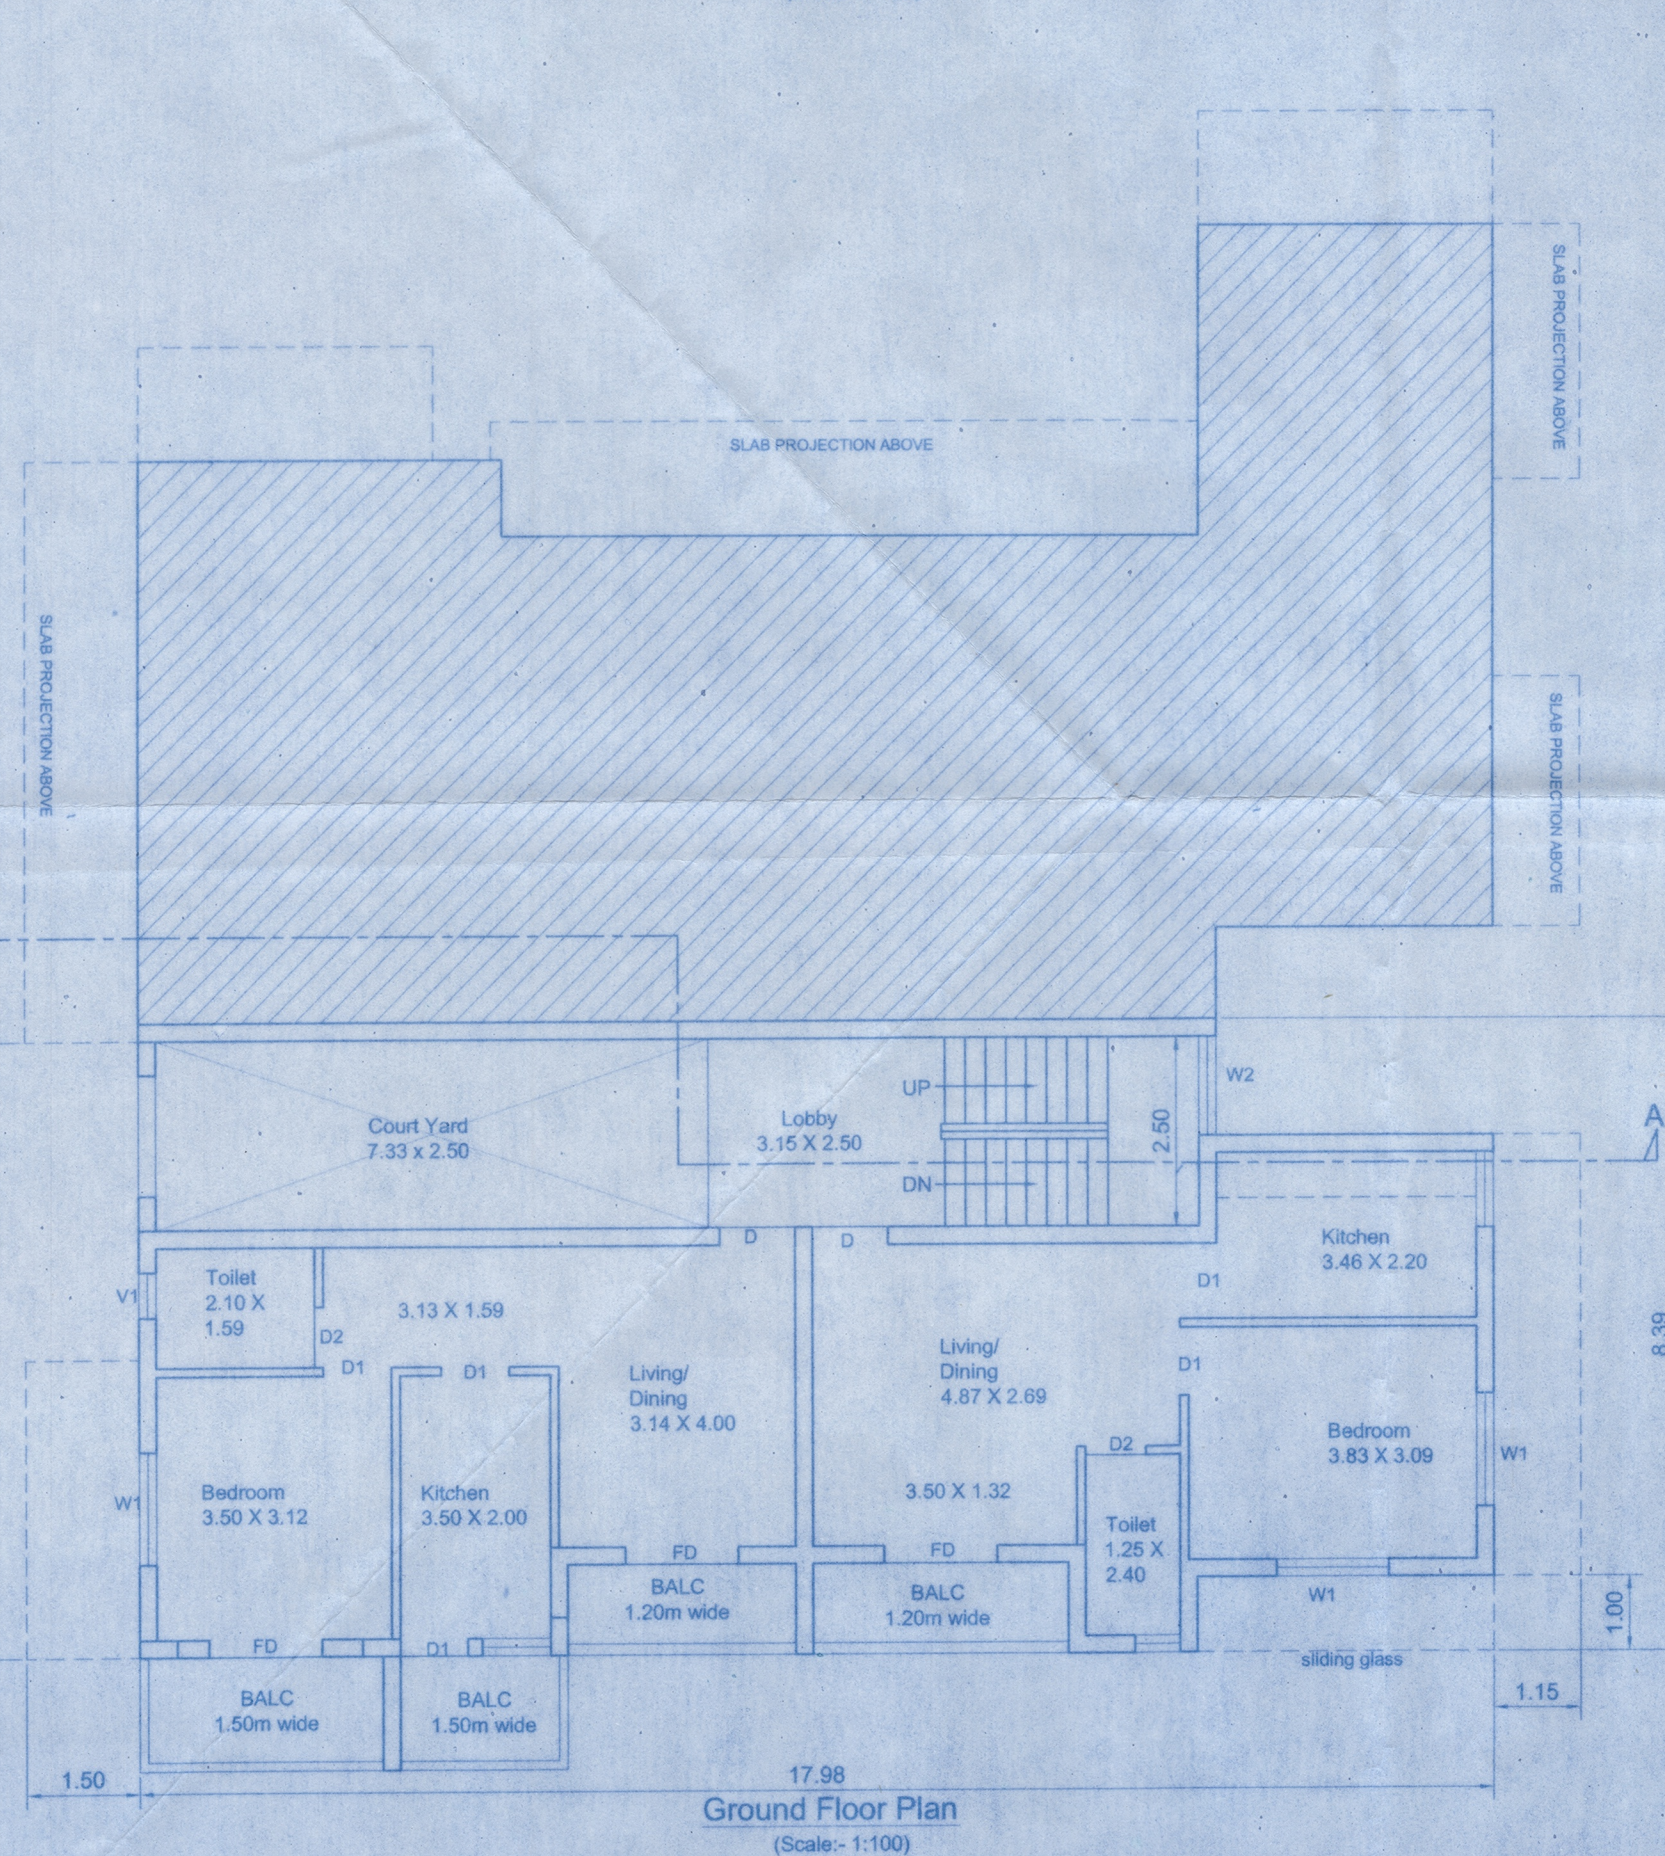
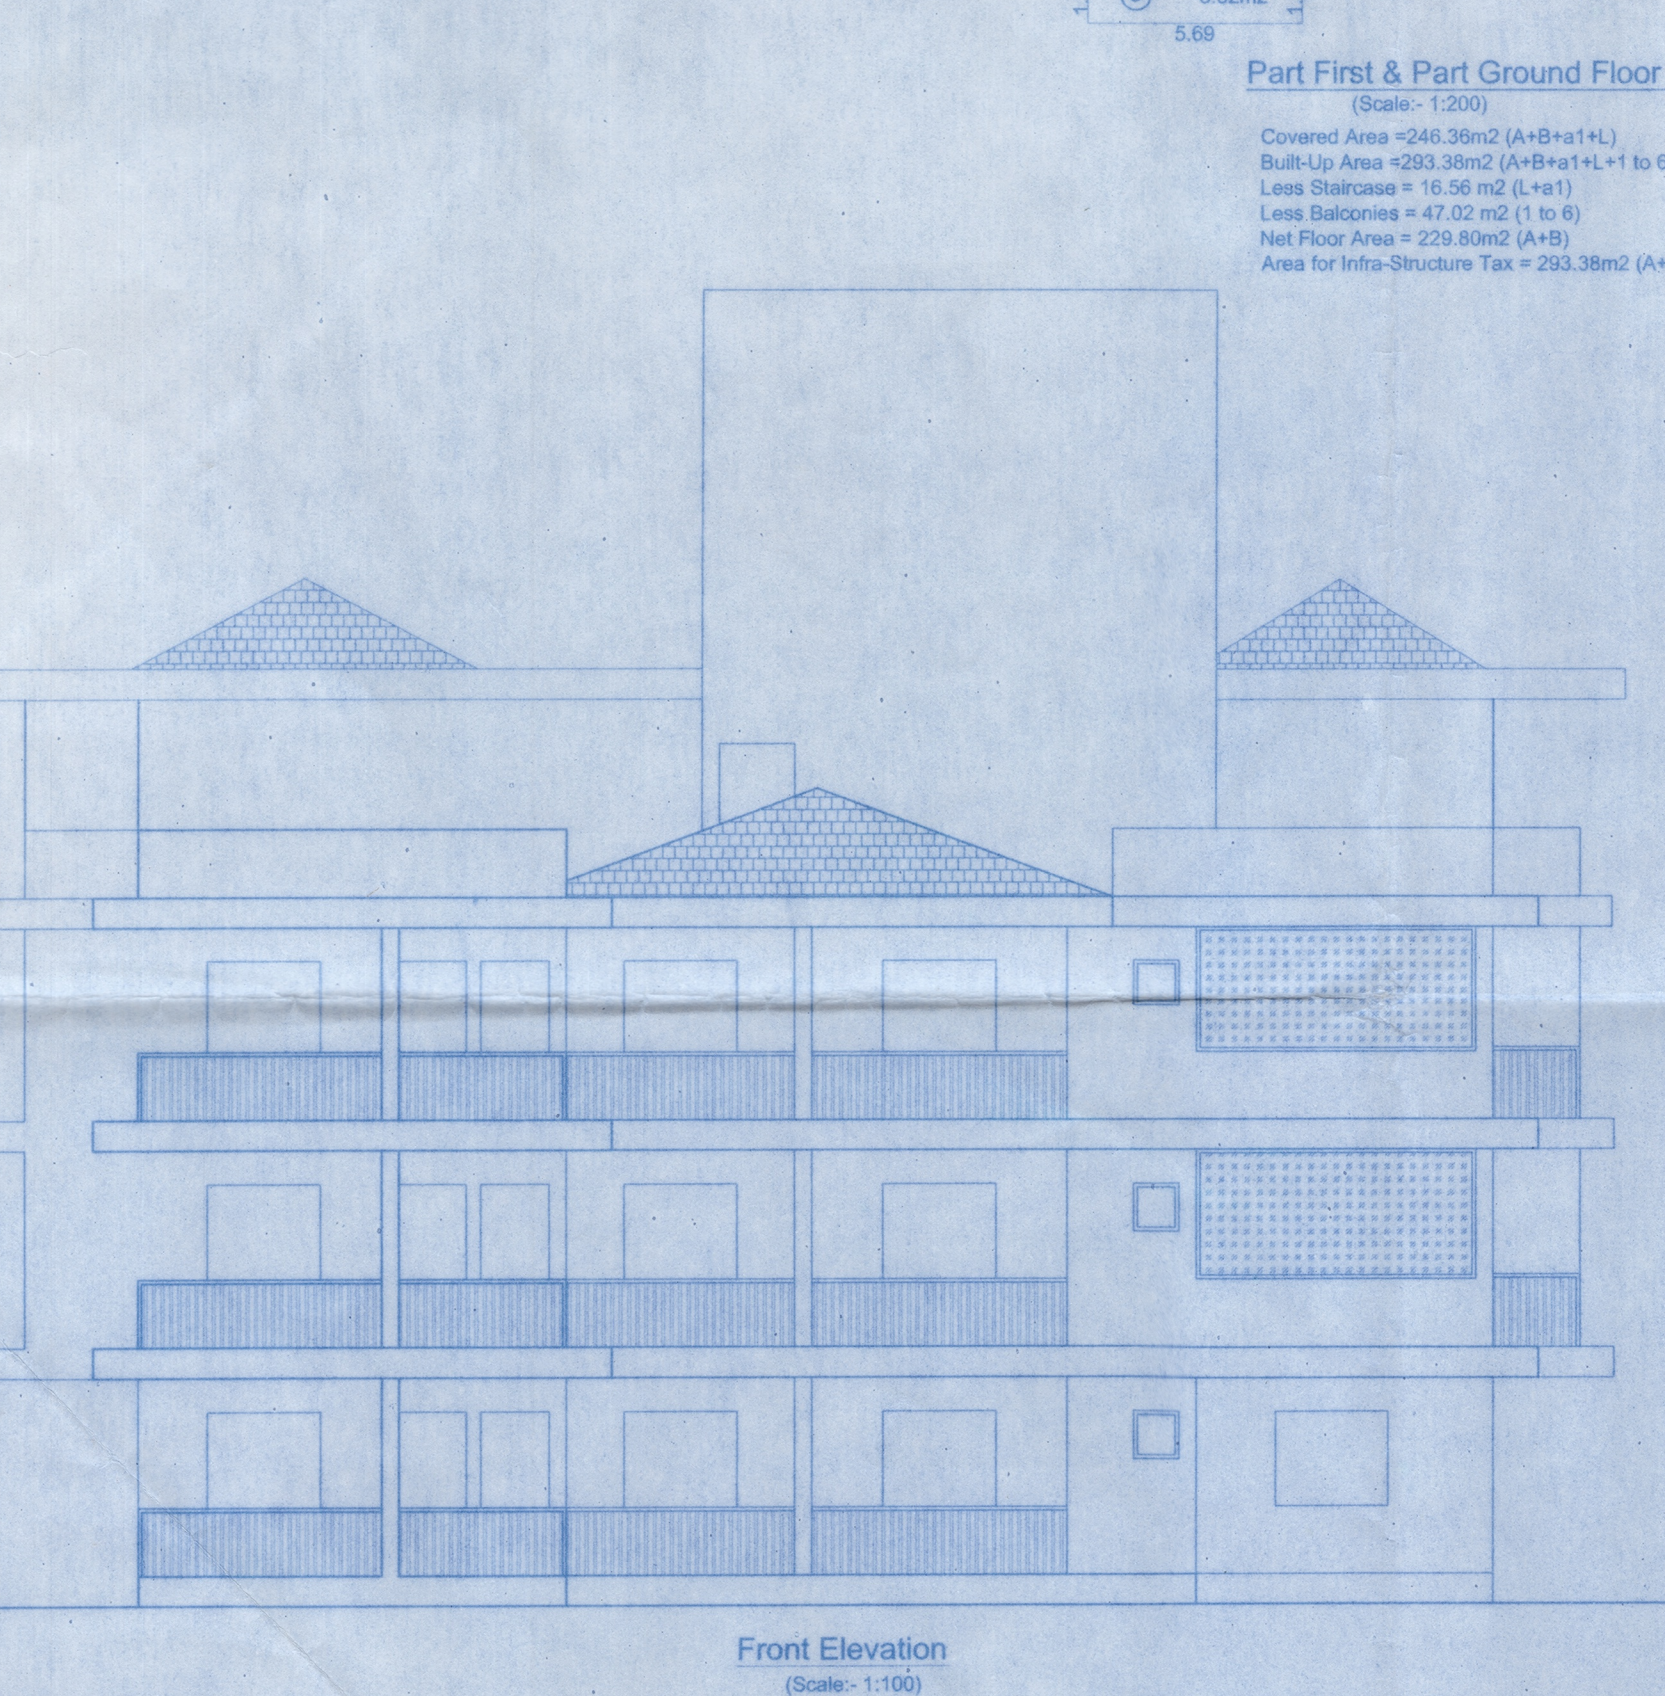


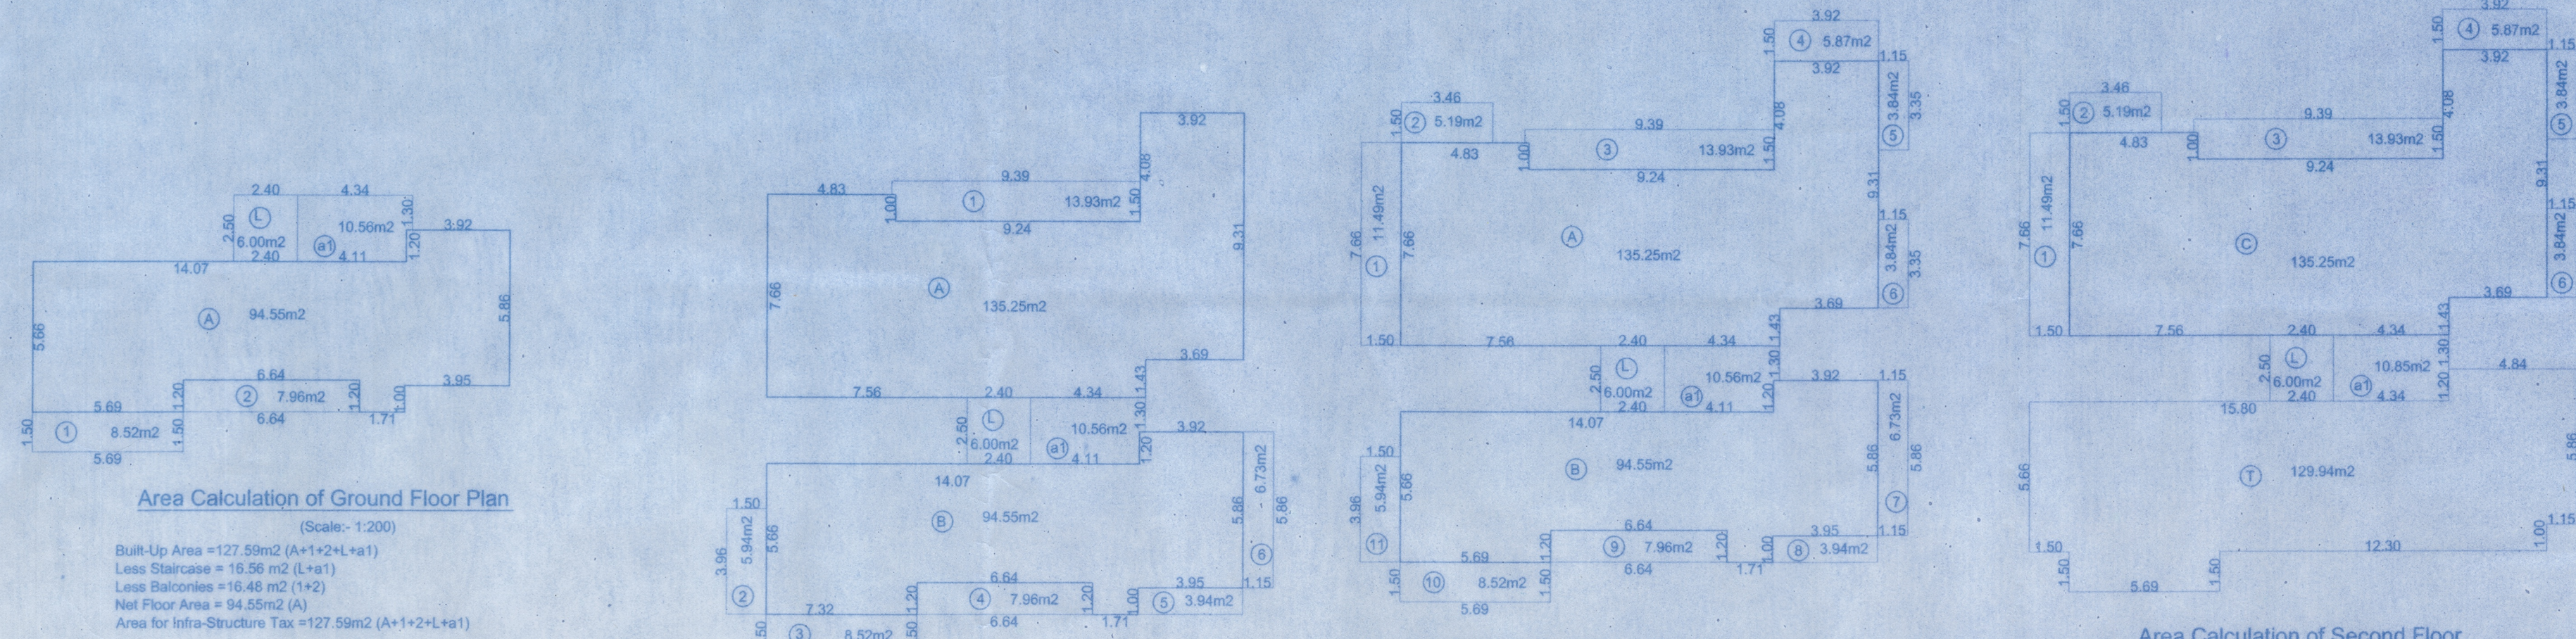

MISSION GRANTED VIDE
RESOLUTION No. 11/19/11/16
18/10/2019

Approved with condition vide
L. No. 11/19/11/16
18/10/2019

Dy. Town Planner
Town & Country Planning Dept.
Govt. of Goa, Mapusa

Schedule of Opening
D1 1.00 X 2.15
D2 0.80 X 2.15
D3 0.80 X 2.15
D4 1.50 X 2.15
W1 1.50 X 2.15
W2 1.20 X 1.25
V1 0.60 X 0.60

TYPE -A

SIGNATURE OF OWNER

SIGNATURE OF ARCHITECT / ENGINEER

BALIGAR SANTOSH

ENGINEER

TCP Reg. No. ER/0069/2016

H. No. 901/A, Baida Chinchinim

Salcete - Goa, 403715

DATE	DRG. NO.	REV. NO.
16-04-2018	SD - 01	
DRAWN BY	CKD. BY	
Santosh	Santosh B.	

TITLE :
REVISED PLAN SHOWING PROPOSED
CONSTRUCTION OF RESIDENTIAL BUILDINGS
TYPE-A,B,C,D,E,F&G IN LAND BEARING SURVEY
NO. 40 / 8 (PART) SITUATED AT PALIAM
VILLAGE OF BARDEZ TALUKA GOA FOR
MAYFAIR RESORTS INDIA LTD. AMIT SAXENA &
NITIN CHOUDHRY

ENGINEER
BALIGAR SANTOSH
TCP Reg. No. ER/0069/2016
H.No. 901/A, Baida, Chinchinim
Salcete, Goa.
TEL. NOS. : 9158455252 / 9405020519