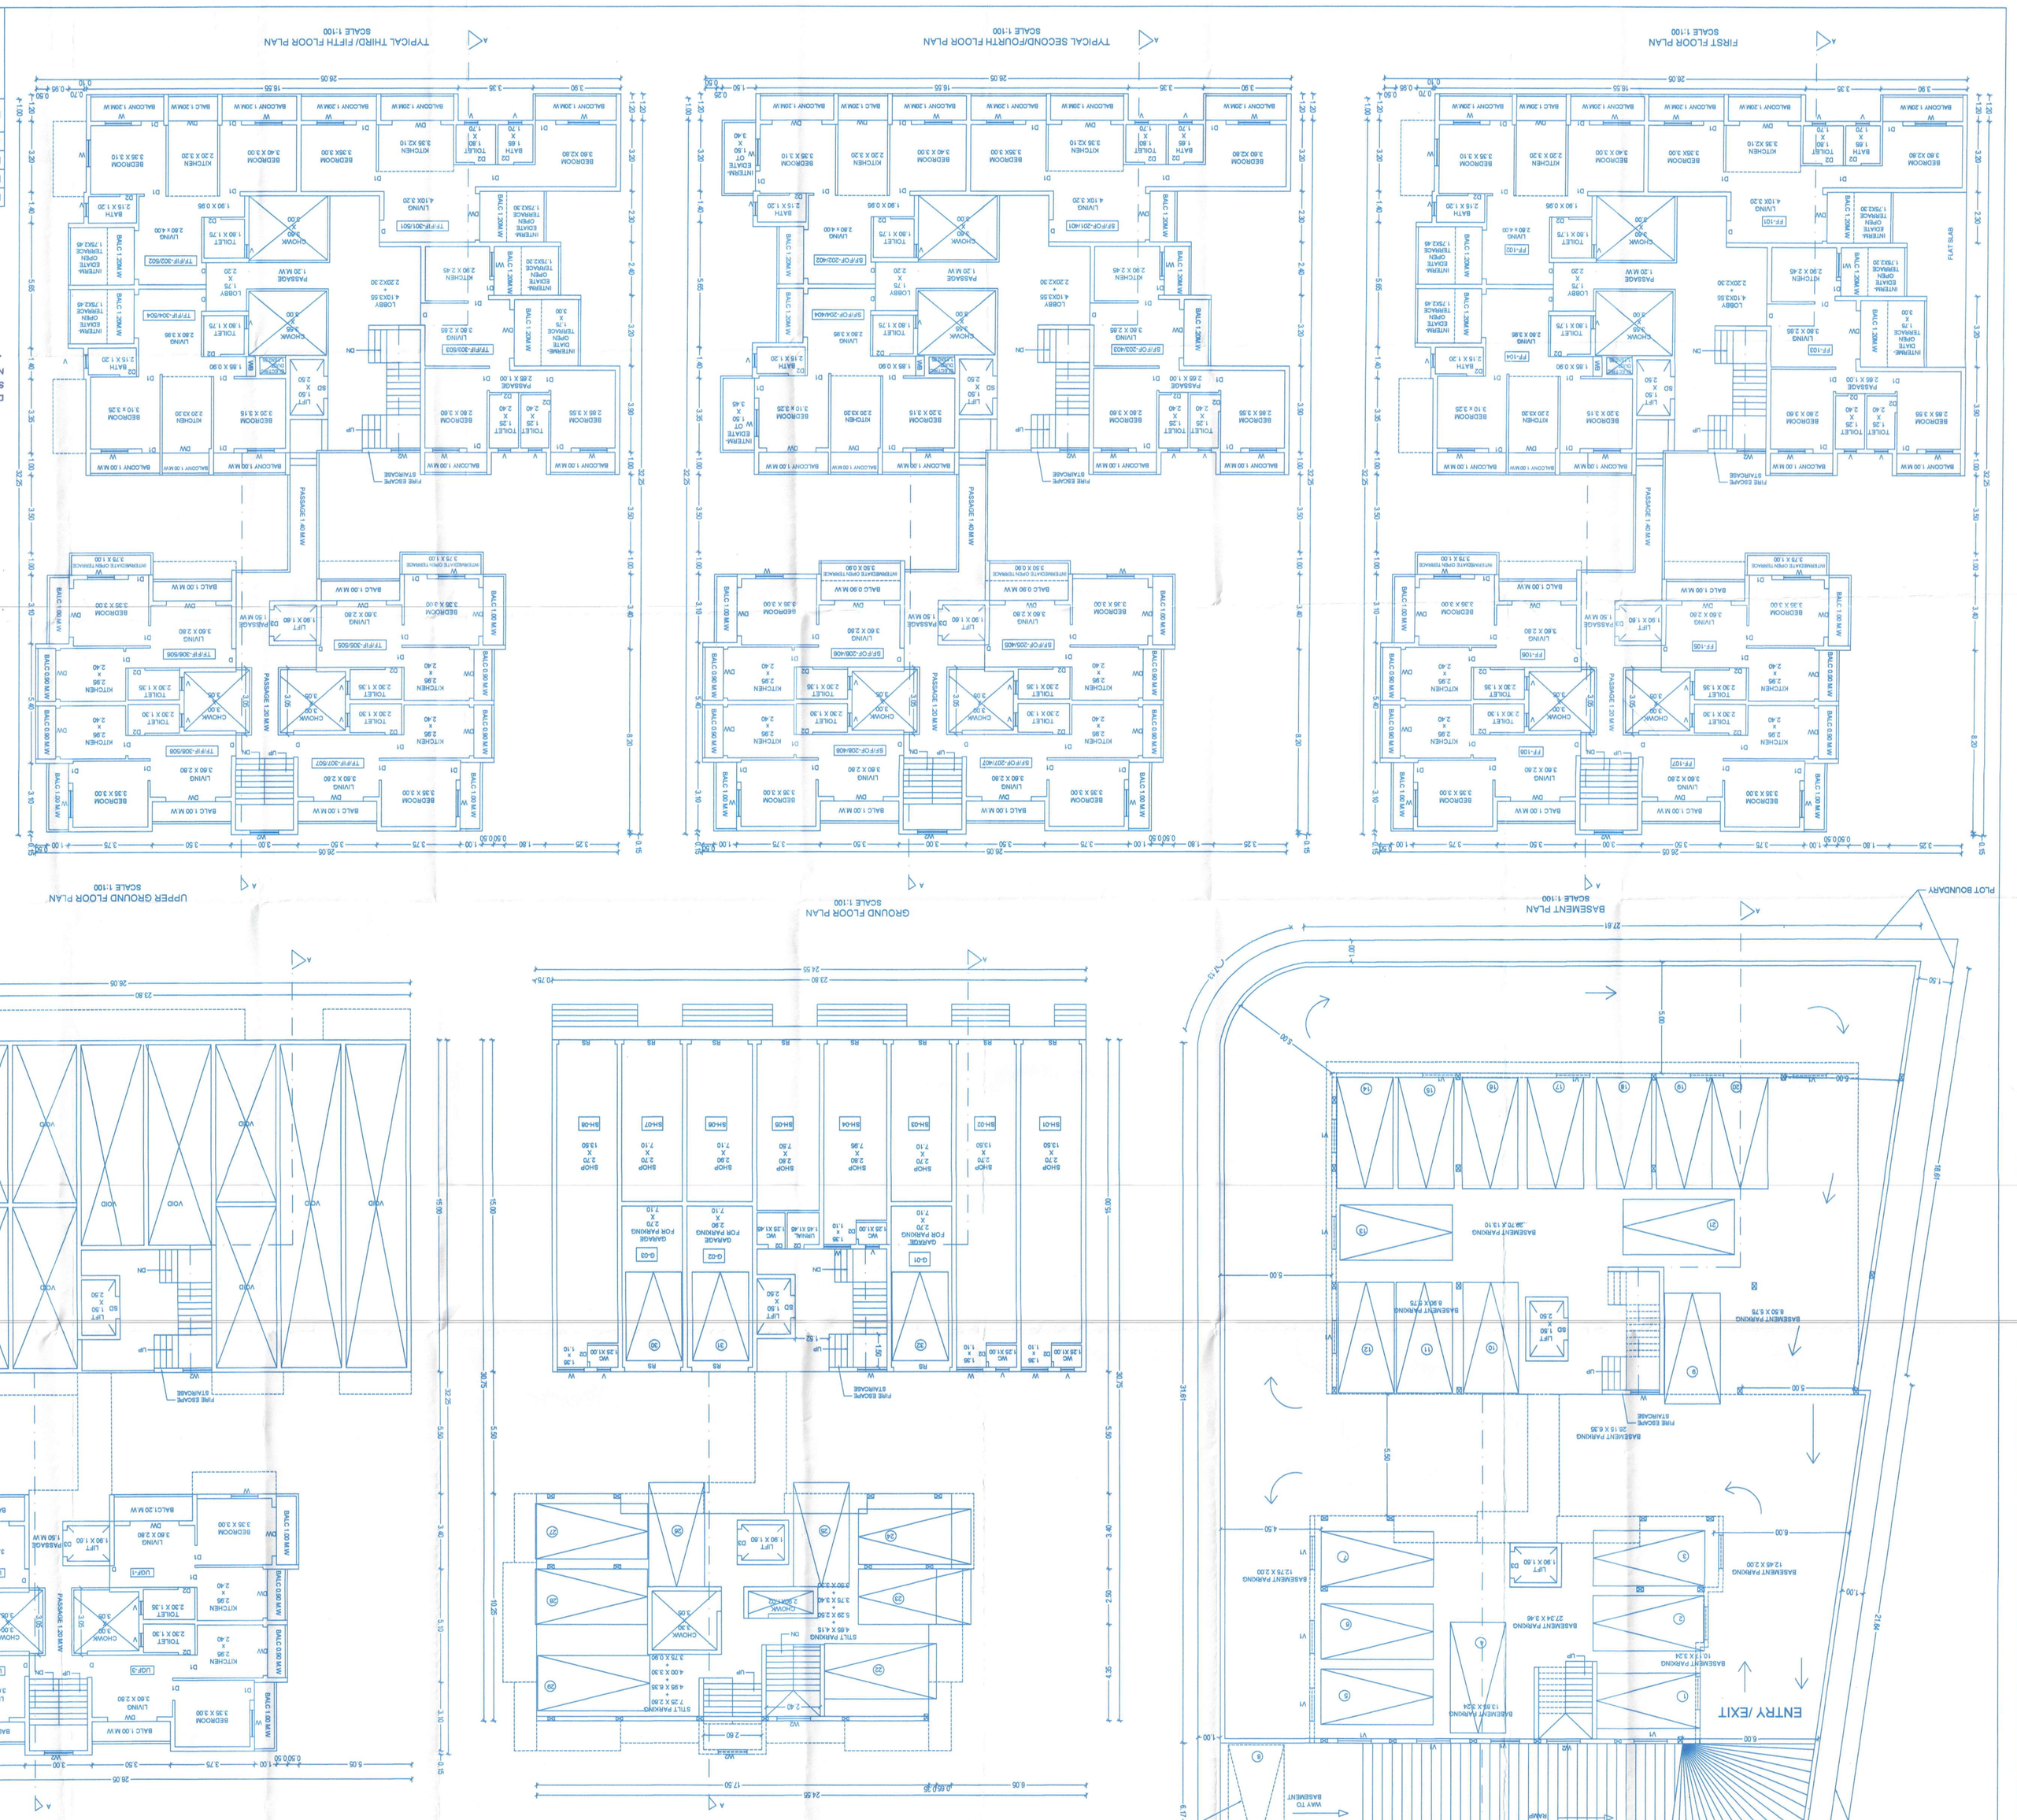

REVISED PLAN OF RESIDENTIAL/COMMERCIAL BUILDING
FOR MR. MOHAMMAD BAXKAR ALI & MRS. TABASSUM PARVEEN ALI
IN PLOT BEARING CHALTA NO.42 P.T SHEET NO. 131
SITUATED AT GOGOL-MARGAO, SALCETE -GOA
DRAWN BY: UTKARSHA / CHECKED BY:
NAVINI S. ARSEKAR B. E (Civil) ENGINEER Reg. No. RE/0019/2010 ENGINEER
OWNER

SCHEDULE OF OPENING			
DOORS		WINDOWS	
SYM	DIM	SYM	DIM
D	1.00 X 2.10	W	1.20 X 1.20
D1	0.90 X 2.10	W1	1.10 X 1.00
D2	0.75 X 2.10	W2	1.00 X 1.00
DW	2.10 X 2.10	V	0.60 X 0.60
RS	2.50 X 2.10	V1	1.00 X 0.60

Development Permission Granted
Subject To Conditions Vide Order
No SGPDA/P/[illegible]
Dated [illegible]

Member Secretary

Town & Country Planning
Margao Municipal Council

Building Permit No. [illegible] Dated [illegible]
Subject to the conditions stipulated therein

CHIEF OFFICER,
MARGAO MUNICIPAL COUNCIL