
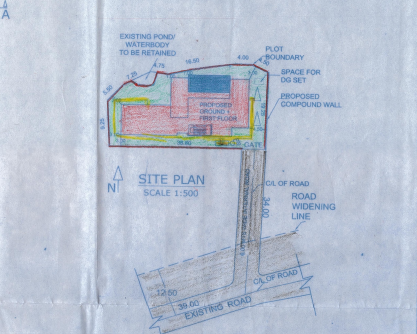
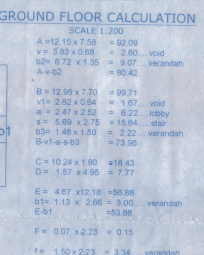
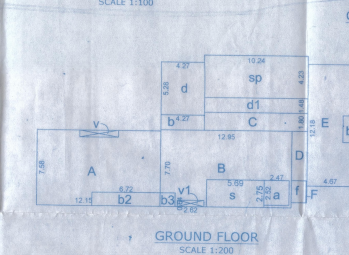
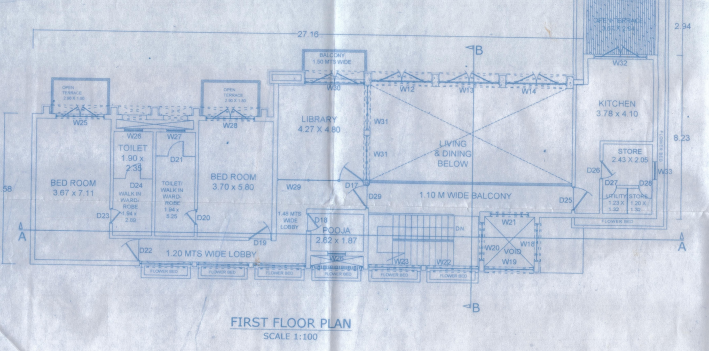
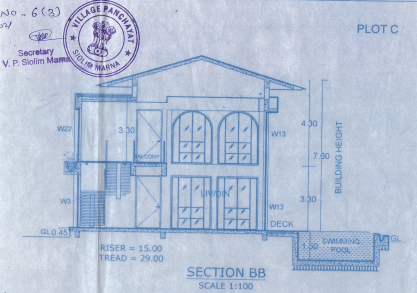
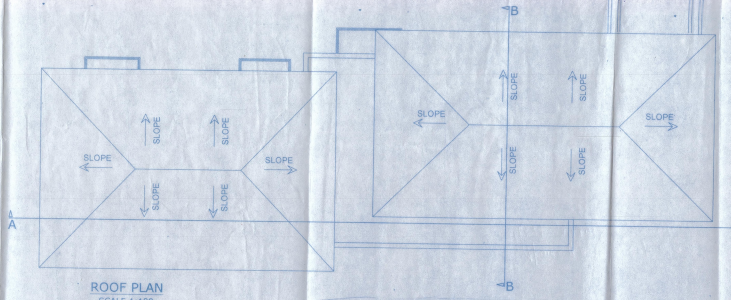


DOOR WINDOW SCHEDULE

TYPE	WIDTH	HEIGHT	LEVEL
D1	1000	2000	2700
D2	1000	2000	2700
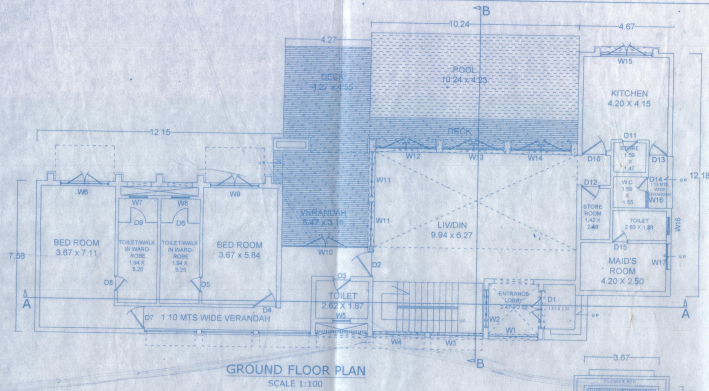

AREA STATEMENT:-

01. AREA OF THE PLOT.....	685.00 sq.m
02. DEDUCTION FOR	
a. ROAD WIDENING.....	0.00 sq.m
03. EFFECTIVE AREA OF THE PLOT.....	685.00 sq.m
04. WHETHER ANY EXTRA F.A.R IS CLAIMED ON THE BASIC OF ROAD WIDENING / PROPOSED ROAD IF 'YES' STATE.....	NO
a. AREA OF ROAD WIDENING.....	0.00 sq.m
b. WHETHER THE LAND HAS BEEN GIFTED TO THE LOCAL BODY.....	NO
05. AREA OCCUPIED BY THE EXISTING BUILDING IN THE PLOT.....	0.00 sq.m
06. AREA OF THE BUILDING TO BE DEMOLISHED.....	0.00 sq.m
07. COVERED AREA OF THE PROPOSED BUILDING.....	280.50 sq.m
08. TOTAL COVERED AREA (a + b).....	280.50 sq.m
09. TOTAL COVERAGE.....	40.94 %
10. DETAILS OF AREAS AND USE FLOOR WISE:-	

FLOOR REFERENCE	USE	TOTAL BUILT UP AREA (M ²)	VER/ BALC	OT/ POOL/DECK	LOBBY	STAIRS	TOTAL	NET FLOOR AREA (M ²)	F.A.R (%)
GROUND FLOOR	RES	361.50	24.03	81.00	6.22	15.84	128.69	234.61	
FIRST FLOOR	RES	228.58	19.57	21.22	19.68	15.84	76.11	148.47	86.07
		590.08	43.60		25.90			384.08	

11. CAR PARKING REQUIRED..... 2 NOS
12. CAR PARKING PROVIDED..... 2 NOS

PROJECT:
PROPOSED RESIDENTIAL VILLA, SWIMMING POOL & COMPOUND WALL IN PLOT C OF LAND BEARING SURVEY NO. 41/5 & 41/6 SITUATED AT MARIA VILLAGE, BARDEZ TALUKA - GOA.

CLIENT: AZARA SPACES LLP

AUTHORIZED REPRESENTATIVE: Mr. YUVARAJ K. BANDODKAR

DRAWN BY: FIRDOZ
SCALE: AS INDICATED
DRG NO: SD-01

TITLE: SUBMISSION DRAWING

ARCHITECT SIGNATURE: KUNDAN V. PRABHU

ARCHITECT & INTERIOR DESIGNER: 780, PRABHU HOUSE, ALTO, BETIM, PORVORIM, BARDEZ - GOA. TEL: 2413000. e-mail: kundanprabhu@gmail.com

OWNER SIGNATURE: Y. Prabhakar