

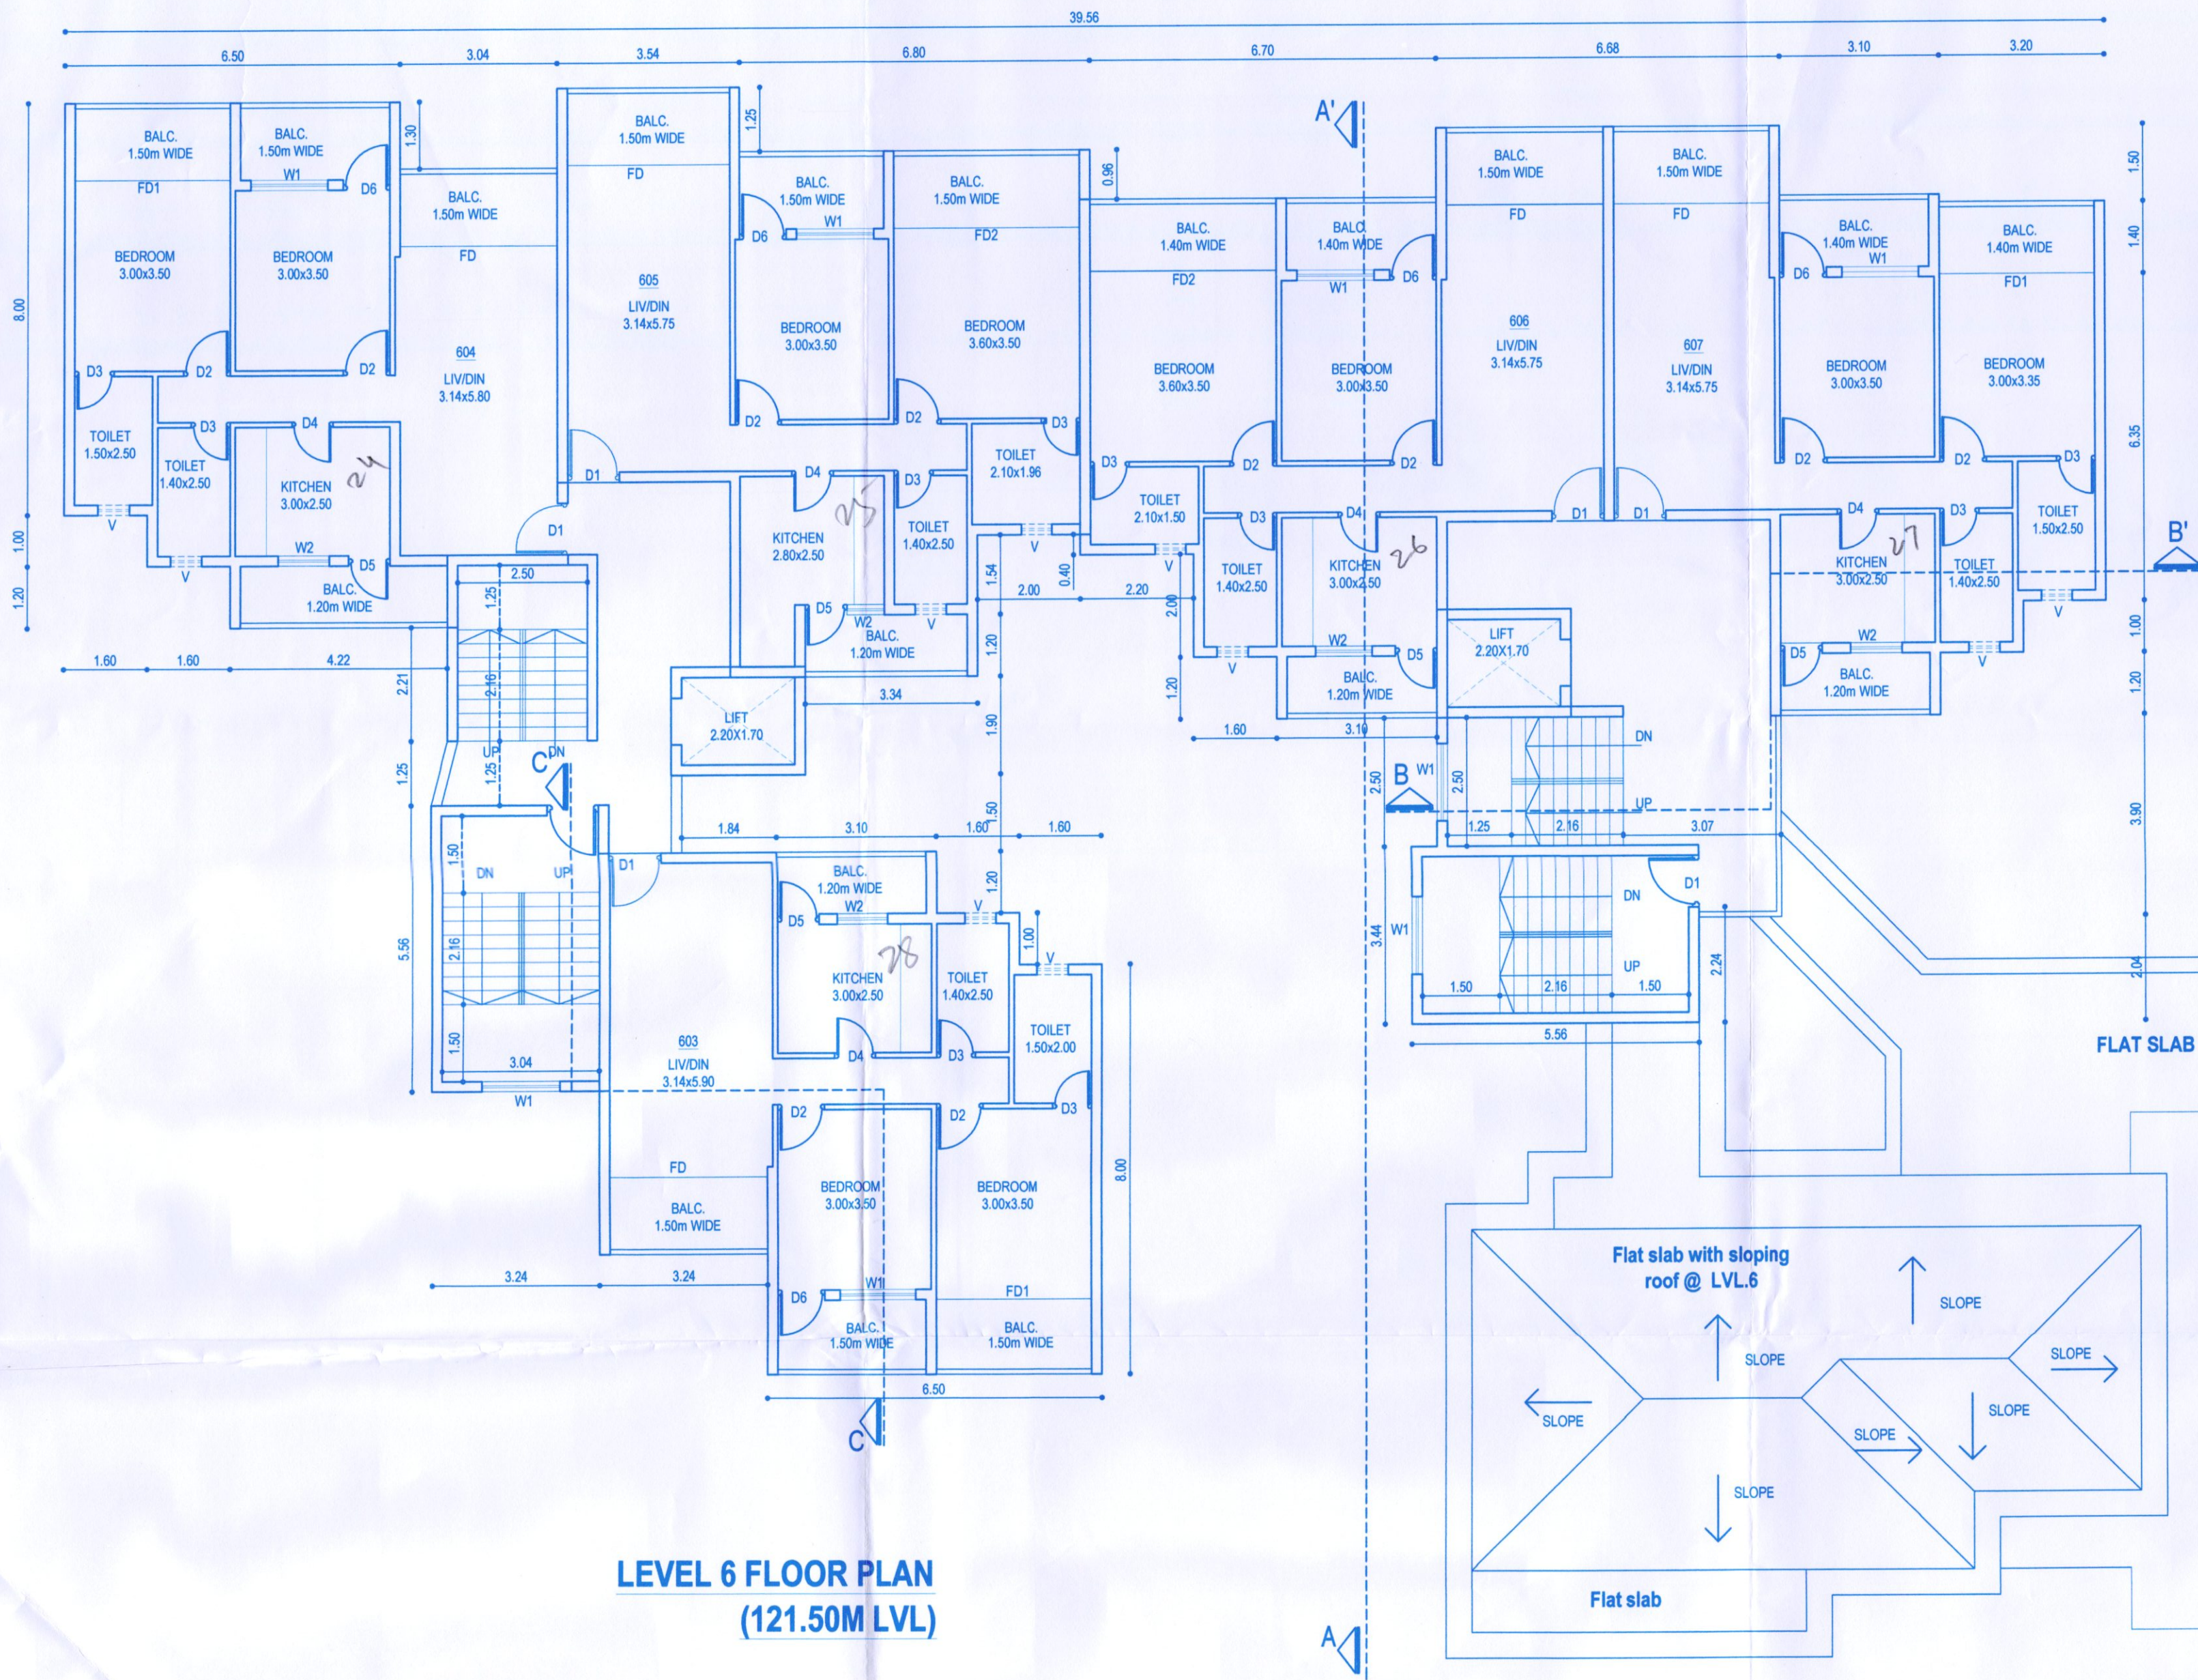


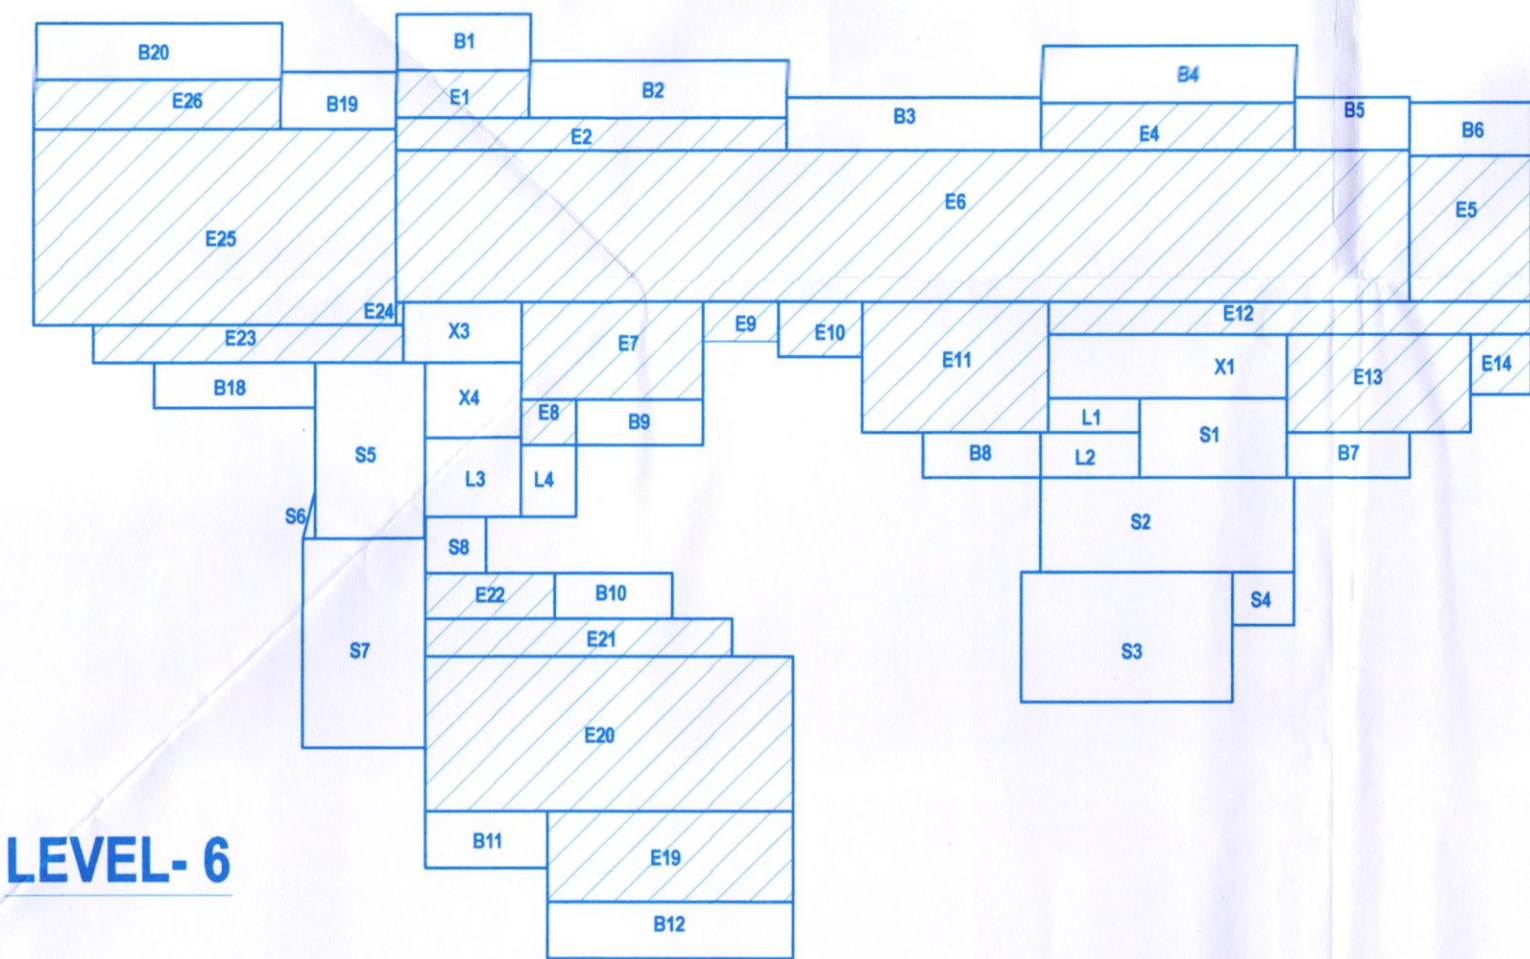


LEVEL 6				BALCONY				STAIRCASE			
FAR				B1	3.54X1.25	5.31 M ²		S1	3.88X2.10	8.15 M ²	
E1	3.54X1.25	4.42 M ²		B2	6.80X1.50	10.20 M ²		S2	6.88X2.50	16.70 M ²	
E2	10.34X0.86	8.89 M ²		B3	6.70X1.40	9.38 M ²		S3	5.56X3.44	19.13 M ²	
E4	6.68X1.25	8.35 M ²		B4	6.68X1.50	10.02 M ²		S4	1.62X1.40	2.27 M ²	
E5	3.20X3.89	12.44 M ²		B5	3.10X1.40	4.34 M ²		S5	2.26X4.66	13.51 M ²	
E6	26.82X4.04	108.35 M ²		B6	3.20X1.40	4.48 M ²		S6	0.50X0.32X1.25	0.20 M ²	
E7	4.80X2.60	12.48 M ²		B7	3.30X1.20	3.96 M ²		S7	3.24X5.56	18.01 M ²	
E8	1.46X1.20	1.75 M ²		B8	3.10X1.20	3.72 M ²		S8	1.60X1.50	2.40 M ²	
E9	2.00X1.06	2.12 M ²		B9	3.34X1.20	4.01 M ²		TOTAL OF STAIRCASE			80.37 M ²
E10	2.20X1.46	3.21 M ²		B10	3.10X1.20	3.72 M ²		LIFT			
E11	4.90X3.46	16.95 M ²		B11	3.24X1.50	4.86 M ²		L1	2.40X0.90	2.16 M ²	
E12	12.76X0.86	10.99 M ²		B12	6.50X1.50	9.75 M ²		L2	2.80X1.20	3.36 M ²	
E13	4.90X2.60	12.74 M ²		B13	4.22X1.20	5.06 M ²		L3	2.56X2.10	5.37 M ²	
E14	1.60X1.90	3.04 M ²		B14	3.04X1.50	4.56 M ²		L4	1.46X1.90	2.77 M ²	
E15	6.50X2.40	15.60 M ²		B15	6.50X1.50	9.75 M ²		TOTAL OF LIFT			13.42 M ²
E16	9.74X4.10	39.93 M ²		TOTAL OF BALCONY			93.12 M ²	ENTRANCE FOYER			
E17	8.14X1.00	8.14 M ²						X1	6.28X1.70	10.68 M ²	
E18	3.44X1.20	4.13 M ²						X2	3.14X1.60	5.02 M ²	
E19	8.14X1.00	8.14 M ²						X3	2.56X2.00	5.12 M ²	
E20	0.20X0.60	0.12 M ²						TOTAL OF ENT. FOYER			20.82 M ²
E21	9.54X3.20	30.53 M ²									
E22	6.50X1.30	8.45 M ²									
TOTAL OF FAR											

AREA DIAGRAMS
SCALE-1:200

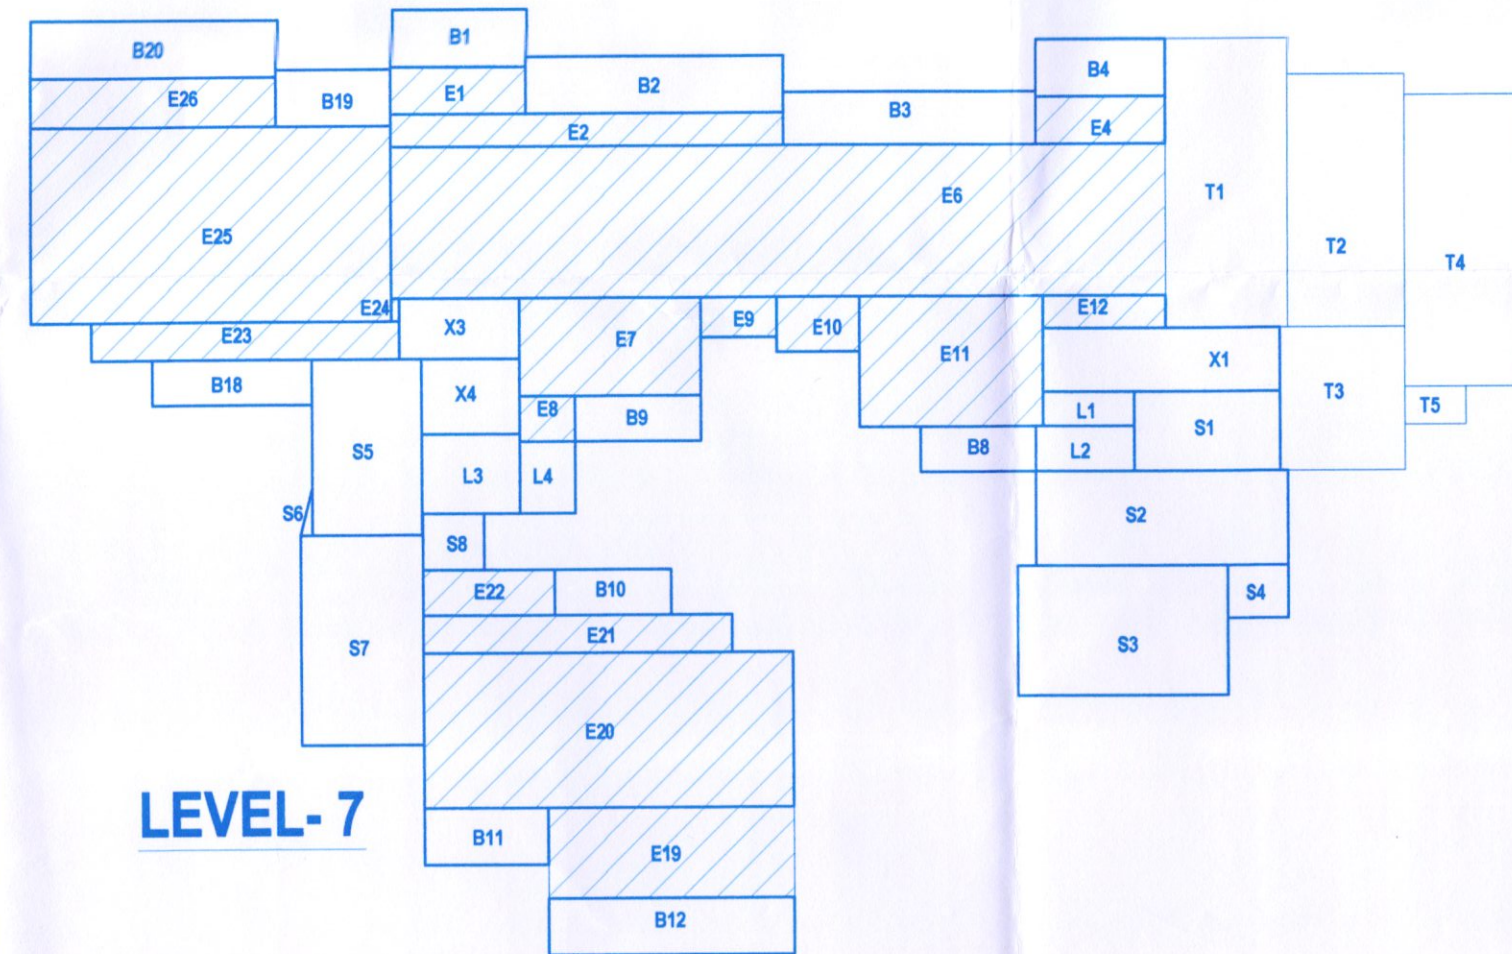

LEVEL 7				BALCONY				STAIRCASE			
FAR				B1	3.54X1.25	5.31 M ²		S1	3.88X2.10	8.15 M ²	
E1	3.54X1.25	4.42 M ²		B2	6.80X1.50	10.20 M ²		S2	6.88X2.50	16.70 M ²	
E2	10.34X0.86	8.89 M ²		B3	6.70X1.40	9.38 M ²		S3	5.56X3.44	19.13 M ²	
E4	3.44X1.25	4.30 M ²		B4	3.44X1.50	5.16 M ²		S4	1.62X1.40	2.27 M ²	
E5	20.48X4.04	82.74 M ²		B5	3.10X1.20	3.72 M ²		S5	2.26X4.66	13.51 M ²	
E6	4.80X2.60	12.48 M ²		B6	3.34X1.20	4.01 M ²		S6	0.50X0.32X1.25	0.20 M ²	
E7	1.46X1.20	1.75 M ²		B7	3.10X1.20	3.72 M ²		S7	3.24X5.56	18.01 M ²	
E8	2.00X1.06	2.12 M ²		B8	3.34X1.50	4.86 M ²		S8	1.60X1.50	2.40 M ²	
E9	2.20X1.46	3.21 M ²		B9	6.50X1.50	9.75 M ²		TOTAL OF STAIRCASE			80.37 M ²
E10	4.90X3.46	16.95 M ²		B10	3.24X1.50	4.86 M ²		LIFT			
E11	3.24X0.86	2.78 M ²		B11	3.04X1.50	4.56 M ²		L1	2.40X0.90	2.16 M ²	
E12	6.50X2.40	15.60 M ²		B12	6.50X1.50	9.75 M ²		L2	2.80X1.20	3.36 M ²	
E13	9.74X4.10	39.93 M ²		TOTAL OF BALCONY			93.12 M ²	ENTRANCE FOYER			
E14	8.14X1.00	8.14 M ²						X1	6.28X1.70	10.68 M ²	
E15	3.44X1.20	4.13 M ²						X2	3.14X1.60	5.02 M ²	
E16	8.14X1.00	8.14 M ²						X3	2.56X2.00	5.12 M ²	
E17	0.20X0.60	0.12 M ²						TOTAL OF ENT. FOYER			20.82 M ²
E18	9.54X3.20	30.53 M ²									
E19	6.50X1.30	8.45 M ²									
TOTAL OF FAR											

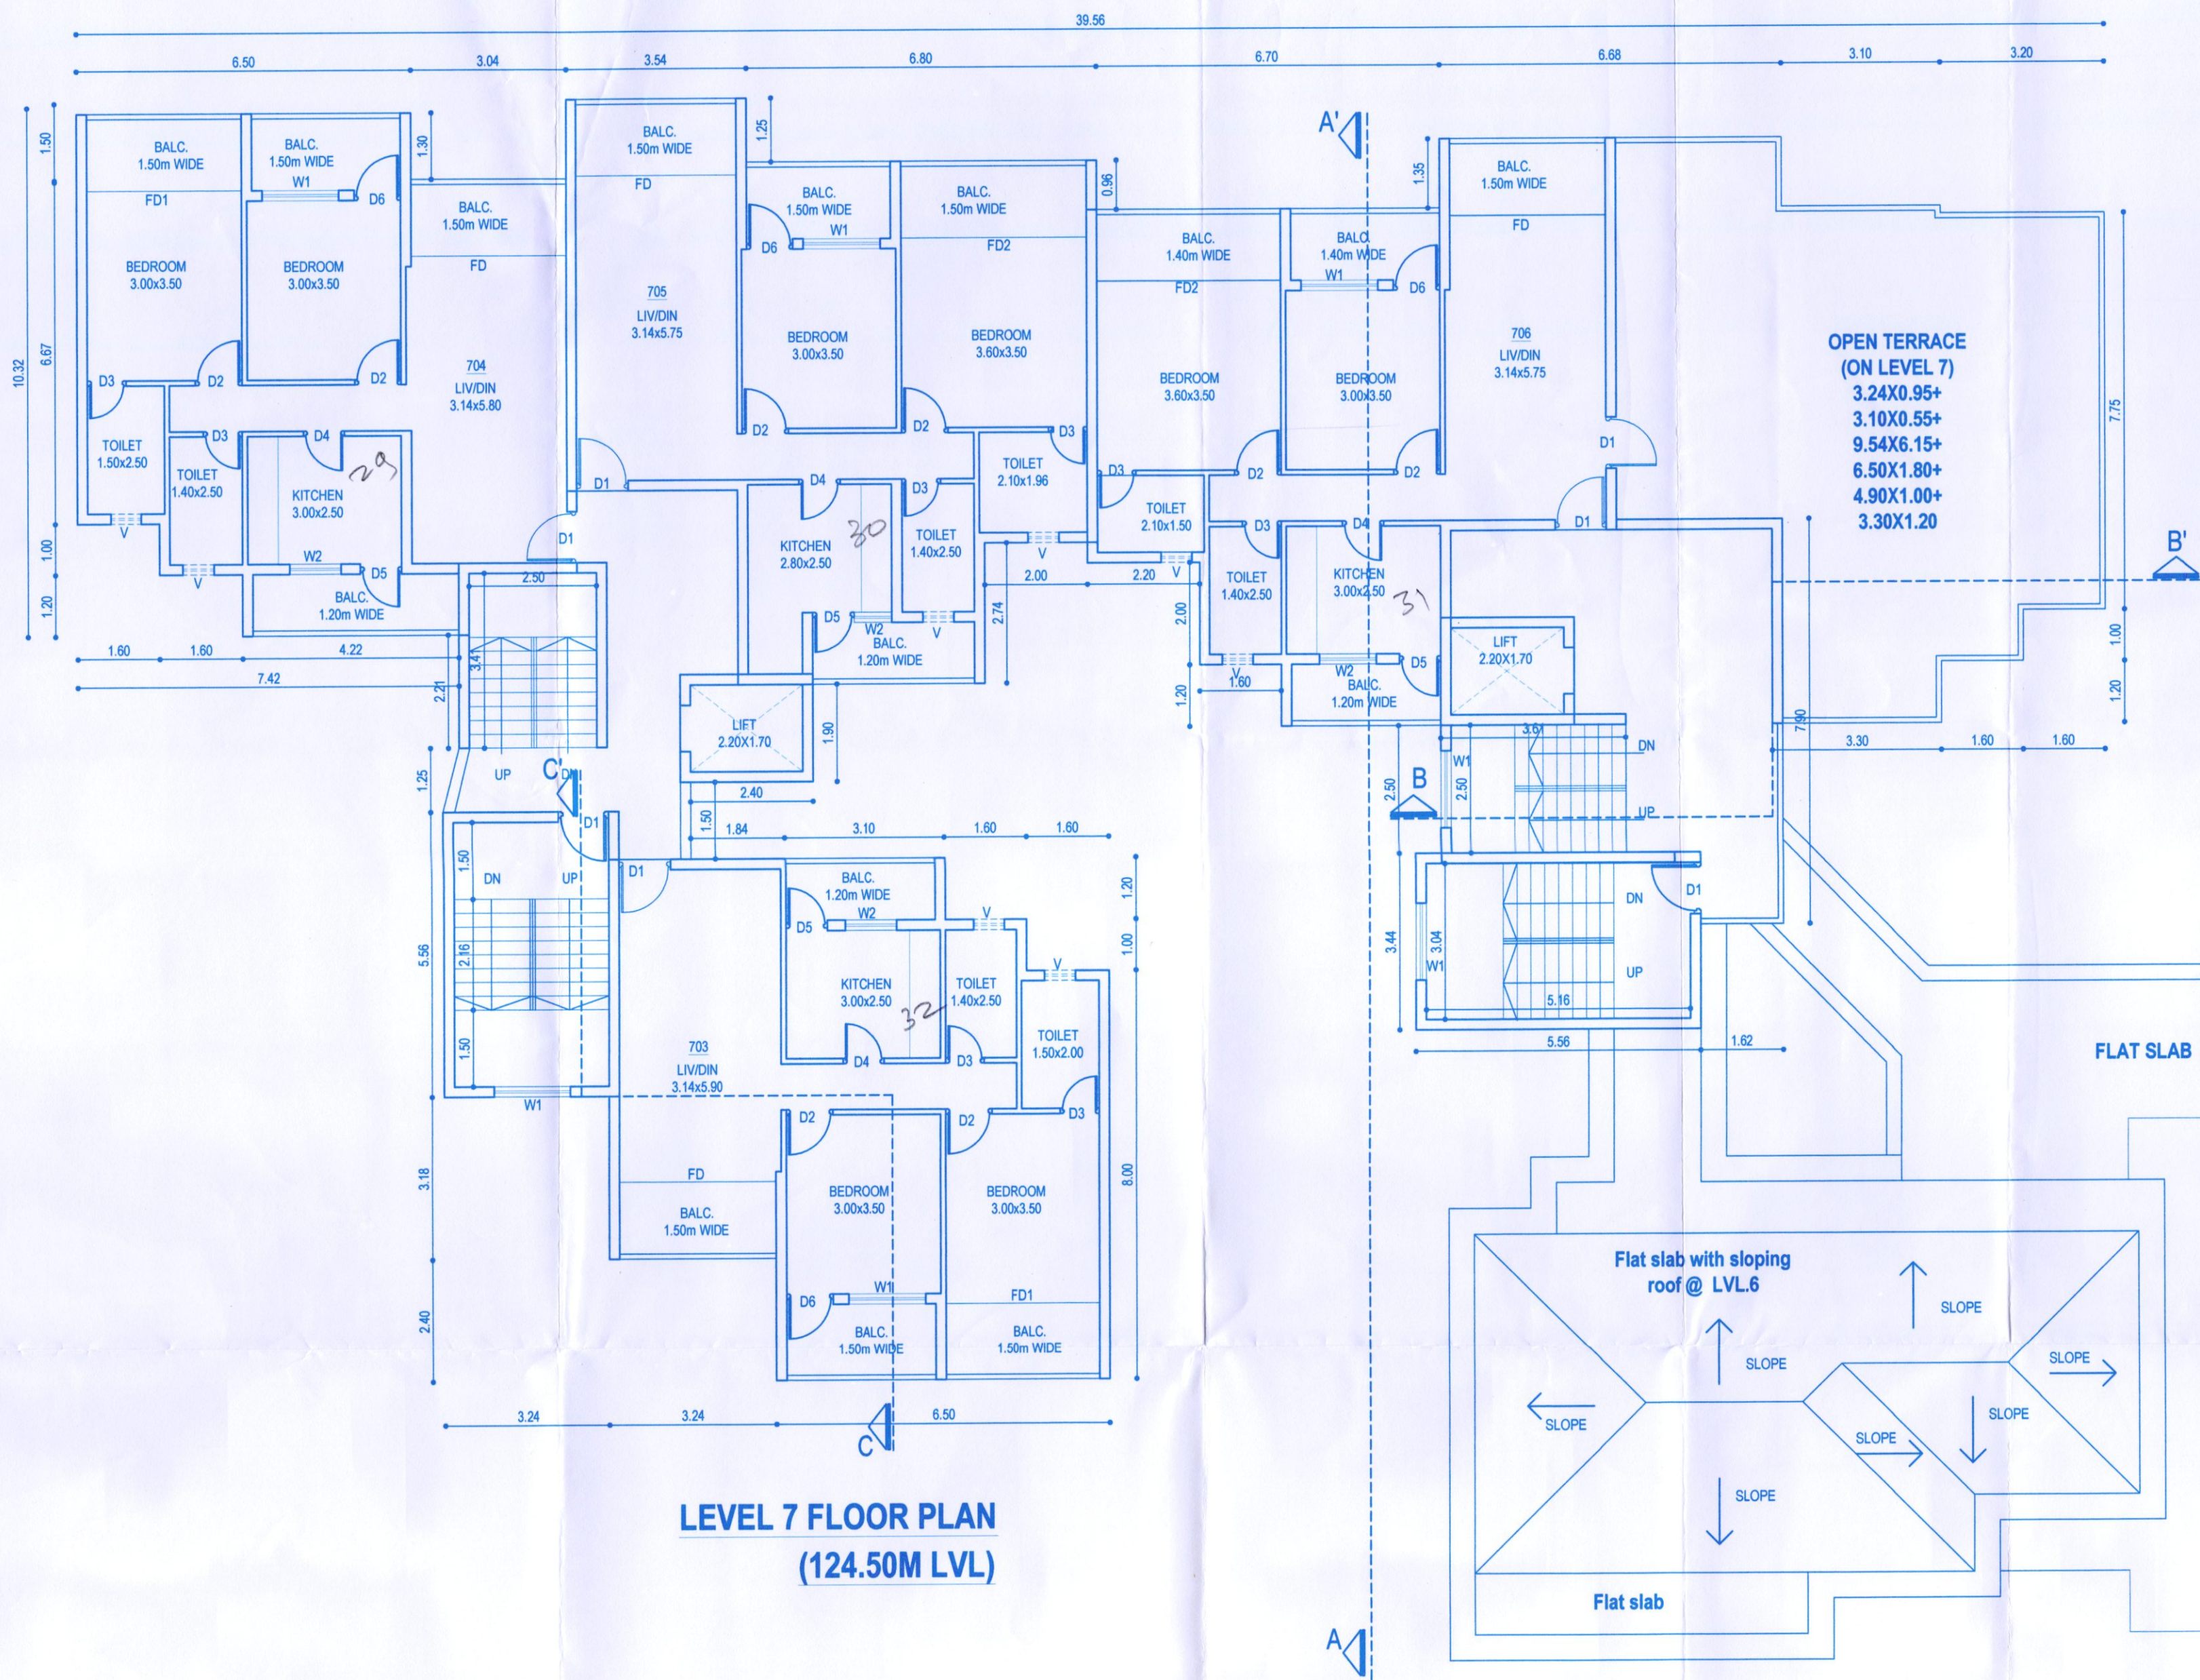

SCHEDULE OF OPENINGS - DOORS				OWNER : R.N. TALAK & DEVELOPERS				
TYPE	SIZE		LINTEL	PROJECT : PROPOSED COMMERCIAL AND RESIDENTIAL BUILDING AND COMPOUND WALL AT AQUEM, MARGAO				
	W	HT.						
D1	1.00	2.50	2.50	DRG. NO-735 / 05				
D2	0.90	2.20	2.20					
D3	0.75	2.20	2.20	SCALE: 1:100, 1:500.				
D4	0.80	2.20	2.20					
D5	0.80	2.50	2.50	DATE- 30-08-2021				
D6	0.90	2.50	2.50					
FD	3.04	2.50	2.50	ENGINEER'S SIGNATURE :				
FD1	3.00	2.50	2.50					
FD2	3.80	2.50	2.50	DEALT- TASKEEN				
RS	3.00	4.50	4.50					
SCHEDULE OF OPENINGS-WINDOWS				OWNER'S SIGNATURE : UDAY SAWANT B.E.(CIVIL) Reg. No. ER/0022/2010				
TYPE	SIZE		SILL LINTEL					
	W	HT.						
W1	1.50	1.60	0.90	2.50	UDAY SAWANT & ASSOCIATES ARCHITECTS, ENGINEERS INTERIOR DESIGNERS BARNA ACADE, 1ST FLOOR HALBHAT, GDA. PHONE NO:02 8736693			
W2	1.00	1.35	1.15	2.50				
SCHEDULE OF OPENINGS-VENTILATOR								
TYPE	SIZE		SILL LINTEL					
	W	HT.						
V	0.60	1.00	1.20					

License issued under No. A/31/2022-23
Dated 20/10/2022
Subject to the conditions stipulated therein

CHIEF OFFICER,
MARGAO MUNICIPAL COUNCIL

Development Permission Grant
Subject To Conditions Vids Oj. r
No SGPDA/PI/1465/1300/21-22
Dated 21/10/22

Member Secretary

Municipal Engineer
Margao Municipal Council

NOTE: ALL BALCONIES TO BE ENCLOSED WITH GLASS AT PARAPET LEVEL