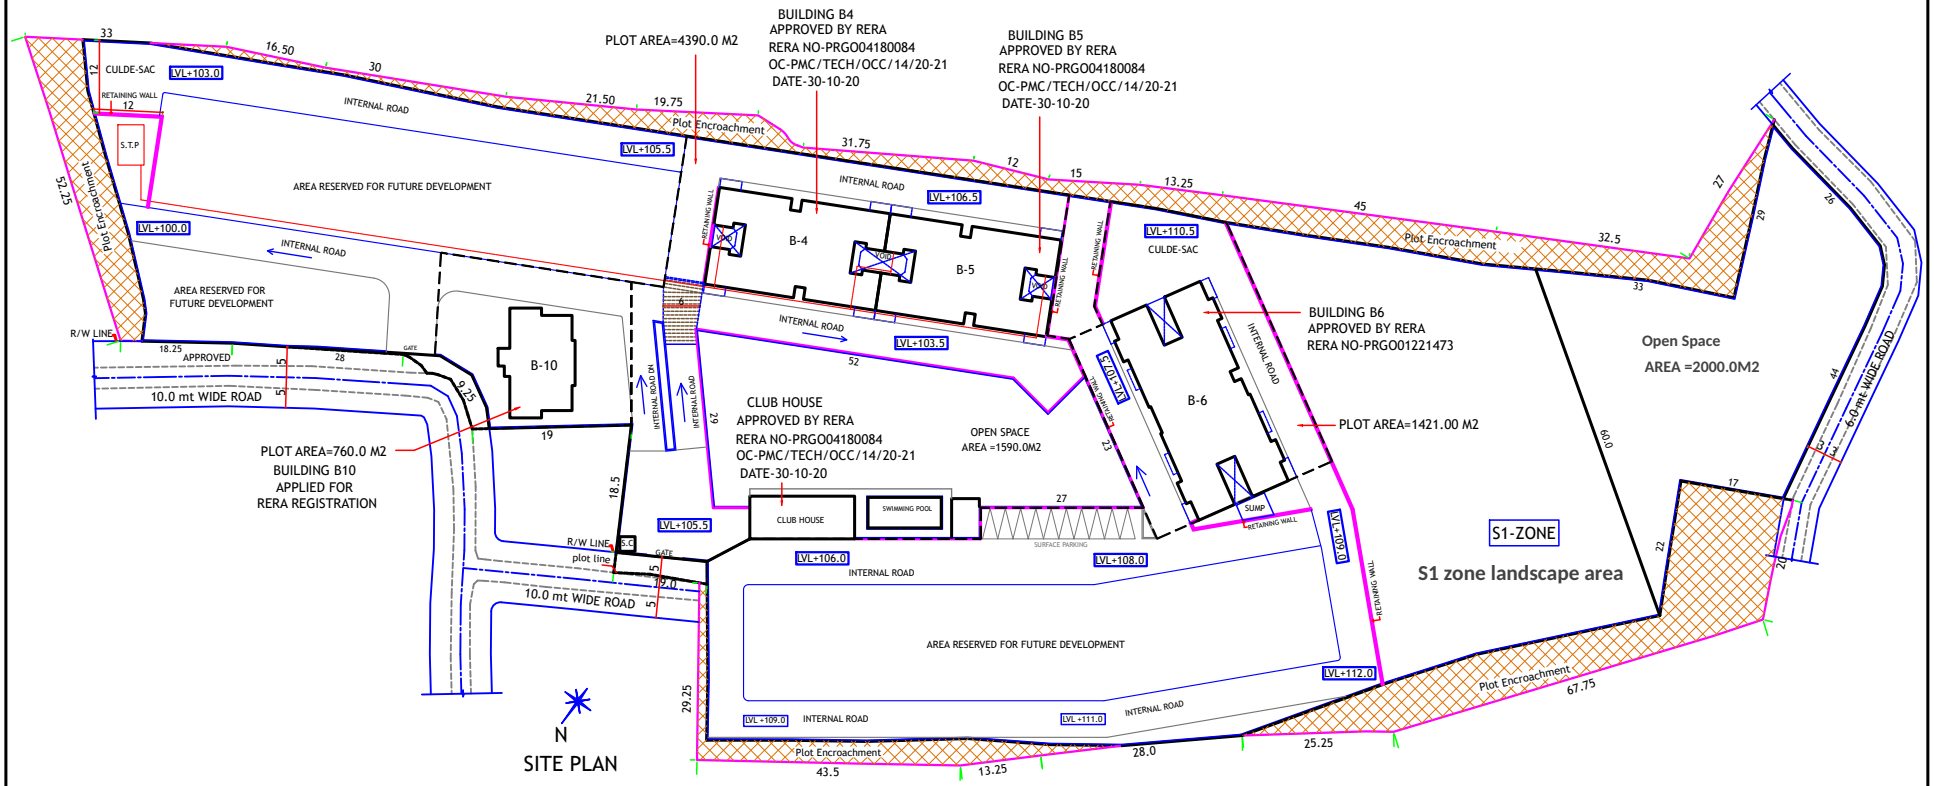



**PROJECT:**

**PROPOSED CONSTRUCTION ON PLOT, BEARING S.NO:-209/1-A SITUATED AT, PONDA - GOA.**

**OWNER**

**M/s MAHARUDRA REAL ESTATES.**

(Proprietor:-Shri Tushar Laxmikant Usgaonkar)

**ARCHITECTS:**

SOARES & ASSOCIATES
G-1, VIKAS BUILDING,
18TH JUNE ROAD,
PANJIM, GOA.
PH./FAX : 2228040 , 2430010
e-mail: soares88@gmail.com