


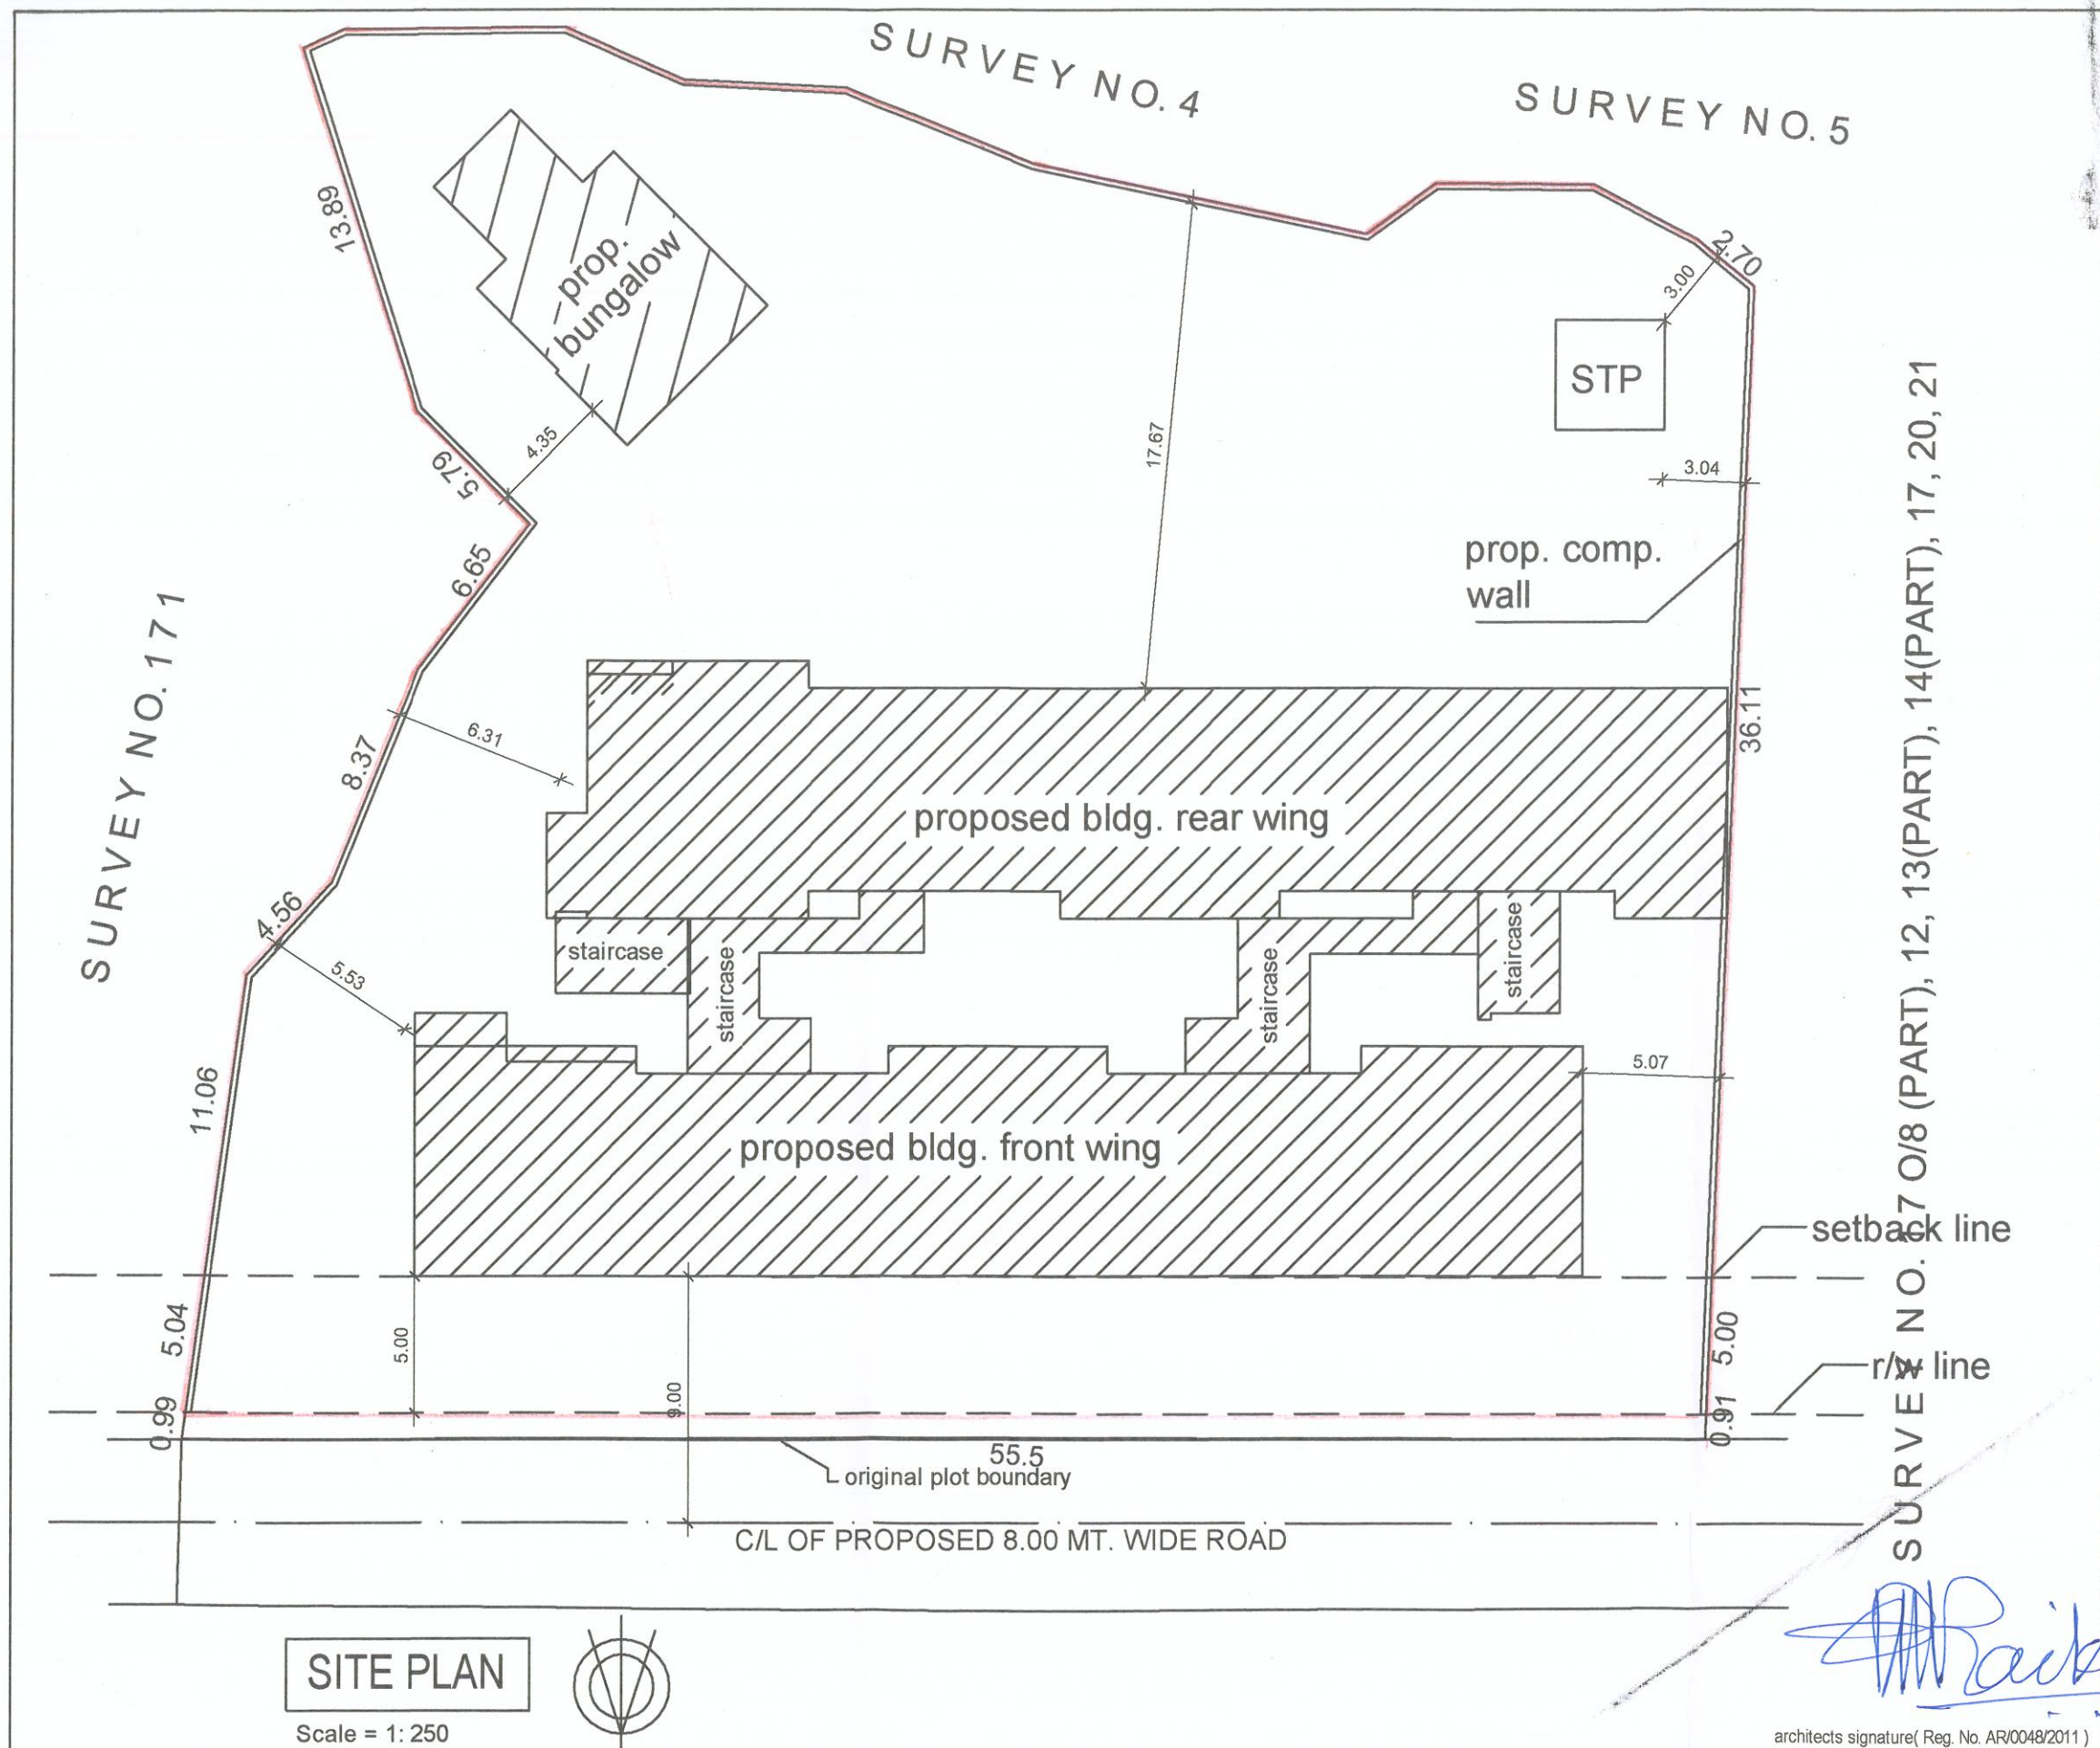

**PROPOSED COMMERCIAL & RESIDENTIAL COMPLEX AT
QUEPEM, TALUKA QUEPEM FOR SMT. DOLOROSA LUIS &
JEETENDRA GAONKAR**

SUBMISSION DRAWINGS

DRG. NO.: SD-06

SCALE:

DATE: 22/12/2017

DLT. BY: pvr

architects signature(Reg. No. AR/0048/2011)

P.V.RAIKAR. architect.
3rd floor, Libania bldg,
Behind Lily Garments,
New Market, Margao
Salcete Goa. 403601
tel : 09326102174
email: raikarpundalik@gmail.com

