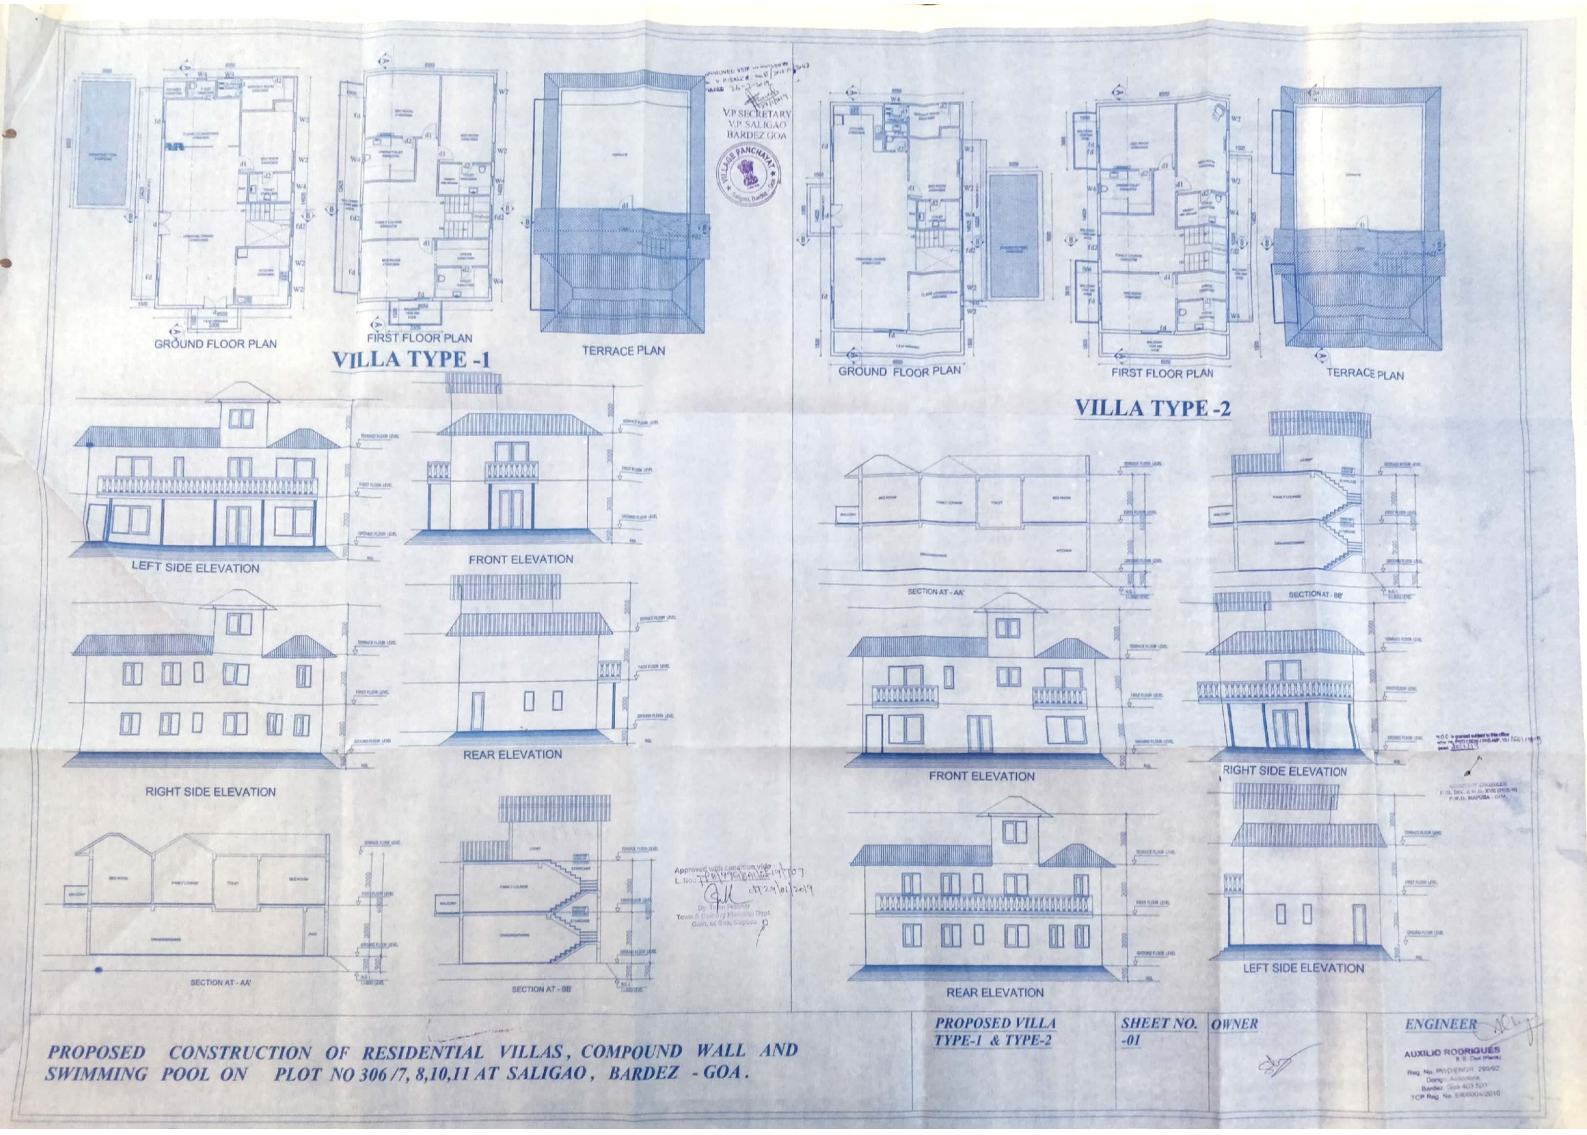

PROPOSED CONSTRUCTION OF RESIDENTIAL VILLAS, COMPOUND WALL AND SWIMMING POOL ON PLOT NO 306 /7, 8,10,11 AT SALIGAO, BARDEZ - GOA.

PROPOSED VILLA TYPE-1 & TYPE-2	*SHEET NO. -01*	*OWNER*	*ENGINEER*

AUXILIO RODRIGUES
B. E. Civil (Pune)
Reg. No. PWD/ENGR/ 295/92
Comp.- Associate
Bardez - Goa 403 507
TCP Reg. No. ER/0004/2010

Scanned by CamScanner