


PROPOSED/REVISION IN BLOCK-C3

NOTE:- THIS PLAN IS ONLY FOR THE PURPOSE OF REGISTRATION OF PROJECT PROPOSED RESIDENTIAL APARTMENTS NAMED "TR RESIDENCY BLOCK C3 PHASE-II" ON PLOT BEARING S.NO. 163 AT TALEIGAO VILLAGE, TISWADI TALUKA, GOA

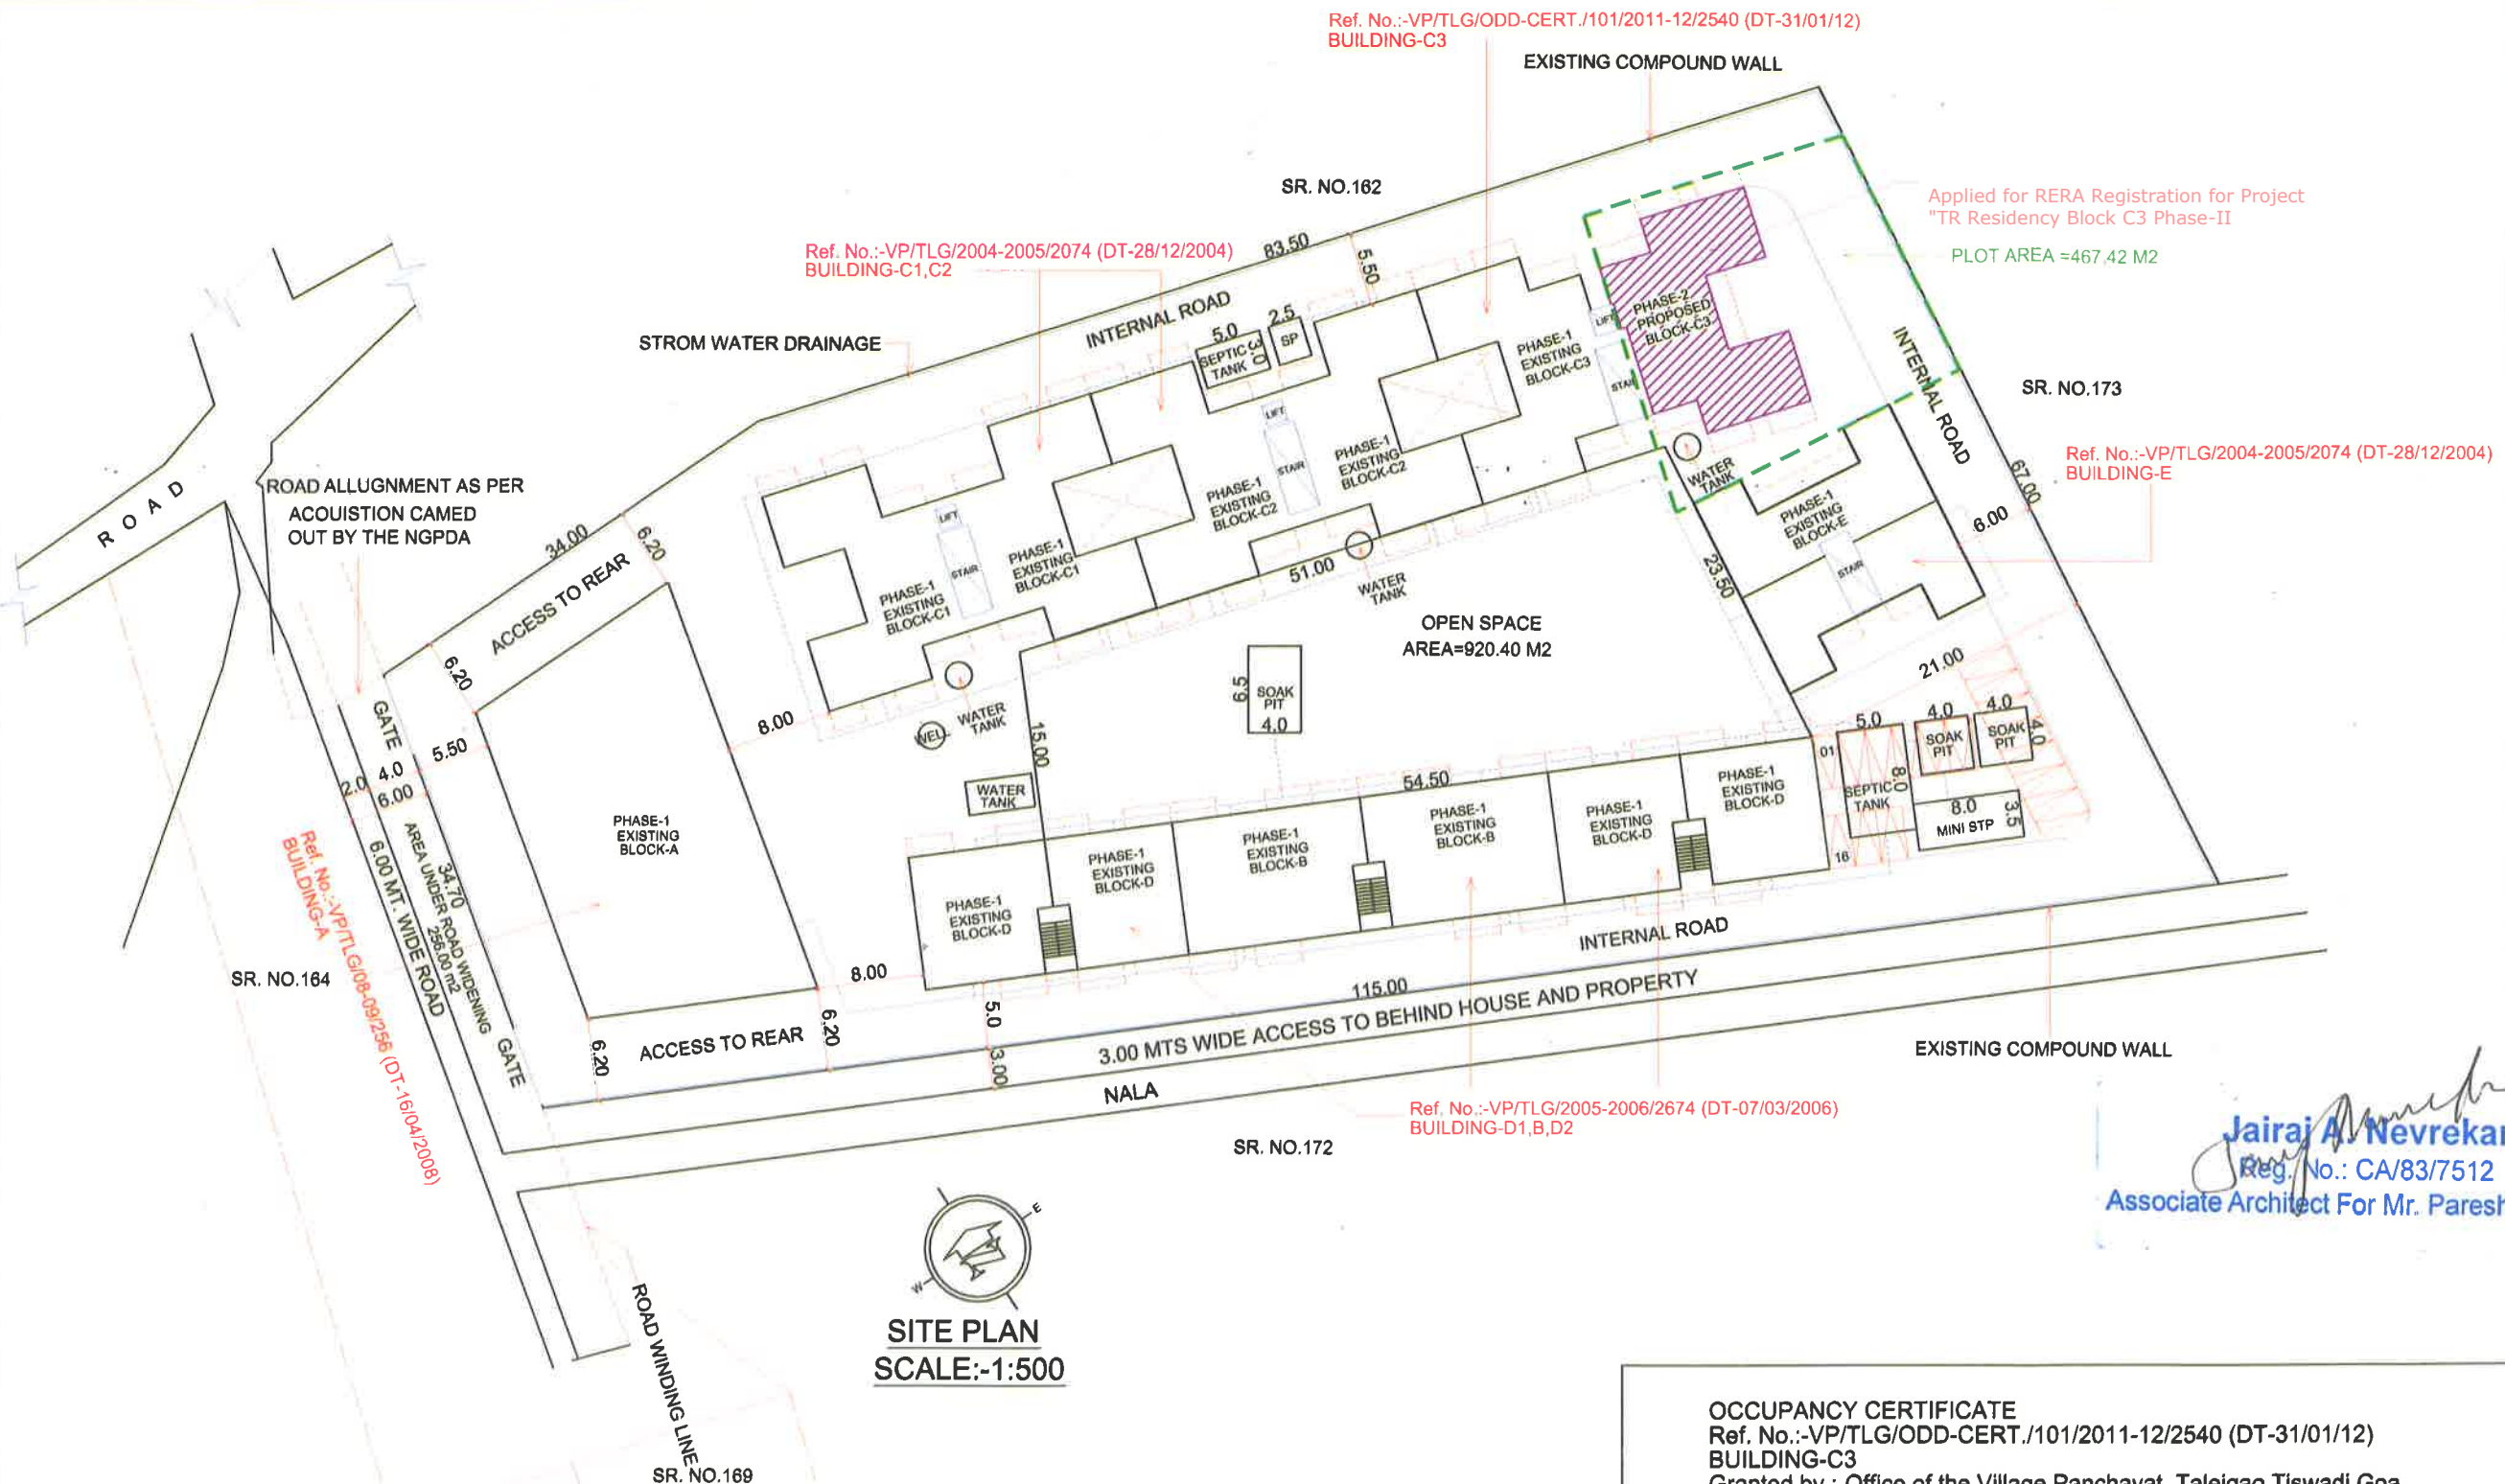

SITE PLAN
SCALE:-1:500

FOR T. R. CONSTRUCTIONS (PROMOTER)

MR. TONY RODRIGUES
PROPRIETOR



OCCUPANCY CERTIFICATE
Ref. No.: VP/TLG/ODD-CERT./101/2011-12/2540 (DT-31/01/12)
BUILDING-C3
Granted by :-Office of the Village Panchayat, Taleigao Tiswadi Goa.

OCCUPANCY CERTIFICATE
Ref. No.: VP/TLG/2004-2005/2074 (DT-28/12/2004)
BUILDING-C1,C2,E
Granted by :-Office of the Village Panchayat, Taleigao Tiswadi Goa.

OCCUPANCY CERTIFICATE
Ref. No.: VP/TLG/2005-2006/2674 (DT-07/03/2006)
BUILDING-D1,B,D2
Granted by :-Office of the Village Panchayat, Taleigao Tiswadi Goa.

OCCUPANCY CERTIFICATE
Ref. No.: VP/TLG/08-09/256 (DT-16/04/2008)
BUILDING-A
Granted by :-Office of the Village Panchayat, Taleigao Tiswadi Goa.

Jairaj A. Nevrekar
Reg. No.: CA/83/7512
Associate Architect For Mr. Paresh Gaitonde