



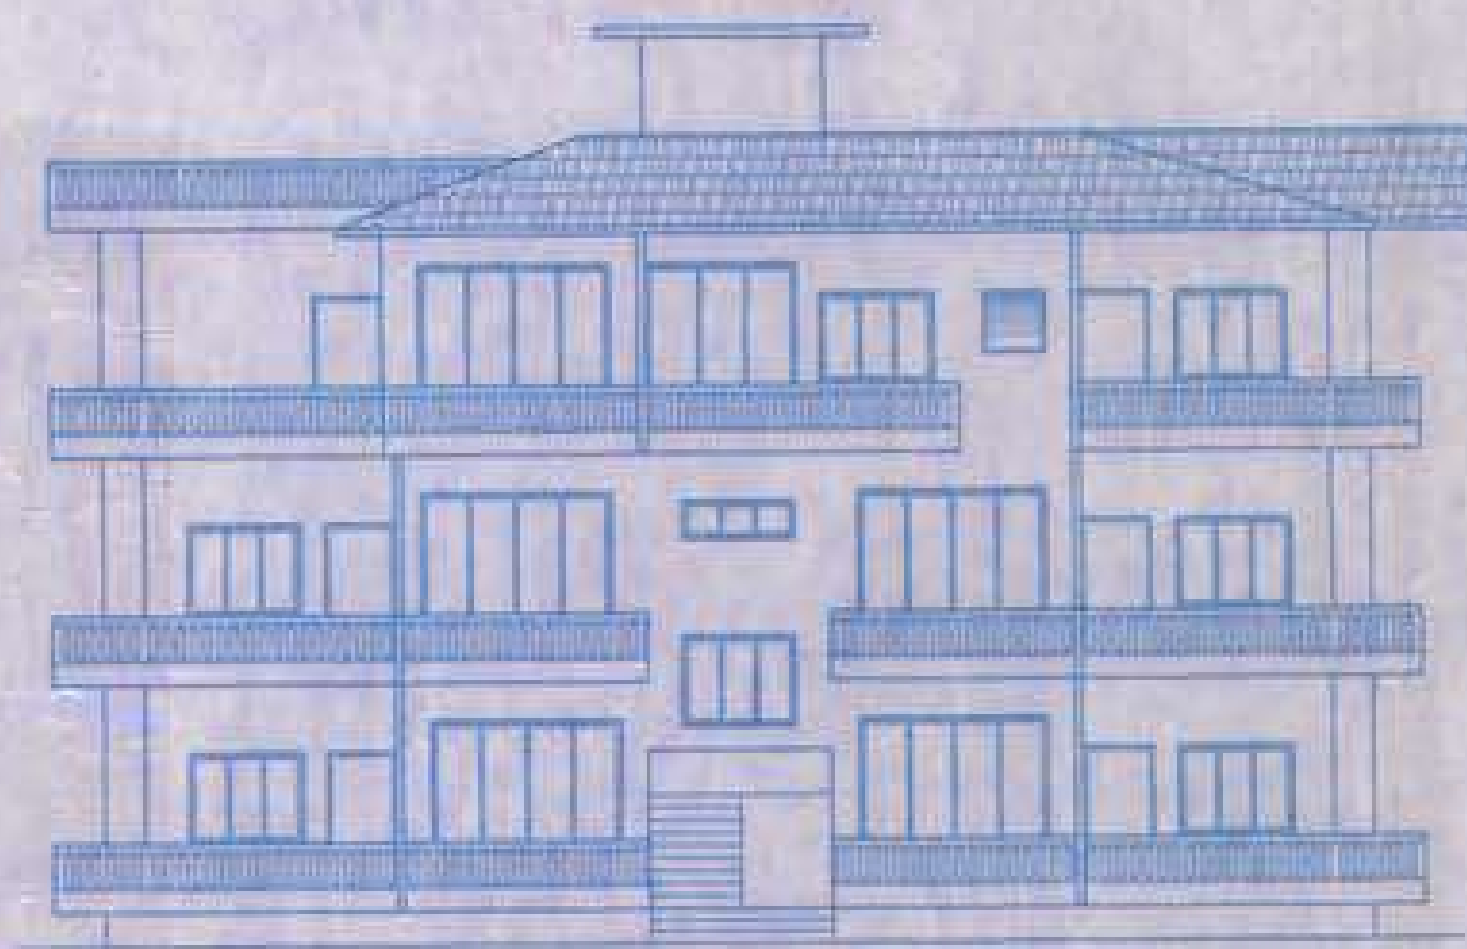


NORTH SIDE ELEVATION
SCALE - 1:100



EAST SIDE ELEVATION
SCALE - 1:100

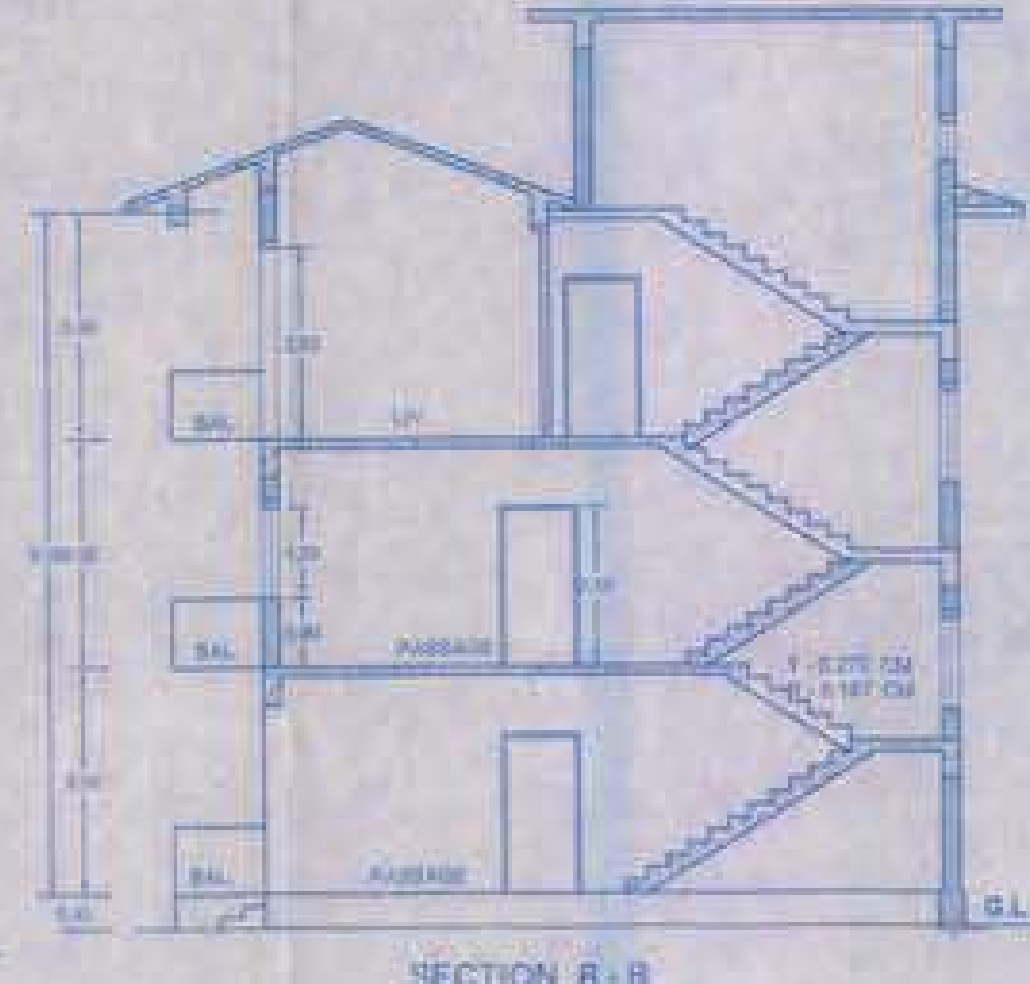

SECTION B-B
SCALE - 1:100

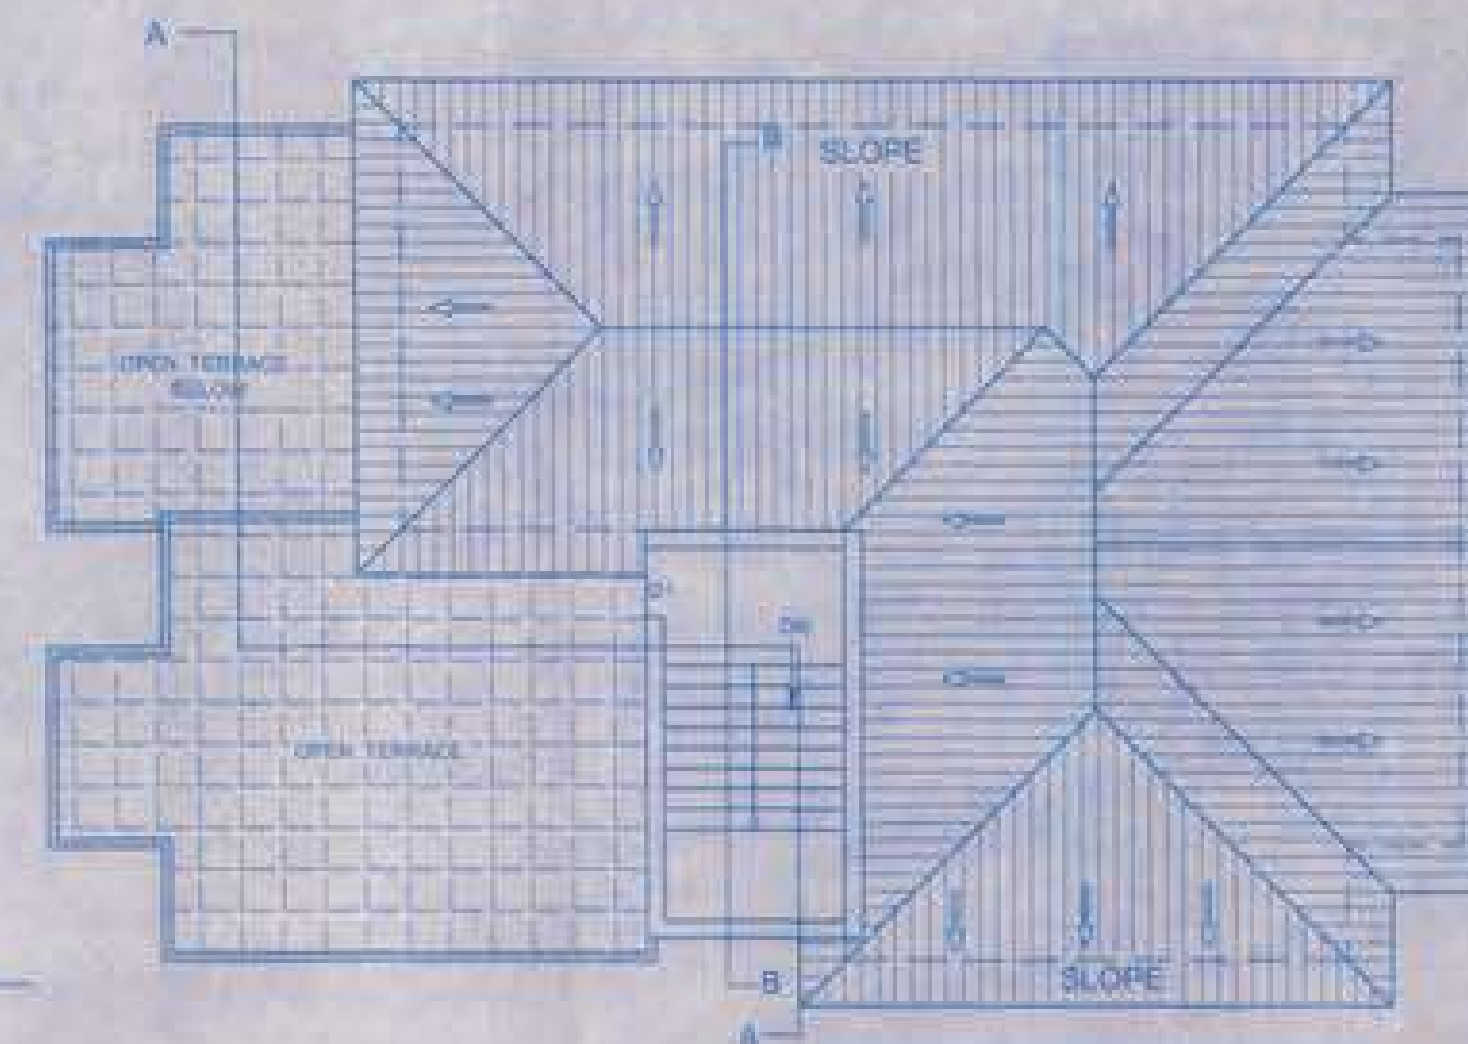


ROOF PLAN
SCALE - 1:100


Approved Vide Resolution No.7(3) meeting dated 21/07/2017
Construction Licence No.VP/BC/2017-2018/F.Const./Lic.No.14/1085
dated 18/08/2017.




SECRETARY
V.P. BETQUI-CANDOLA
PONDA - GOA

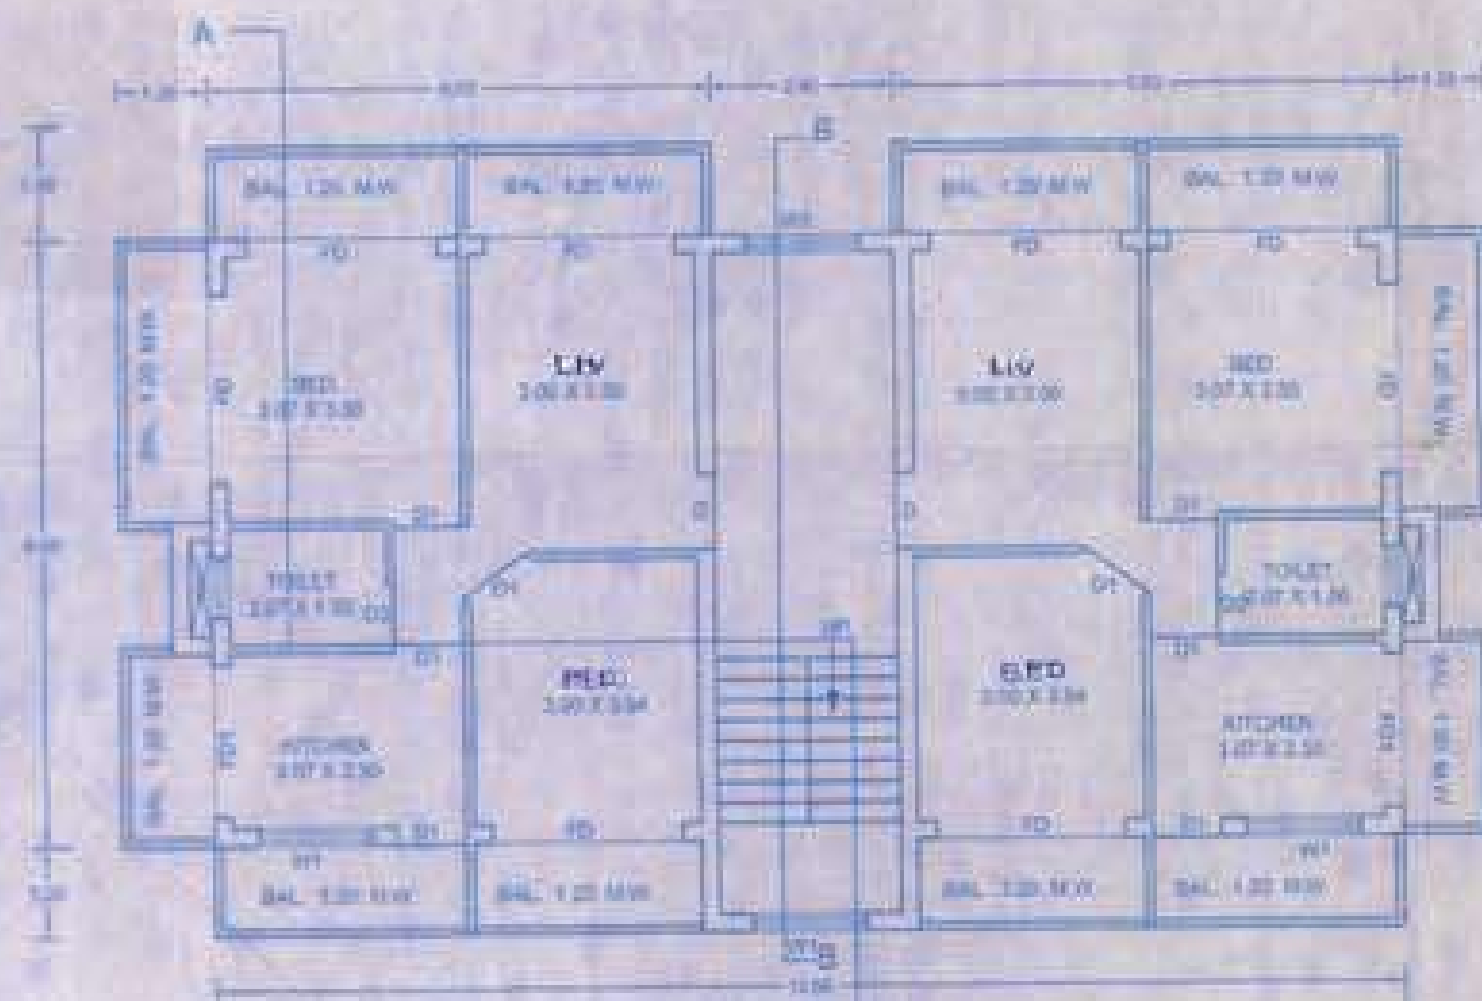


FIRST FLOOR PLAN
SCALE - 1:100

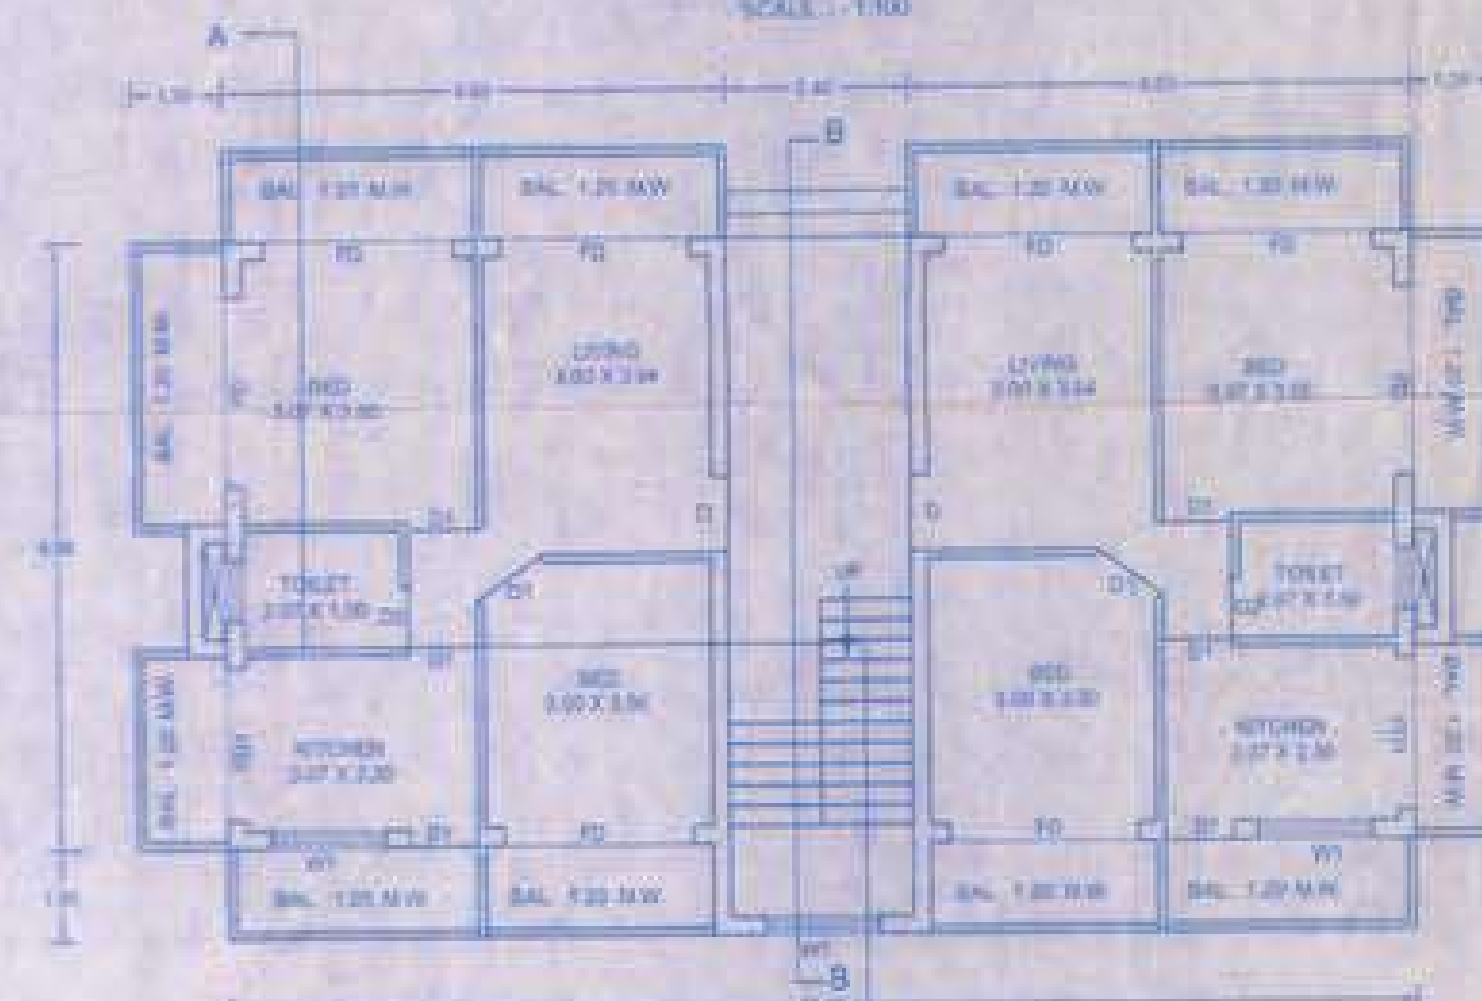


GROUND FLOOR PLAN
SCALE - 1:100

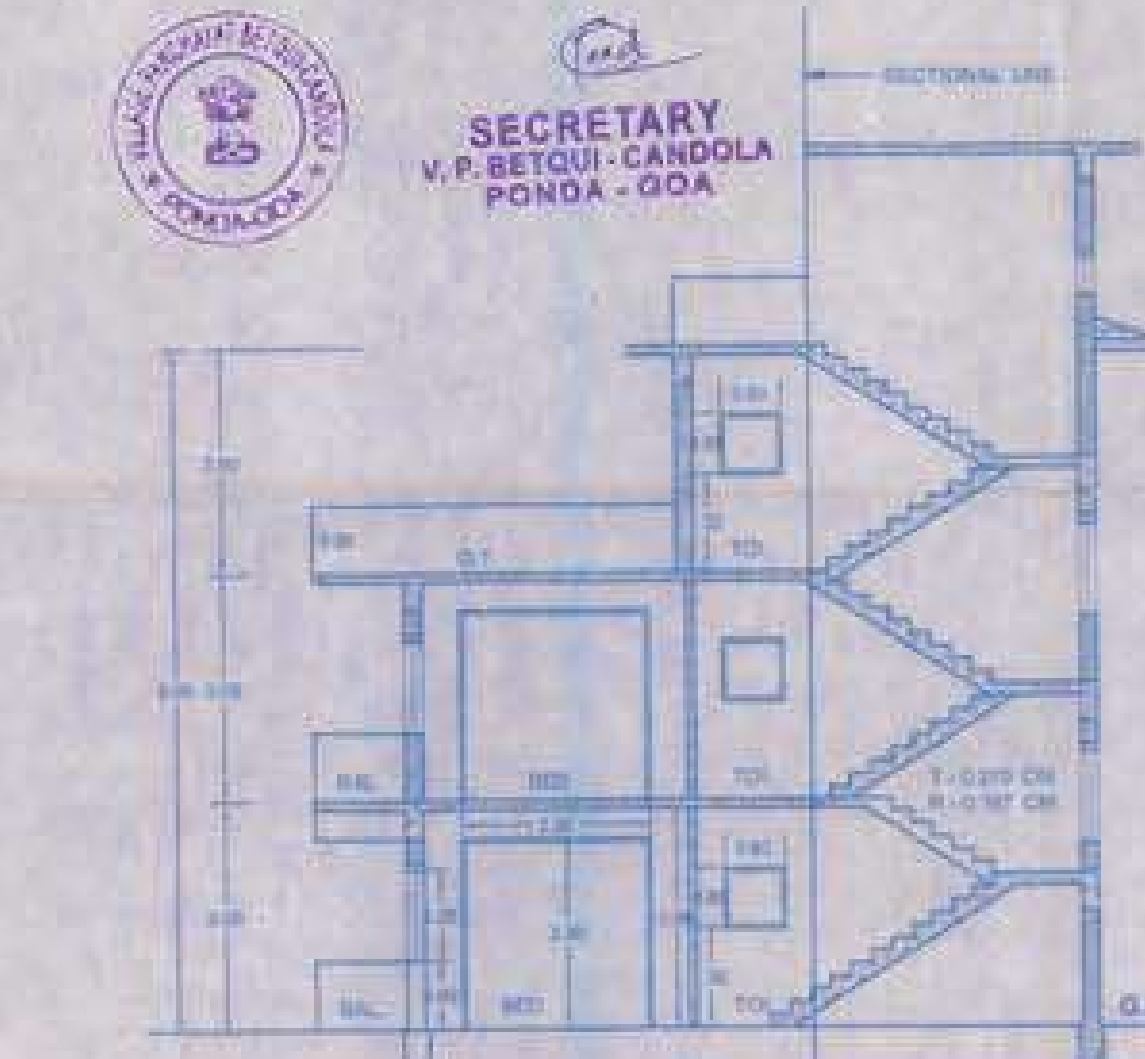


SECTION A-A
SCALE - 1:100

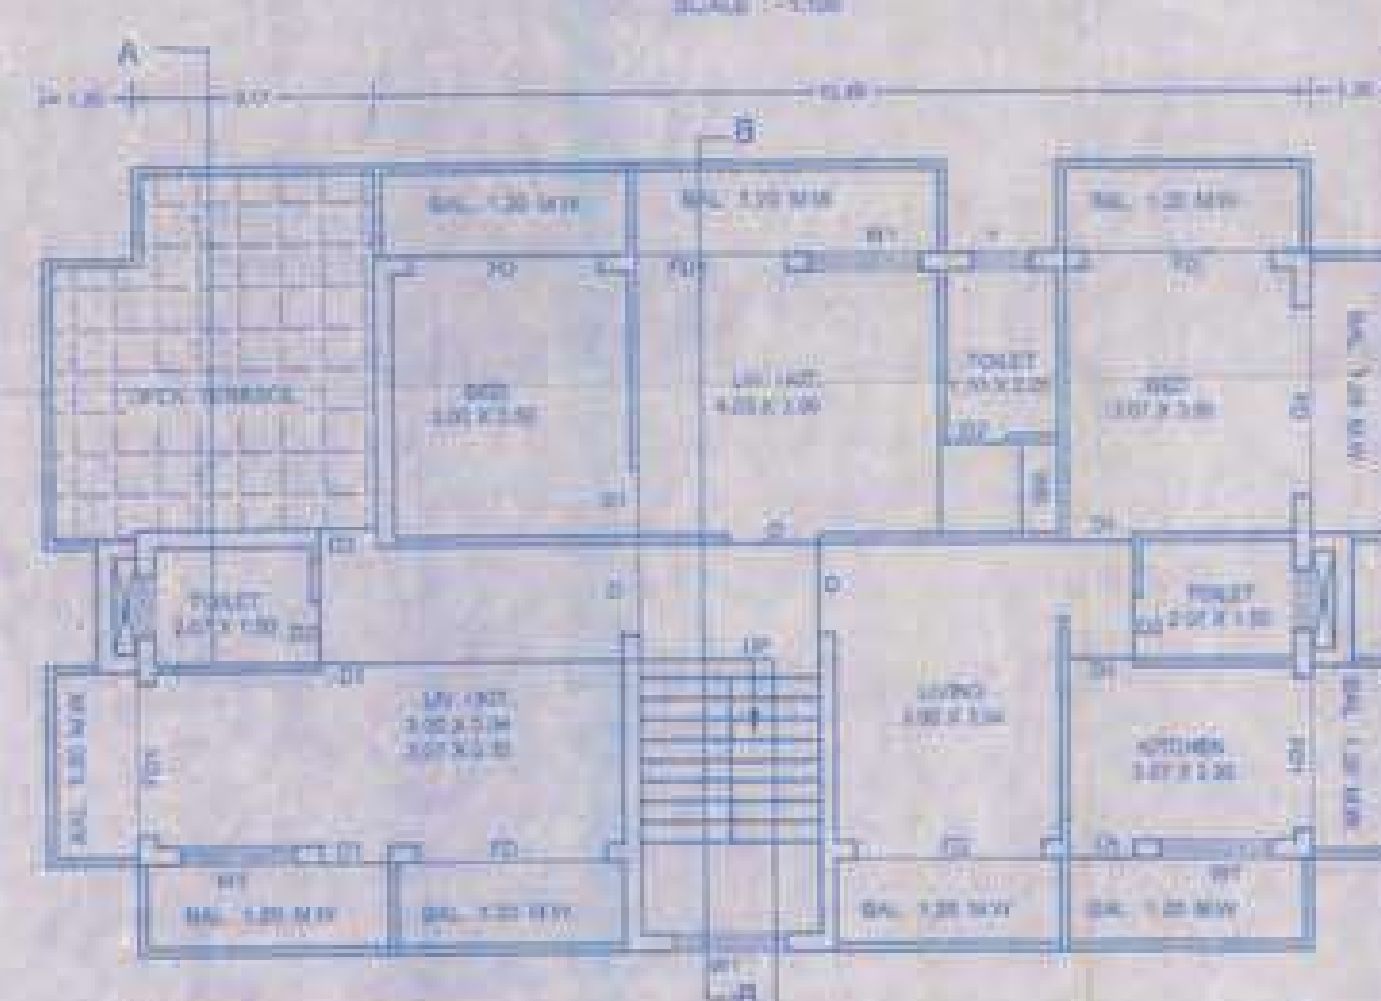

SECOND FLOOR PLAN
SCALE - 1:100

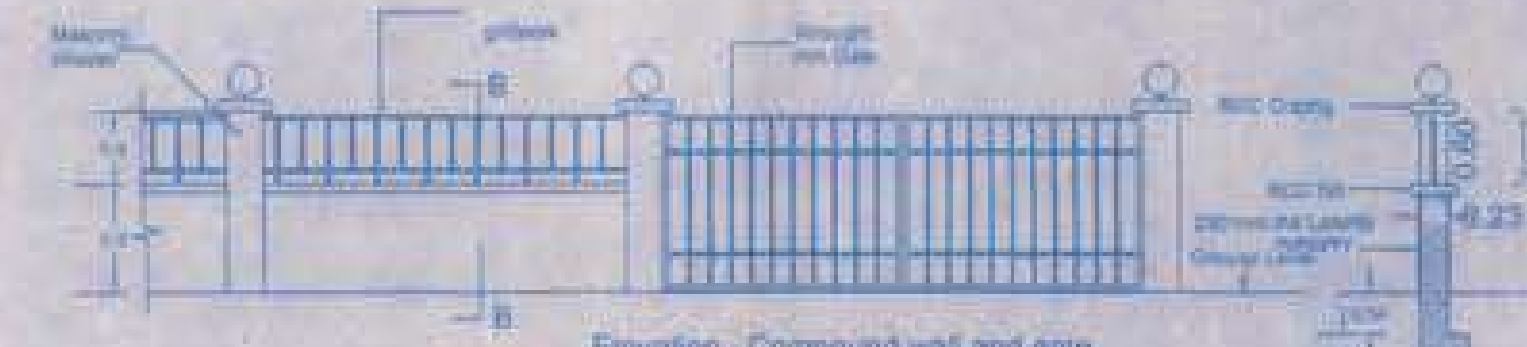

Elevation - Compound wall and gate.

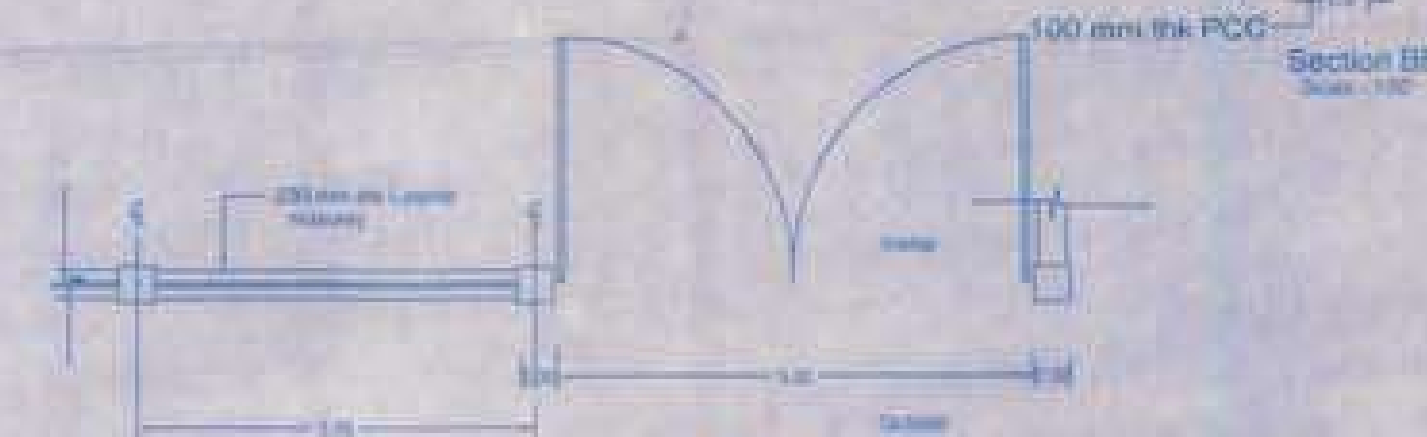

Plan


COMPOUND WALL SCALE - 1:50
DETAILS

THE LENGTH OF THE COMPOUND WALL IS 80.10 M2



Please check letter No. VP/BC/2017-2018/F.Const./Lic.No.14/1085 dated 18/08/2017 regarding the Plans

Project Planner
Towns & Country Planning Dept.
Govt. of Goa,
Ponda-Goa.

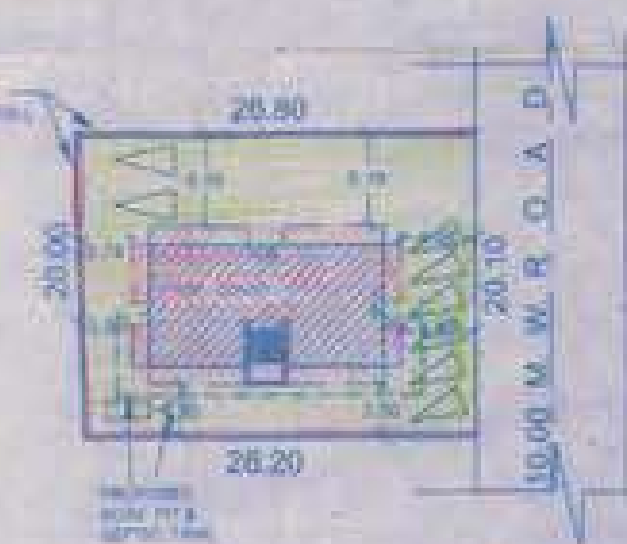

SITE PLAN
SCALE - 1:500

AREA STATEMENT


AREA OF PLOT	531.00 M2
DEDUCTION FOR ROAD WIDENING	NIL
NET AREA FOR THE PLOT	531.00 M2
PROPOSED COVERED AREA ON GROUND FLOOR	176.30 M2
PROPOSED COVERED AREA	33.20 M2
PERMISSIBLE COVERED AREA	40.00 %
PROPOSED GROUND FLOOR AREA	106.08 M2
PROPOSED FIRST FLOOR AREA	106.08 M2
PROPOSED SECOND FLOOR AREA	103.85 M2
TOTAL FLOOR AREA GF FF SF	316.01 M2
TOTAL F.A.R. USED ON GF FF SF	59.51
TOTAL F.A.R. PERMISSIBLE	60.00 %

FLOOR REFERENCE	USE	TOTAL BUILT UP AREA	AREAS FREE FROM F.A.R.	NET FLOOR AREA M2	F.A.R.
GROUND	Residential	162.70 M2	37.48 M2	19.20 M2	106.08 M2
FIRST	Residential	162.70 M2	37.48 M2	19.20 M2	106.08 M2
SECOND	Residential	154.35 M2	28.09 M2	11.41 M2	103.85 M2
TOTAL		479.67 M2	104.05 M2	48.40 M2	316.01 M2

SCHEDULE OF OPENINGS

D DOOR 1.20 X 2.25 WOODEN DOUBLE SHUTTER
D1 DOOR 0.90 X 2.15 WOODEN SINGLE SHUTTER
D2 DOOR 0.90 X 2.15 PVC MOULDED
W WINDOW 2.00 X 1.20 ALUMINIUM GLAZED
W1 WINDOW 1.50 X 1.20 ALUMINIUM GLAZED
FD FR.DR. 2.40 X 2.50 WOODEN GLAZED
FD1 FR.DR. 2.00 X 2.50 WOODEN GLAZED
V VENTILATOR 0.80 X 0.60 ALUMINIUM LOUVERED VENTILATOR

LINE DIAGRAM

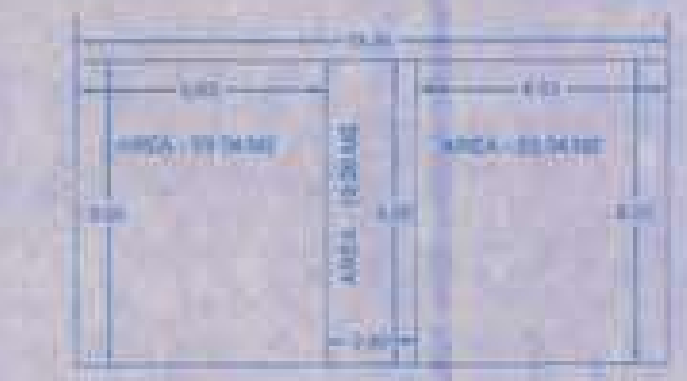

TYPICAL GROUND & FIRST FLOOR PLAN



SECOND FLOOR PLAN

PROJECT
PROPOSED CONSTRUCTION OF RESIDENTIAL
BUILDING & COMPOUND WALL ON PLOT No.
250 OF SURVEY No. 2/1 AT CANDOLA VILLAGE,
TALUKA PONDA - GOA. BELONGING TO
Mr. MAHESH P. TALEKAR
Mrs. MANASI M. TALEKAR

HEALTH OFFICER
PRIMARY HEALTH CENTRE
GETKI-GOA.

ENGINEER

OWNER