




ENTRANCE PORCH-SIDE ELEVATION
Scale: 1:100

Approved with conditions vide
L. No.: IPB/7418/Assag/78-2/9-69
Dy. Town Planner
Town & Country Planning Dept.
Govt. of Goa, Mapusa


Approved with conditions vide
R. No.: 983/2022
Secretary
Village Panchayat Assagao
Bardez - Goa.

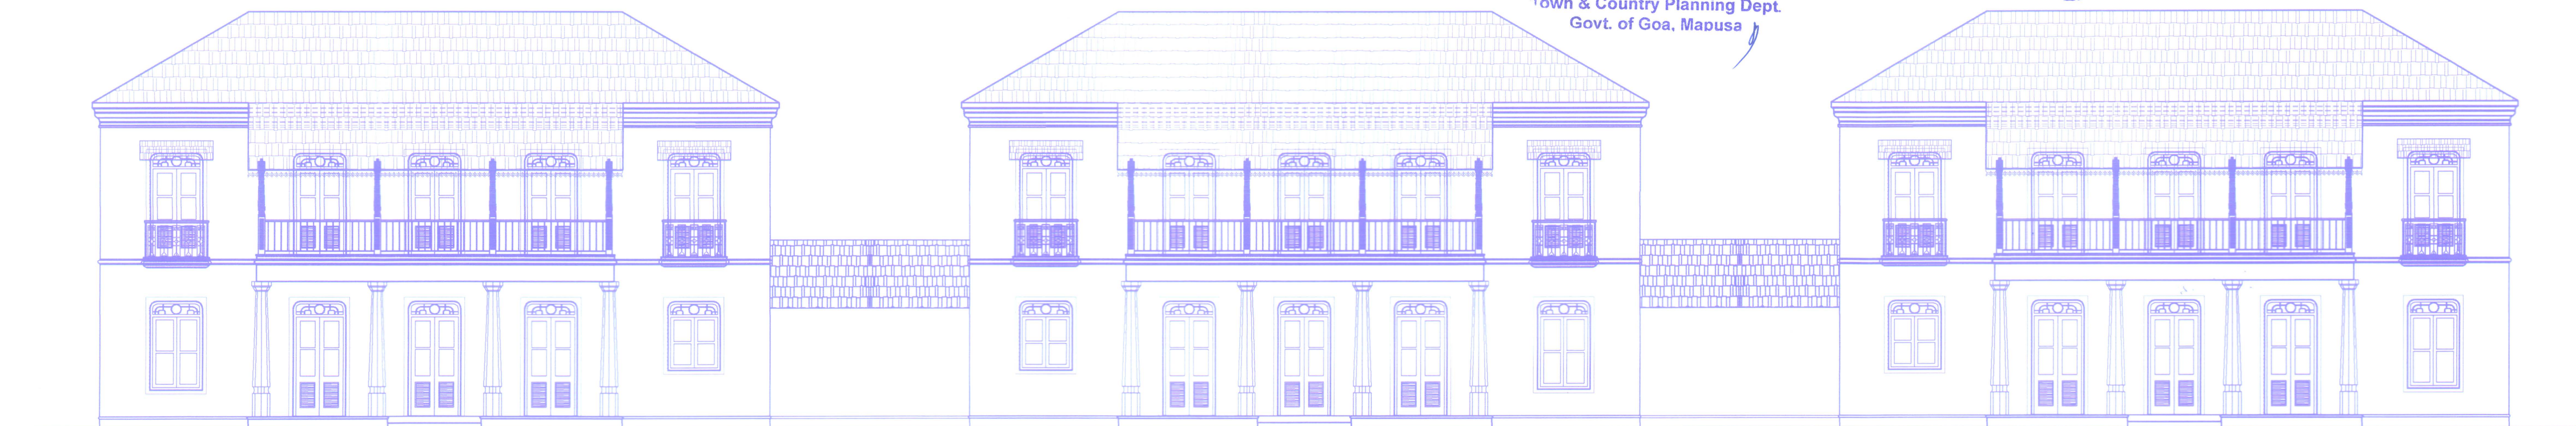

ROADSIDE - POOLSIDE ELEVATION
Scale: 1:100



SECTION AA'
Scale: 1:100

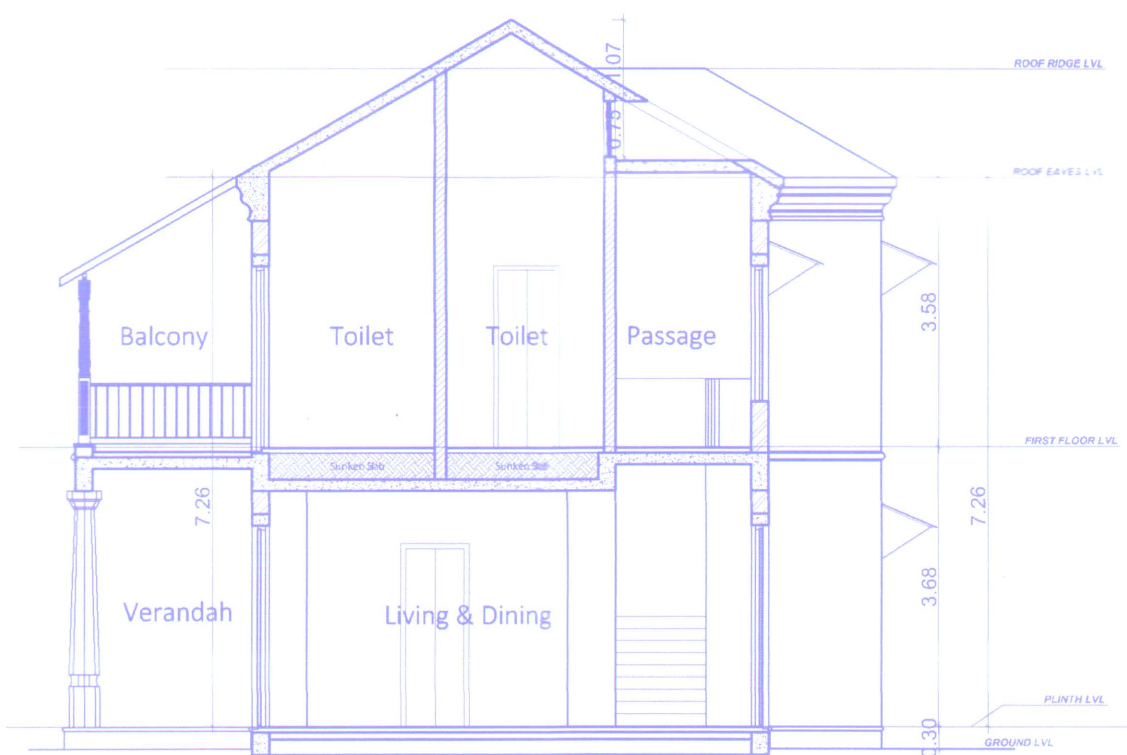

SECTION BB'
Scale: 1:100

PROJECT TITLE :	
PROPOSED CONSTRUCTION OF COMPOUND WALL & RESIDENTIAL VILLAS (6 NOS.) ALONGWITH POOL ON PROPERTY BEARING SY. NO. 77/3(PART), PLOT 'B' OF ASSAGAO VILLAGE, BARDEZ TALUKA, GOA.	
FOR- VIANAAR INFRA LLP	
SUBMISSION DRAWING	SHEET NO. 3
OWNER'S SIGN	CONSULTANT SIGN
	PARESH GUTONDE REG. CIVIL ENGINEER T.C.P.R. NO. 1057/2010