

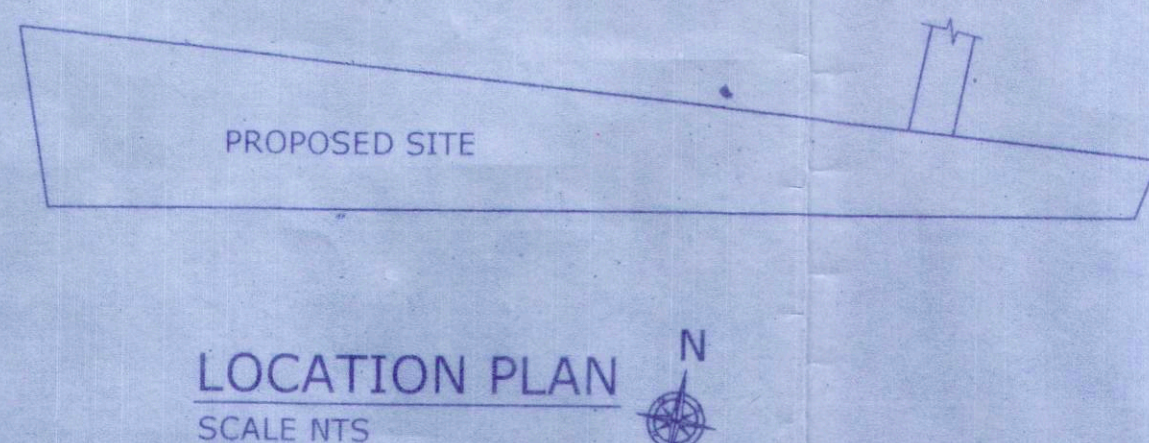


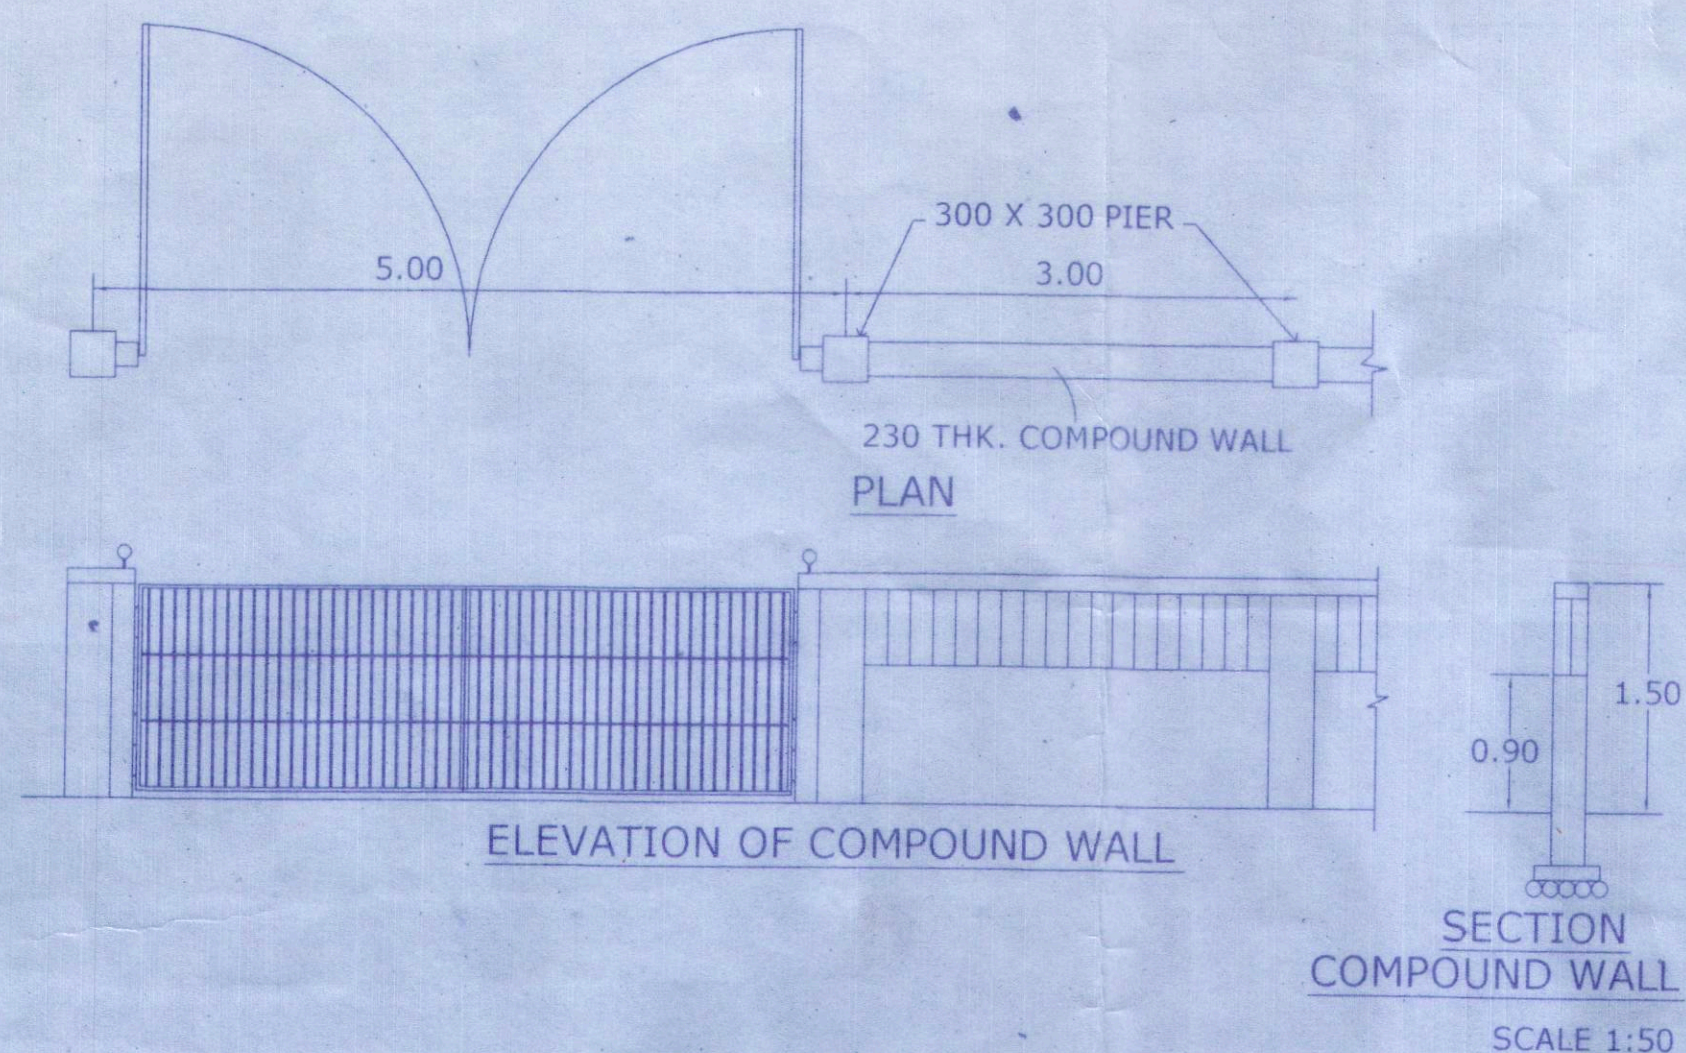

TYPE	SIZE	DESCRIPTION
FD	2.00 x 2.10	WOOD PANELLED
FD1	1.50 x 2.10	WOOD PANELLED
D1	1.00 x 2.10	WOOD PANELLED
D2	0.90 x 2.10	WOOD PANELLED
D3	0.80 x 2.10	WOOD PANELLED
W	2.00 x 1.20	ALUMINIUM SLIDING
W1	1.20 x 1.20	ALUMINIUM SLIDING
V1	0.60 x 0.80	LOUVERED GLASS

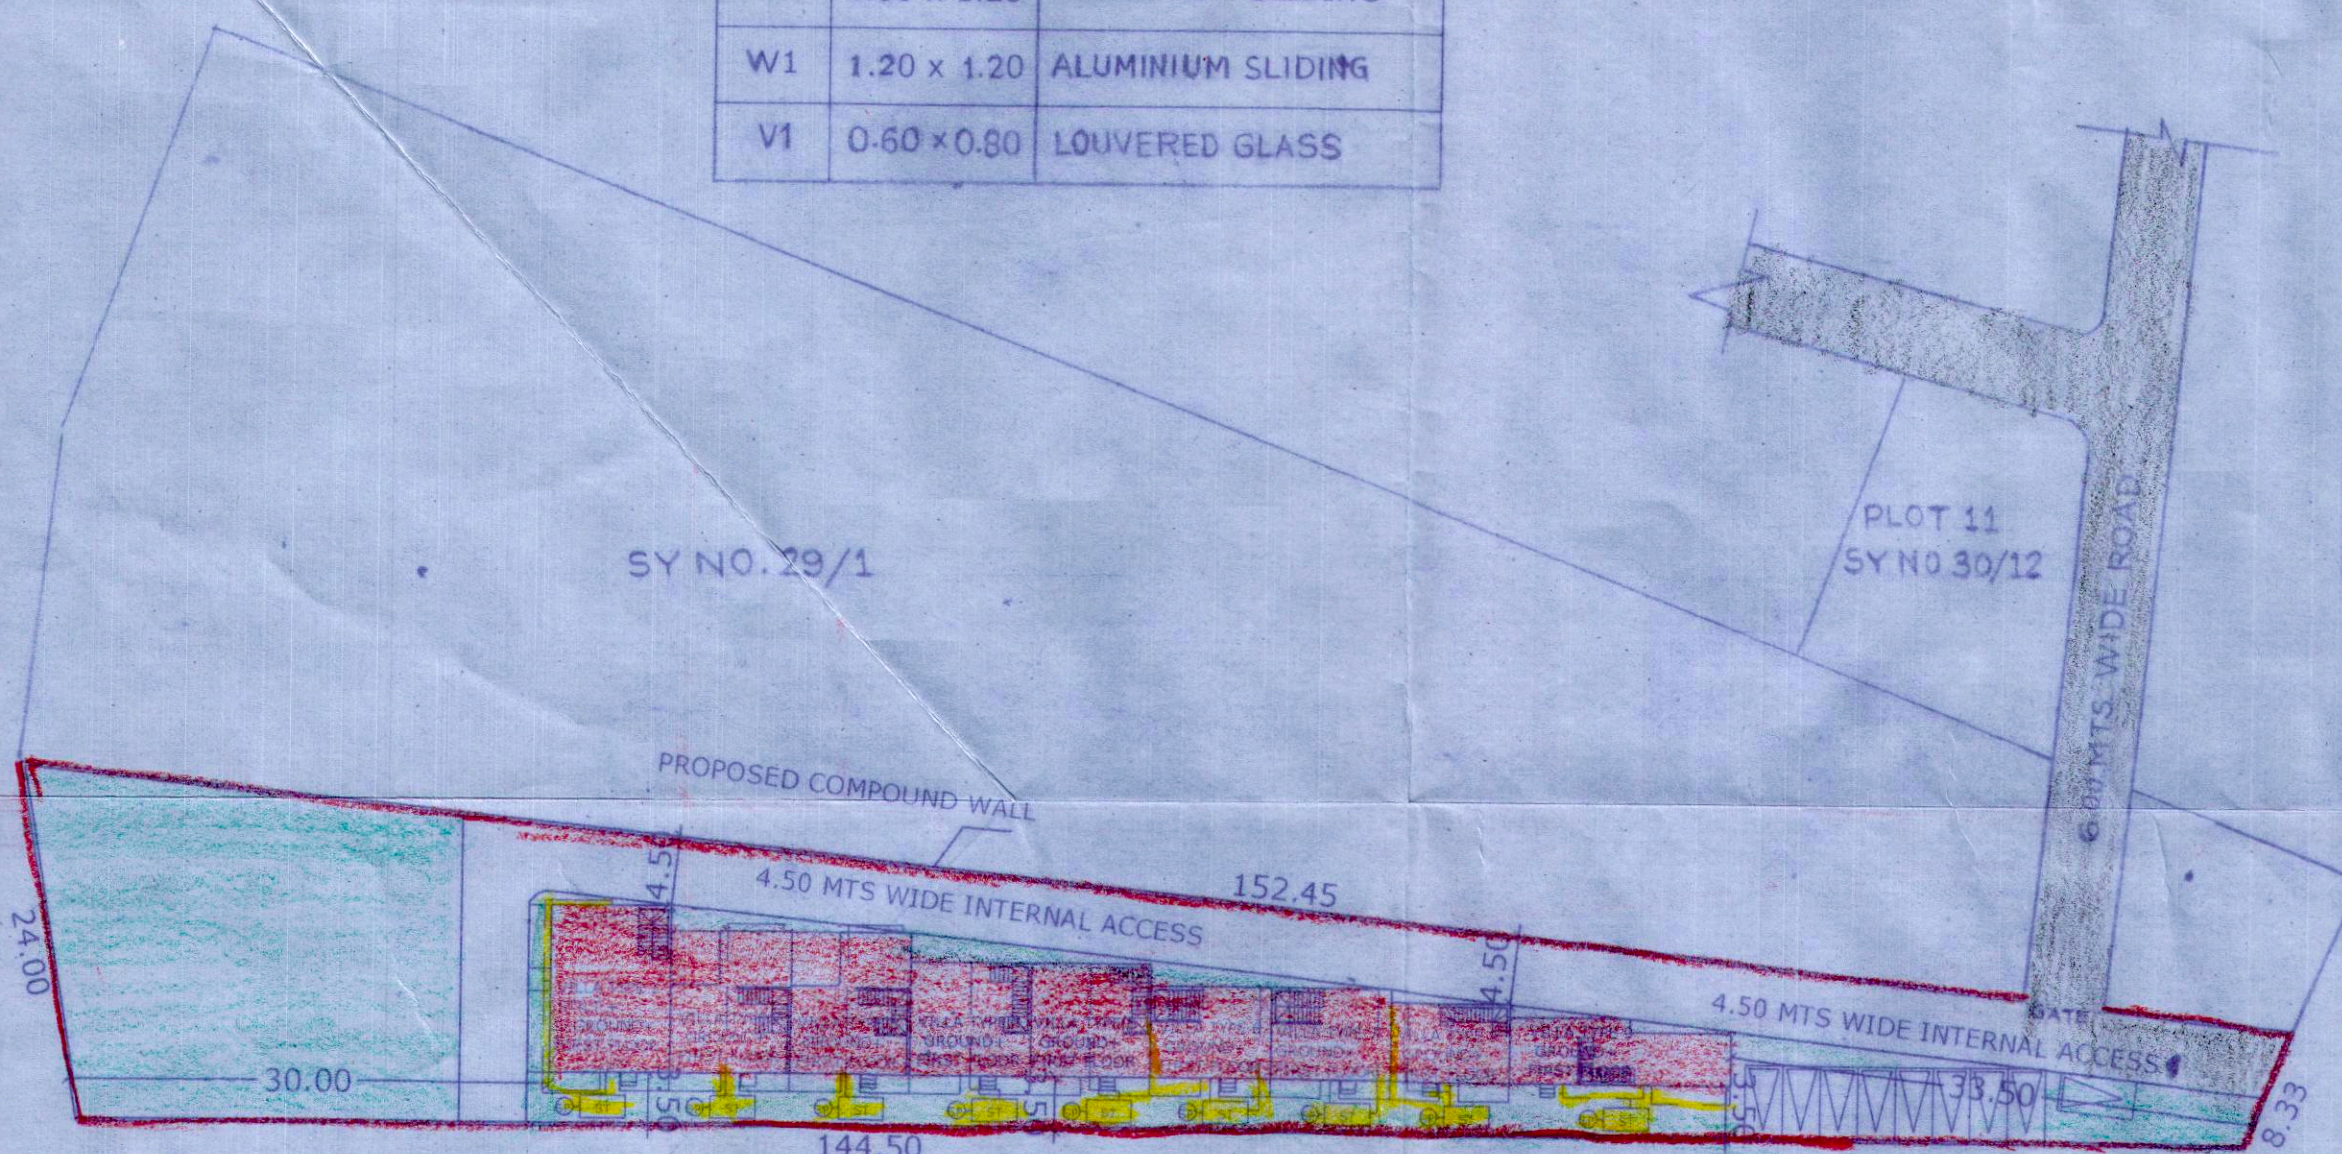

APPROVED FOR
DEVELOPMENT PERMISSION
Regd. Order No. 1205-34/2018-19/25
Date 4/4/2018
MEMBER SECRETARY

Medical Officer
Primary Health Centre
Cortalim - GOA

Passed & Approved
Resin. No. 1205-34/2018-19/25
No. 1 VPI/CB/cont. license 13/2018-19/25
Date 9/5/2018

SECRETARY V.P.
CHICOLNA - BOGMALO

01. AREA OF THE PLOT 2400.00 Sq. M.
02. DEDUCTIONS FOR
- a) AREA FOR ROAD WIDENING..... 0.00 Sq.M.
03. EFFECTIVE AREA OF THE PLOT (01 -02).....2400.00 Sq.M.
04. WHETHER ANY EXTRA F.A.R. IS CLAIMED ON THE BASIS OF ROAD WIDENING / PROPOSED ROAD NO
- IF ' YES ' STATE
- a) AREA OF ROAD WIDENING 0.00 Sq.M.
- b) WHETHER THE LAND HAS BEEN GIFTED TO THE LOCAL BODY NO
05. AREA OCCUPIED BY THE EXISTING BUILDING IN THE PLOT.. 0.00 Sq.M.
06. AREA OF THE BUILDING TO BE DEMOLISHED 0.00 Sq.M.
07. COVERED AREA OF THE PROPOSED BUILDING 544.71 Sq.M.
08. TOTAL COVERED AREA 544.71 Sq.M.
09. TOTAL COVERAGE 22.69%
10. DETAILS OF AREAS AND USE FLOOR WISE

	FLOOR (%) REFERENCE A	TOTAL BUILT UP 2 AREA (m)	AREA FREE FROM F.A.R.					NET FLOOR AREA(m)	
			PARK/ SWIM. PL	BAL/TERR ATTRIUM	LOBBY	STAIRS	TOTAL		
VILLA 1	STILT FLOOR	37.07	37.07	—	—	—	37.07	—	44.65
	U.GROUND FLOOR	102.25	—	18.12	—	—	18.12	84.13	
	FIRST FLOOR	111.75	—	23.75	—	—	23.75	88.00	
VILLA 2	GROUND FLOOR	63.67	—	—	—	—	—	63.67	44.65
	FIRST FLOOR	94.39	—	19.27	—	—	19.27	75.12	
VILLA 3	GROUND FLOOR	63.67	—	—	—	—	—	63.67	44.65
	FIRST FLOOR	94.39	—	19.27	—	—	19.27	75.12	
VILLA 4	GROUND FLOOR	59.68	—	—	—	—	—	59.68	44.65
	FIRST FLOOR	67.52	—	7.84	—	—	7.84	59.68	
VILLA 5	GROUND FLOOR	59.68	—	—	—	—	—	59.68	44.65
	FIRST FLOOR	67.52	—	7.84	—	—	7.84	59.68	
VILLA 6	GROUND FLOOR	48.16	—	—	—	—	—	48.16	44.65
	FIRST FLOOR	55.96	—	7.80	—	—	7.80	48.16	
VILLA 7	GROUND FLOOR	48.16	—	—	—	—	—	48.16	44.65
	FIRST FLOOR	55.96	—	7.80	—	—	7.80	48.16	
VILLA 8	GROUND FLOOR	41.44	—	—	—	—	—	41.44	44.65
	FIRST FLOOR	49.20	—	7.76	—	—	7.76	41.44	
VILLA 9	GROUND FLOOR	58.00	—	3.10	—	—	3.10	54.90	44.65
	FIRST FLOOR	67.92	—	15.11	—	—	15.11	52.81	
		1246.39						1071.66	

11. CAR PARKING REQUIRED = 09 NOS PARKING
12. CAR PARKING PROVIDED..= 11 NOS PARKING(9 OFF STREET + 2 STILT)

PROJECT : PROPOSED VILLAS 1 TO 9 & COMPOUND WALL IN PLOT BEARING SY NO 29/3 IN CHICOLNA VILLAGE, MURMUGAO TALUKA, SOUTH GOA.

CLIENT: SHAIKH RIZWAN

DRAWN BY : FIRDOZ

SCALE
AS NOTED

DRG NO. SD-02

TITLE
SUBMISSION DRAWING

OWNER SIGNATURE

ARCHITECT SIGNATURE

KUNDAN V. PRABHU

ARCHITECT AND INTERIOR DESIGNER
783, PRABHU HOUSE
ALTO - BETIM, PORVORIM, BARDEZ - GOA.
TEL. 2413990
e-mail : kundavprabhu@gmail.com

KUNDAN V. PRABHU
ARCHITECT & INTERIOR DESIGNER
CA/94/17396
AR/0073/2010