
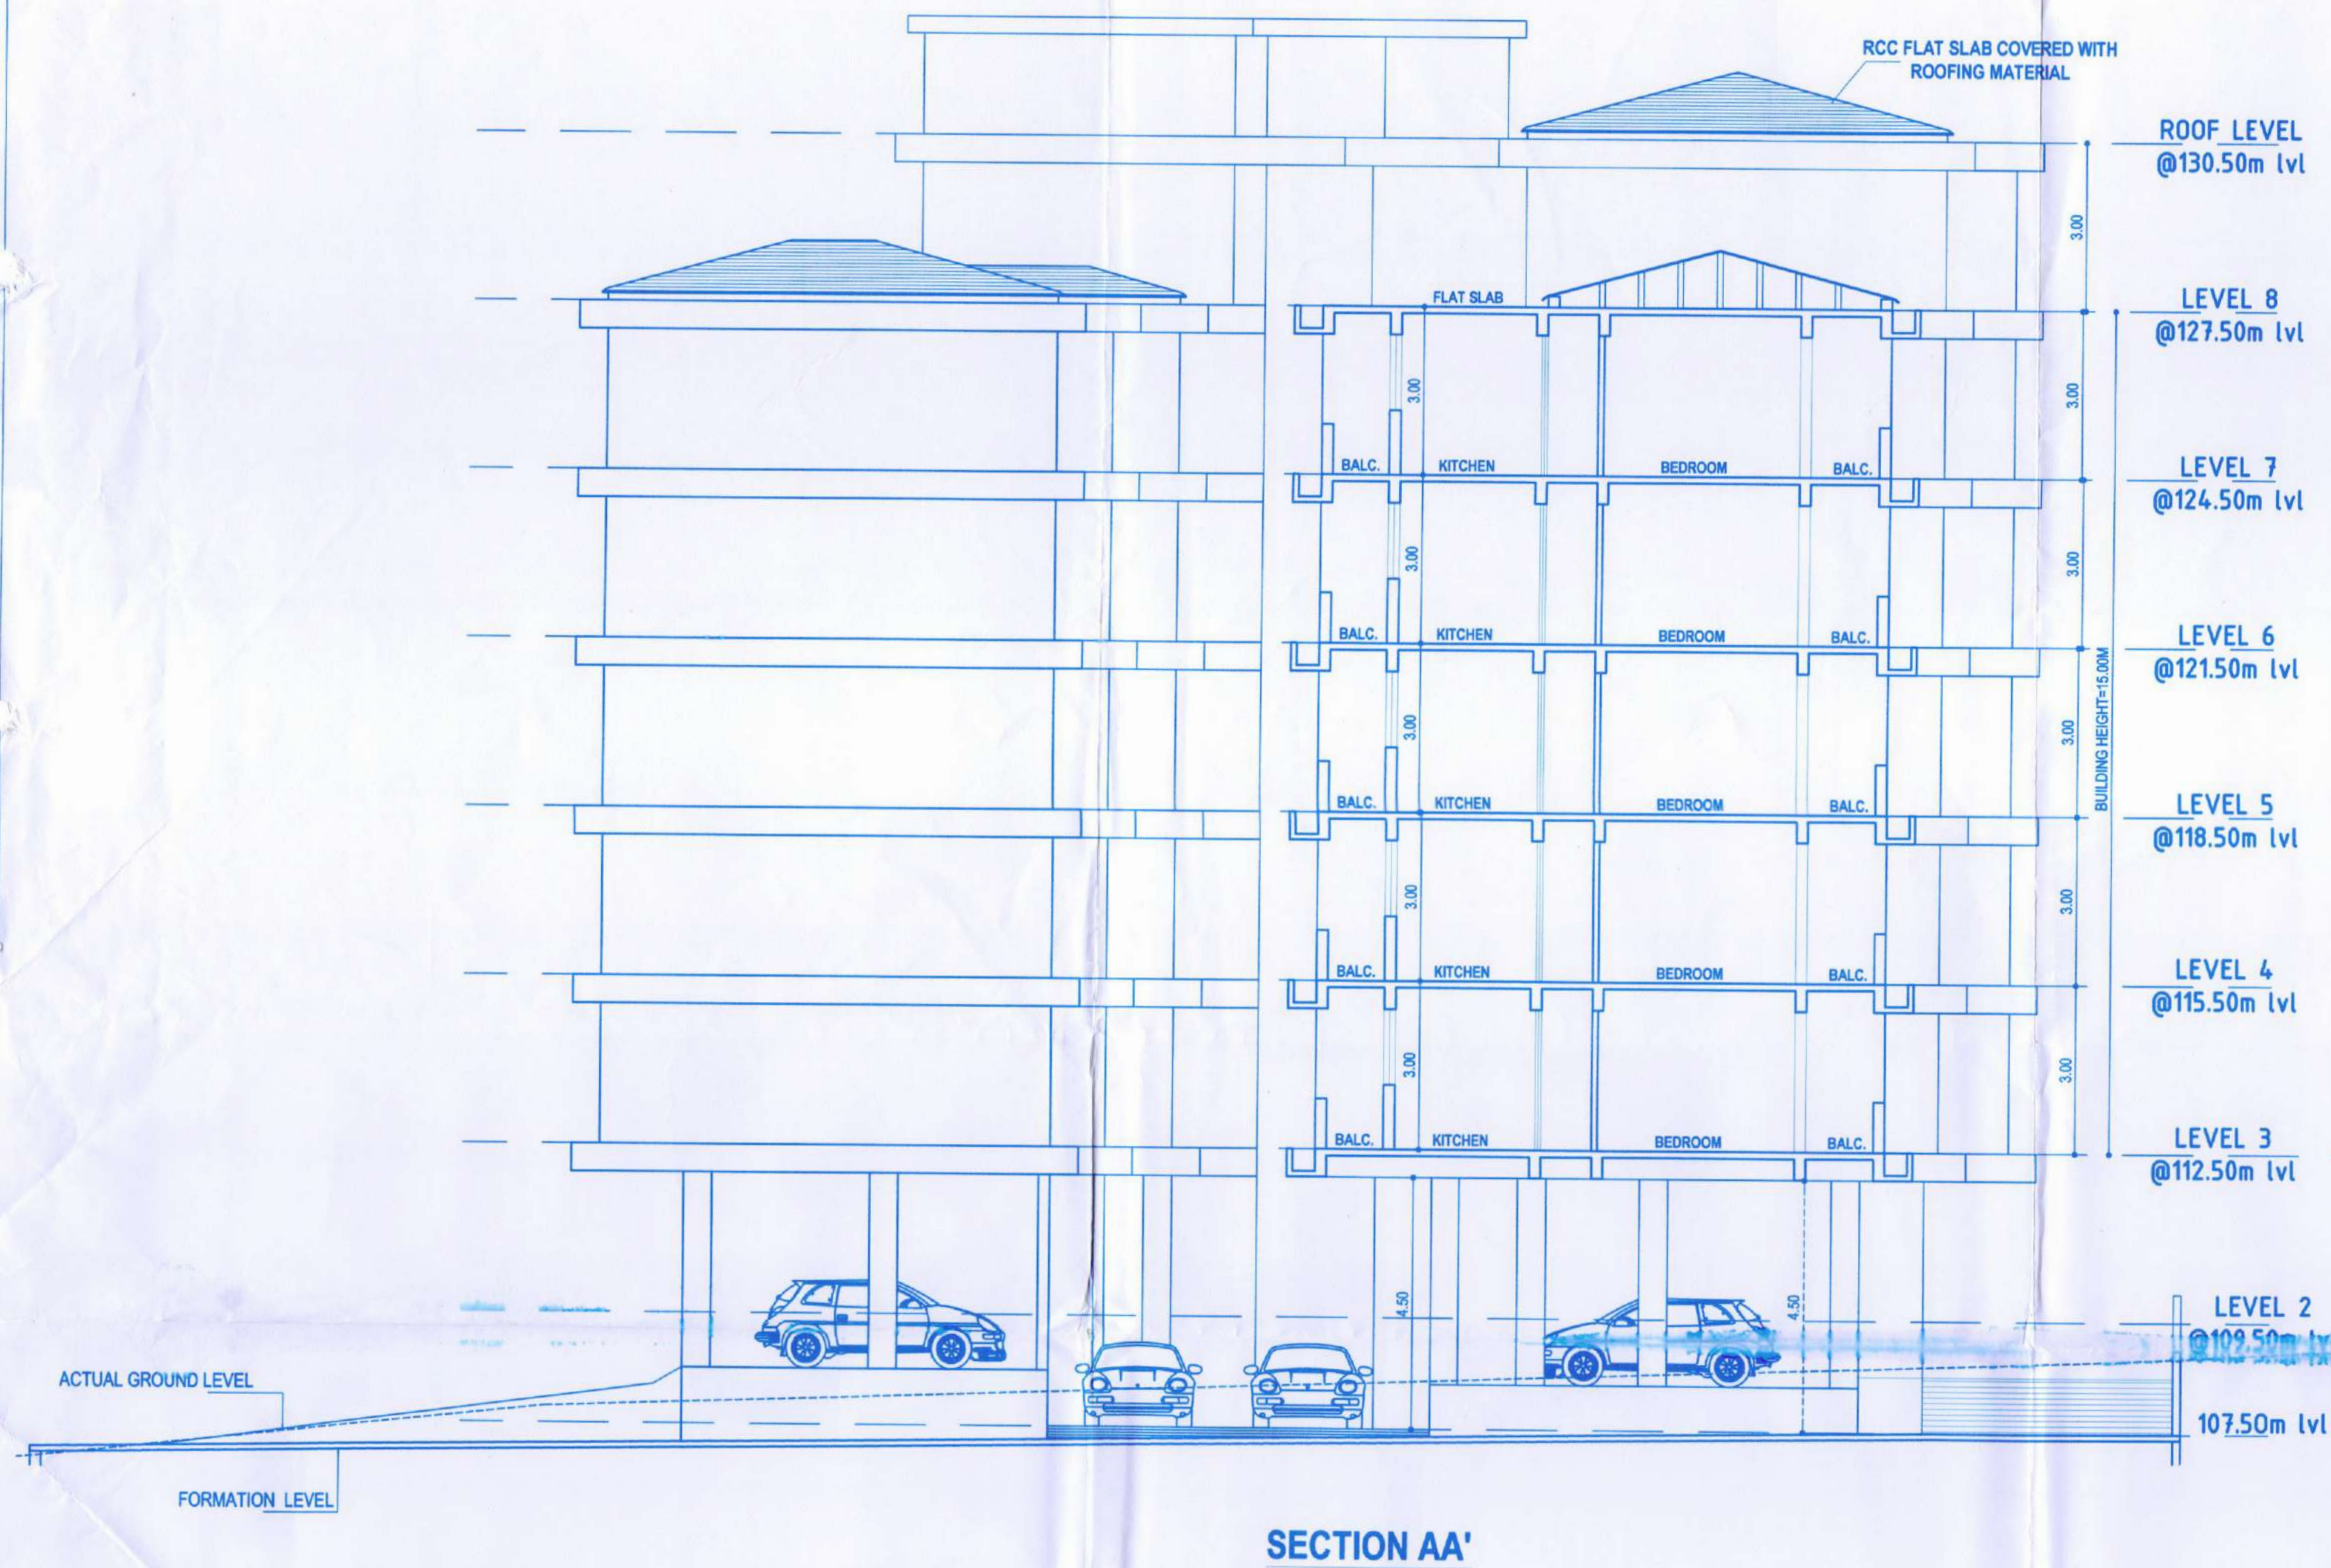
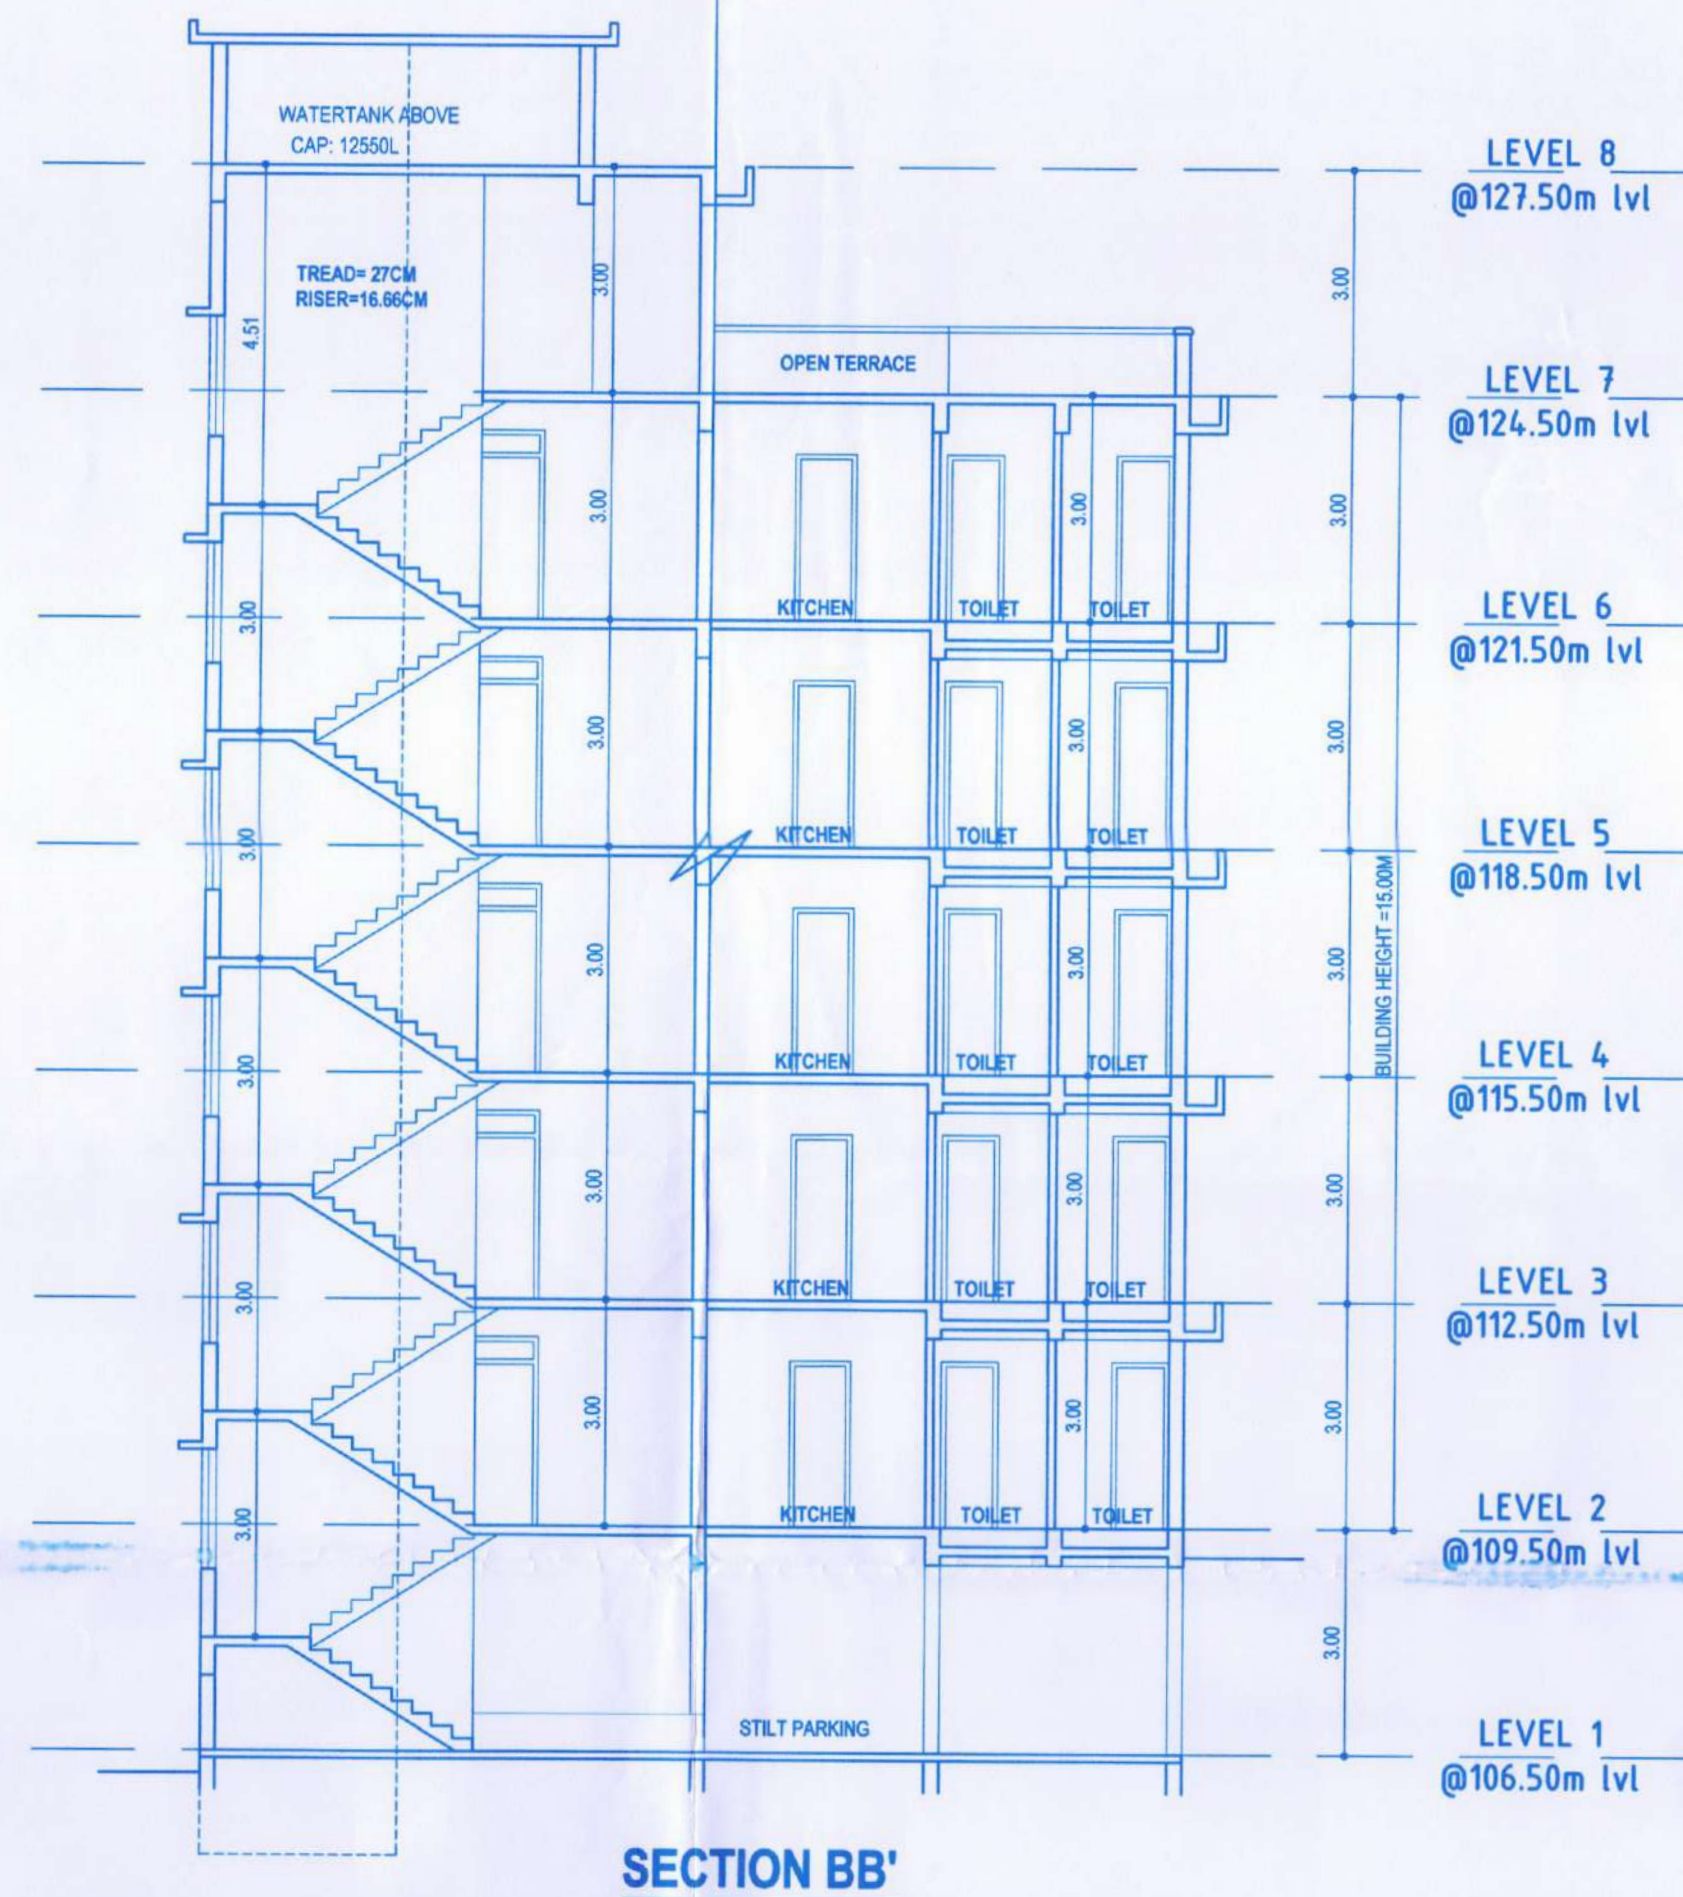


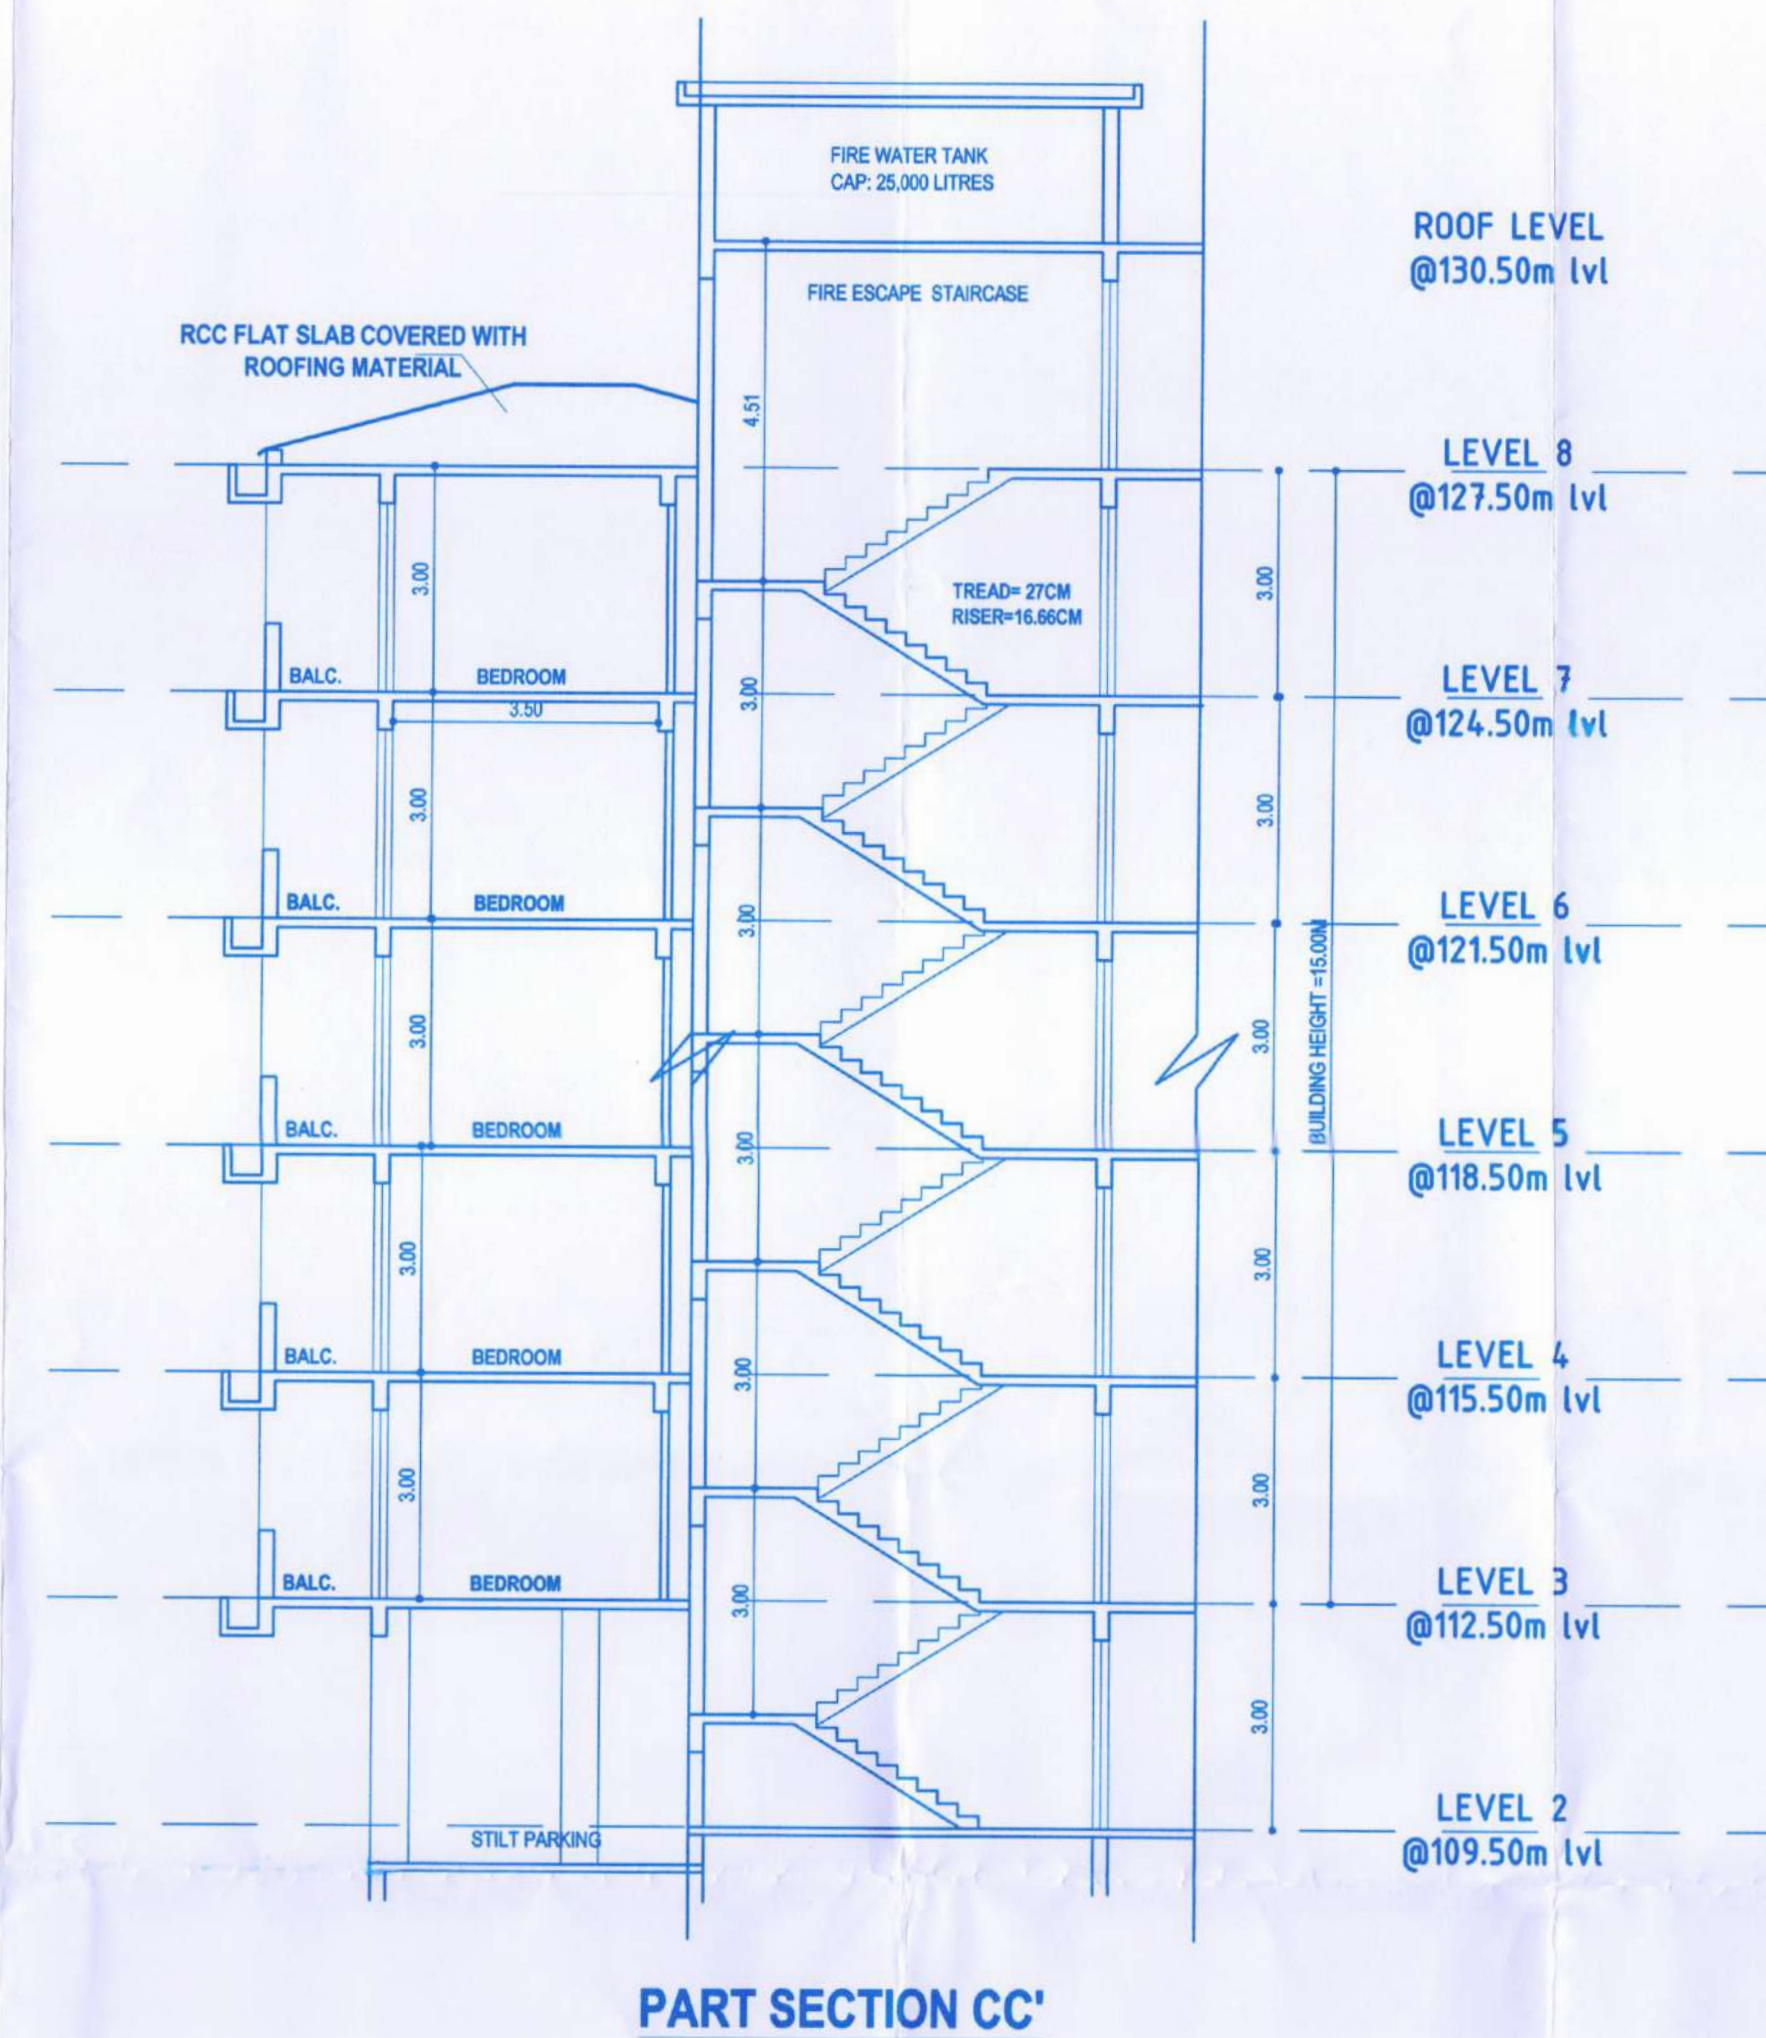

SCHEDULE OF OPENINGS - DOORS

TYPE	SIZE		LINTEL
	W	HT.	
D1	1.00	2.50	2.50
D2	0.90	2.20	2.20
D3	0.75	2.20	2.20
D4	0.80	2.20	2.20
D5	0.80	2.50	2.50
D6	0.90	2.50	2.50
FD	3.04	2.50	2.50
FD1	3.00	2.50	2.50
FD2	3.60	2.50	2.50
RS	3.00	4.50	4.50

SCHEDULE OF OPENINGS-WINDOWS

TYPE	SIZE		SILL	LINTEL
	W	HT.		
W1	1.50	1.60	0.90	2.50
WK	1.00	1.35	1.15	2.50

SCHEDULE OF OPENINGS-VENTILATOR

TYPE	SIZE		SILL
	W	HT.	
V	0.60	1.00	1.20

OWNER : R.N. TALAK & DEVELOPERS

PROJECT : PROPOSED COMMERCIAL AND RESIDENTIAL BUILDING AND COMPOUND WALL AT AQUEM, MARGAO

DRG. NO-735 / 07

JOB NO- 2399

SCALE- 1:100, 1:500.

LOTE NO 29, CHALTA NO.100, P.T. SHEET NO.201

DATE- 30-08-2021

ENGINEER'S SIGNATURE :

DEALT- TASKEEN

OWNER'S SIGNATURE :

UDAY SAWANT
B.E.(CIVIL)
Reg. No. ER/0022/2010

SAWANT & ASSOCIATES
ARCHITECTS, ENGINEERS
INTERIOR DESIGNERS
BAPANA, ARCADE, 1ST FLOOR
MALHAT, BOAL
PHONE NO: 021 2736693



Licenses issued under No. 131/2022-23
Subject to the conditions stipulated therein

CHIEF OFFICER,
MARGAO MUNICIPAL COUNCIL

Municipal Engineer
Margao Municipal Council


Development Permission Grant 1
Subject To Conditions Vido Order
No SGPDA/PI/5465/1800/21-22
Dated 21/3/22

Member Secretary

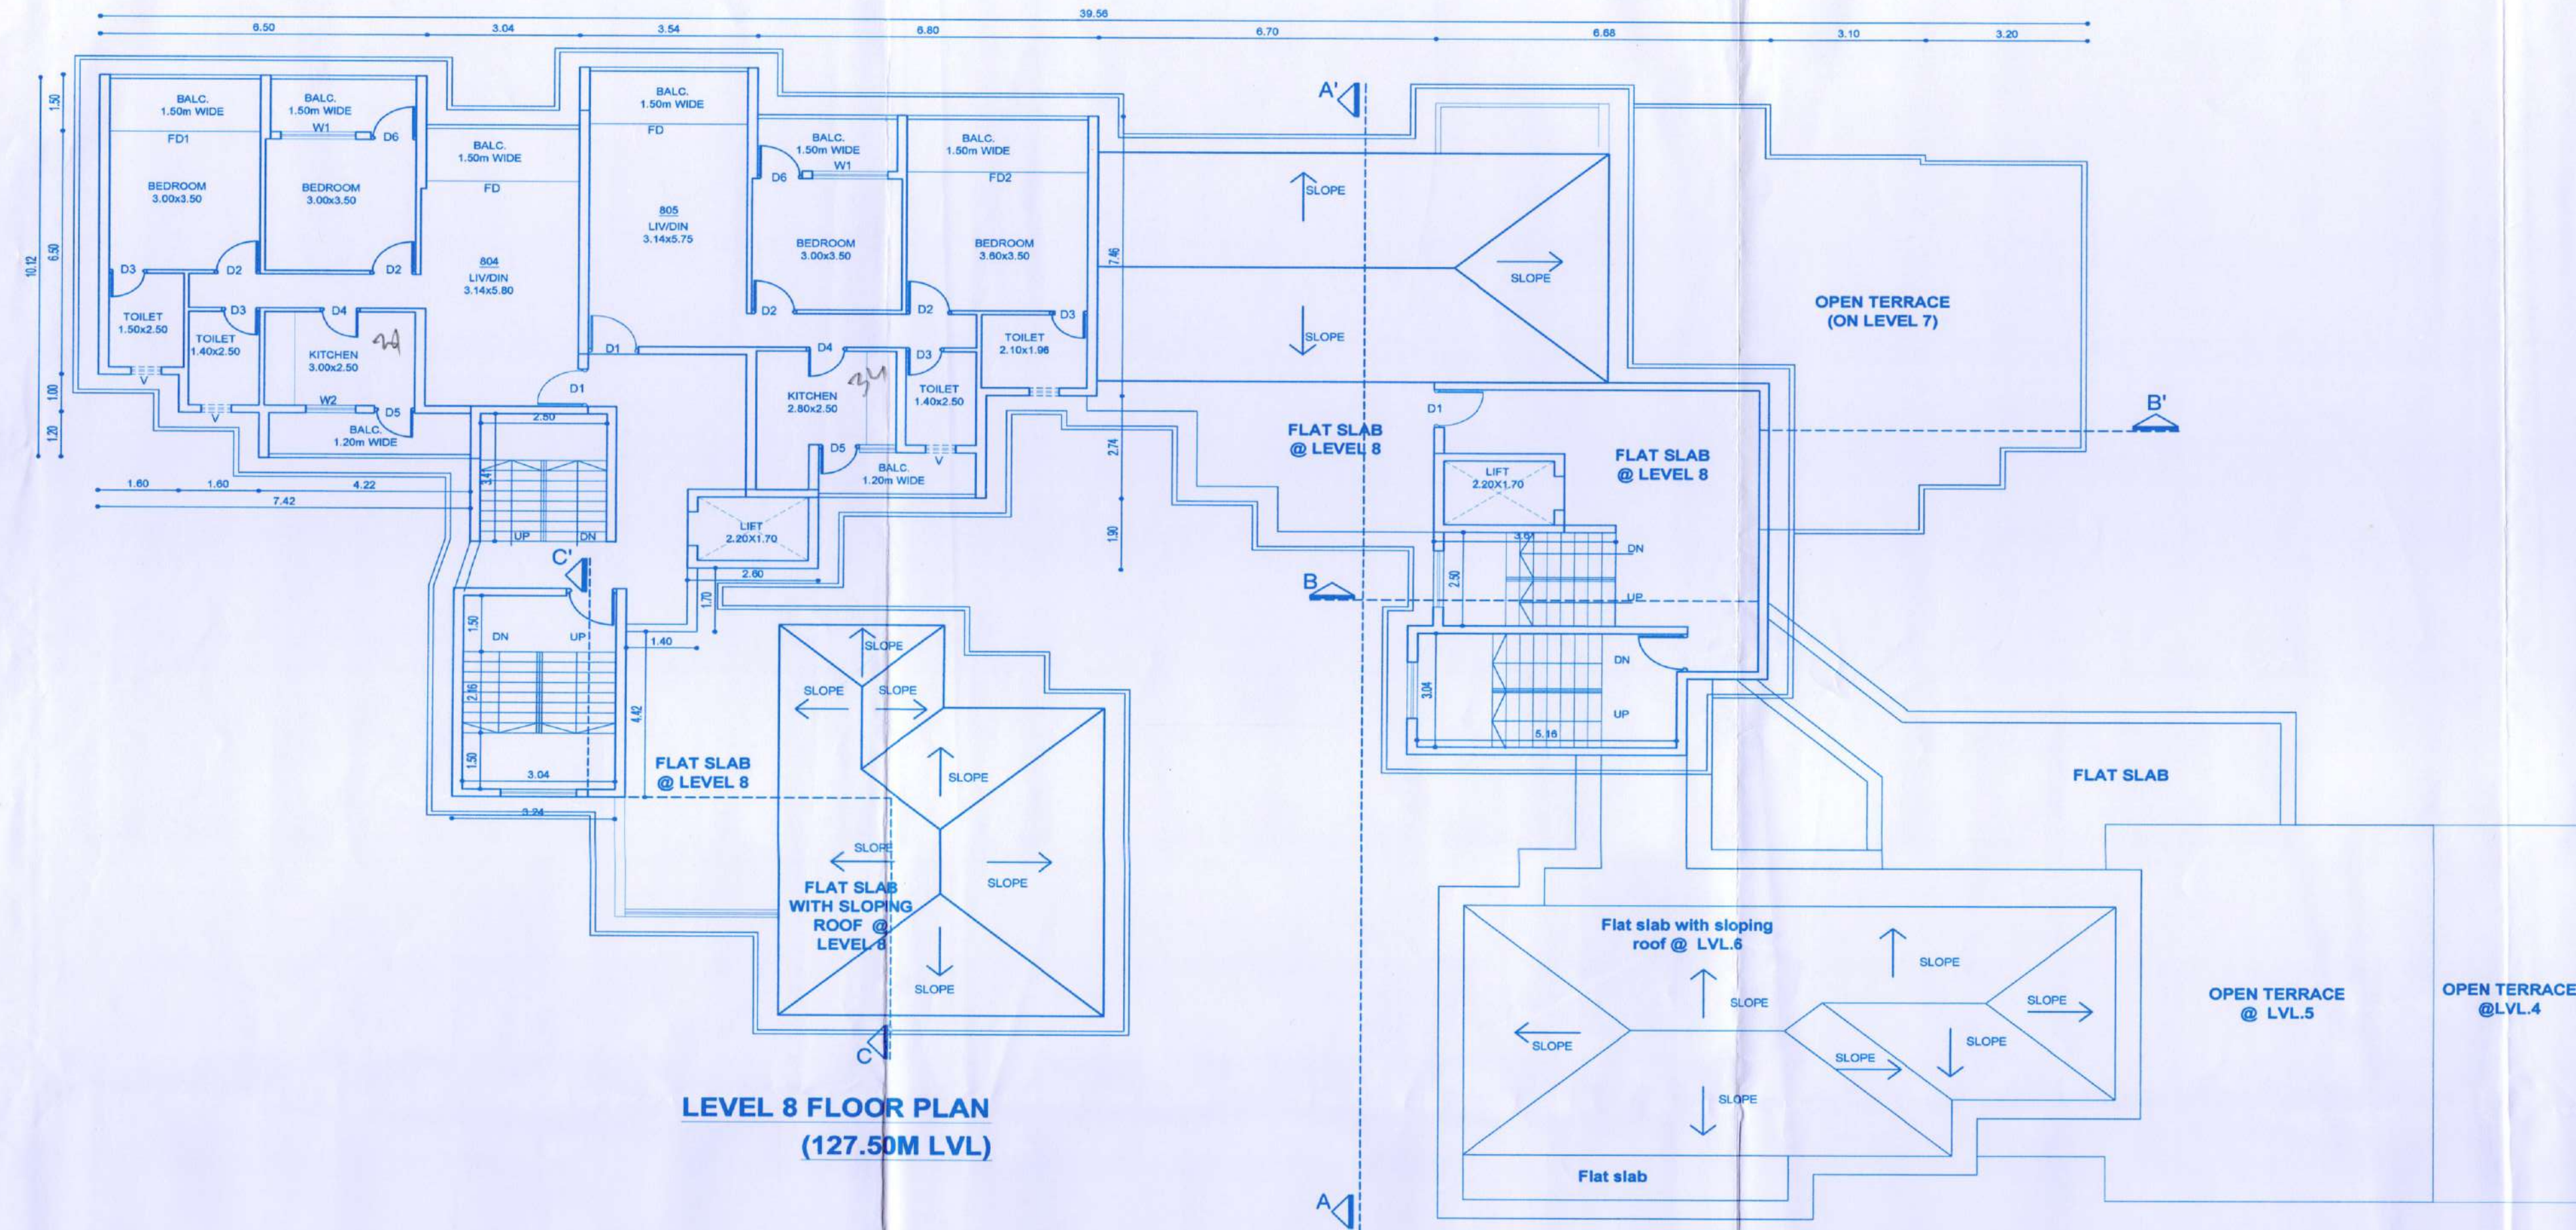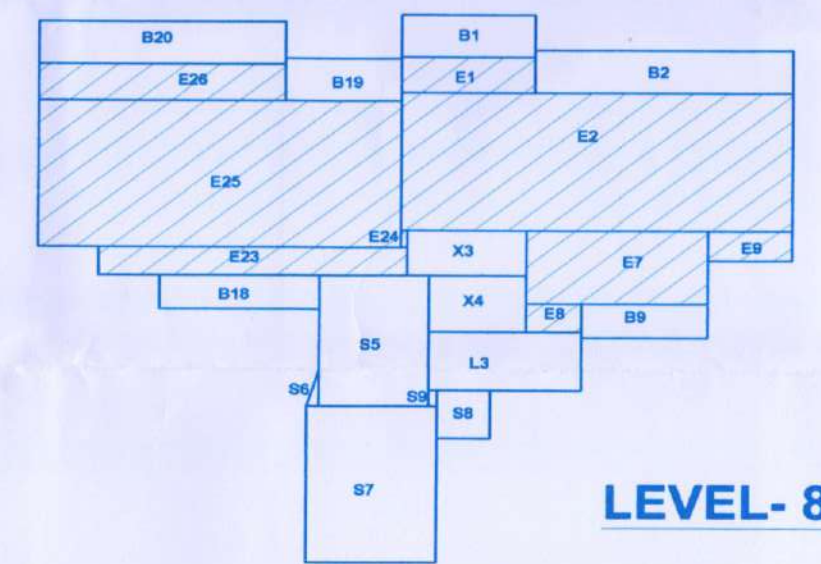

AREA DIAGRAMS SCALE-1:200

LEVEL 8			STAIRCASE		
FAR			S5	2.30x4.50	10.35 M ²
E1	3.54x1.25	4.43 M ²	S6	0.50x0.32x1.25	0.20 M ²
E2	10.34x4.90	50.67 M ²	S7	3.44x5.50	19.13 M ²
E3	4.80x2.80	12.48 M ²	S8	1.40x1.70	2.38 M ²
E4	1.40x1.00	1.40 M ²	S9	0.22x0.50	0.12 M ²
E5	2.20x1.00	2.20 M ²	TOTAL OF STAIRCASE		
E6	6.14x1.00	6.14 M ²	LIFT		
E7	0.20x0.60	0.12 M ²	L3	4.02x2.10	8.44 M ²
E8	9.54x5.20	49.61 M ²	TOTAL OF LIFT		
E9	8.50x1.30	11.05 M ²	ENTRANCE FOYER		
TOTAL OF FAR			X3	3.14x1.80	5.65 M ²
BALCONY			X4	2.58x2.00	5.16 M ²
B1	3.54x1.50	5.31 M ²	TOTAL OF ENT. FOYER		
B2	6.80x1.50	10.20 M ²			
B3	3.54x1.20	4.25 M ²			
B4	4.22x1.20	5.06 M ²			
B5	3.04x1.50	4.56 M ²			
B6	6.80x1.50	10.20 M ²			
TOTAL OF BALCONY					

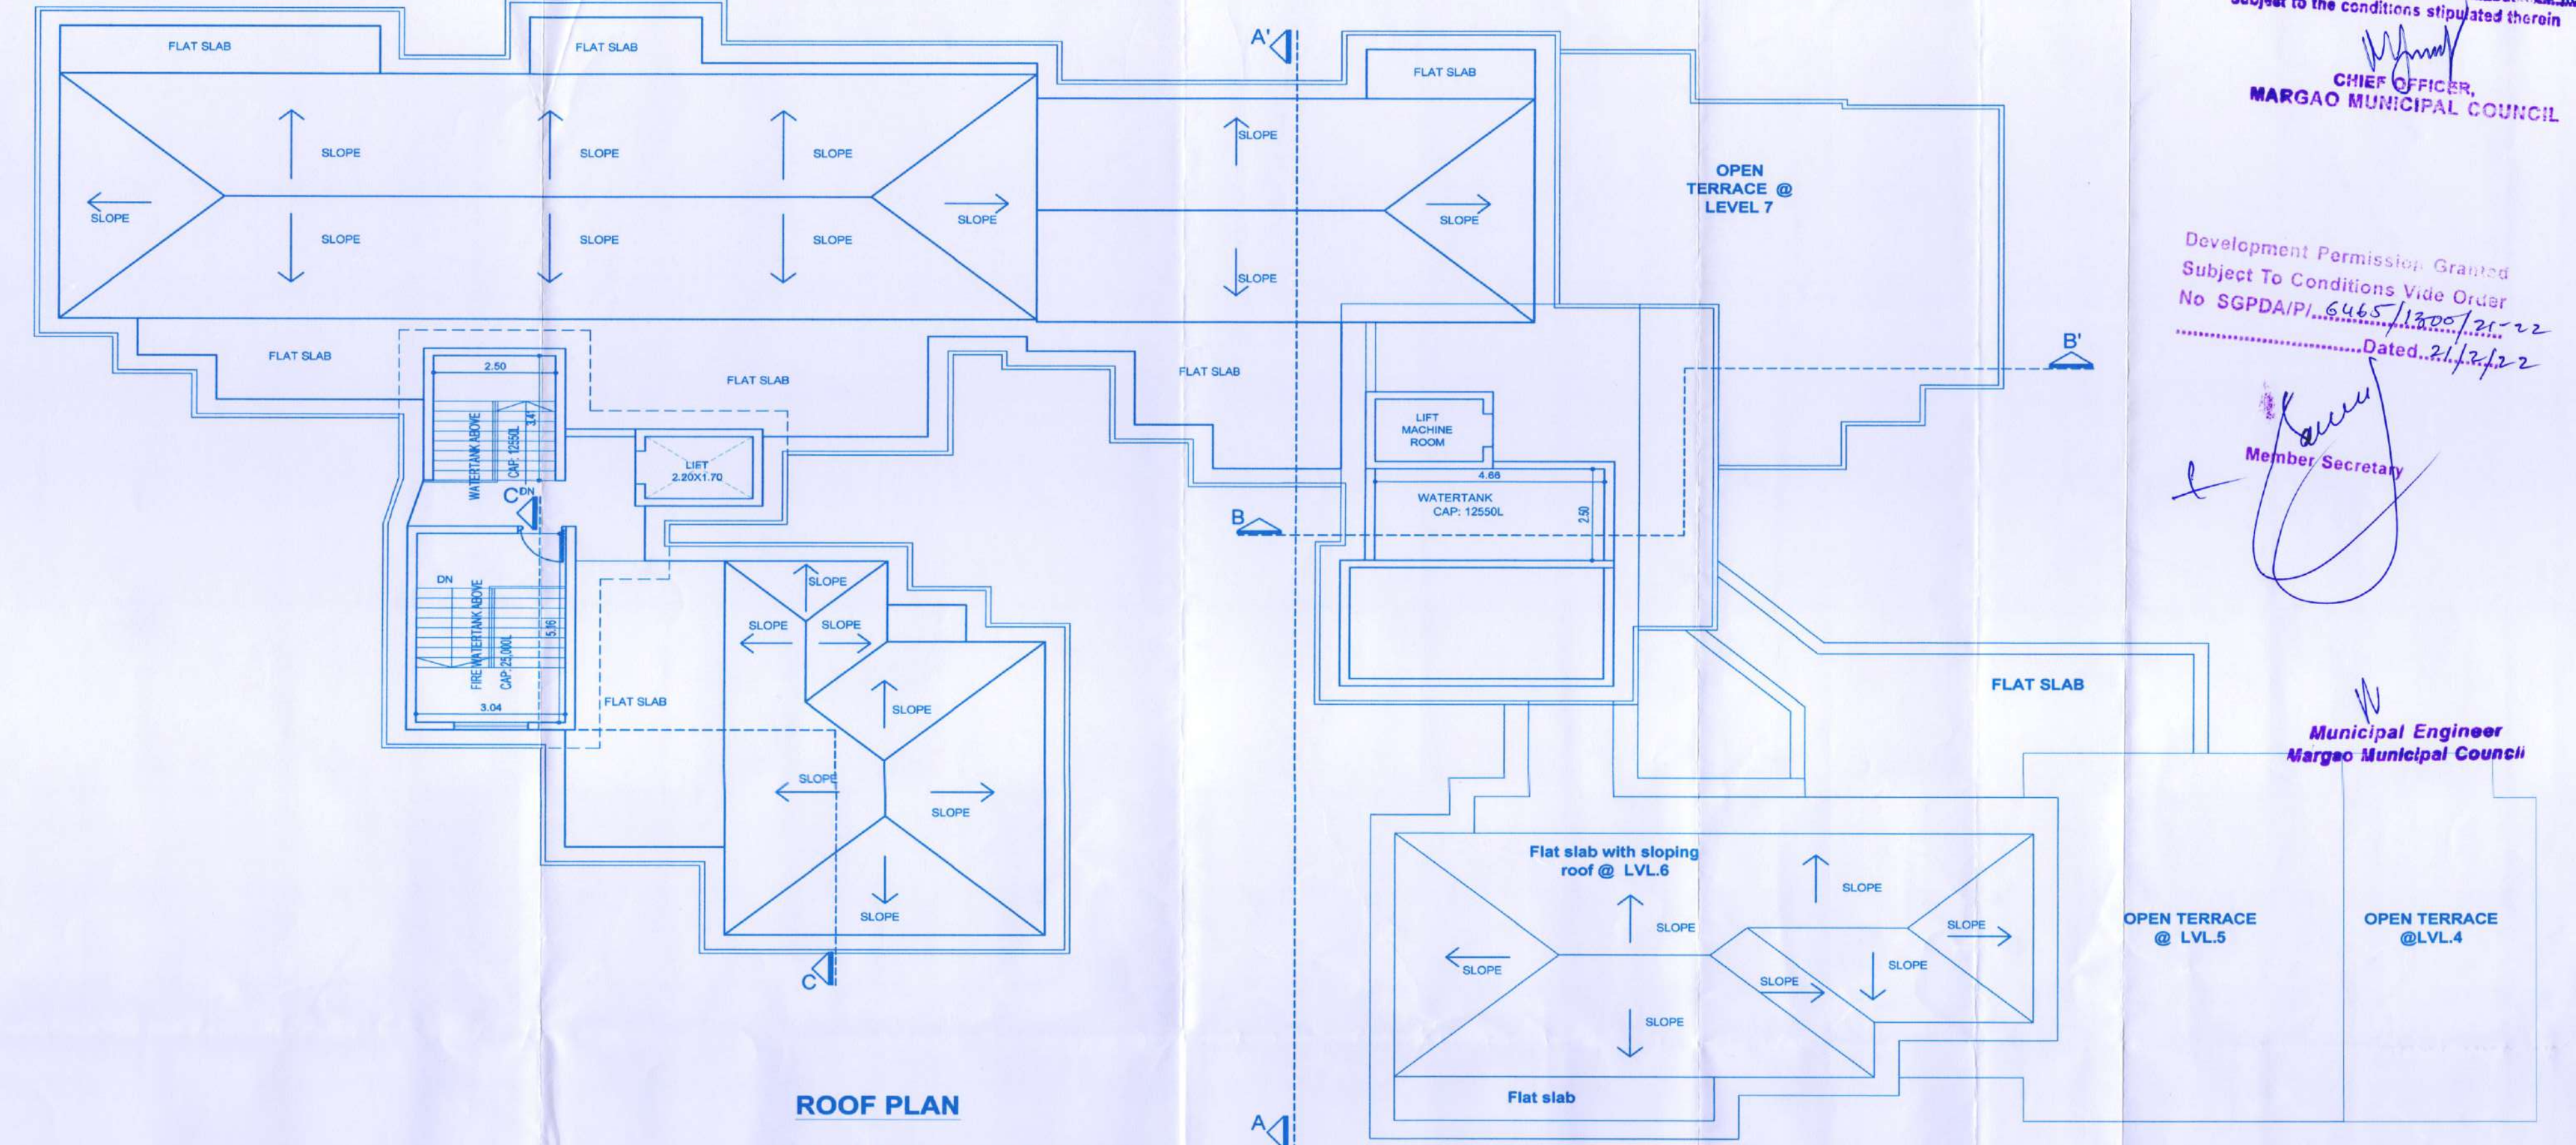

SLOPING ROOF AREA=257.57sqm=71.74%
FLAT ROOF AREA=101.45sqm=28.26%
TOTAL ROOF AREA=359.02sqm

SCHEDULE OF OPENINGS - DOORS				OWNER : R.N. TALAK & DEVELOPERS			
TYPE	SIZE		LINTEL	PROJECT : PROPOSED COMMERCIAL AND RESIDENTIAL BUILDING AND COMPOUND WALL AT AQUM, MARGAO			
	W	HT.					
D1	1.00	2.50	2.50			DRG. NO-735 / 06	JOB NO- 2399
D2	0.90	2.20	2.20				
D3	0.75	2.20	2.20				
D4	0.80	2.20	2.20				
D5	0.80	2.50	2.50				
D6	0.90	2.50	2.50	SCALE- 1:100, 1:500.	LOTE NO 29,CHALTA NO 100, P.T. SHEET NO.201		
FD	3.04	2.50	2.50				
FD1	3.00	2.50	2.50				
FD2	3.60	2.50	2.50				
RS	3.00	4.50	4.50				
SCHEDULE OF OPENINGS-WINDOWS				ENGINEER'S SIGNATURE :			
TYPE	SIZE		SILL	LINTEL	<div>UDAY SAWANT</div> <div>B.E.(CIVIL)</div> <div>Reg. No. ER/0022/2010</div>		
	W	HT.					
W1	1.50	1.60	0.90	2.50		<div>UDAY SAWANT</div> <div>B.E.(CIVIL)</div> <div>Reg. No. ER/0022/2010</div> <div>SAWANT & ASSOCIATES</div> <div>ARCHITECTS, ENGINEERS</div> <div>INTERIOR DESIGNERS</div> <div>1ST FLOOR</div> <div>100, CHALTA NO. 100, P.T. SHEET NO. 201</div>	
WK	1.00	1.35	1.15	2.50			
V	0.60	1.00	1.25				
SCHEDULE OF OPENINGS-VENTILATOR							
TYPE	SIZE	HT.	SILL				
V	0.60	1.00	1.25				

NOTE: ALL BALCONIES TO BE ENCLOSED WITH GLASS AT PARAPET LEVEL

License issued under No. 131/2022-23
Subject to the conditions stipulated therein

CHIEF OFFICER,
MARGAO MUNICIPAL COUNCIL

Development Permission Granted
Subject To Conditions Vide Order
No SGPDA/P/5465/1300/21-22
Dated 21/12/22

Member Secretary

Municipal Engineer
Margao Municipal Council