
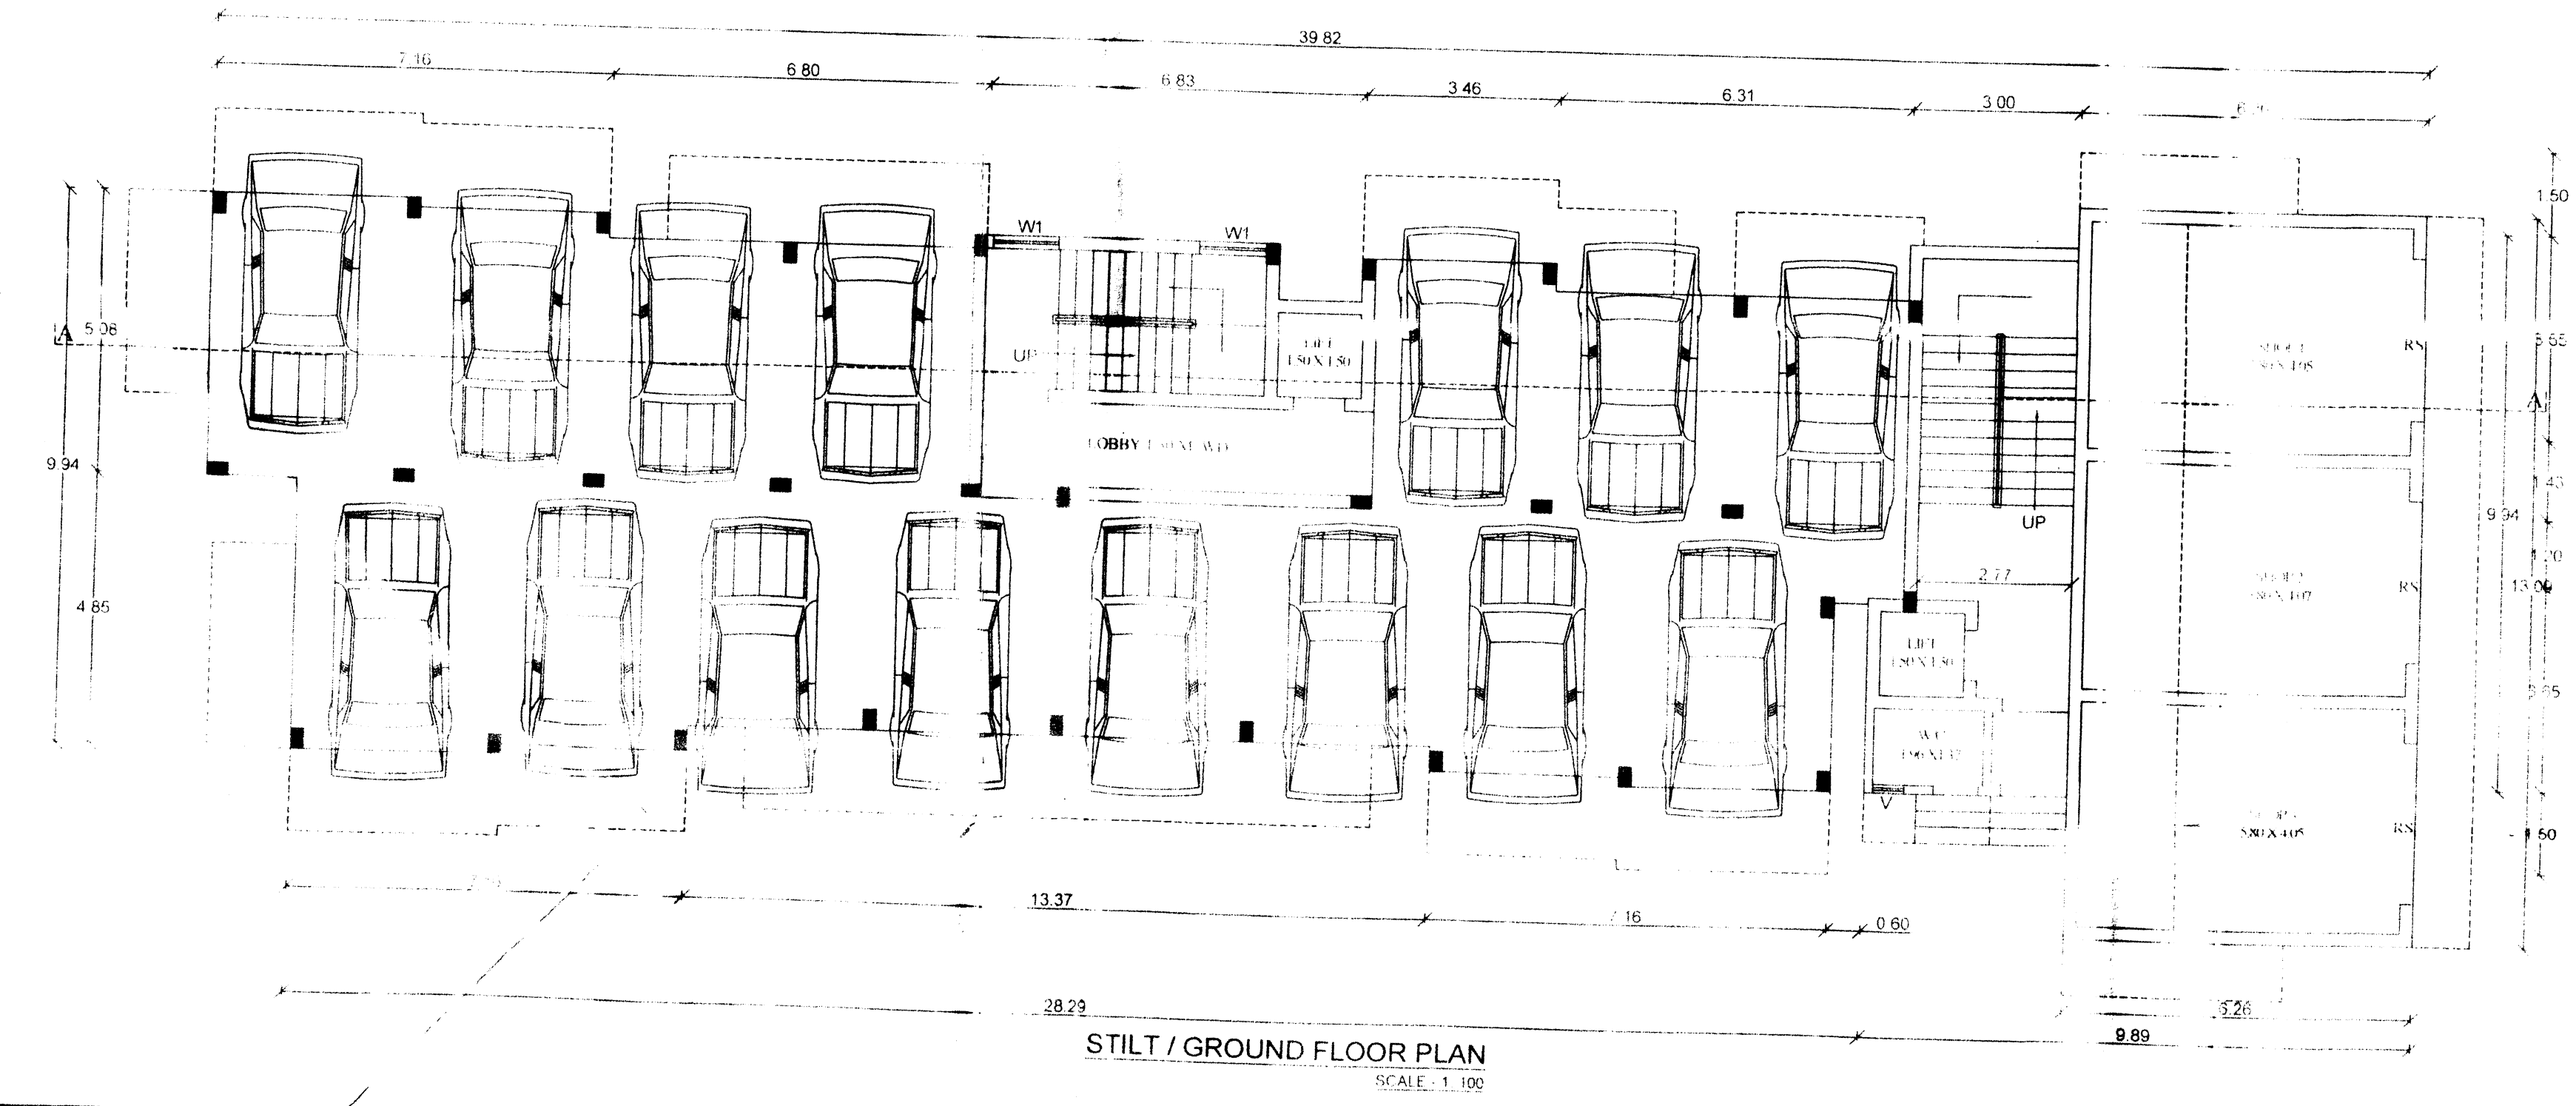


APPROVED UNDER THE CONDITIONS
CONSTRUCTION 2023-2024
THE LICENCE No. 101/2023

MUNICIPAL ENGINEER (SR1)
MAPUSA MUNICIPAL COUNCIL

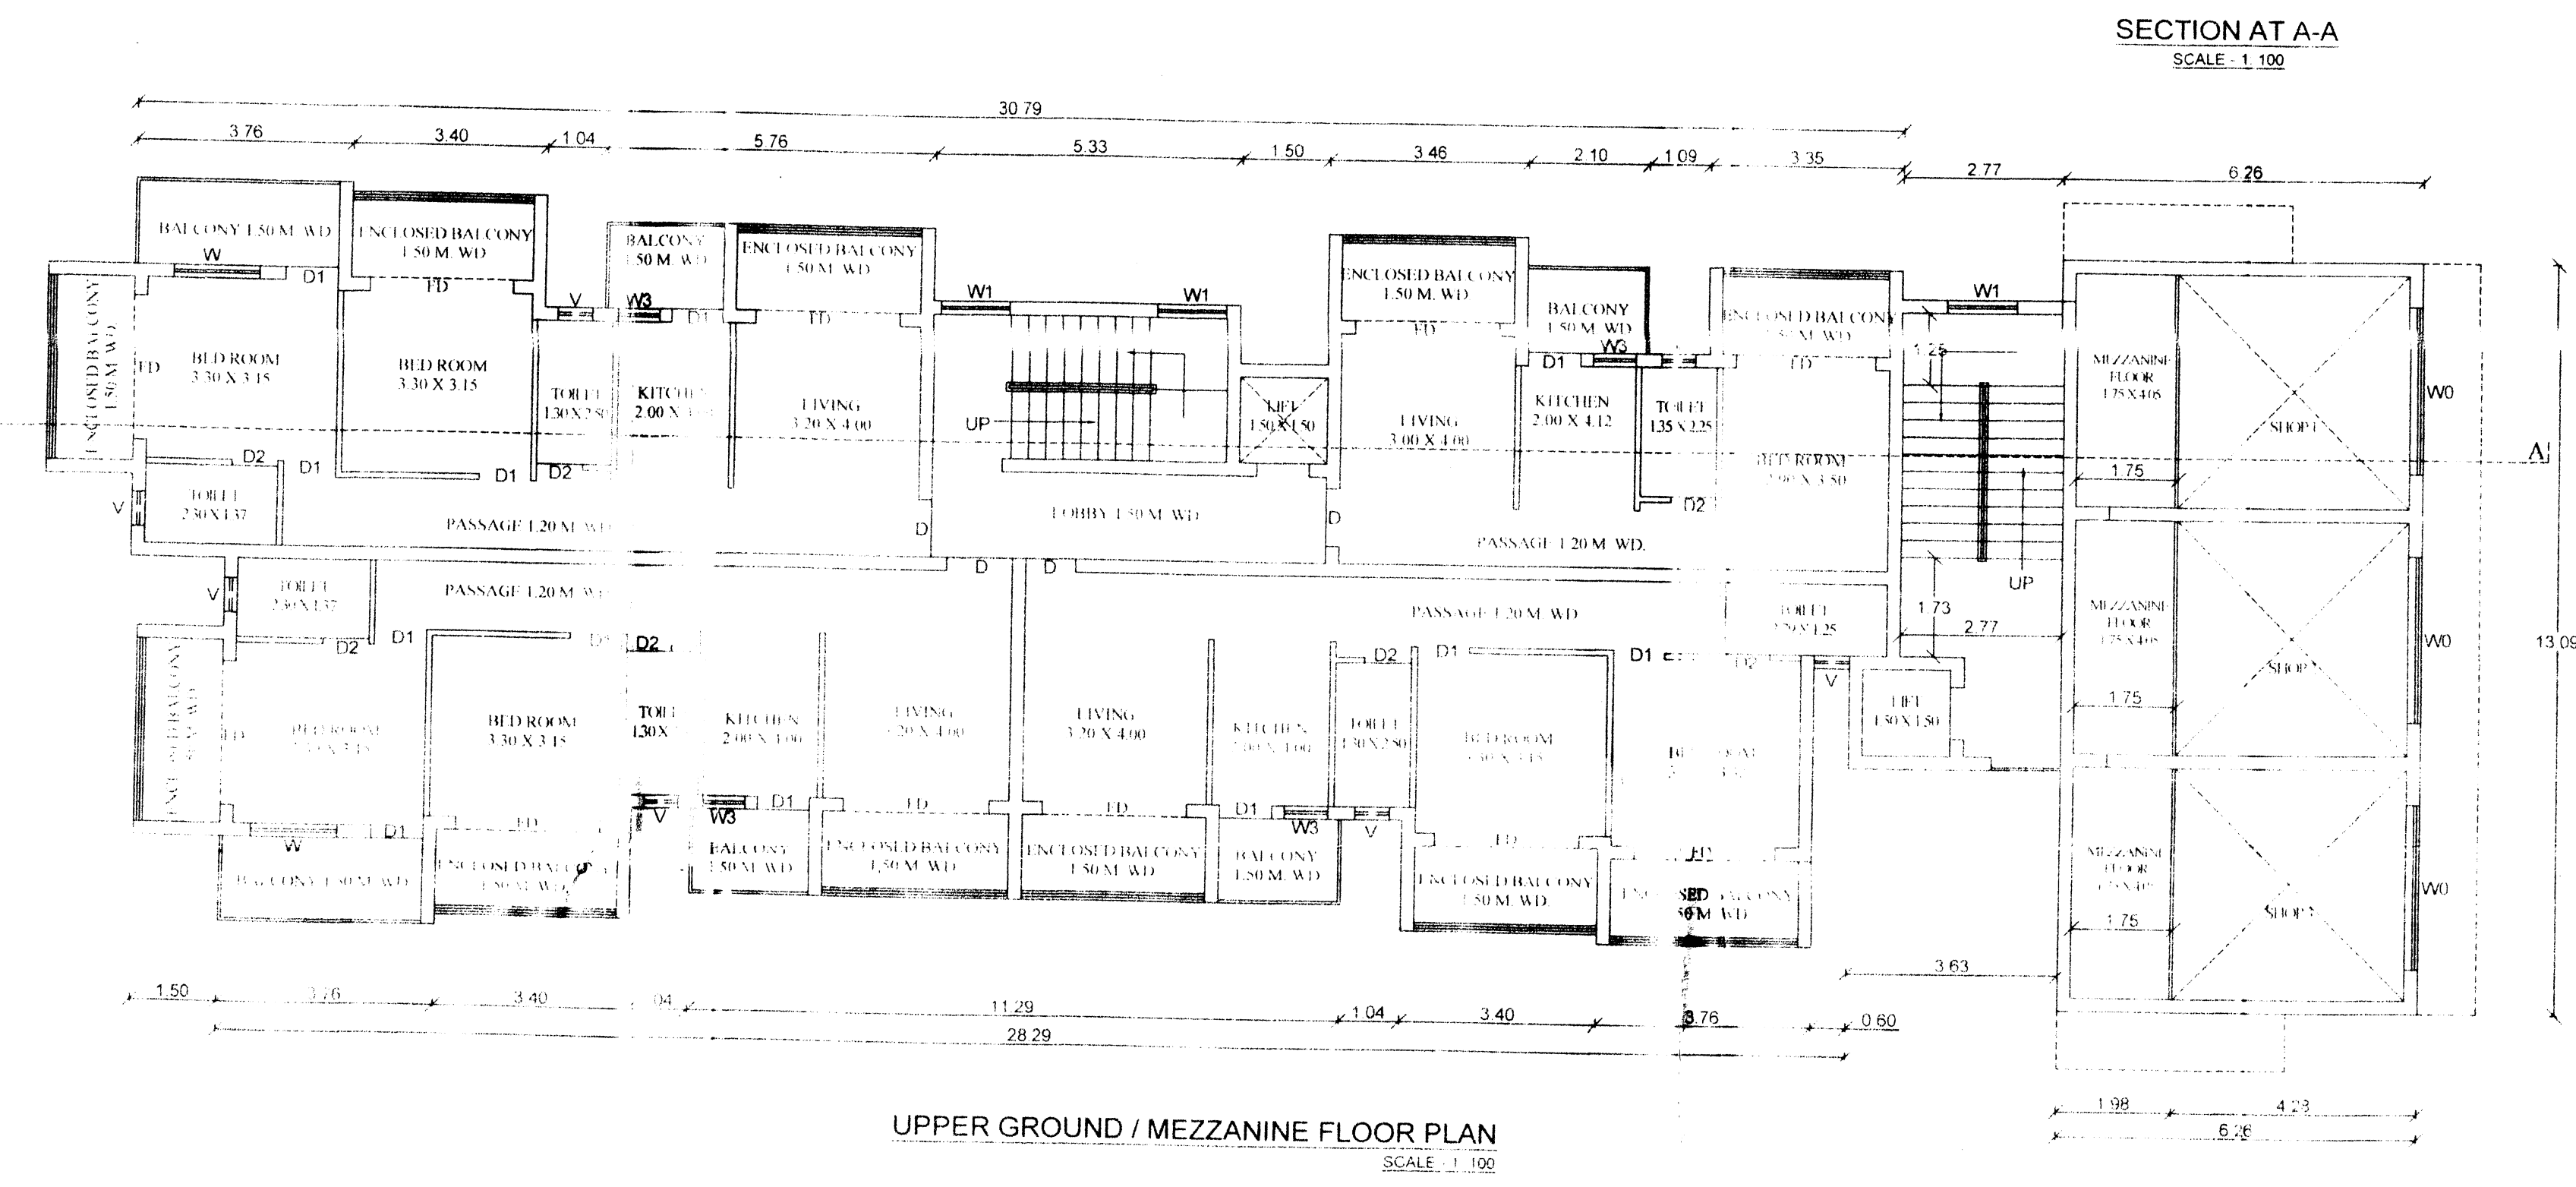

APPROVED FROM PLANNING DEPT.
SUBJECT TO CONDITIONS GIVEN
NDE ORDER No. NG/PAI/14/1890/669/2023
DATED 24 MAY 2023

MEMBER SECRETARY
NORTH COA
PLANNING & DEV. AUTHORITY

SCHEDULE OF OPENINGS

V	0.80 X 0.60	D	1.00 X 2.10
W	1.20 X 1.20	D1	0.90 X 2.10
W1	1.00 X 1.20	D2	0.85 X 2.10
		FD	2.00 X 2.10

PROJECT: PROPOSED CONSTRUCTION OF RESIDENTIAL BUILDING AND
COMPOUND WALL IN LAND BEARING P.T. SHEET NO- 36 CHALTA NO 4.
SITUATED AT MAPUSA CITY, BARDEZ, GOA. BELONGING TO -
MR. PETRIC PAUL PINHO @ PATRIC PAUL PINHO,
MR. DENIS PINHO & OTHERS.

APPLICANT'S SIGN	Submission	Drawing
	DESIGNED BY JAY S. SATARDEKAR CIVIL ENGINEER & CONSULTANT T.P. Reg. No. SUP (CV) / 0001	JOB No- 16/21 DATE - 11/12/2021 SCALE - 1:100, 1:500 DRN BY - JAY DRG No 01