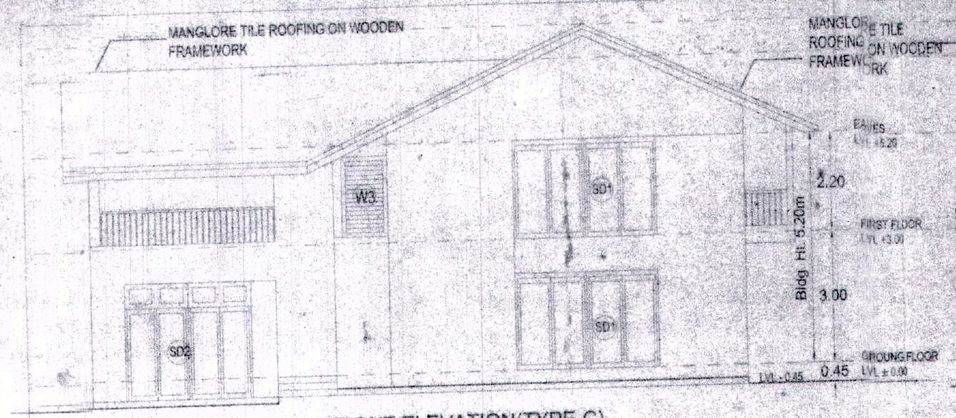

FRONT ELEVATION(TYPE-C)
SCALE 1:100

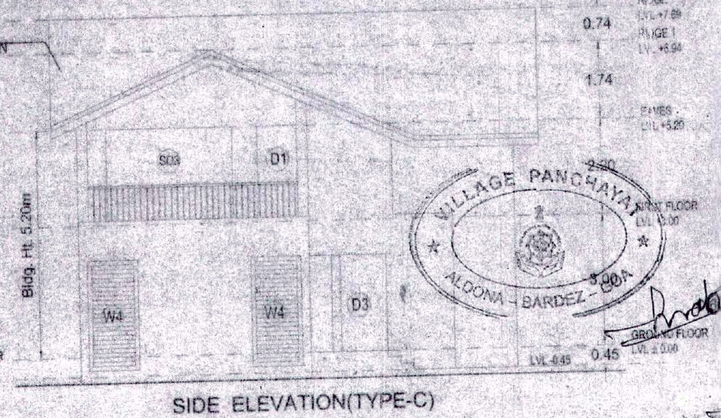

SIDE ELEVATION(TYPE-C)
SCALE 1:100

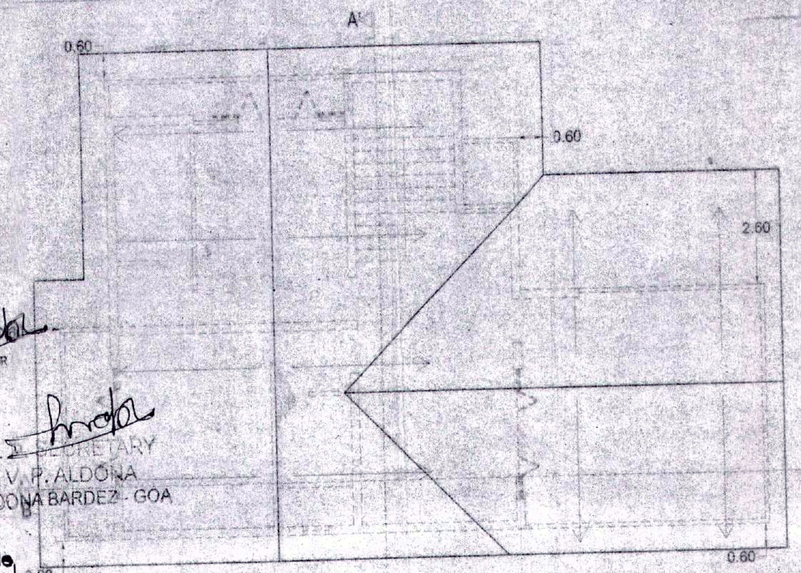

ROOF PLAN(TYPE-C)
SCALE 1:100

VILLAGE PANCHAYAT ALDONA - BARDEZ - GOA

V. P. SECRETARY
V. P. ALDONA
ALDONA BARDEZ - GOA

Resolution No. C/3 Date 30/12/16

Approved with condition vide
L. No. PHCA/NDC/Const./2016-17/1488
Date 06/12/2016

Health Officer
Primary Health Centre, Aldona

Approved with condition vide
L. No.: TPB/2567/TCP-16/34995
dt. 25/11/2016

Town Planner
Town & Country Planning Dept
Govt. of Goa, Panaji

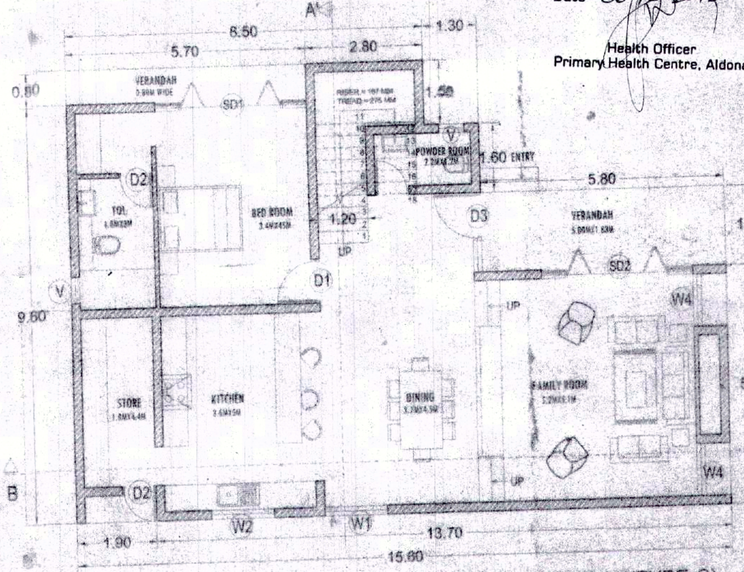

GROUND FLOOR PLAN(TYPE-C)
SCALE 1:100

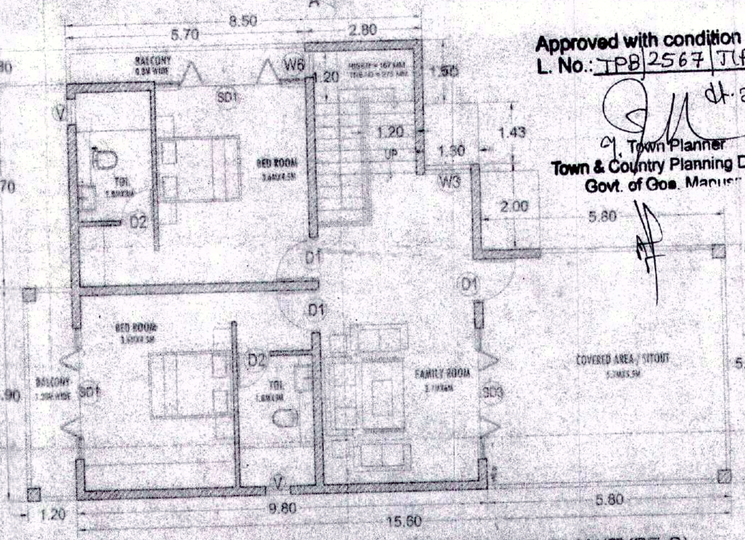

FIRST FLOOR PLAN(TYPE-C)
SCALE 1:100

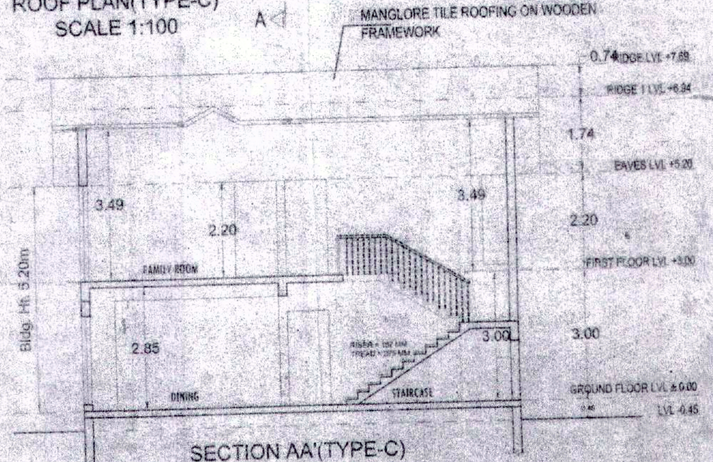

SECTION AA'(TYPE-C)
SCALE 1:100

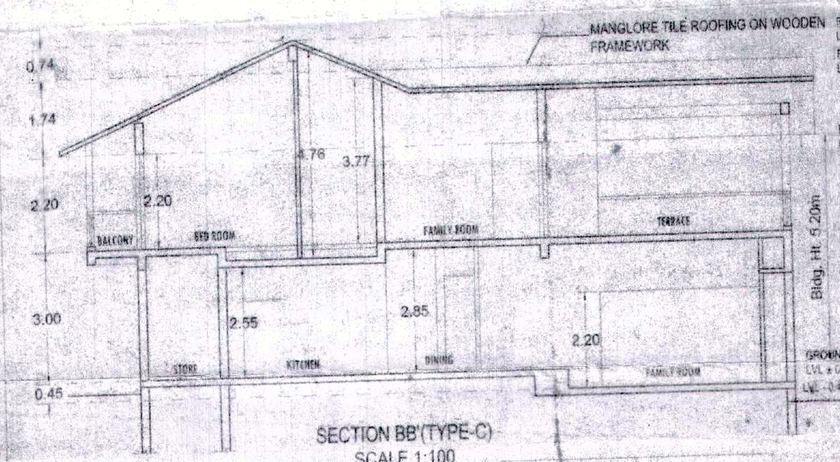

SECTION BB'(TYPE-C)
SCALE 1:100

AREA LINE DIAGRAM(TYPE-C)
SCALE 1:200

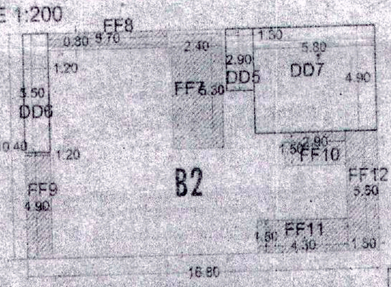

GROUND FLOOR

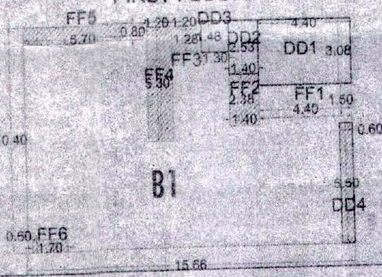

FIRST FLOOR

AREA CALCULATIONS(TYPE-C)

FIG	LEVEL	AREA OF FIG	VOIDS	AREA OF VOIDS	B.U.A	FAR FREE DEDUCTB	AREA OF FAR FREE	CATEGORY	N.F. AREA
B2	FIRST	16.80X10.40 =174.72	DD5	1.30X2.90 =3.77		FF7	2.40X5.30 =12.72	STAIRS	
			DD6	1.20X5.50 =6.60		FF8	5.70X0.80 =4.56	BALCONY	
			DD7	5.90X4.90 =28.42		FF9	1.20X4.90 =5.88	BALCONY	
						FF10	2.00X1.50 =4.05	BALCONY	
						FF11	4.30X1.50 =6.45	BALCONY	
						FF12	1.50X5.50 =8.25	BALCONY	
		TOTAL		=38.79	=135.90		=42.21		=90.72

AREA CALCULATIONS(TYPE-C)

FIG	LEVEL	AREA OF FIG	VOIDS	AREA OF VOIDS	B.U.A	FAR FREE DEDUCTB	AREA OF FAR FREE	CATEGORY	N.F. AREA
B1	GROUND	15.66X10.40 = 162.86	DD1	4.40X3.08 =13.55		FF1	4.40X1.50 =6.60	VER	
			DD2	1.40X2.53 =3.54		FF2	1.40X2.38 =3.33	VER	
			DD3	1.30X1.48 =1.92		FF3	1.20X1.28 =1.53	STAIRS	
			DD4	0.60X5.50 =3.30		FF4	1.20X5.30 =6.36	STAIRS	
						FF5	5.70X0.80 =4.56	VER	
						FF6	1.70X0.60 =1.02	VER	
		TOTAL		=22.31	=140.55		=23.40		=117.15

DOOR AND WINDOW SCHEDULE

DOOR SCHEDULE

NO.	DESCRIPTION	DIMENSIONS	CILL	LINT
1	D1	1000 X 2200		2200
2	D2	1800 X 2200		2200
3	D3	1100 X 2200		2200
4	SD1	3600 X 2200		2200
5	SD2	3000 X 2650		2650
6	SD3	3000 X 2200		2200

WINDOW SCHEDULE

NO.	DESCRIPTION	DIMENSIONS	CILL	LINT
1	W1	1500X 2050	150	2200
2	W2	1500 X 1200	900	2200
3	W3	2100 X 2200	9	2200
4	W4	1200 X 2500	150	2650
5	W5	950 X 2050	150	2200
6	W6	600 X 2050	150	2200
7	W7	1200 X 2050	150	2200
8	W8	1200 X 2050	150	2200
9	V	600 X 450	1750	

PROJECT:-
PROPOSED RESIDENTIAL VILLAS & COMPOUND WALL ON PROPERTY BEARING SURVEY NO. 296 / 40, AT ALDONA VILLAGE, BARDEZ TALUKA - GOA.

SIGNATURE OF ARCHITECT

ARMINIO RIBEIRO DE SANTANA
ARCHITECT
H. No:- 161, Opp. St. Sebastian Chapel, Fontainhas,
Panjim-Goa Ph.: (0) 2226837 (R) 2424042
Reg. No. AR/0016/2010

SIGNATURE OF APPLICANT

SCALE - 1:100,200,500
AND DIMENSIONS ARE ALL IN MM, UNLESS SPECIFIED OTHERWISE

DRAWN BY: PREM

DATE: 13.07.2016

SUBMISSION DRAWING

DRG.NO 02