

OFFICE OF THE COLLECTOR, SOUTH GOA DISTRICT

Room No: 449, Fourth Floor,

Matanhy Saldanha Administrative Complex, Margao- Goa.

Phone No: 0832-2794431

Fax No: 0832- 2794402

No: CAD1SAL12-22-179/234

Date: 24/03/2023

READ: Application U/S 32 of LRC, 1968

S A N A D

S C H E D U L E - II

(See Rule 7 of the Goa, Land Revenue)

24/03/2023
Dispatch Clerk
Office of the Dy. Conservator of Forest
South Goa Division
Margao - Goa

(Conversion of Use of Land non-agricultural Assessment Rules, 1969)

WHEREAS, an Application has been made to the Collector of South Goa (hereinafter referred to as "the Collector" which expression shall include any Officer whom the Collector shall appoint to exercise and perform his duties and powers under this grant) under Section 32 of the Goa Land Revenue Code, 1968 (hereinafter referred to as "the said Code" which expression shall, where the context so admits include the Rules and Orders there under) Mr. Mario Moraes & Mrs. M Jenifer E P Moraes, H.No. 2348, Bencleanvaddo, Cuncolim Salcete Goa, being the occupant of the plot registered under Survey No.432/1(Part) Cuncolim Village of Salcete Taluka, admeasuring an area 10548.00 sq.mts (hereinafter referred to as the "applicant" which expression shall, where the context so admits include his heirs, executors, administrators and assigns) for the permission to use the plots of Land (hereinafter referred to as the "said plot") described in the Appendix I hereto, forming Land under Survey No. 432/1(Part) of Cuncolim village of Salcete Taluka-Goa, admeasuring an area 10548.00 sq.mts be the same a little more or less, for the purpose of Residential use only.

AND WHEREAS, The Town Planner, Margao, has submitted a report of Survey No. 432/1 Cuncolim village of Salcete Taluka, indicating as per Regional Plan for Goa 2021, the plot is earmarked as "Settlement(S-1) Zone, M2 status, permissible FAR is 100 %. vide report no: TPM/990/Zon-Inf/Cunc/432/1/2022/5312 dated 07/11/2022.

AND WHEREAS, the Mamlatdar of Salcete has submitted a report vide no: MAM/SAL/CONV/CI-II/22-179/2022 dated 05/01/2023, wherein he has stated the

applicant is Private owner and land situated in Municipal area, such use will not affect public health, safety and convenience, the market value of the land is about Rs.10,000/- per sq.mts., there is a road/access to the site in question, there was no Tenants on the land proposed for conversion, there was no Mundakars on the land proposed for conversion, there was no any tenancy on the proposed land for conversion as on till date, the land proposed is not a originally Comunidade/Aframento, the land proposed is not a originally not Government/Alvara, the proposed land does not fall under Comand area, the proposed land does not fall in national highway, the land proposed for conversion is not low lying nor water bodies exists in the land proposed for conversion, there is no violation of any provision of Goa Land Use Act 1991, there exist structure having plinth area of 20 sq. mts. in the proposed land, the proposed for conversion is surveyed under survey No. 432/1 Cuncolim Village of Salcete Taluka, there is no any electrical line passing through proposed land, it is not coming under C.R.Z. Regularization either 200 mts. or 500 mts. HTL, the proposed conversion may be recommended.

The Asst. Conservator of Forests, South Goa Division, Margao - Goa, vide report No. 5/SGF/Conv/996/2022-23/ dated 23/01/2023, has informed that the said Sy.No. 432/1 Cuncolim village of Salcete Taluka does not falls under the private forest land as identified by the forest department as per the Sawant Karapurkar and Araujo Committee. The said conversion does not attract any contravention of Court Orders. The density of the natural vegetation with tree canopy is less than 0.1%, wherein the plot is more than 1 hectare is not applicable. The Forest Conservation Act, 1980 is not applicable and the conversion is recommended.

The Superintending Engineer, Circle IV, Water Resource Department, vide letter dated 30/05/2013 indicated that the property bearing Sy.No. 432/1 of Cuncolim village of Salcete taluka doesn't fall under the command of S.I.P.

The Inspector of Survey & Land Records, Margao, has submitted the six copies of plan an admeasuring area of 10548.00 sq.mts. of Survey No. 432/1(Part) Cuncolim Village of Salcete Taluka, *further informed The land in question is dry crops. There exist a structure having plinth area of 20.00 sq mts* vide letter No.2/ISLR/CONV/05/23/50 dated 10/01/2023.

AND WHEREAS, after obtaining NOC/report for proposed conversion of land from the above mentioned authorities, the conversion of land under Survey no: 432/1 Cuncolim Village of Salcete Taluka, Goa was approved and applicant has deposited Conversion fees of Rs. 25,31,520/- Penalty of Rs. 24,000 Total comes to Rs.

25,55,520/- (Rupees Twenty Five Lakh Fifty five thousand Five Hundred twenty only) vide e-challan no AC-I/135/2022-23 dated 16/02/2023, in the State Bank of India.

NOW THEREFORE, is to certify that the permission to use for the said plot is hereby granted subject to the provisions of the said Code and Rules there under and on the following conditions namely:

1. Leveling and clearing of the Land: The Applicant shall be bound to level and clear the Land sufficiently to render suitable for the particular non-agricultural purpose for which the permission is granted and to prevent non-sanitary conditions.
2. Assessment: The Applicant shall pay the non-agricultural assessment when fixed by the Collector under the said Code and Rules there under with effect from the date of this Sanad.
3. Use: The Applicant shall not use the said land and building erected or to be erected thereon for any purpose other than granted purpose, without the previous sanction of the Collector.
4. Liability for rates: The applicant shall pay all taxes, rates and cesses leviable on the said land.
5. Penalty Clause: (a) If the applicant contravenes any of the foregoing conditions the Collector may, without prejudice to any other penalty to which the applicant may be liable under the provisions of the said Code continue the said plot in the occupation of the applicant on payment of such fine and assessment as he may direct.

(b) Notwithstanding anything contained in Sub-Clause (a) it shall be Lawful for the Collector to direct the removal or alteration of any building or structure erected or use contrary to the provisions of this grant within such time as specified in that behalf by the Collector and on such removal or alteration not being carried out and recover the cost of carrying out the same from the Application as an arrears of land revenue.
6. Code provisions applicable: Save as herein provided the grant shall be subject to the provisions of the said Code and Rules there under.
7. The Applicant shall comply with the provisions of Town and Country Planning Act in force in Goa. Any violations of these provisions shall be solely at the cost of the Applicant at his own peril.
8. If any person claims ownership right and succeeds in it, the conversion shall stand automatically revoked.

9. Sanad shall not take away Mundcarial/Tenancy rights of any individual, if any, existing in the said property and if the sanad is obtained by suppression of any vital facts, the sanad shall stand cancelled from the date of its issue the Applicant shall also be liable to restore land back to its original use at his own cost.
10. Any further development in the plot shall be strictly as per the rules in force.
11. No hill cutting or filling of low-lying area shall be undertaken without prior permission from the Chief Town Planner under section 17A of TCP Act.
12. This Sanad is issued only for change of use of land and shall not be used for any other purpose like proof of ownership of land etc. the applicant shall not use the Sanad for pursuing any illegal or antinational activities on this converted land.
13. Traditional access, passing through the plot, if any shall be maintained.
14. The Applicant should obtain prior permission for cutting of trees in the said plot from the Forest Department, if required.
15. If Sanad is obtained by suppression of any vital information, it shall be revoked any time after knowledge of such fact from date of issue.
16. N.O.C from the concern authority shall be obtained before the commencement of any secondary development work in the said land.
17. Adequate arrangement shall be made so as not to affect the drainage portion in the area and flow of natural water.
18. Low lying land, water bodies be protected and should not be harmed due to any activity.
19. If this Sanad is inconsistent with any law in force in the state of Goa or any decision of Hon'ble Supreme Court or Hon'ble High Court of Bombay, this Sanad shall be ineffective to extent of such inconsistency.
20. In case inadvertently if there is any mistake in calculating the fees for conversion payable or there is revision of fees after issuance of e-challan then the applicant hereby undertakes to pay the difference along with simple interest of 12% per annum calculated from the date of issuance of original Challan till the date of payment thereof. The failure or refusal on part of the applicant or successor interest thereof in affecting the payment shall give the liberty to the undersign to revoke the said Sanad and/or recover the balance as arrears of land Revenue from Applicants.
21. In case of violation of any of the conditions or in case any N.O.C. etc. issued by any Department for effecting conversion is withdrawn, revoked or in case if false & misleading information/documents submitted, the conversion Sanad shall also stand cancelled from such date of withdrawal, revocation or otherwise.

22. In future if any dispute arises regarding the ownership, title, etc, than the applicant shall be solely responsible and the Collector or any other authorized officer on his behalf shall be at liberty to revoke the Conversion Sanad granted without giving any notice/reasons.
23. No activity/development shall be carried out in case of water body, well, irrigation canal/canal/water way/traditional access etc that exists on site & the same shall be protected & this conversion sanad does not change the use of same.
24. This sanad does not confer any right, title or interest in favour of any person including the Applicant in respect of the land under reference.
25. All the requisite permissions, approvals, NOC's shall be obtained by the Applicant, prior to undertaking any construction in the said land so converted and this Sanad is issued without prejudice to requirement of such permissions/approval Planning and building regulations which are required to be obtained from the concerned authorities/ Departments by the Applicant.
26. The area which is acquired by Ministry of Road Transport & Highway, Government of India and or Government of Goa for widening and improvement of Road/Highway/Irrigation canal etc shall be excluded under the change of use of land and the Applicant should also exclude the same and the same shall not be part of this Conversion Sanad. The area acquired by the State Government and properties belonging to Devasthan & Crematorium Committee does not form Part of this sanad.
27. The area acquired/proposed by the Government/PWD/WRD or as may be proposed for such activity forming part of the area under reference shall be left open for such purpose and no activity shall be carried out in such earmarked area.

Appendix-I

Length & Breadth		Total Superficial Area	Forming (part of) Survey No Hissa No.	BOUNDARIES
North to South	East to West			
73.76 mts	58.22 mts	4017.00 Sq.mts	Sy No. 432/1(Part) Cuncolim Salcete Taluka	North: Road South: Sy.No.432/1 (P) East: Sy.No.432/1(P) West: Sy.No.432/1(P)
38.62 mts	50.27 mts	1570.00 Sq.mts	Sy No. 432/1(Part) Cuncolim Salcete Taluka	North: Sy.No. 432/1(P) South: Sy.No.432/1 (P) East: Sy.No.432/1 West: Sy.No.432/1(P)
20.81 mts	62.64 mts	1278.00 Sq.mts	Sy No. 432/1(Part) Cuncolim Salcete Taluka	North: Sy.No. 432/1(P) South: Sy.No.432/1 (P) East: Sy.No.432/1(P) West: Sy.No.432/1(P)

72.07 mts	58.65 mts	3683.00 mts	Sy No. 432/1(Part) Cuncolim Salcete Taluka	North: Sy.No. 432/1(P) South: Sy.No.432/1 East: Sy.No.432/1 West: Sy.No.432/1(P)
Conversion is Sanctioned for Residential purpose with (S-1) having permissible F.A.R 100 based reports/NOC referred at page no: 1 & 2 in this sanad				

In witness whereof the Additional Collector-I of South Goa District, Margao has hereunto set his hand and sent seal of his Office on behalf of the Government of Goa and the Applicant Mr. Mario Moraes & Mrs. M Jenifer E P Moraes, H.No. 2348, Bencleanvaddo, Cuncolim Salcete Goa, hereunto set his hand this day of 26th March 2023.

Moraes

Mr. Mario Moraes (applicant)

Moraes

Mrs. M Jenifer E P Moraes (applicant)

Signature and names of the witnesses:

1. *Ramkrishna Chodkar Chodkar*

2. *Antonio Moniz de Fek*

[Signature]
(Srinet Kothiyale)
Additional Collector-I,
South Goa District,
Margao- Goa

We declare that Mr. Mario Moraes & Mrs. M Jenifer E P Moraes, who has signed this sanad is, to our personal knowledge, the person he represents himself to be, and that he has affixed his signature here to in our presence.

1. *Ramkrishna Chodkar Chodkar*

2. *Antonio Moniz de Fek*

Copy to:

1. The Mamlatdar of Salcete-Goa.
2. The Town Planner, Margao, Goa.
3. The Dy. Conservator of Forests, Margao, Goa.
4. The Inspector of Survey & Land Records, Margao, Goa.

GOVERNMENT OF GOA
OFFICE OF THE SUPERINTENDENT OF SURVEY & LAND RECORDS
MARGAO-GOA


PLAN




OF THE PROPERTY BEARING SURVEY NO. 432 SUB DIV NO.1 SITAUTED AT CUNCOLIM VILLAGE OF
SALCETE TALUKA APPLIED FOR CONVERSION OF USE OF LAND FROM AGRICULTURAL INTO NON
AGRICULTURAL PURPOSE BY MARIO MORAES & MRS JENIFER E P MORAES VIDE ORDER NO. CAD 432/L
12-22-179 DATED 28/12/2022 PASSED BY THE OFFICE OF ADDITIONAL COLLECTOR - I, SALCETE,
MARGAO-GOA

SCALE : 1:1000

AREA TO BE CONVERTED SURVEY NO / SUB DIV NO. 432 / 1 (PART) = 10548.00 SQ. MTS.

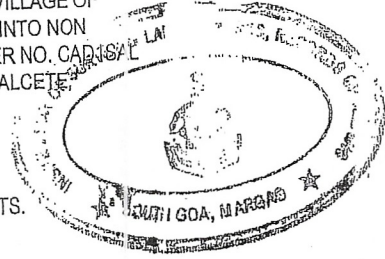

10/1/23
INSPECTOR OF SURVEY & LAND RECORDS
MARGAO-GOA

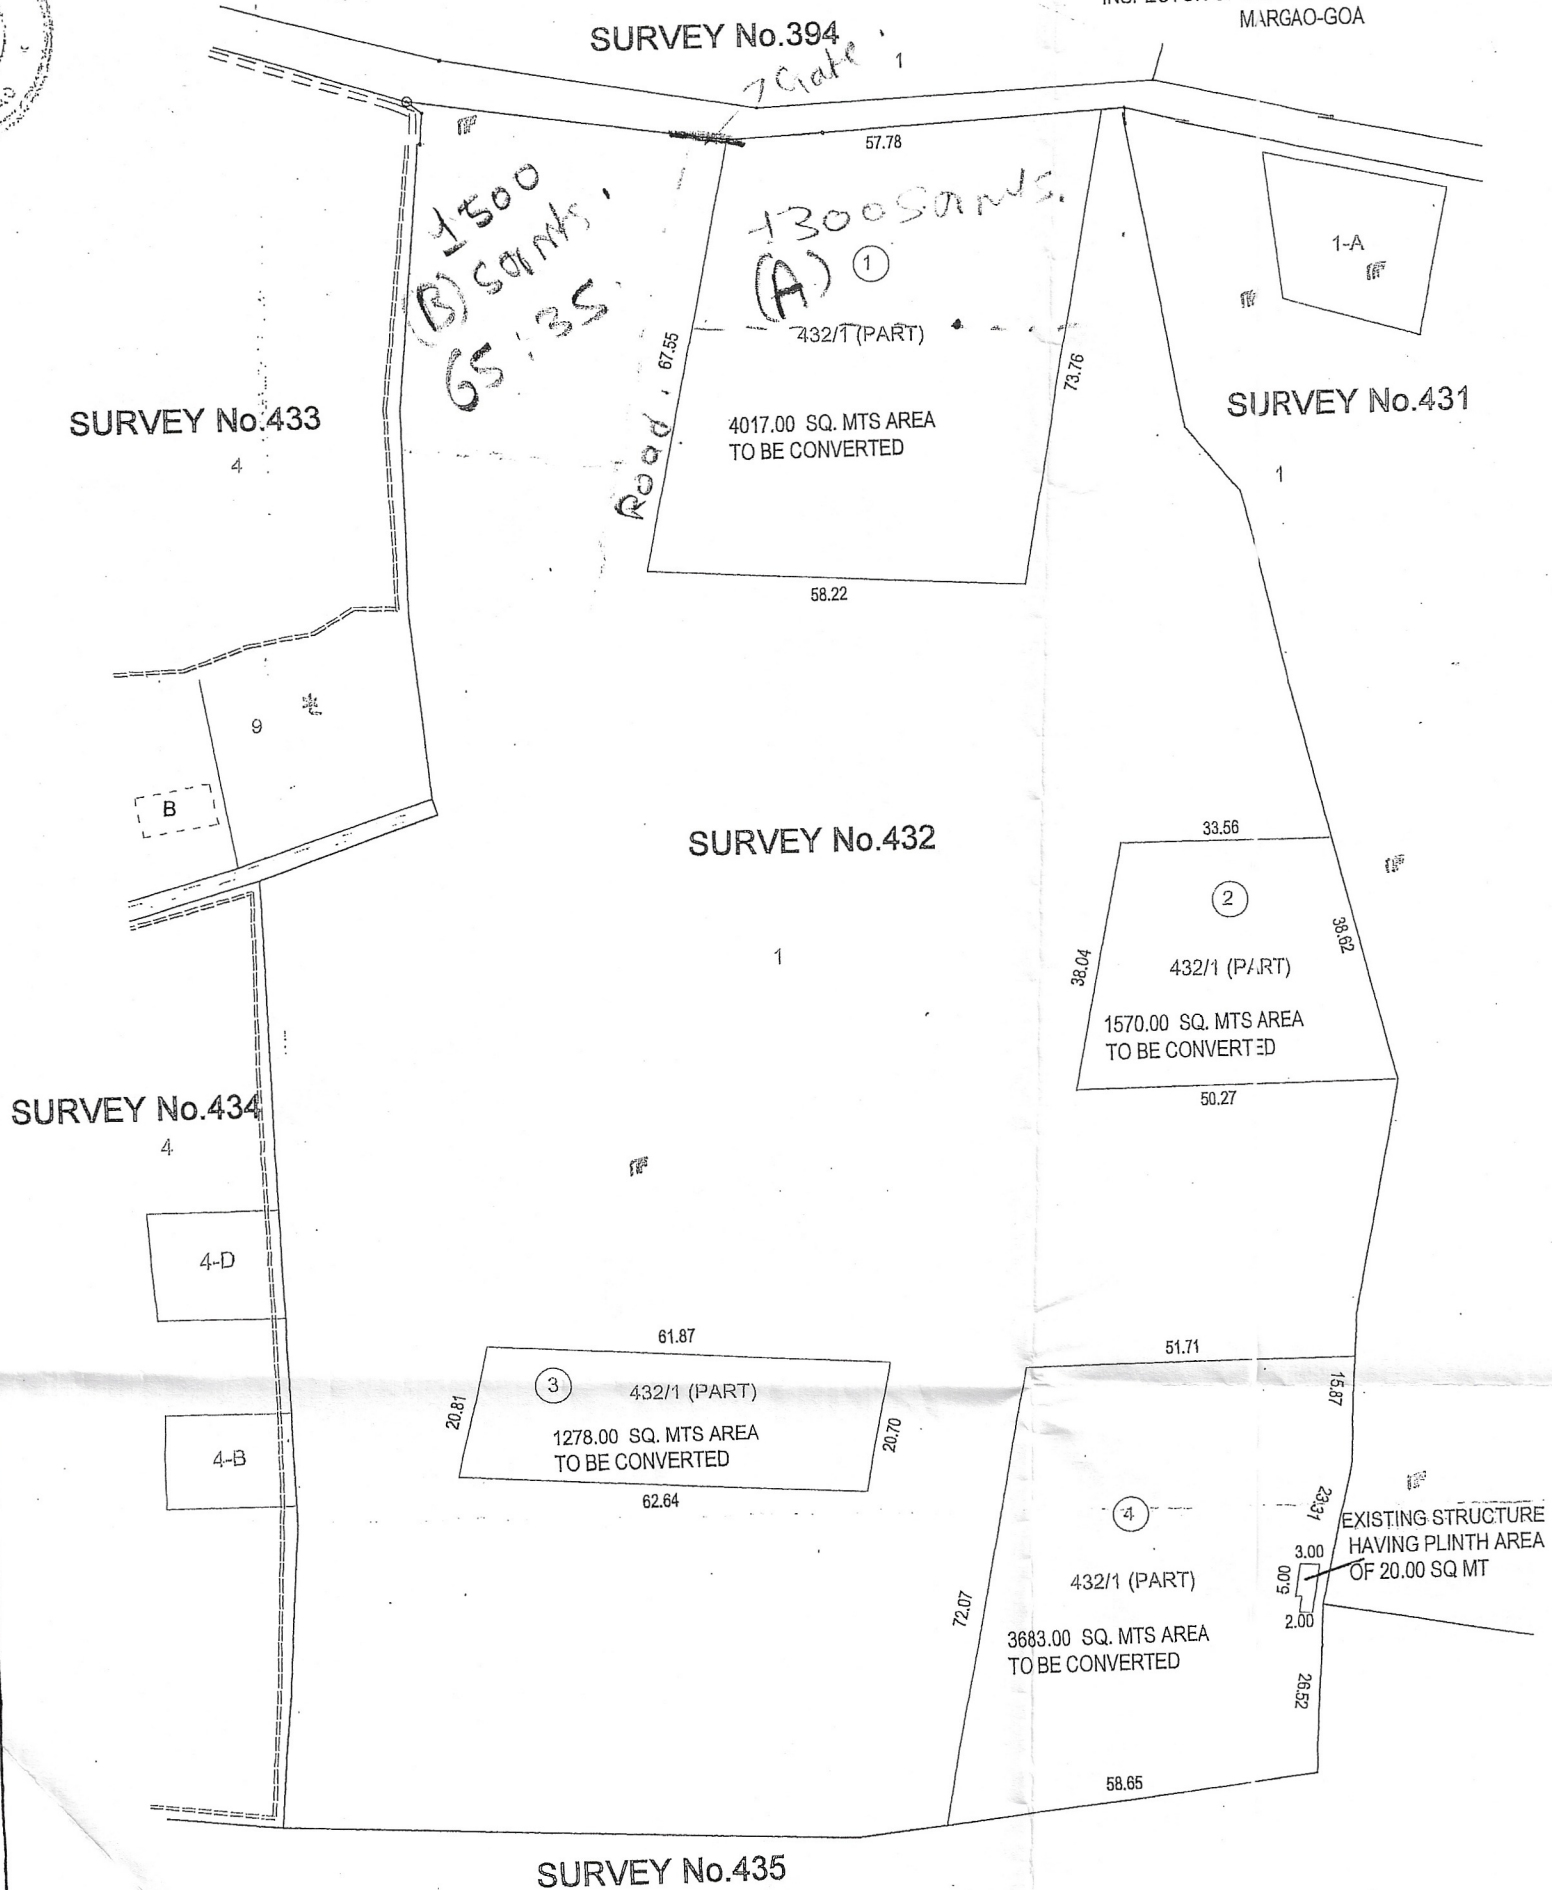

PARMESH PARAB (F.S)
PREPARED BY

SURVEYED ON: 09/01/2023

VERIFIED BY

File No: 2/ISLR/CONV/05/23