



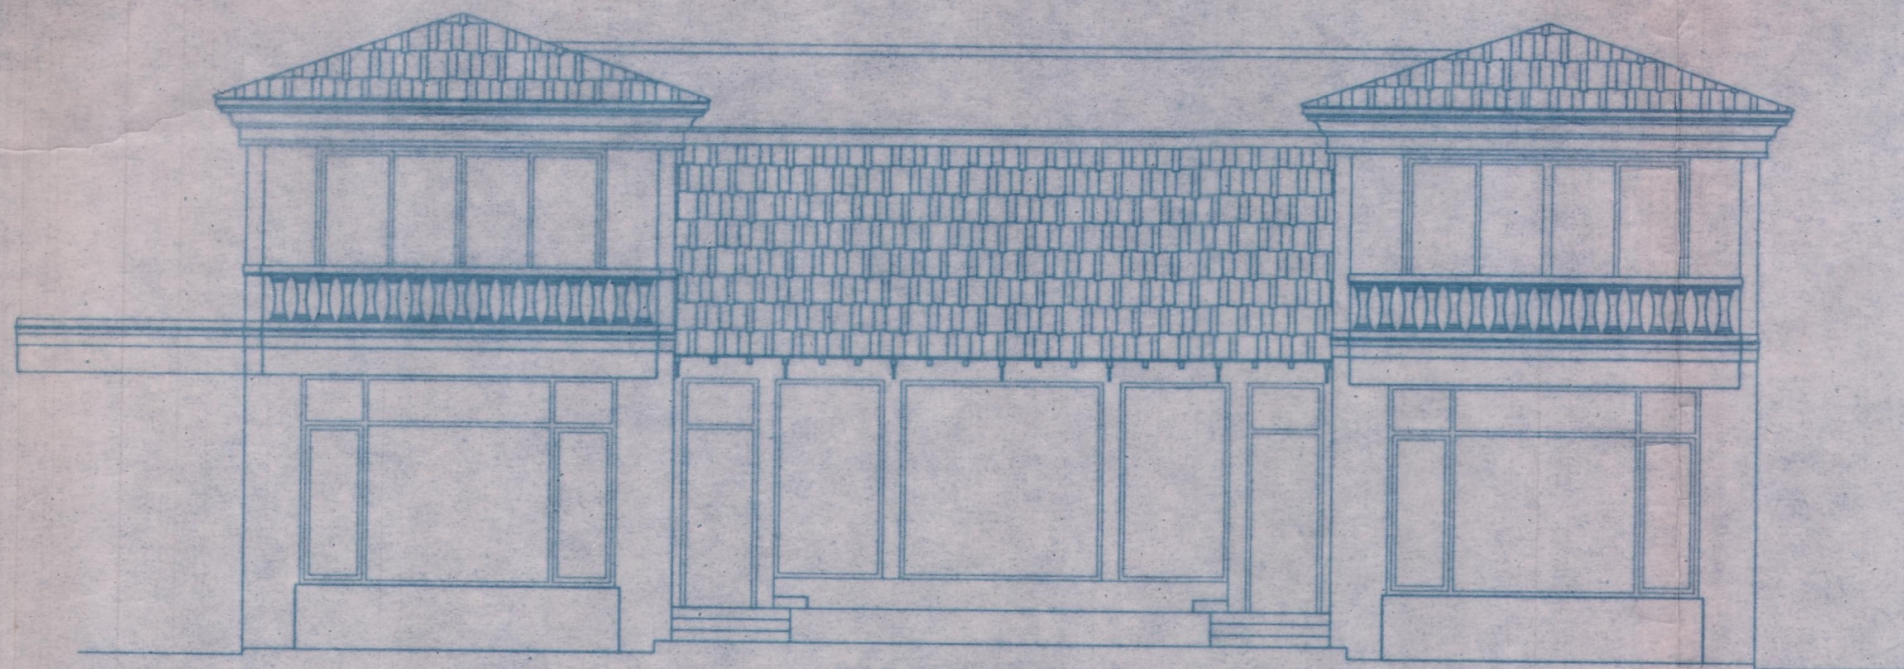

FRONT ELEVATION
SCALE - 1:100

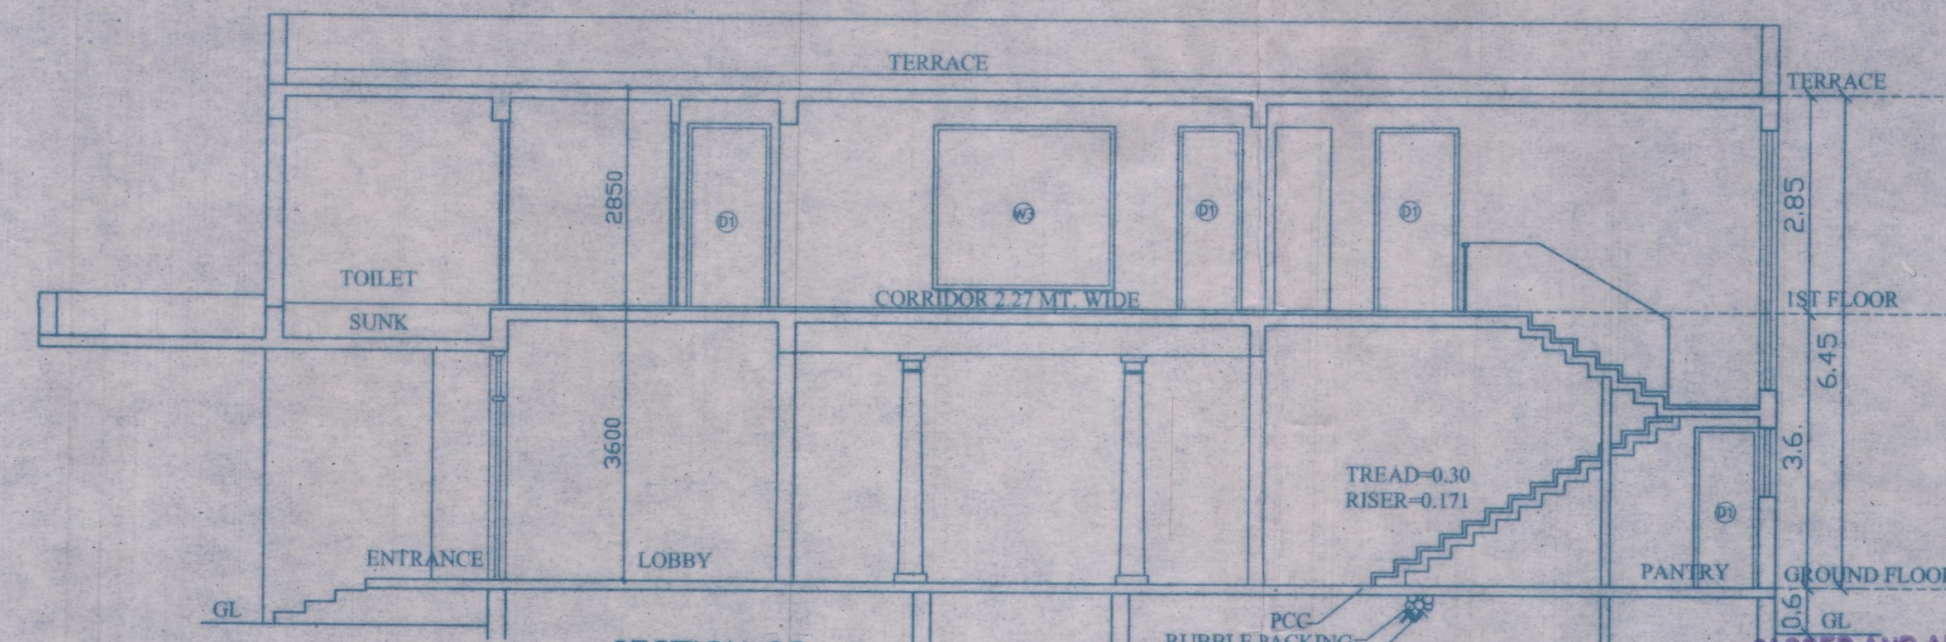

SECTION-CC
SCALE - 1:100


AREA CALCULATION (VILLA-B & C)

FLOORS	TOTAL B.U.A. (sq.m.)	AREA DEDUCTED FROM F.A.R.					NET F.A.R. (sq.m.)
		STAIRS (sq.m.)	LIFT (sq.m.)	BALCONY (sq.m.)	TERRACE (sq.m.)	PORCH (sq.m.)	
GROUND FLOOR	256.50	3.65	1.10	34.60	0.00	0.00	217.15
FIRST FLOOR	228.50	9.95	1.10	38.40	0.00	0.00	179.05
TOTAL	485.00	13.60	2.20	73.00	0.00	0.00	396.20


COVERED AREA = 256.50 X 2 = 513.00 SQ.MT.
F.A.R AREA = 396.20 X 2 = 792.40 SQ.MT.

SCHEDULE OF OPENINGS


TYPE	CLEAR DIMENSIONS	
	LENGTH IN MTRS	HEIGHT IN MTRS
D	0.85	2.40
D1	1.10	2.40
D2	1.60	2.40
D3	2.40	2.40
FD	3.82	2.40
W	2.00	1.50
W1	1.20	1.50
W2	2.20	1.50
W3	2.75	1.50
V	1.20	1.00
V1	0.65	1.00

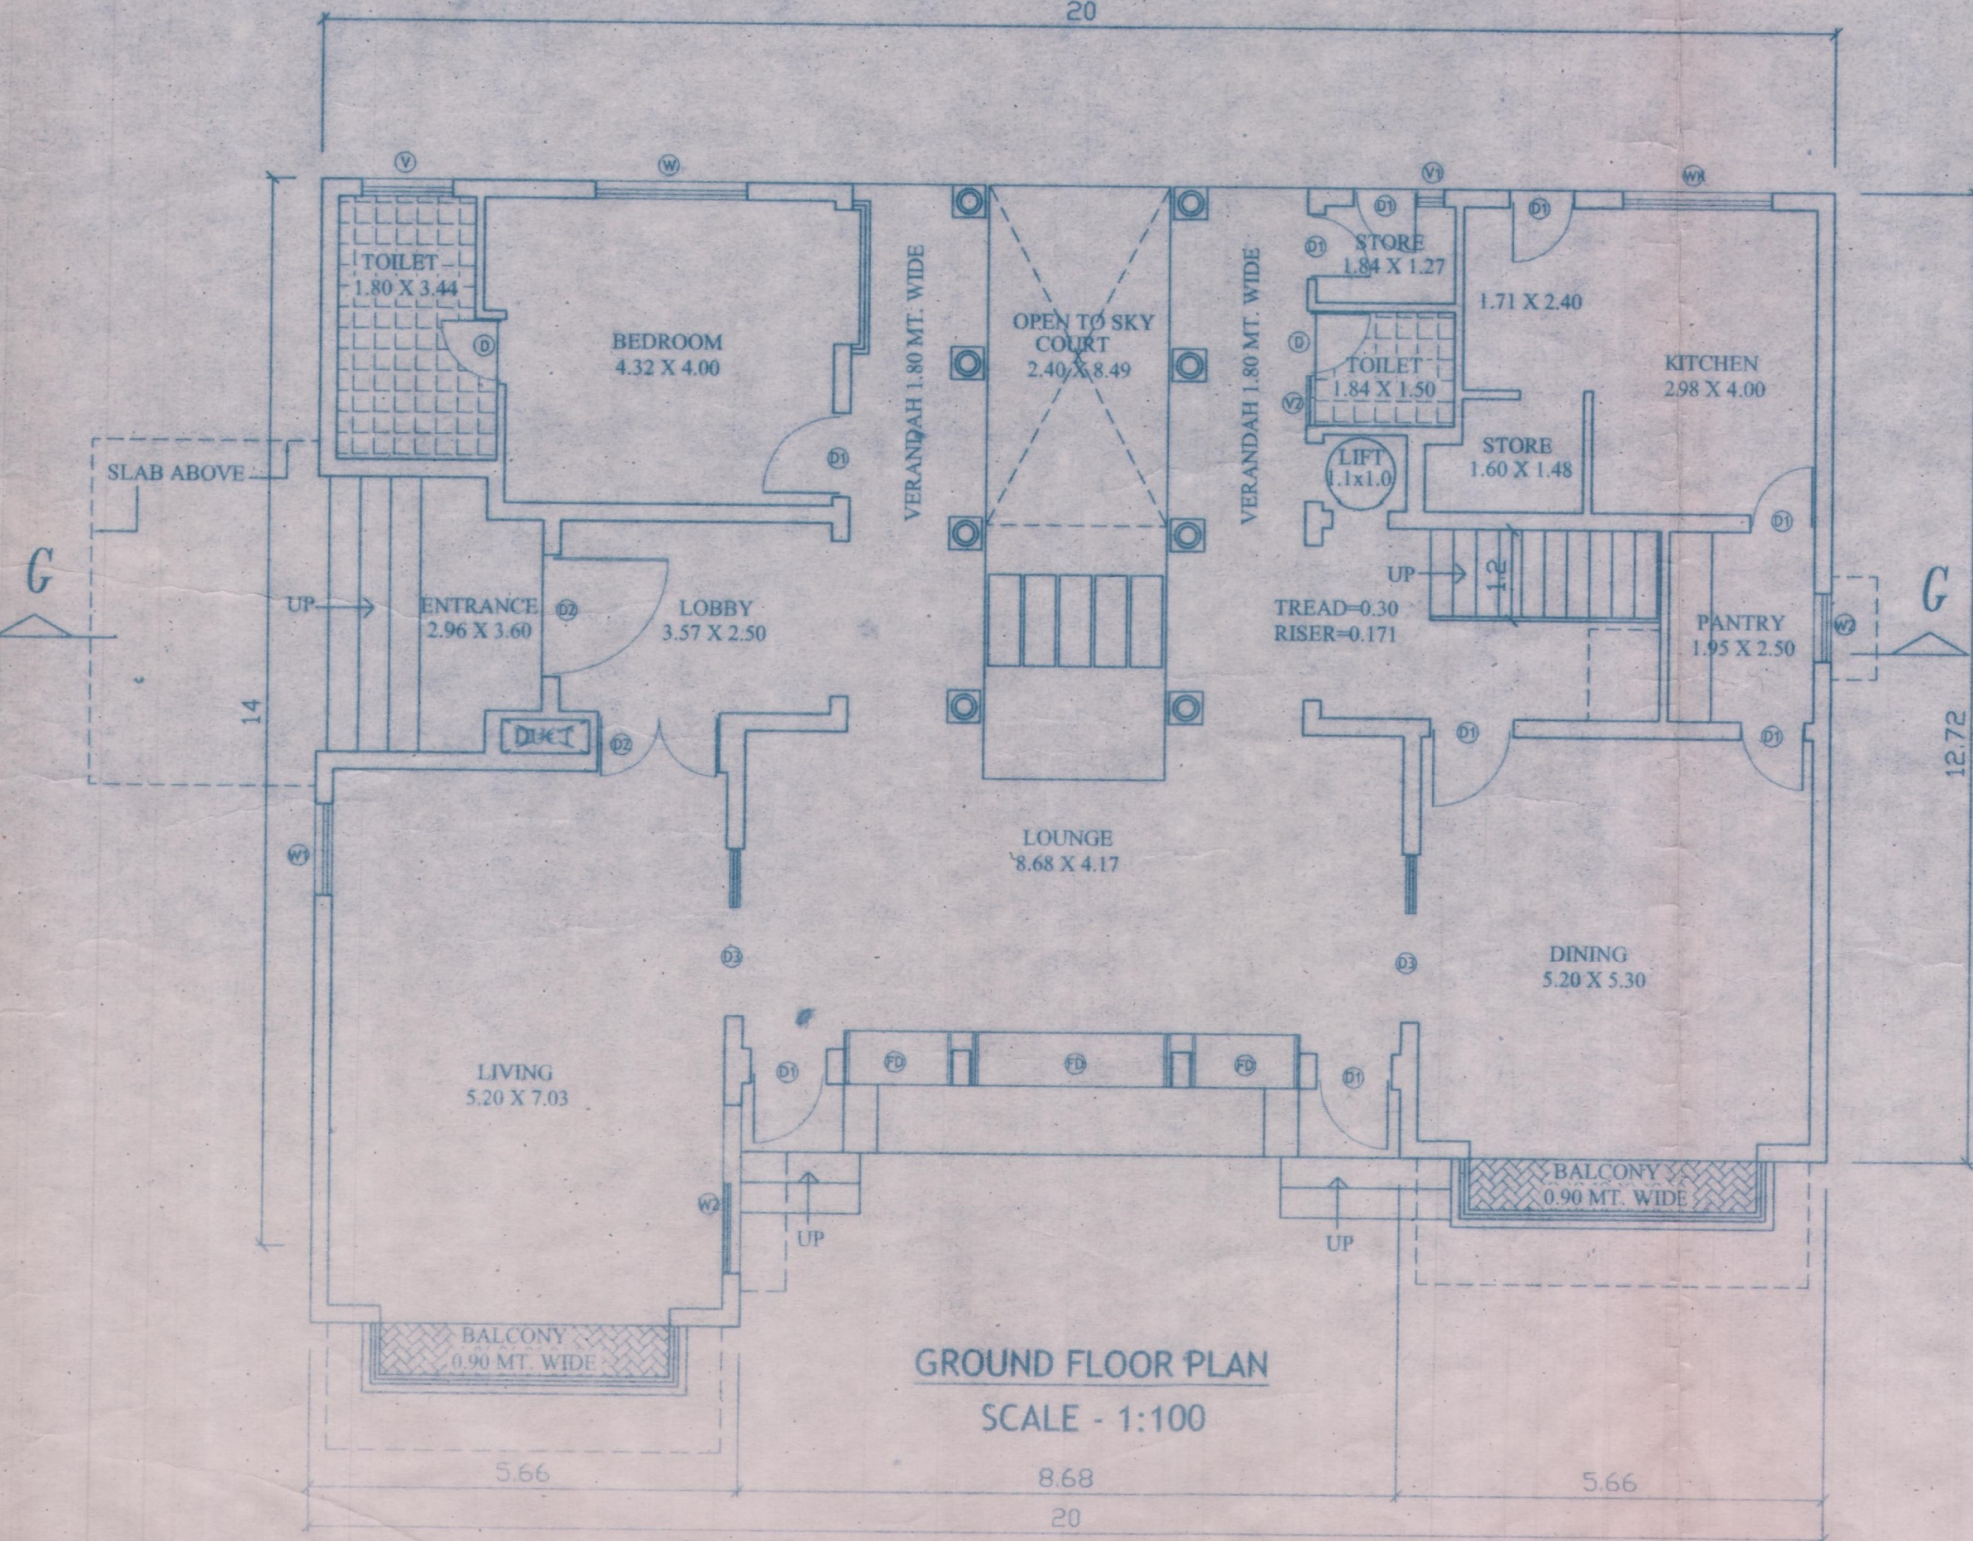

GROUND FLOOR PLAN
SCALE - 1:100

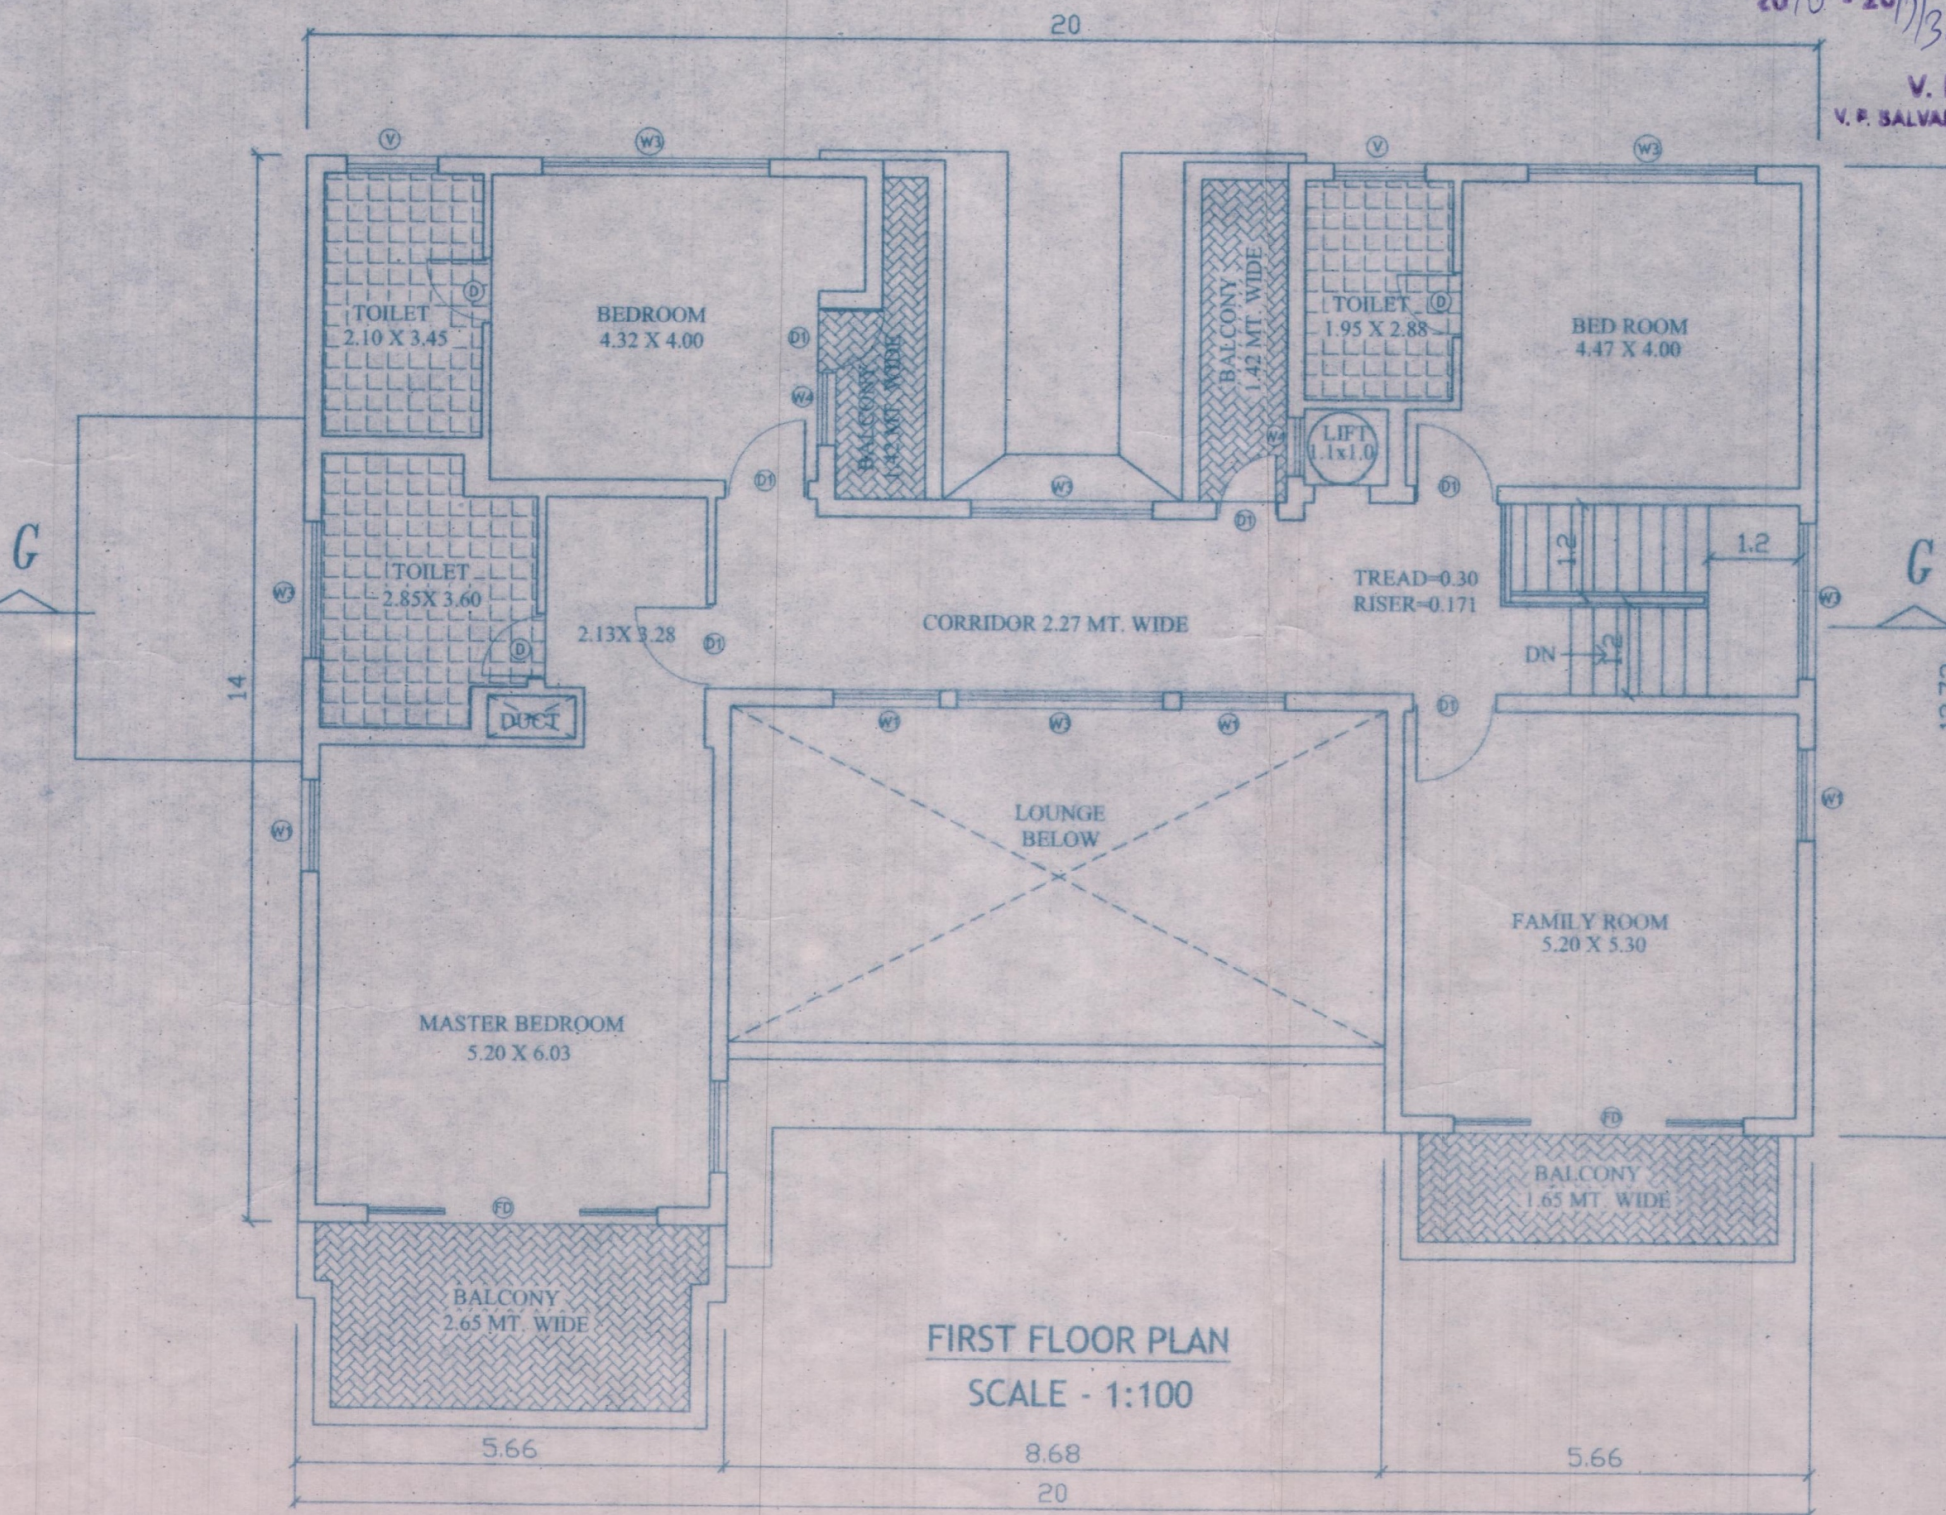

FIRST FLOOR PLAN
SCALE - 1:100

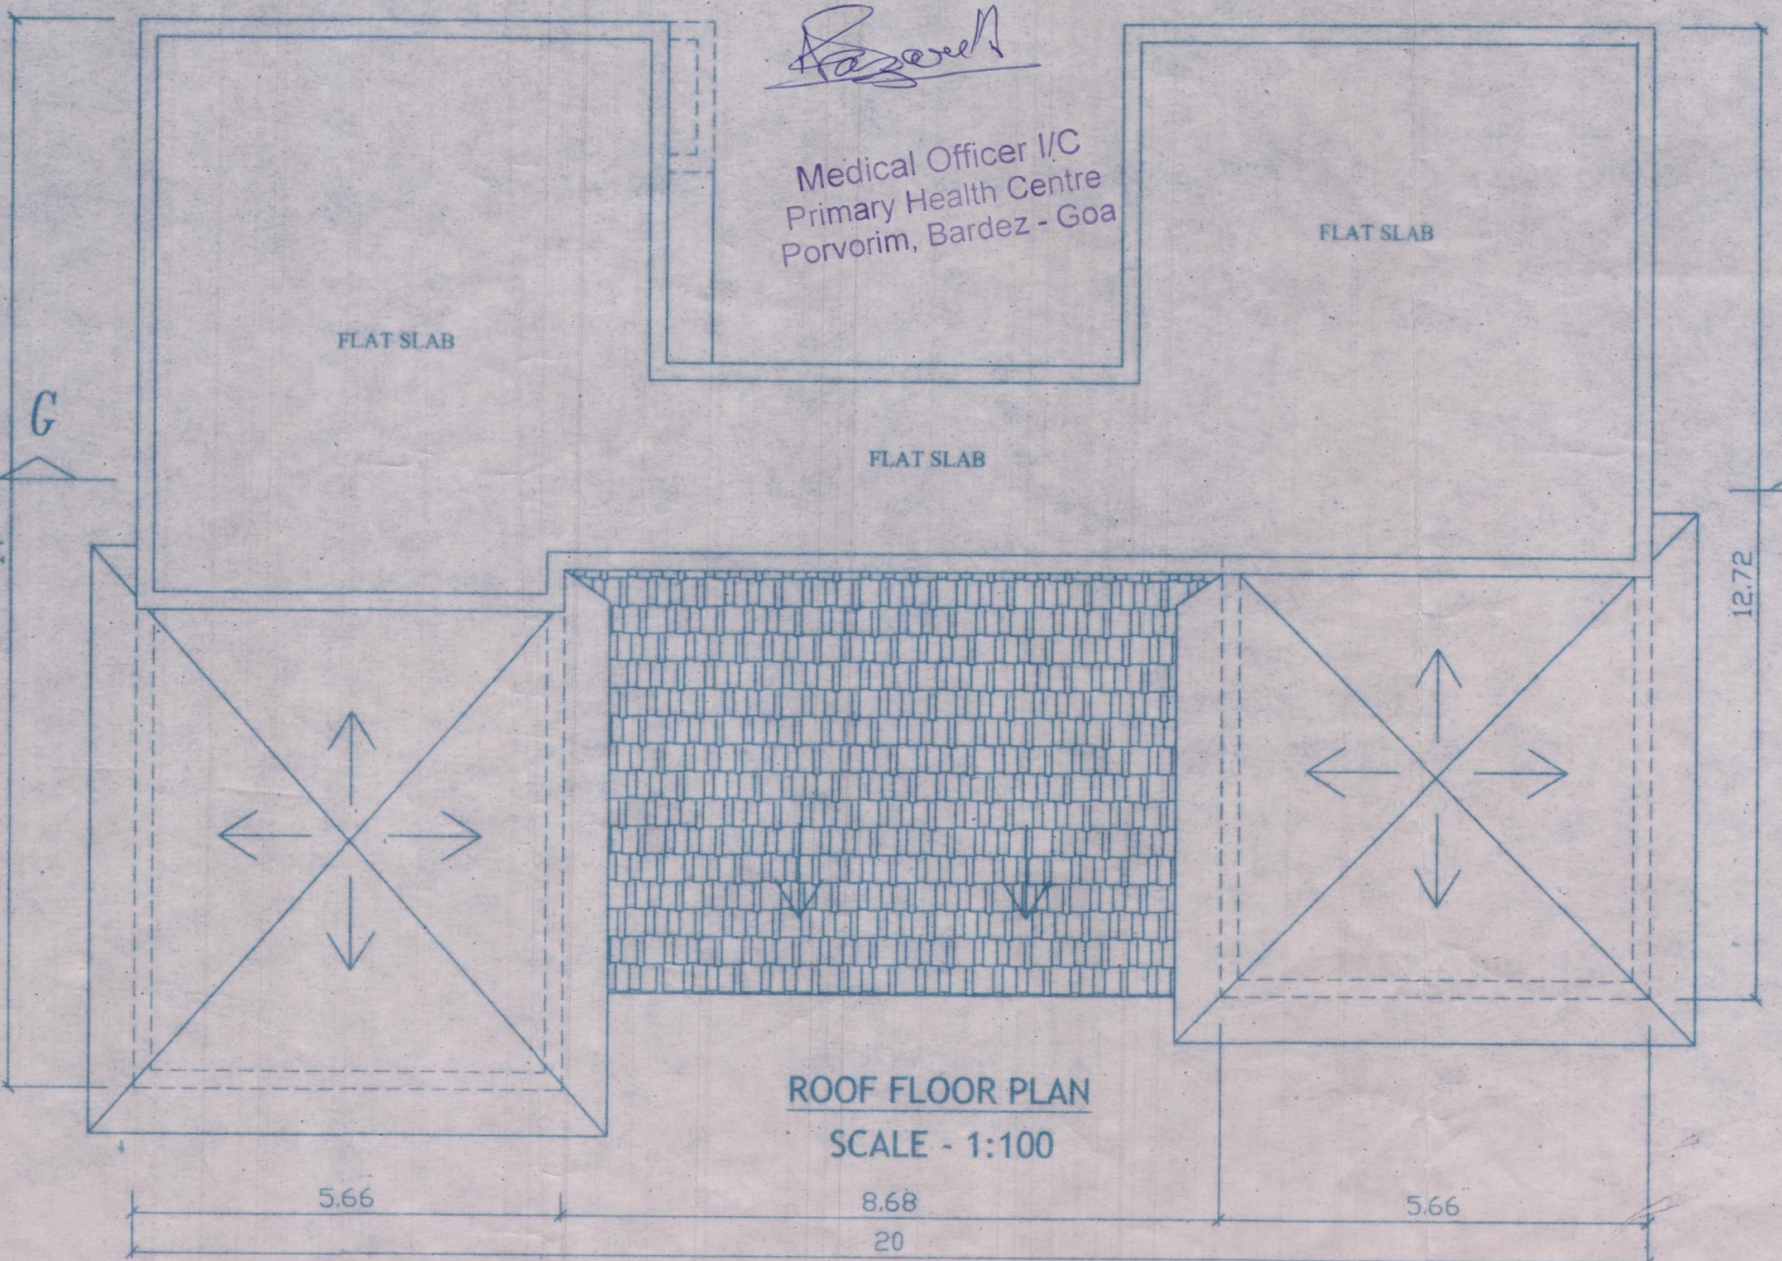

ROOF FLOOR PLAN
SCALE - 1:100

PASSED AND APPROVED VIDE
RESOLUTION NO. 228/2016 DATE 30/6/2016
SUBJECT TO THE CONDITIONS LAID DOWN IN
CN PERMISSION NO. VP/SDM/LUG. NO. 06
2016 - 2017/385 DATE 12/07/2016
V. P. SECRETARY
V. P. SALVADOR DO MUNDO - BARDEZ DOO



Approved with condition vide
L. No. 228/2016 dated 14/7/2016
14/06/2016
Town Planner
Town & Country Planning Dept
Govt. of Goa

Medical Officer I/C
Primary Health Centre
Porvorim, Bardez - Goa

VILLA-B & C

PROJECT:
PROPOSED CONSTRUCTION ON PLOT BEARING SURVEY NO. 230/6 SITUATED AT SALVADOR-DO-MUNDO VILLAGE, BARDEZ TALUKA GOA.

DRAWING:-
FLOOR PLAN, ELEVATION, SECTION, AREA CALCULATION, SCHEDULE OF OPENING

OWNER:
Shri. RITESH CHODANKAR & SHITAL DA SILVA

SCALE - 1:100 DATED: 13-04-2016

CLIENT'S SIGN:
Ritesh Chodankar

SIDDHANT S. SAWANT
Consulting Civil Engineer
I.C.P. Reg. No. ER/0002/2011
P.W.D. Reg. No. P.W.D./ENGR. 333/2009