(29) (13)

PERMISSION GRANTED VIDE CONSTRUCTION LICENCE NO. VPVP/2016 - 2017/9

V P SECRETARY
Velsao-Pale-Issorcim

OFFICE OF THE VILLAGE PANCHAYAT VELSAO-PALE-ISSORCIM

Please check letter No. DH/5124/141 MTP/15/1175 dated 16/12/2015 regarding the plans.

Associate Town Planner
Town & Country Planning Dept.
Govt. of Goa
Mormugao-Goa
16-12-15

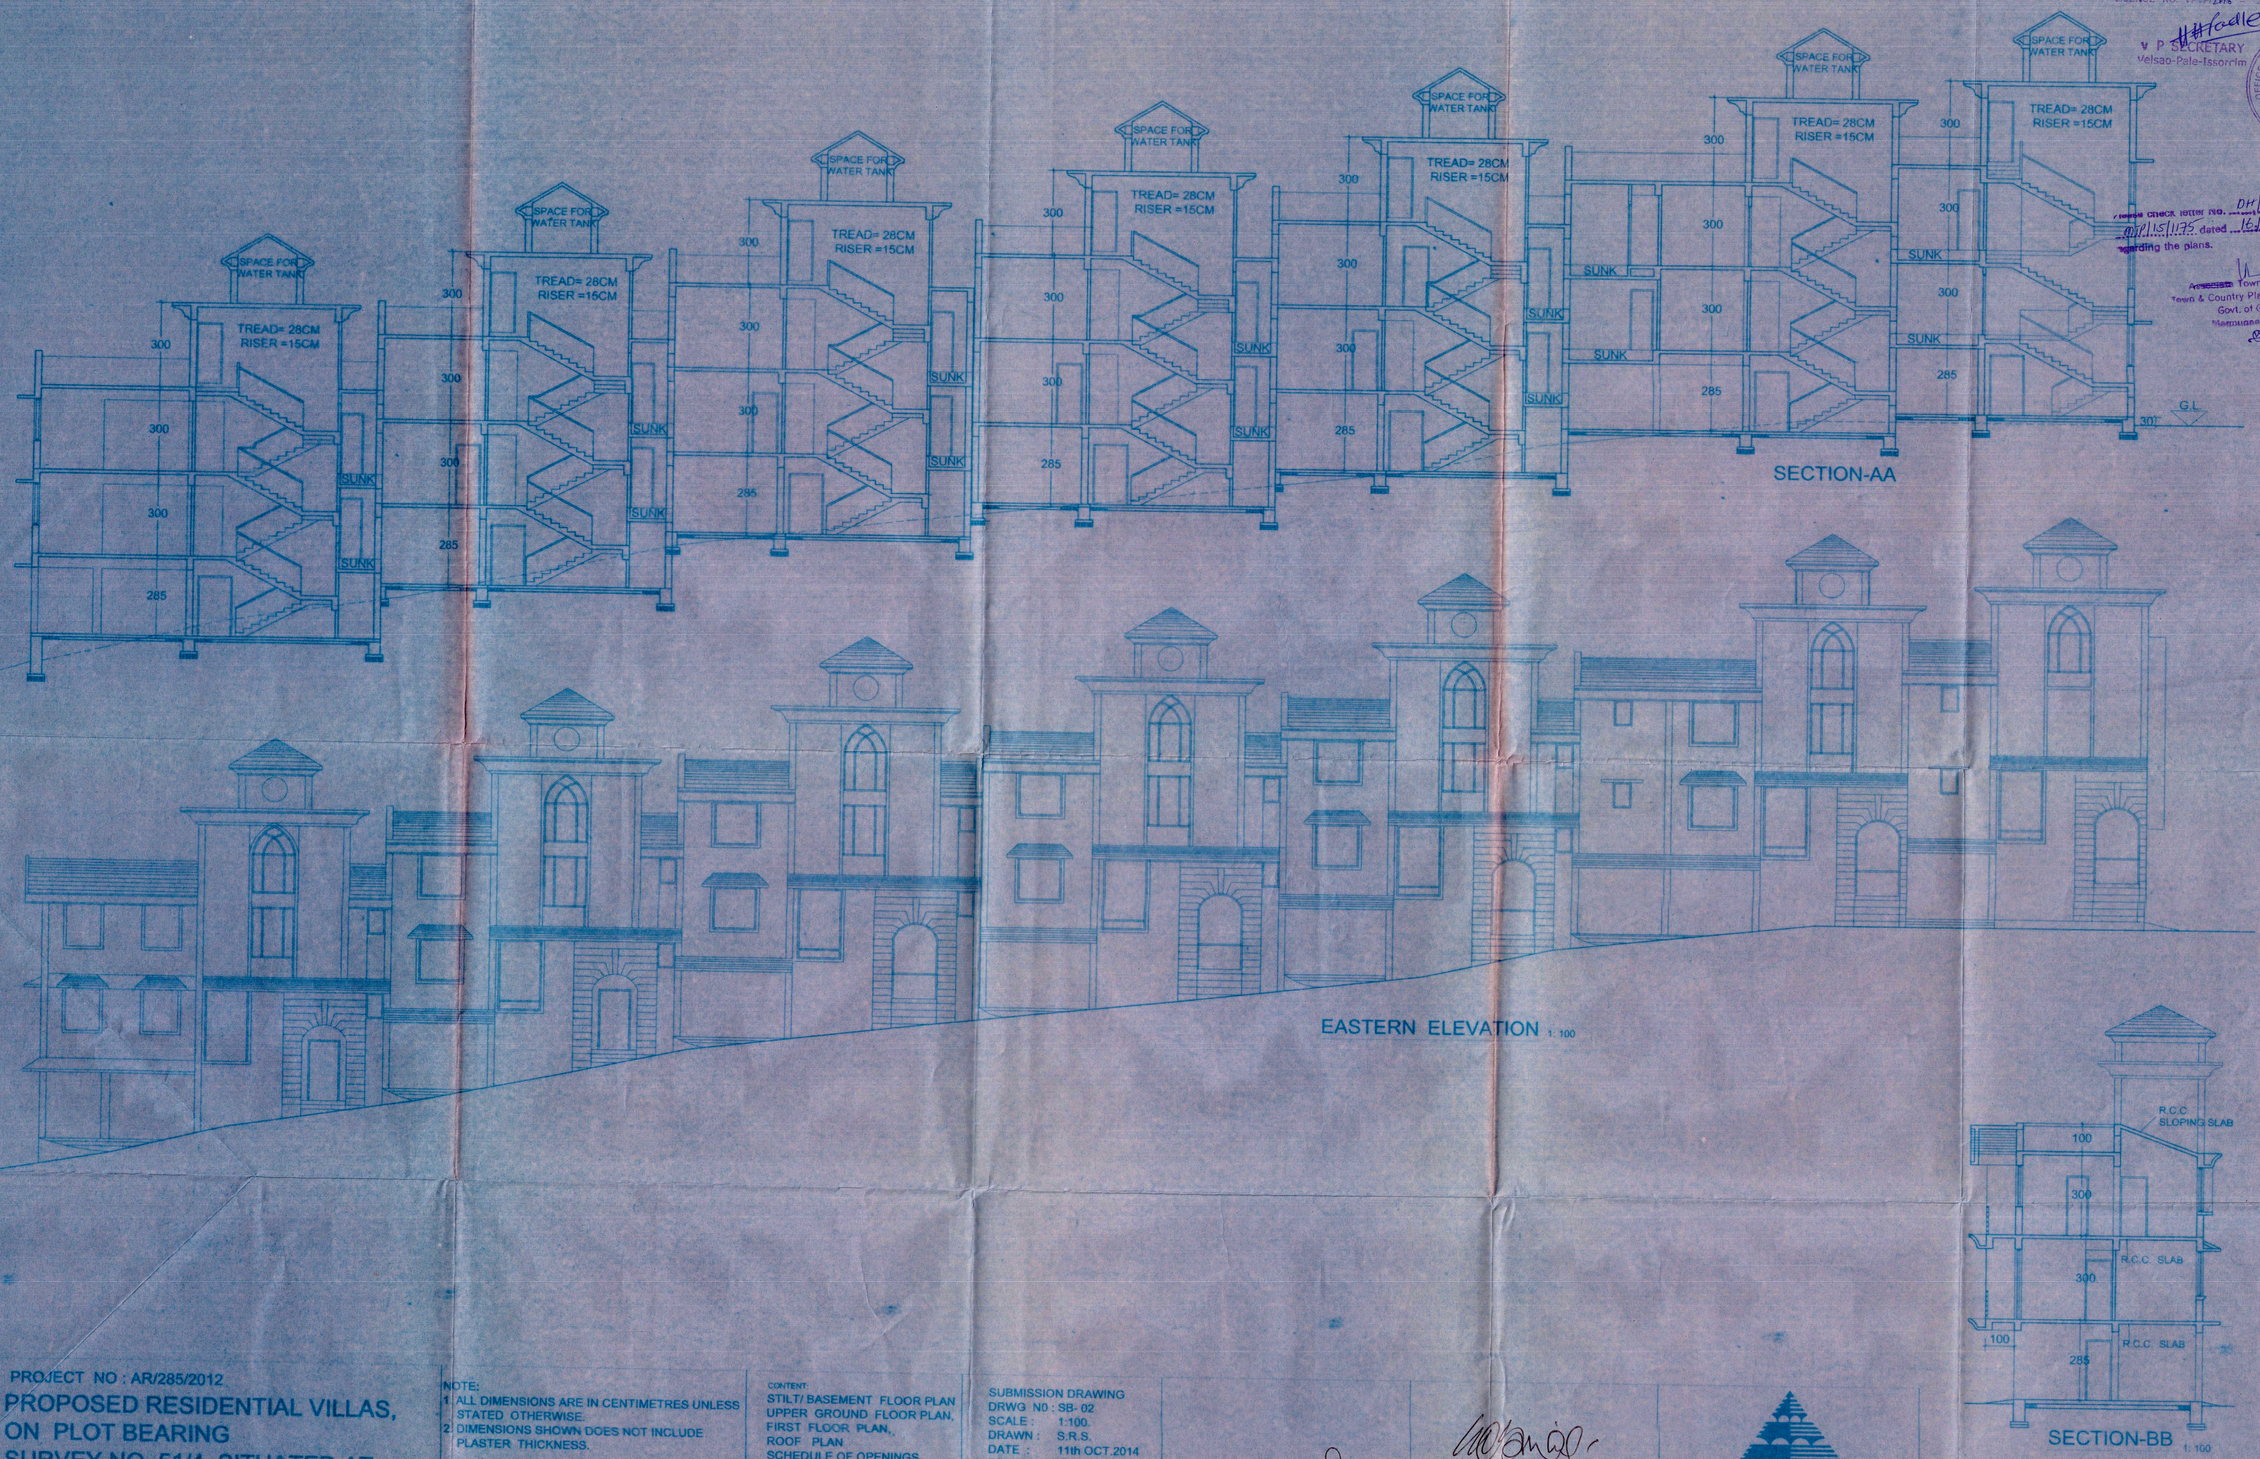

PROJECT NO : AR/285/2012

PROPOSED RESIDENTIAL VILLAS, ON PLOT BEARING SURVEY NO. 51/4, SITUATED AT PALE, MORMUGAO, GOA FOR QUEENY REALTY PVT. LTD.

NOTE:
1. ALL DIMENSIONS ARE IN CENTIMETRES UNLESS STATED OTHERWISE.
2. DIMENSIONS SHOWN DOES NOT INCLUDE PLASTER THICKNESS.

CONTENT:
STILT/ BASEMENT FLOOR PLAN
UPPER GROUND FLOOR PLAN,
FIRST FLOOR PLAN,
ROOF PLAN
SCHEDULE OF OPENINGS.

SUBMISSION DRAWING
DRWG N0 : SB- 02
SCALE : 1:100.
DRAWN : S.R.S.
DATE : 11th OCT.2014
REMARK : REVISED

OWNER/ APPLICANT

SANJAY R. SAWANT
ARCHITECT
TOWN & COUNTRY PLANNING DEPT.
REG. No AR/0061/2010

ARCHITECT

INARCH
ARCHITECTS AND INTERIOR DESIGNERS
G - 2, BLOCK - C, FIRST FLOOR
MANOSHANTI COMPLEX PANAJI GOA
PHONE : 2435233 ,9822481976
E Mail : sanjayinarch@gmail.com