
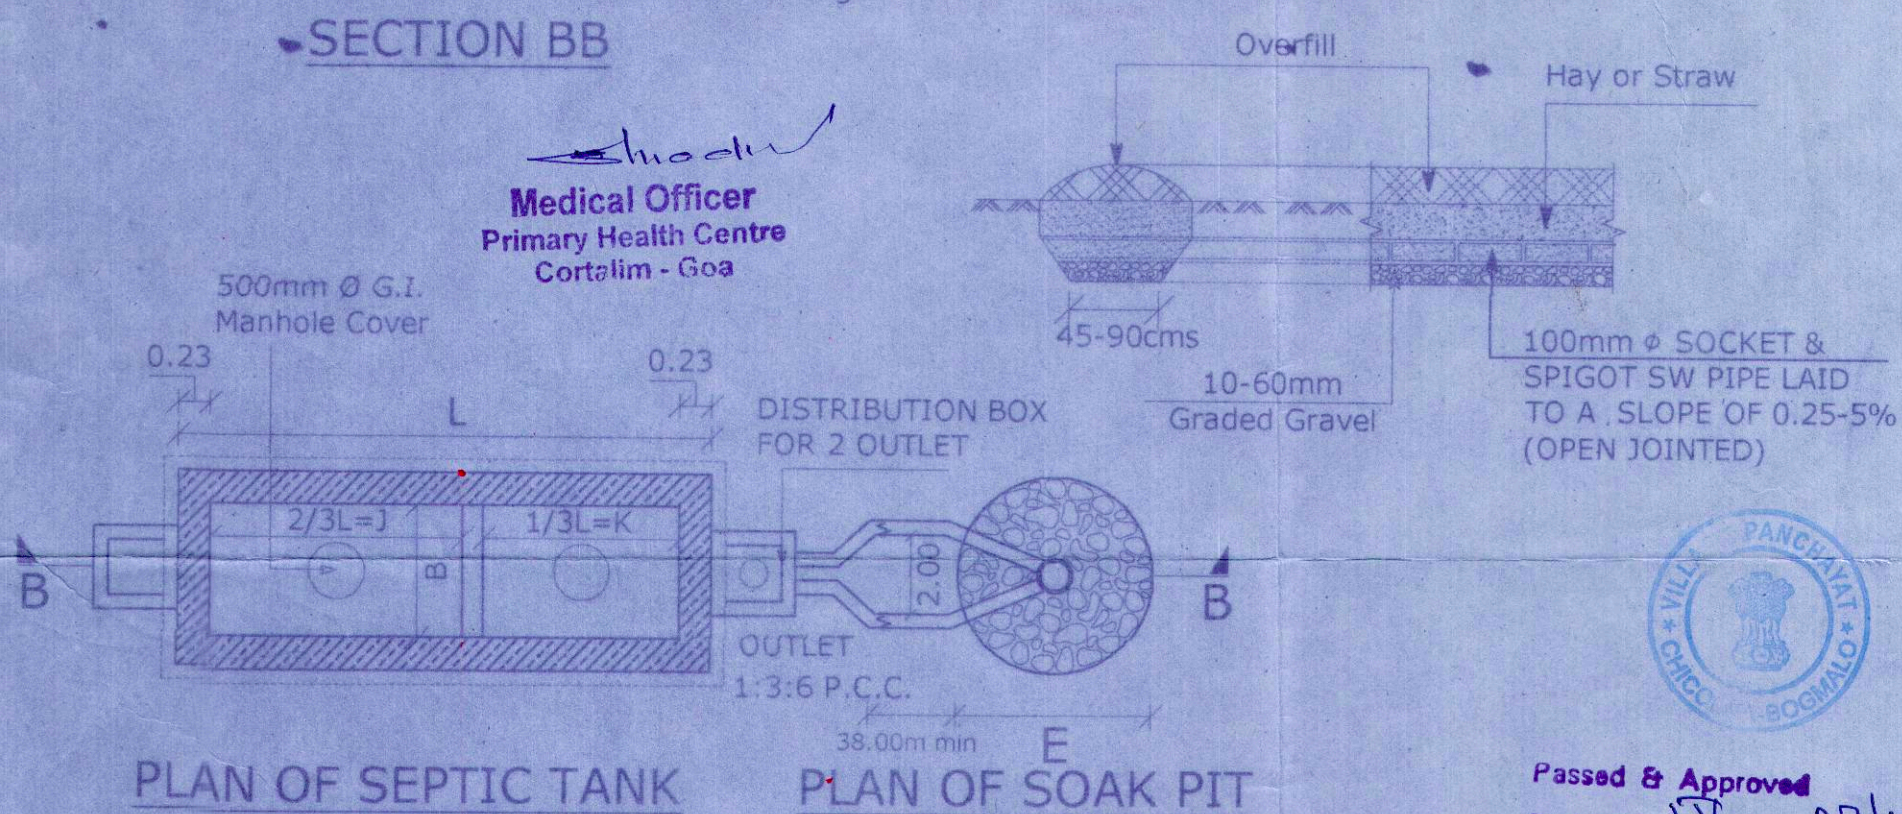


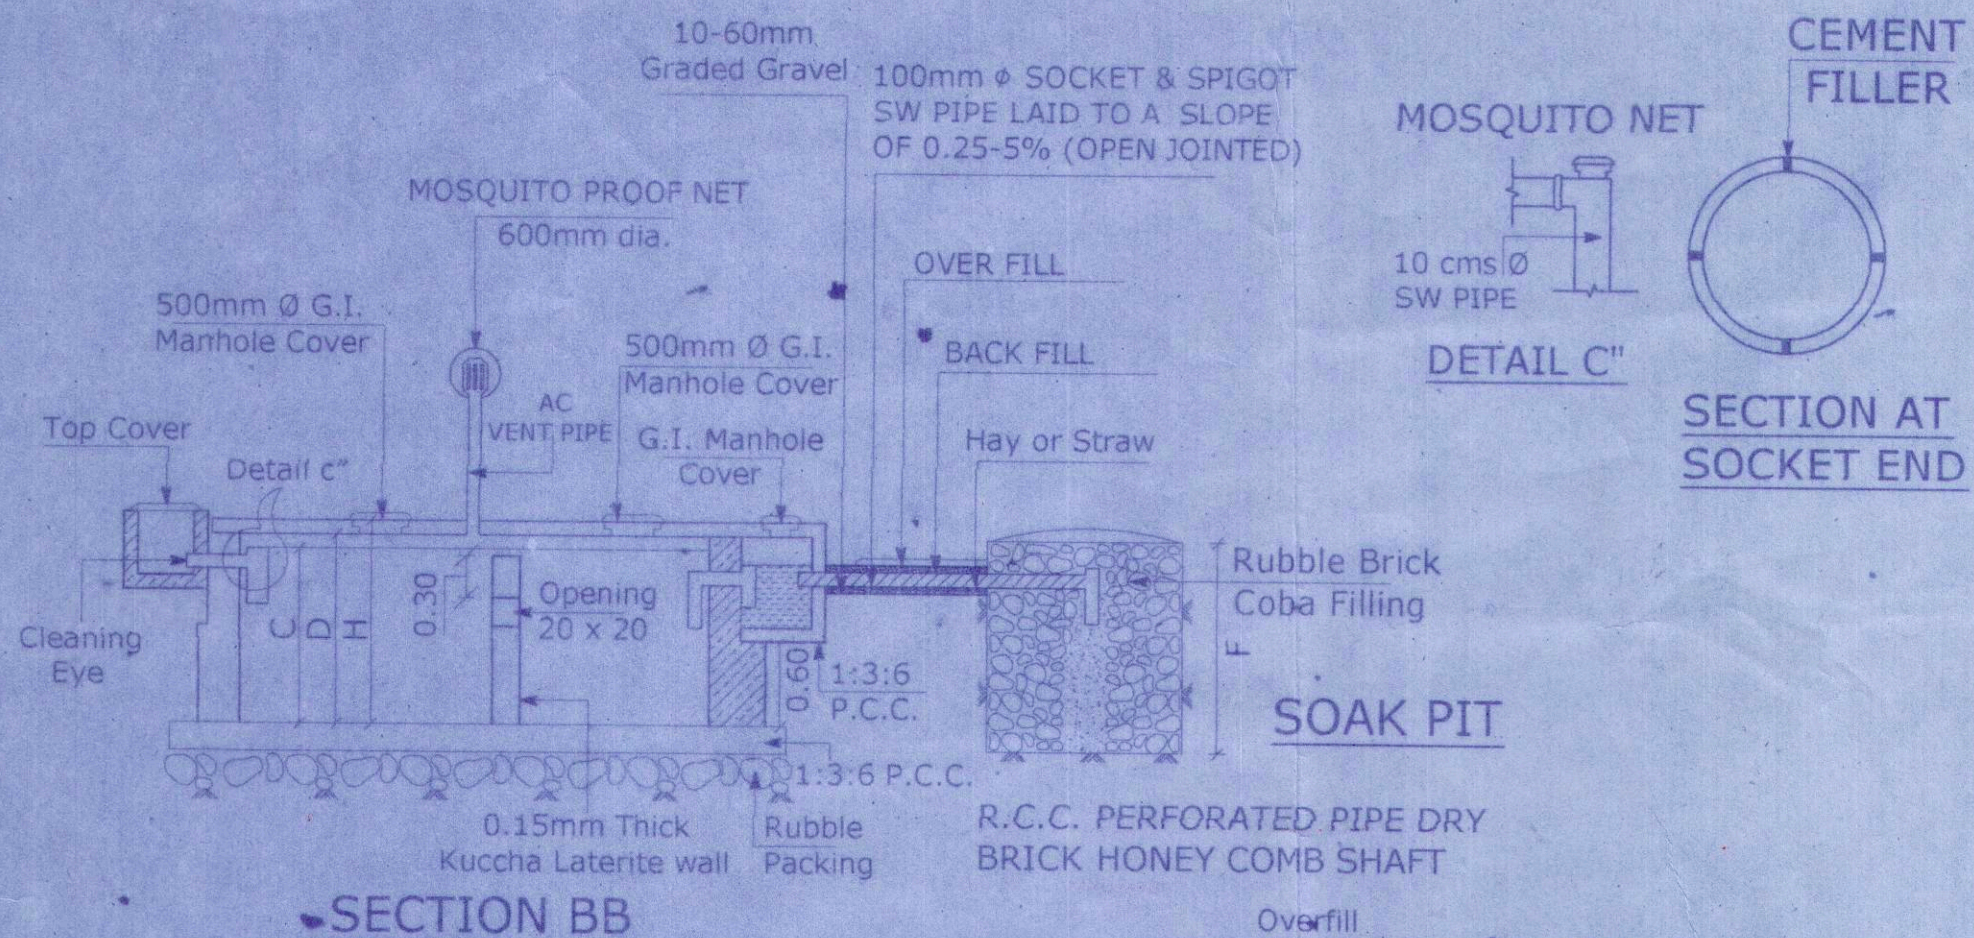

SCHEDULE OF DIMENSION

NO. OF USERS	LENGTH(m)	BREADTH(m)	LIQUID DEPTH (CLEANING INTERVAL)	
			2 YEARS	3 YEARS
10	2.00	0.90	1.00	1.40
20	2.30	1.10	1.30	1.80
50	5.00	2.00	1.00	1.24
75	6.00	2.50	1.00	1.24
100	7.50	2.65	1.00	1.24
150	10.00	3.00	1.00	1.24
200	12.00	3.30	1.00	1.24
300	15.00	4.00	1.00	1.24

PROJECT: PROPOSED VILLAS 1 TO 9 & COMPOUND WALL IN PLOT BEARING SY. NO. 29/3 AT CHICOLNA VILLAGE, MORMUGAO TALUKA, SOUTH GOA.

CLIENT :- SHAIKH RIZWAN

KUNDAN V. PRABHU

KUNDAN V. PRABHU
B. Arch., A.I.I.A.
ARCHITECT & INTERIOR DESIGNER
A/94/17396
F/0073/2010

Passed & Approved
Resin. No. 17 Date 27/11/2018
No. 1 VP/CE/Cont. Line/3/2018-19/15/2018
Dated 15/2018

SECRETARY V.P.
CHICOLNA - BOGMALO