
PROJECT :	
PROPOSED CONSTRUCTION OF APARTMENT RESIDENTIAL BUILDING BLOCKS ALONGWITH POOL & BOUNDARY WALL ON PROPERTY BEARING SY. NO. 26/3-A OF REIS MAGOS VILLAGE, SITUATED AT REIS MAGOS, NORTH GOA, BARDEZ TALUKA, GOA.	
FOR - VIANAAR PROPERTIES PVT. LTD.	
SUBMISSION DRAWING	SHEET NO. 4
OWNER'S SIGN	CONSULTANT SIGN

VIANAAR PROPERTIES PVT LTD
Authorized Signatory

PRATHAMESH BHAT
B.E.(CIVIL)
T.C.P. REG. No. ER/0020/2022


SECTION CC'

Scale - 1:100

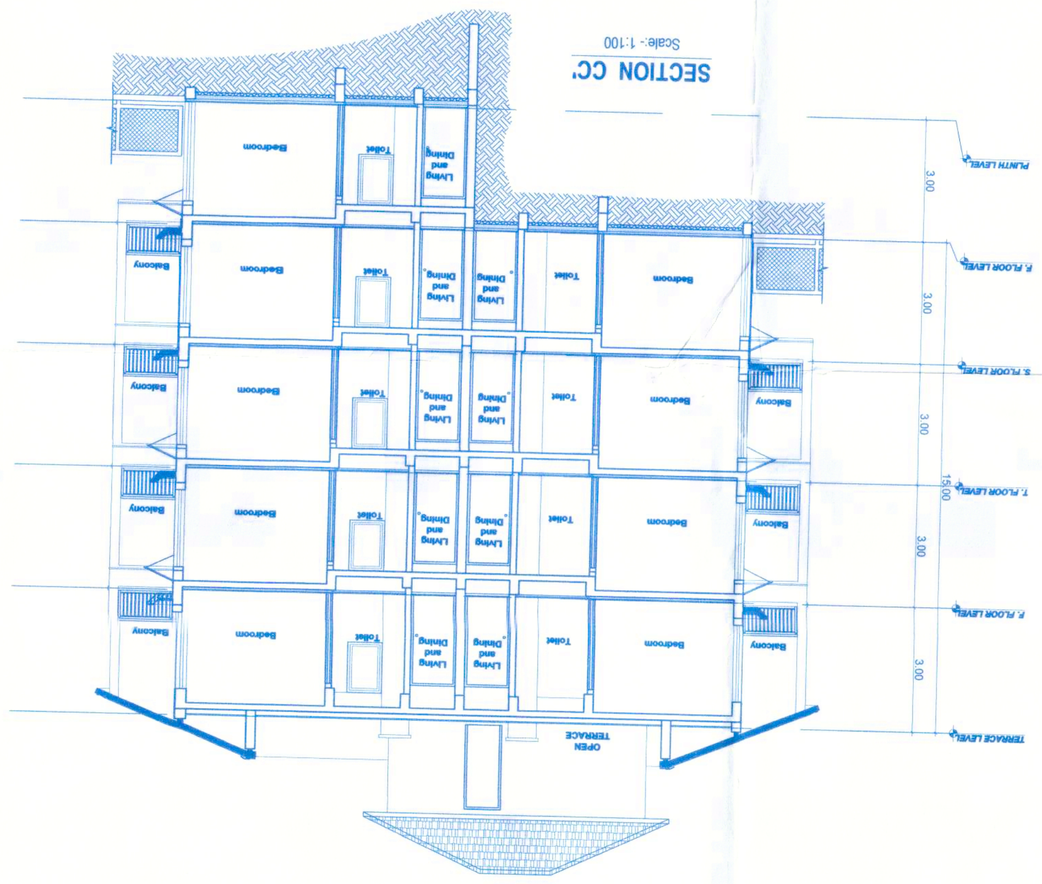


SECTION AA'

Scale - 1:100

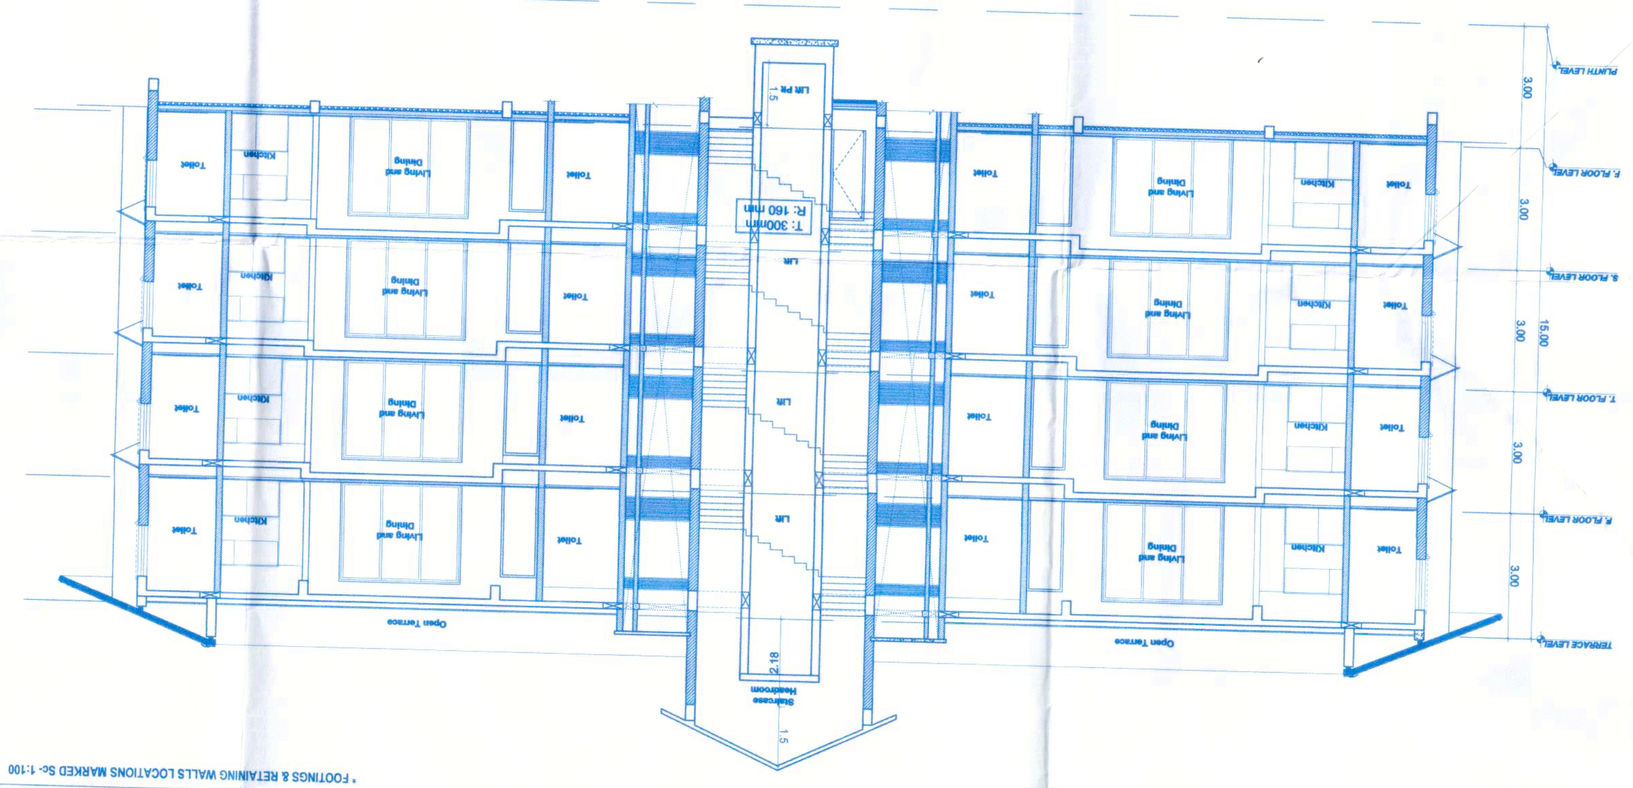

SITE SECTIONAL ELEVATION BB'. - THROUGH PARKING & STAIRCASE BLOCK

* FOOTINGS & RETAINING WALLS LOCATIONS MARKED Sc- 1:100

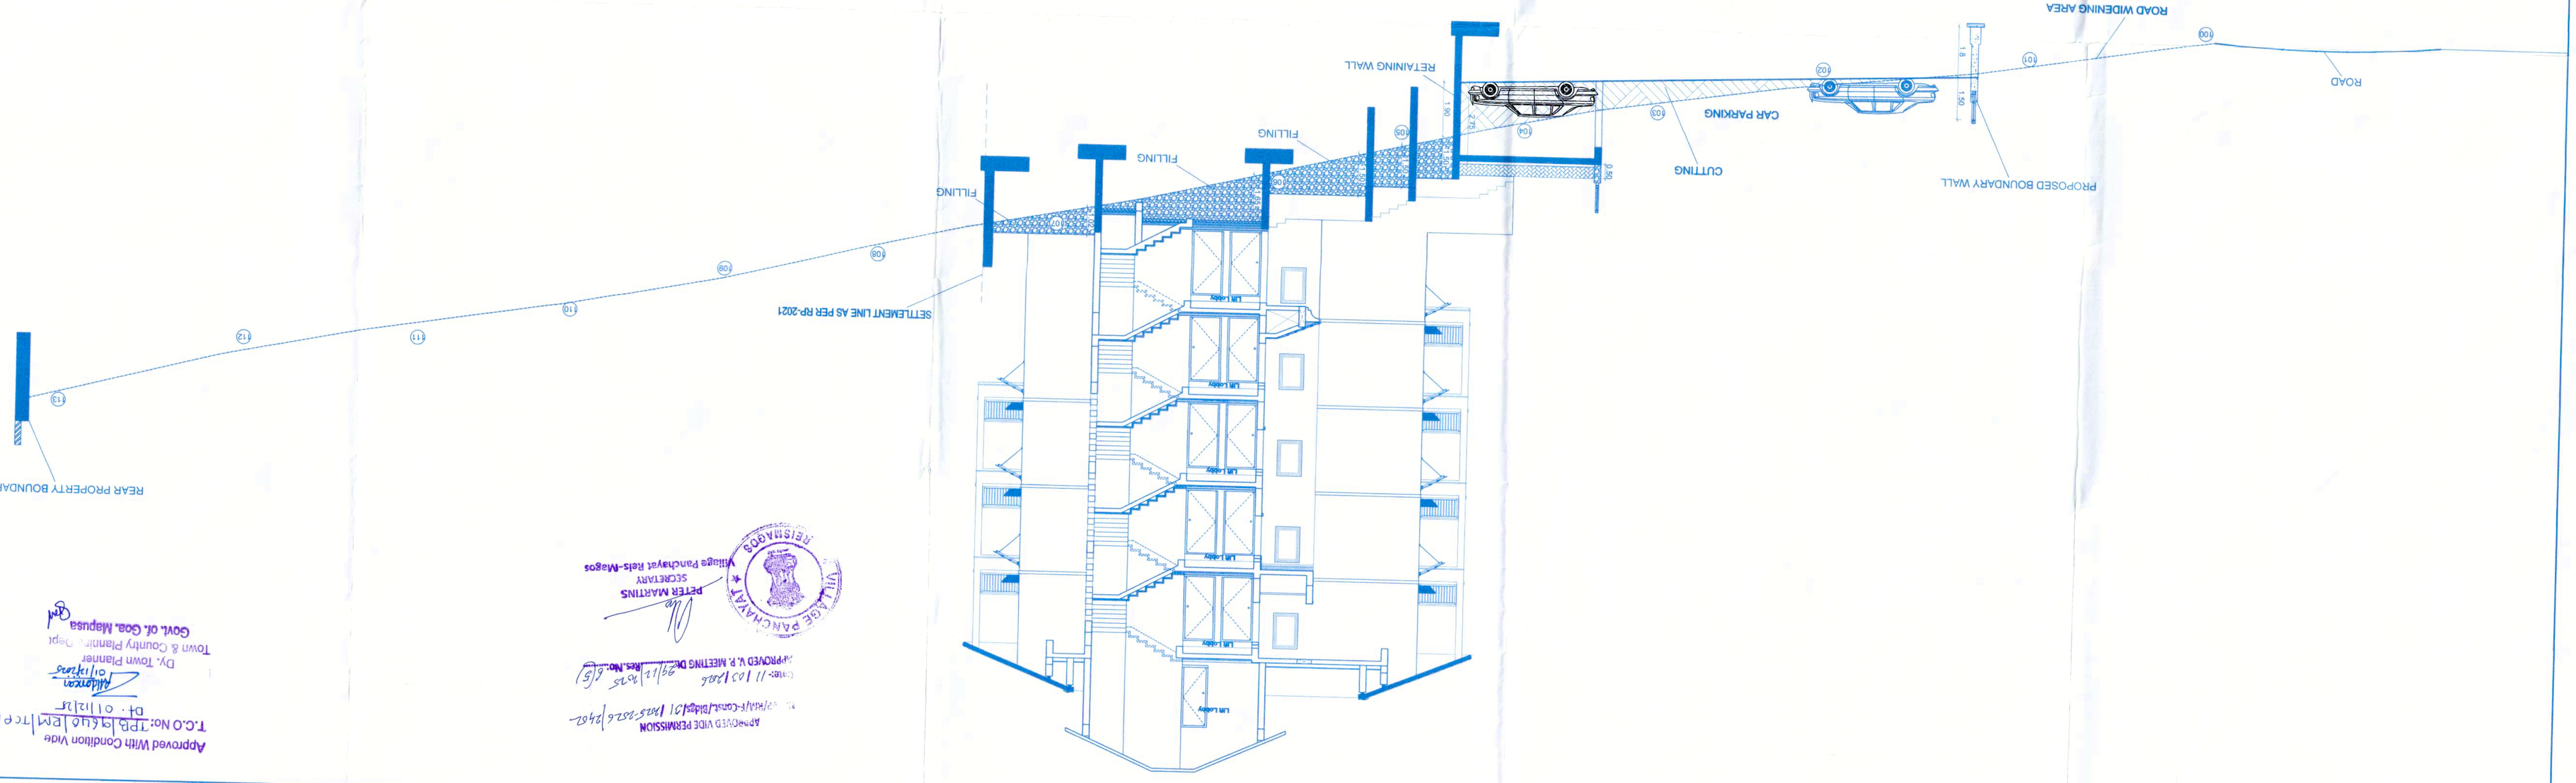

Approved With Condition Vide
T.C.O No: TPB/9440/EM/Tc e/2r/104
Dt: 01/12/25
Addition
Alteration
Dy. Town Planner
Town & Country Planning Dept.
Govt. of. Goa. Mapusa

APPROVED VIDE PERMISSION
Ref. No. 6/6
Date: 11/03/2026
PROVED V. P. MEETING Dt. 22/12/2025
VILLAGE PANCHAYAT
REIS MAGOS
PETER MARTINS
SECRETARY
Village Panchayat Reis-Magos