Please Check Letter No. TiS/4295/Gvl/TCP/2022/Pt dated 25/01/2022 regarding the Plan.

Dy. Town Planner
Town & Country Planning Dept
Govt of Goa.
Panaji, Goa

FRONT ELEVATION
SCALE-1:100

SCHEDULE OF OPENINGS

TYPE	CLEAR DIMENSIONS LENGTH IN MTRS	CLEAR DIMENSIONS HEIGHT IN MTRS
D1	1.10	2.15
D2	0.90	2.15
D3	0.75	2.15
SD1	2.40	2.15
SD2	3.10	2.15
W1	1.50	2.15
W2	0.90	2.15
V	0.80	0.90

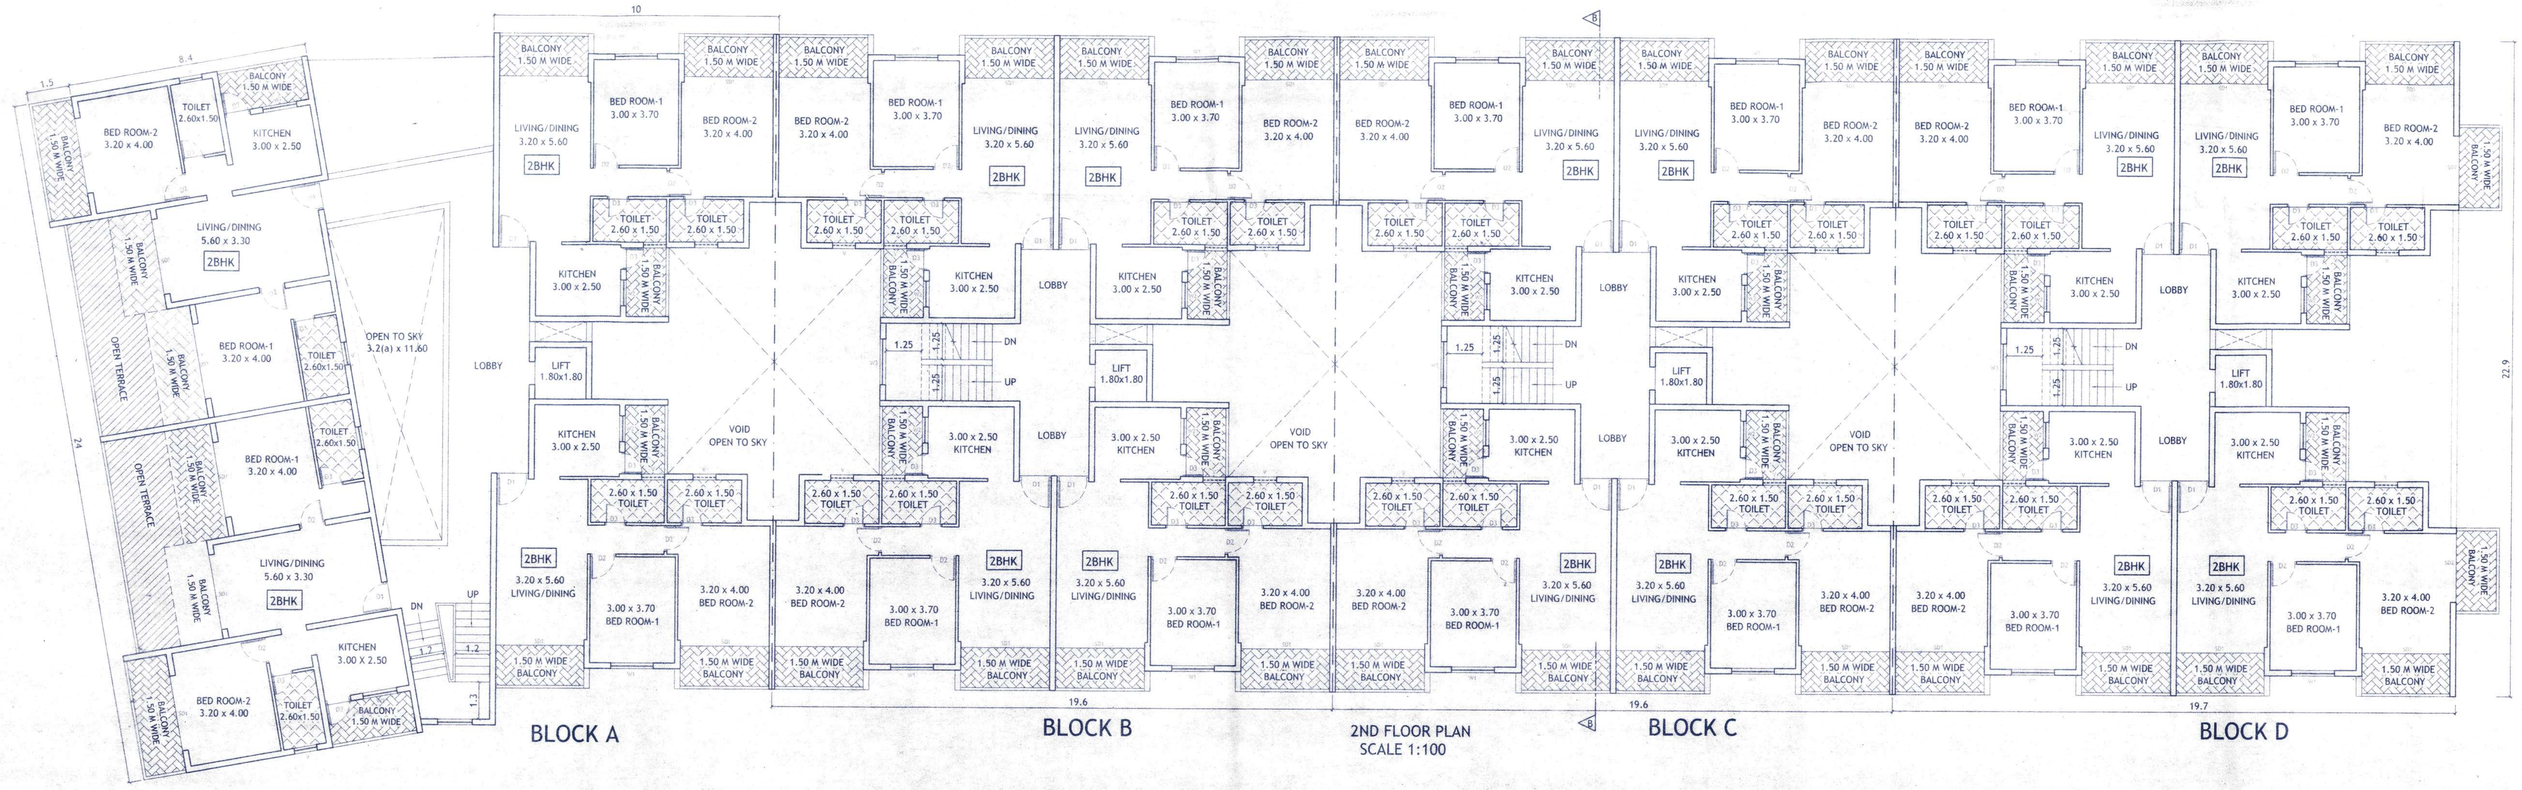

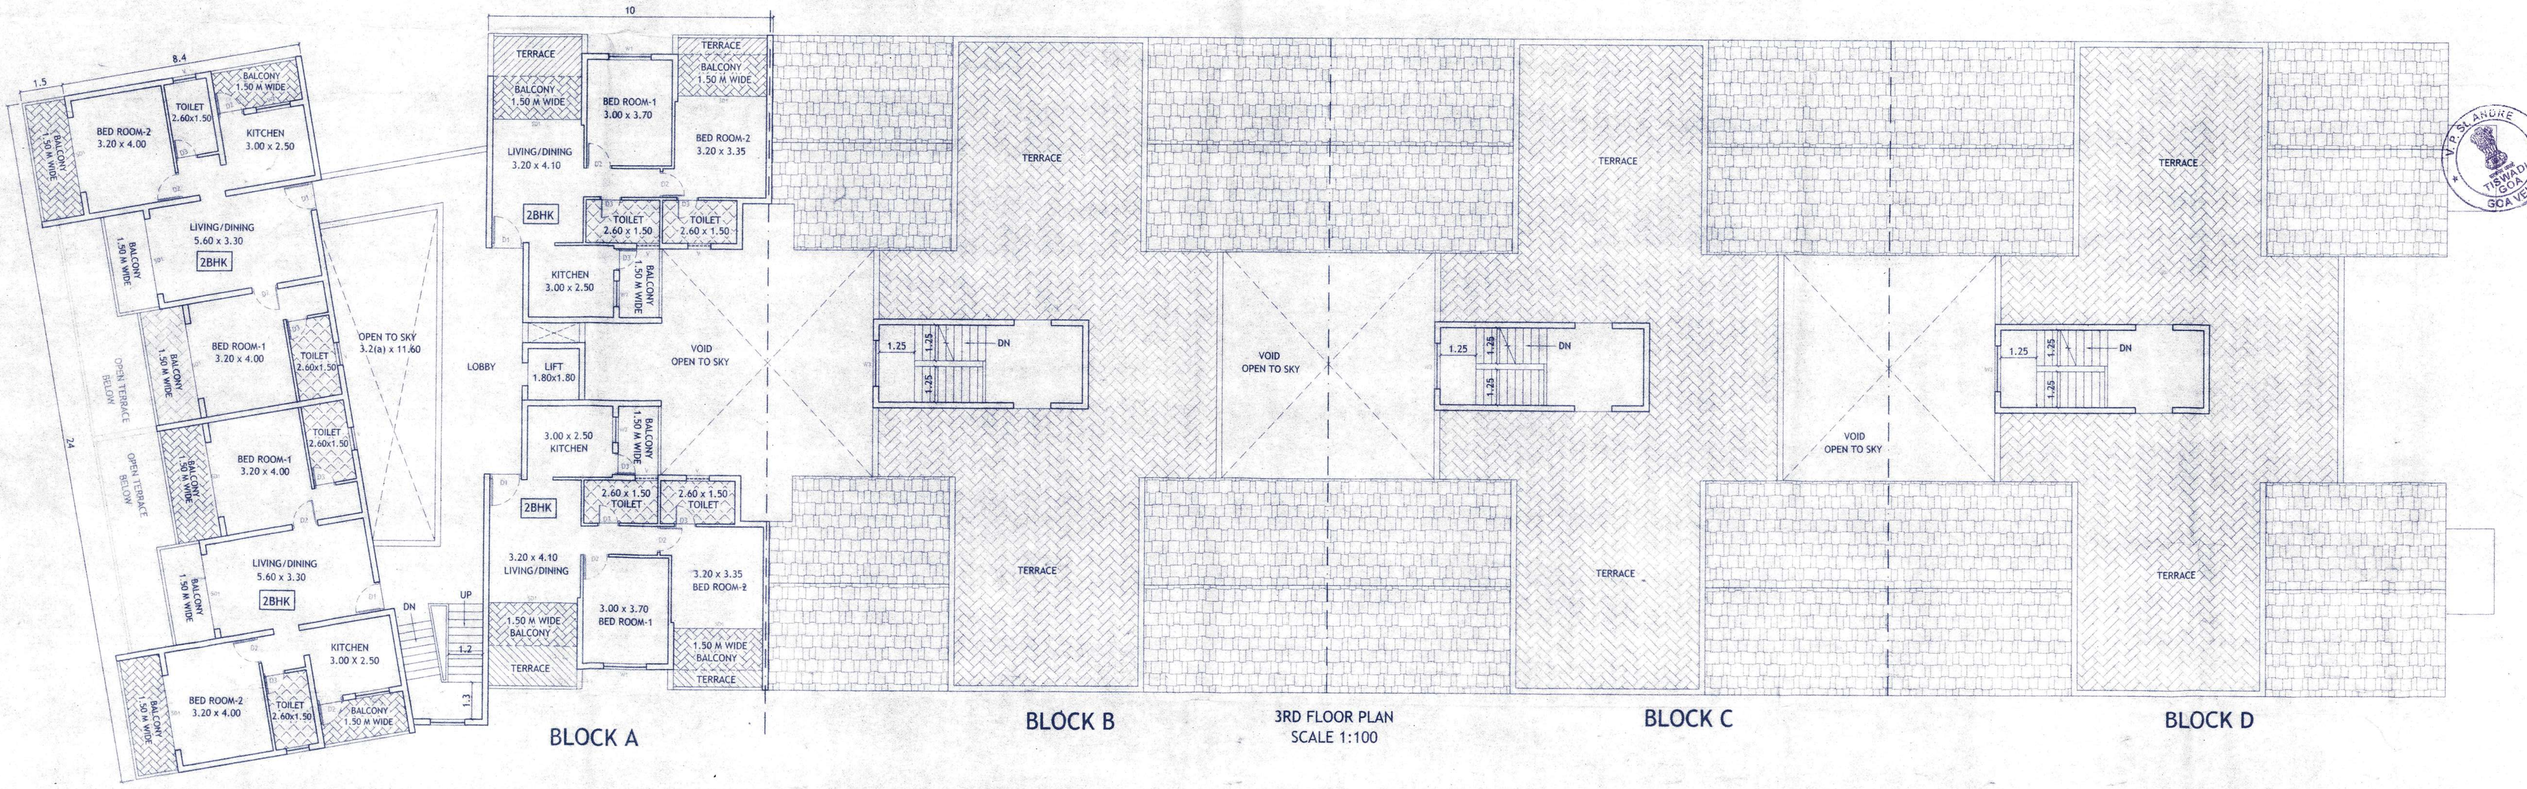

Approved in the fortnightly meeting held on 03/02/2022 vide resolution no. 3(1)

Medical Officer In Charge
Primary Health Centre
Corlim-Goa

PHC/Corlim NOC/20...21/20...22/380
Government of Goa
Directorate of Health Services
Primary Health Centre Corlim
Date 4/2/22

PROJECT:

PROPOSED REVISION OF COMMERCIAL / RESIDENTIAL BLOCK 'A' & RESIDENTIAL BLOCK B,C & D ON PLOT BEARING SURVEY No. / SUB DIV No. 144/10 (PART) AT GOA-VELHA VILLAGE, TISWADI TALUKA, GOA.

OWNER

MR. NAZARETH.J.D'SILVA & OTHER'S
P/A HOLDER. MR. RAJESH SHETH

DRN BY: S.A	DRGS:
DRG NO: SUB-01	FLOOR PLAN & SECTION
JOB NO: 426 / 08	
DATED : 09.03.21	SCALE: 1:100

ARCHITECT's SIGNATURE :

Bryan J. Soares
Reg. No. CA/88/12085
AR/0031/2010

CLIENT's SIGNATURE :

REF NO :VP/SA/TIS/2018-19/630
DATE - 07/01/2019

REF NO : TiS/4295/GVL/TCP/2018/1076
DATE - 01/10/2018

REF NO : TiS /4295 /GVL /07 /1637
DATE - 27/09/07

ARCHITECTS:
SOARES & ASSOCIATES
G-1, VIKAS BUILDING,
18TH JUNE ROAD,
PANJIM, GOA.
PH./FAX : 2228040 , 2430010
e-mail: soares88@gmail.com