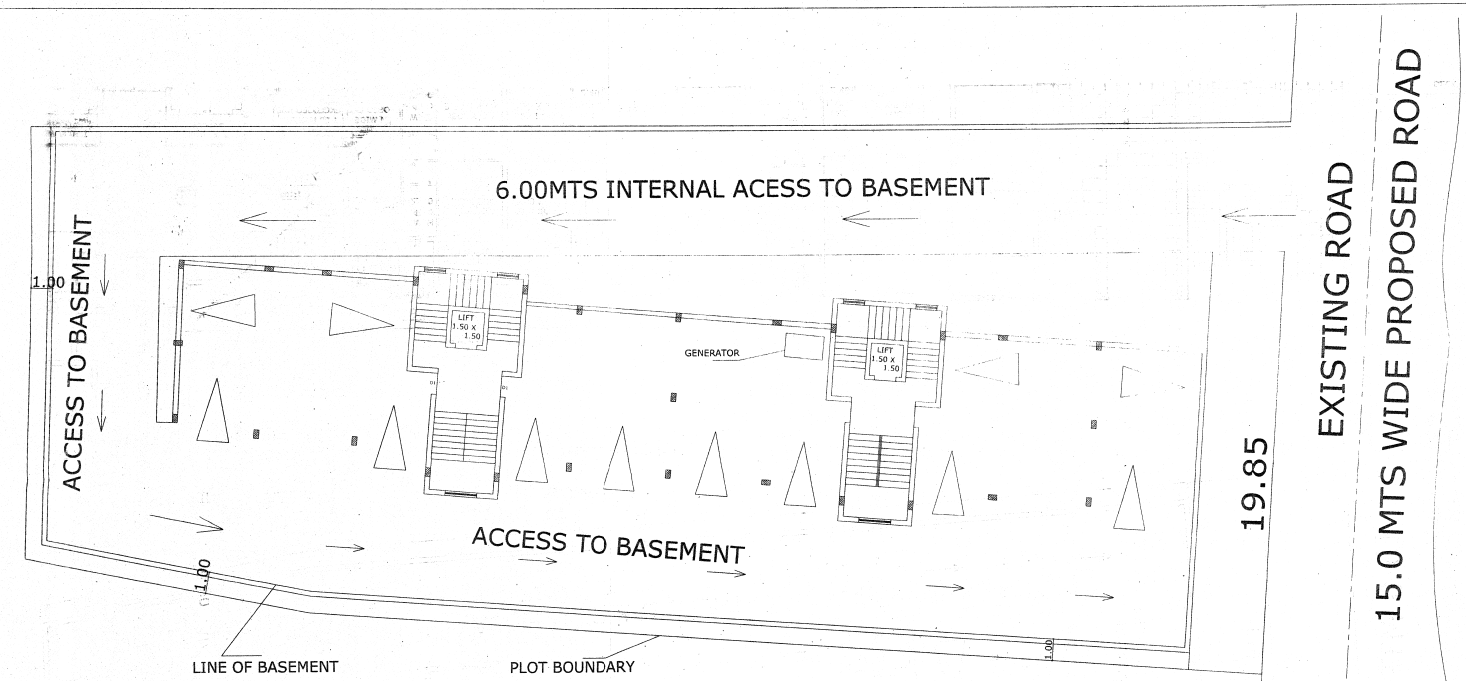

BASEMENT FLOOR PLAN
SCALE 1:100

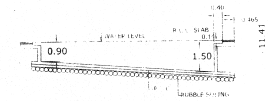

SECTION THROUGH SWIMMING POOL (1:100)

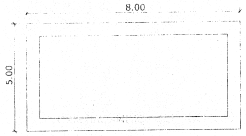

PLAN OF SWIMMING POOL (1:100)

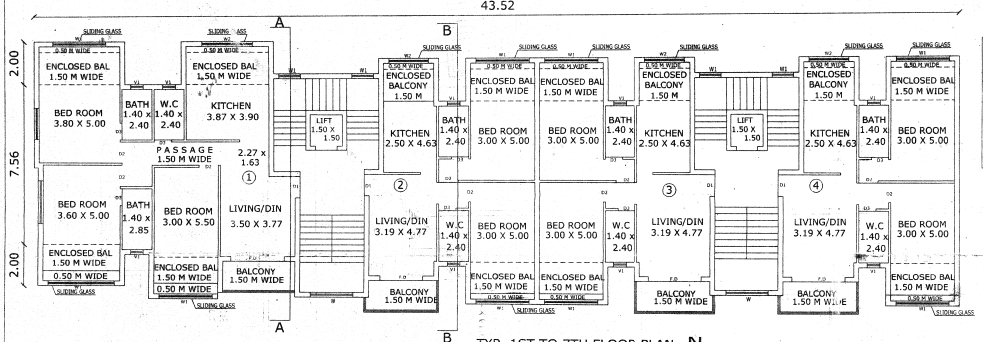

TYP. 1ST TO 7TH FLOOR PLAN
SCALE 1:100

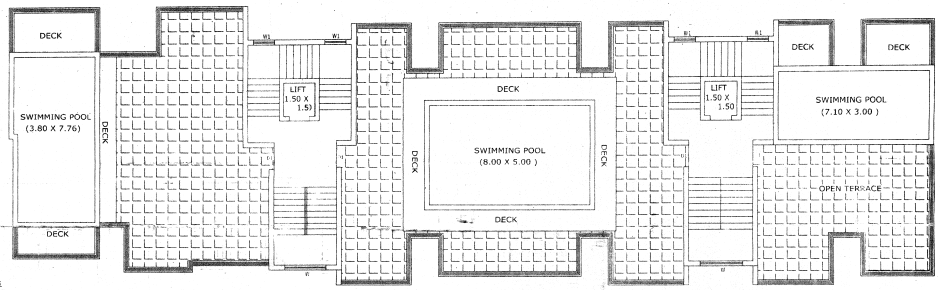

TERRACE FLOOR PLAN
SCALE 1:100

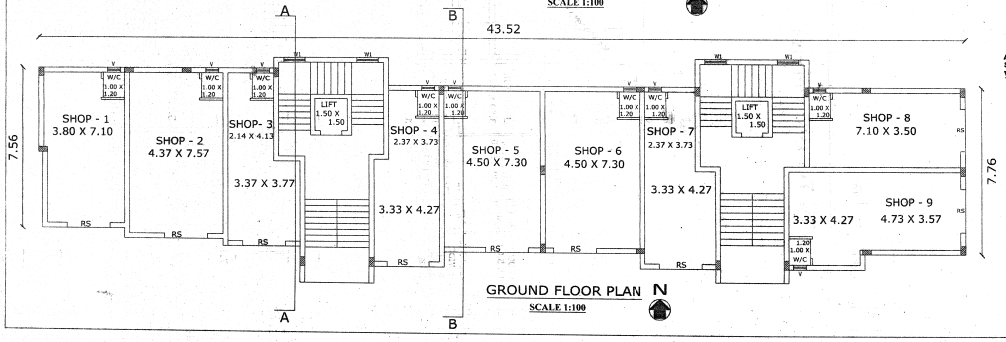

GROUND FLOOR PLAN
SCALE 1:100

APPROVED FROM PLANNING POINT
SUBJECT TO CONDITIONS GIVEN
VIDE ORDER NO: GPDA/ 203/TPL/19/2020
DATED 28 MAY 2020
MEMBER SECRETARY
Greater Panaji
Planning & Dev. Authority
Panaji- Goa

N.O.C. is Issued subject to the Condition Stipulated in the letter No. UHCP/DMC/ C/29 -20
Dated
Health Officer
Urban Health Centre Panaji

OWNERS SIGNATURE	ENGINEERS SIGNATURE	PROPOSED CONSTRUCTION OF COMMERCIAL/ RESIDENTIAL BUILDING ON PLOT BEARING CHALTA NO. 39 P.T.SHEET NO. 149 AT PANAJI TISWADI GOA FOR :MR. UPENDRA NETRAVALKAR MRS.VASANTI U NETRAVALKAR P.O.A. HOLDER : MR.VAMAN SUBRAI NADKARNI
	PARESH PARSEKAR RCC CONSULTANT GOVT. REGISTERED CHARTERED ENGINEER LT-15 Cert. No.	