


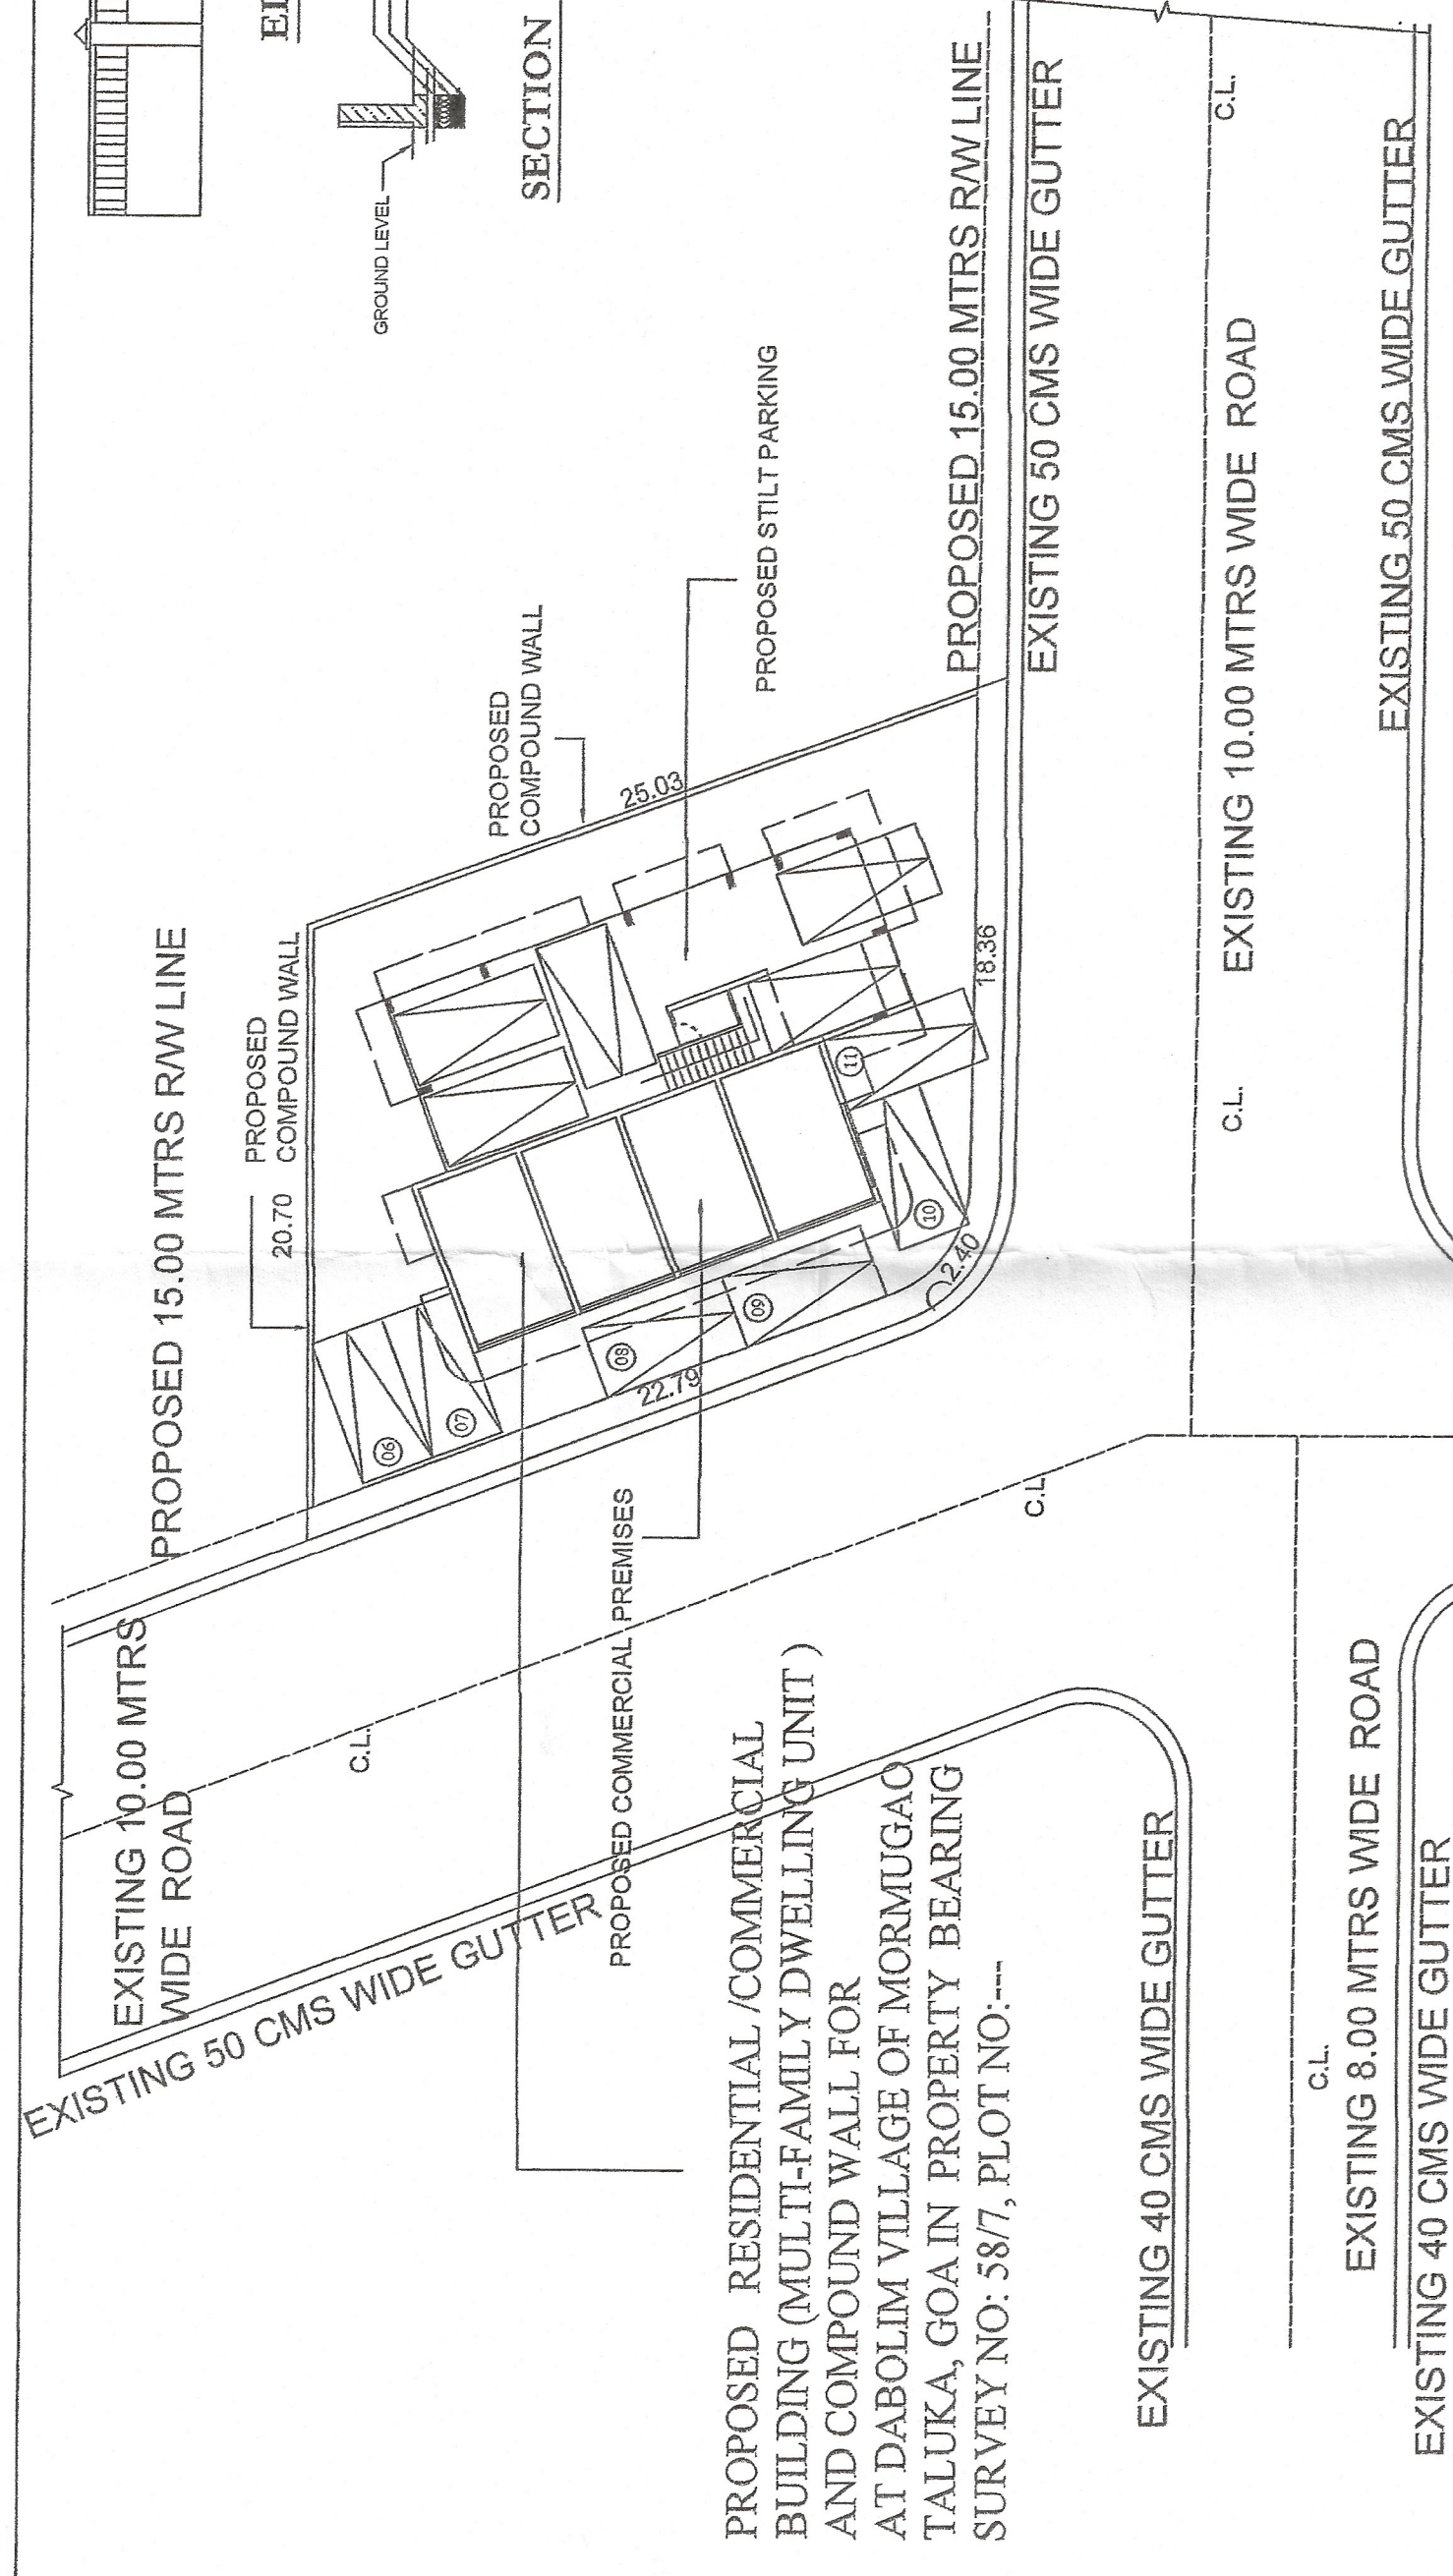
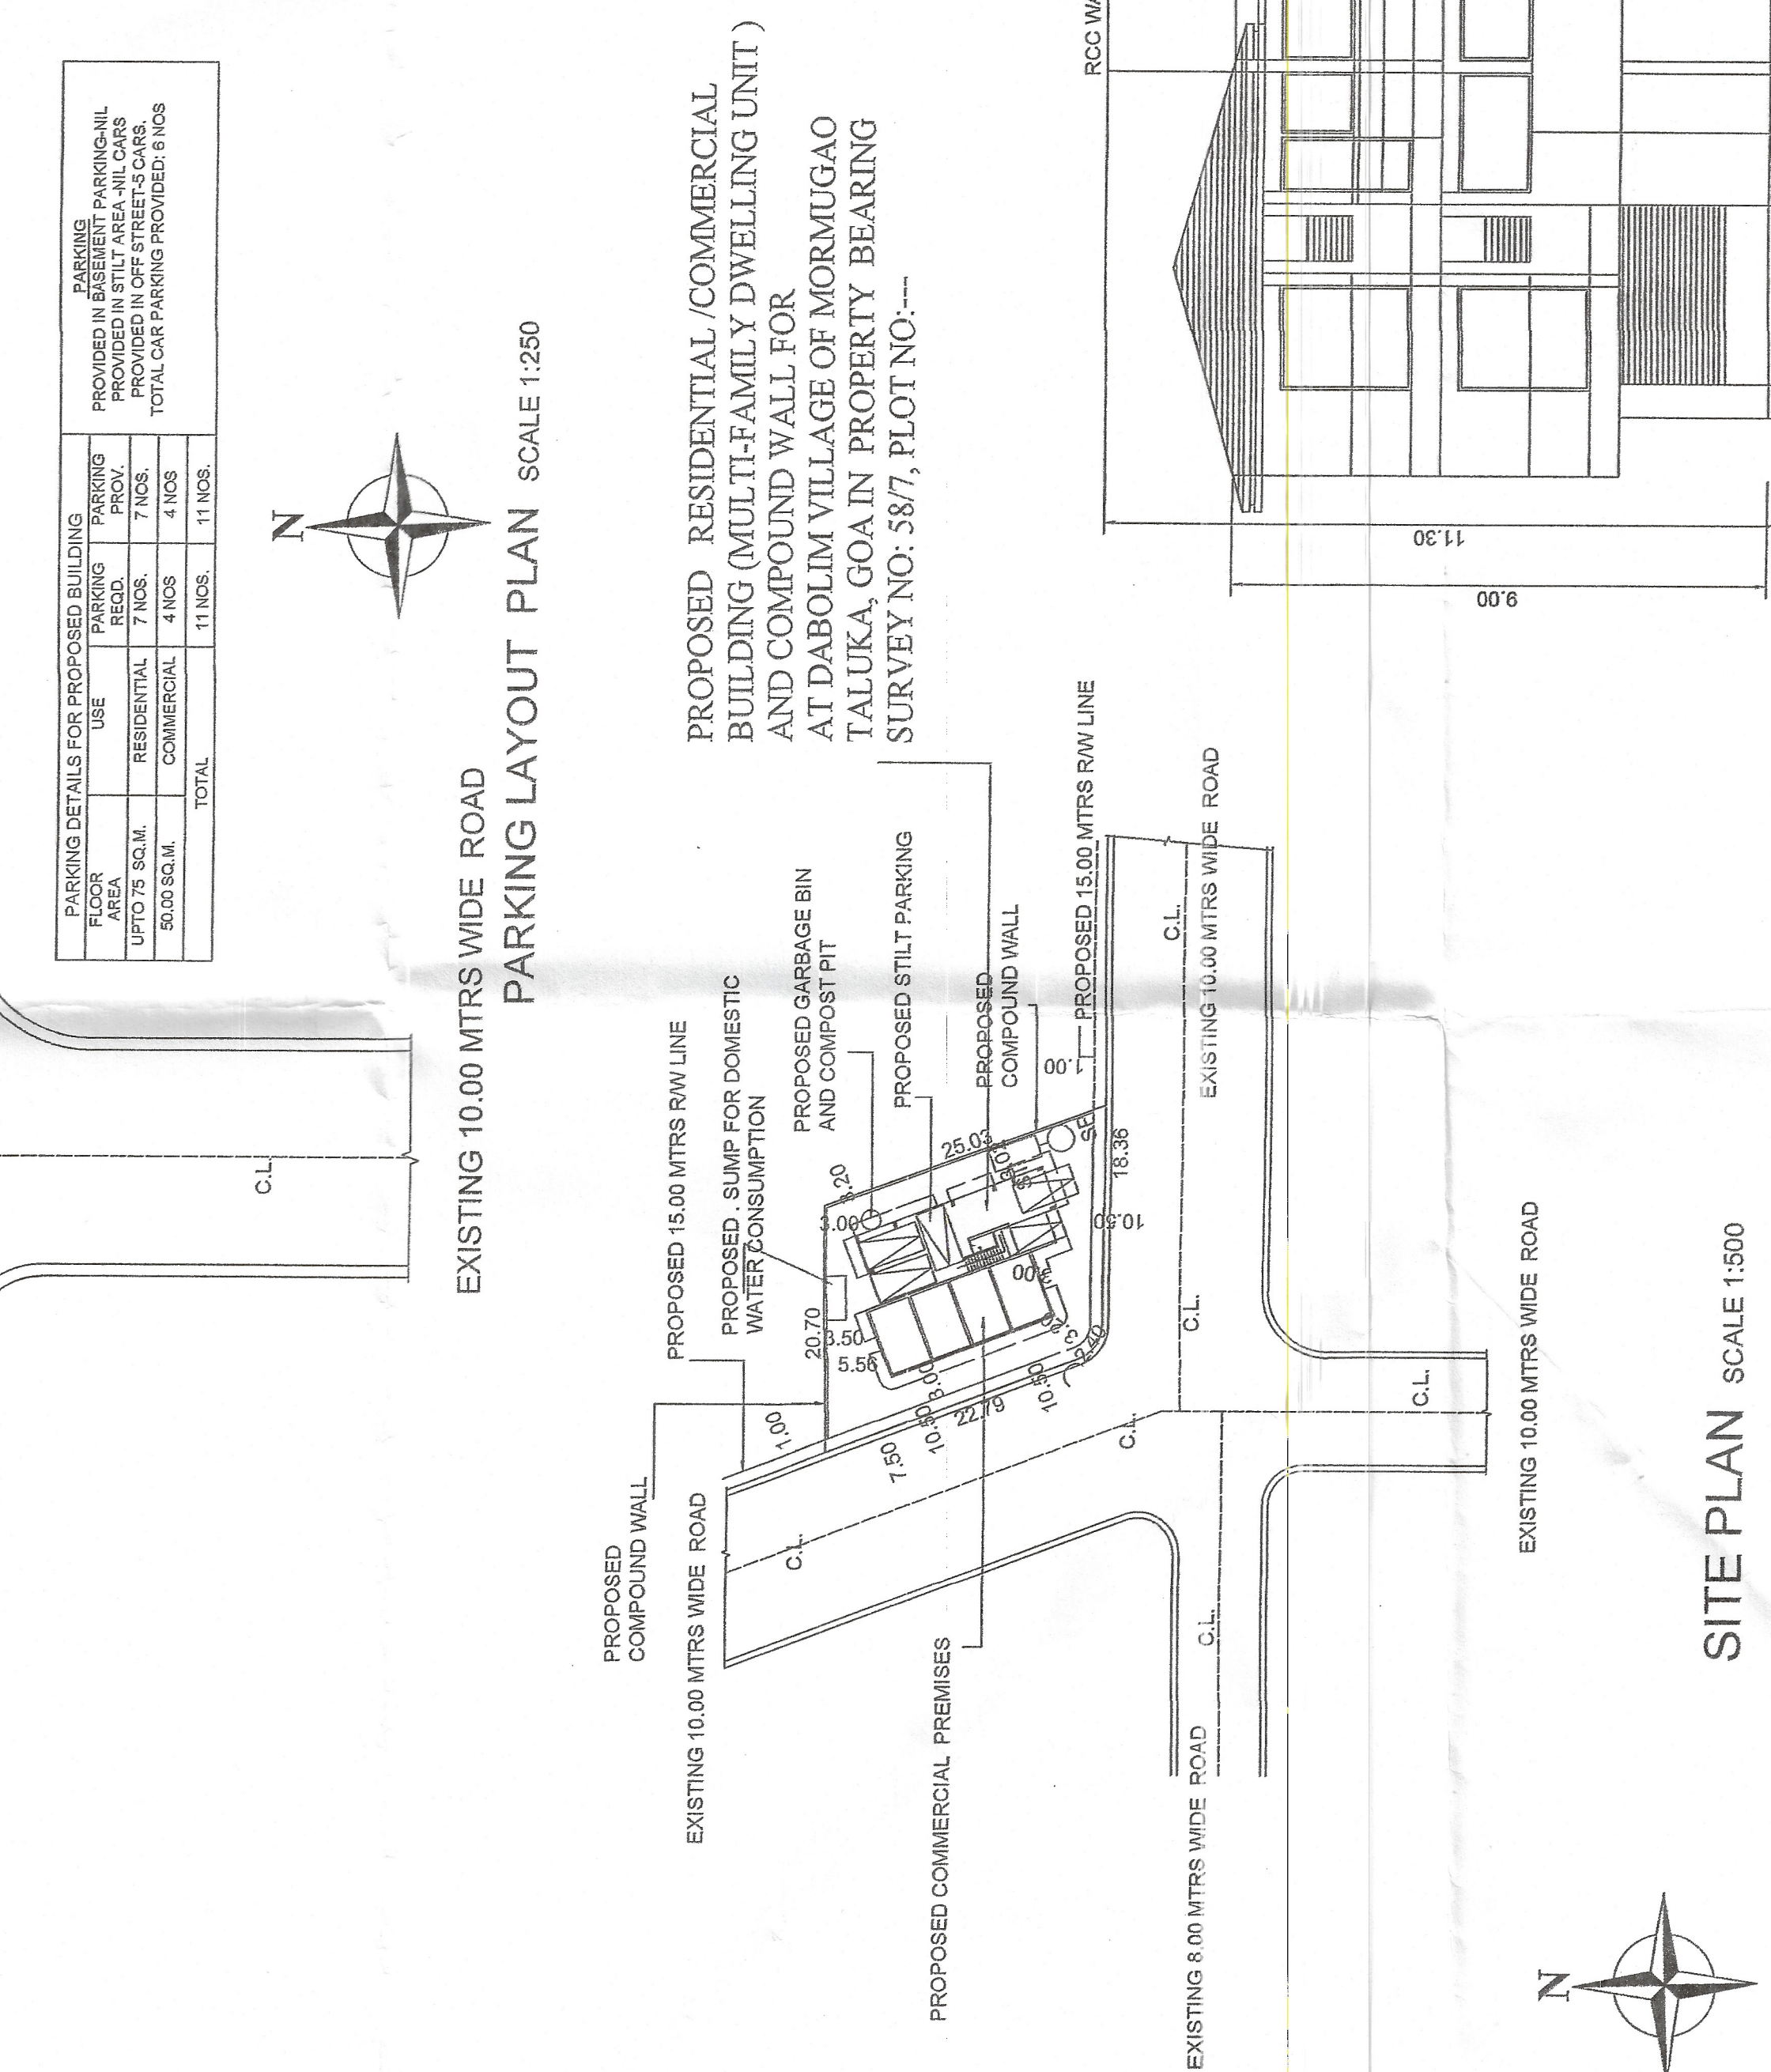
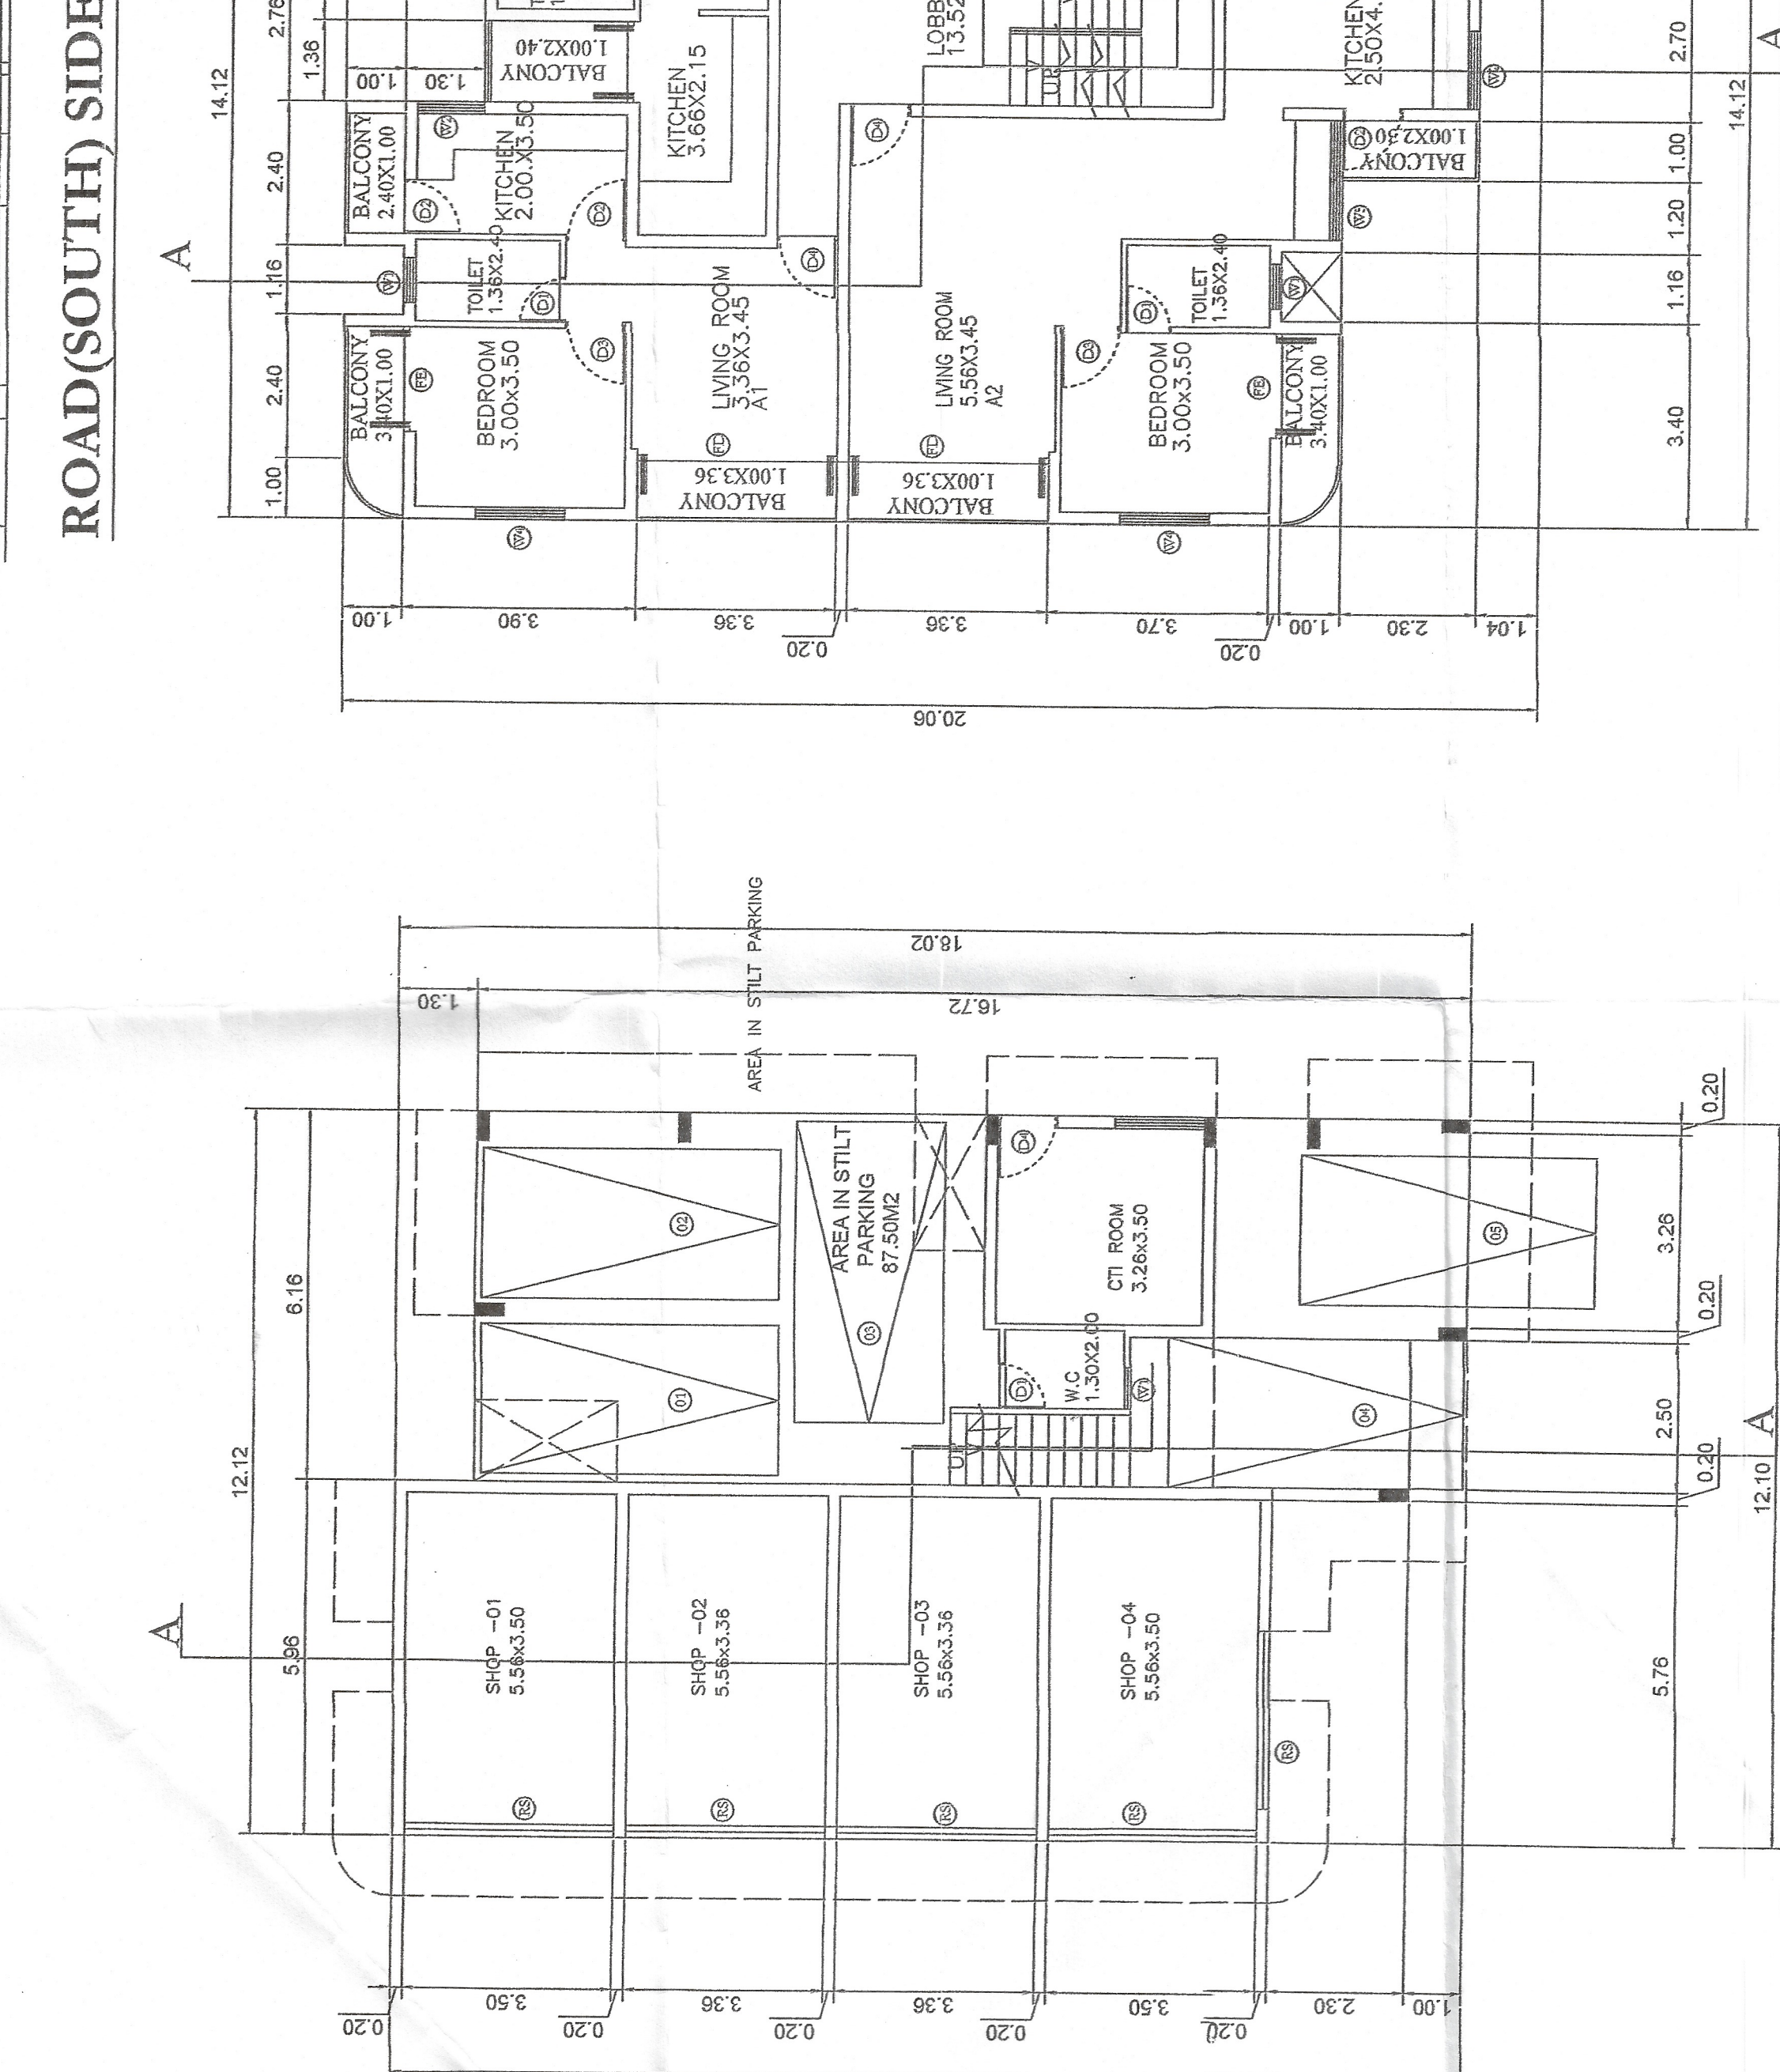
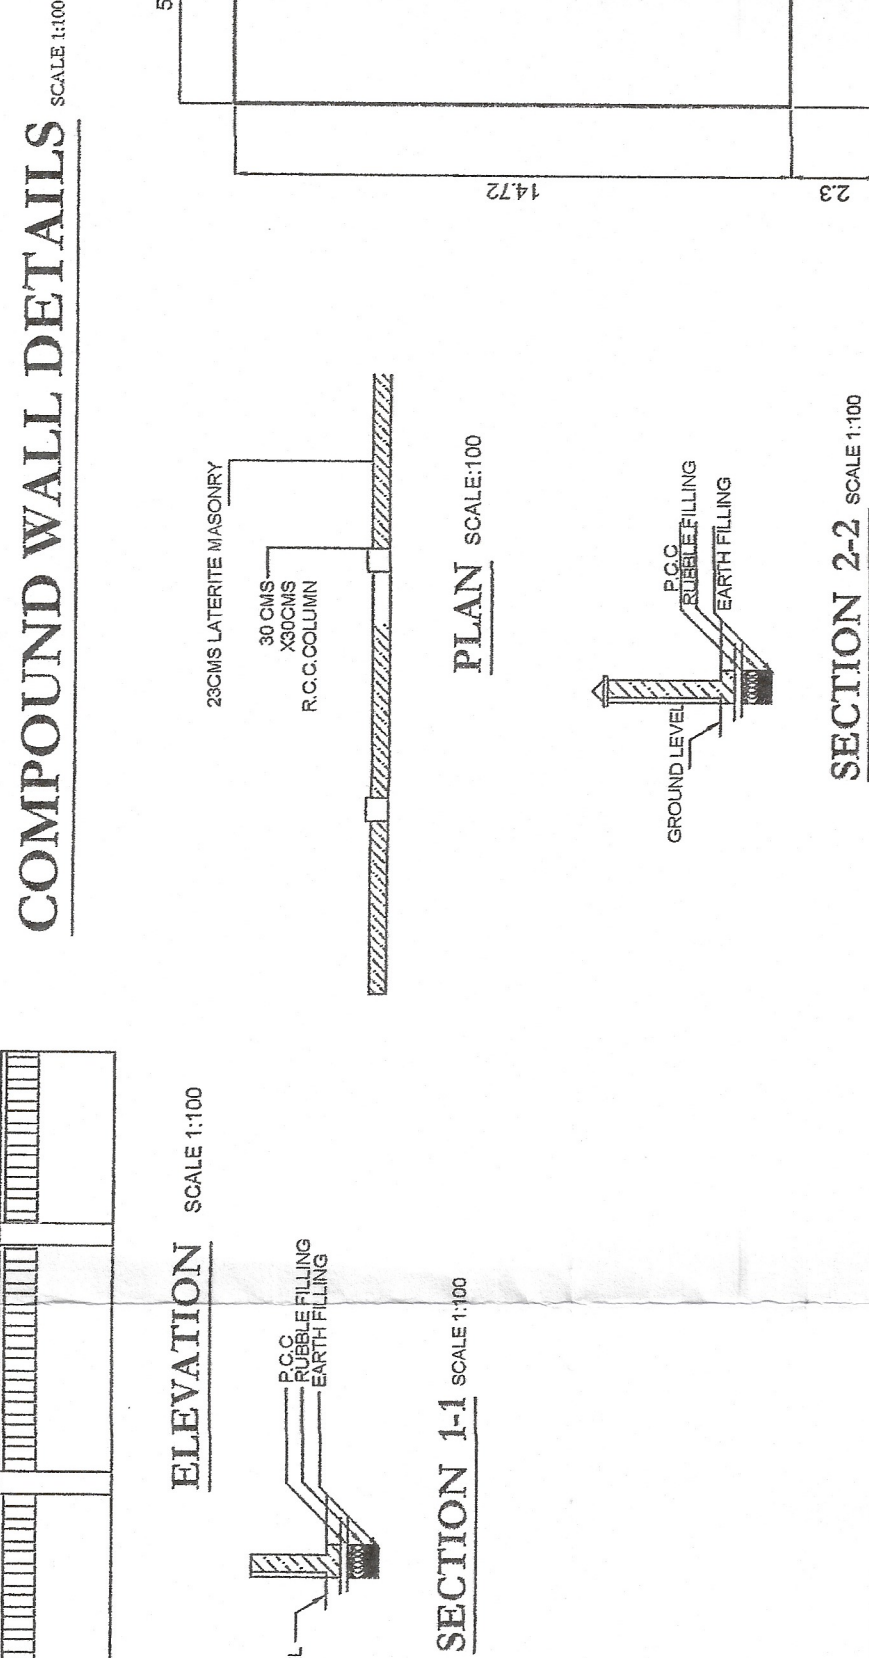
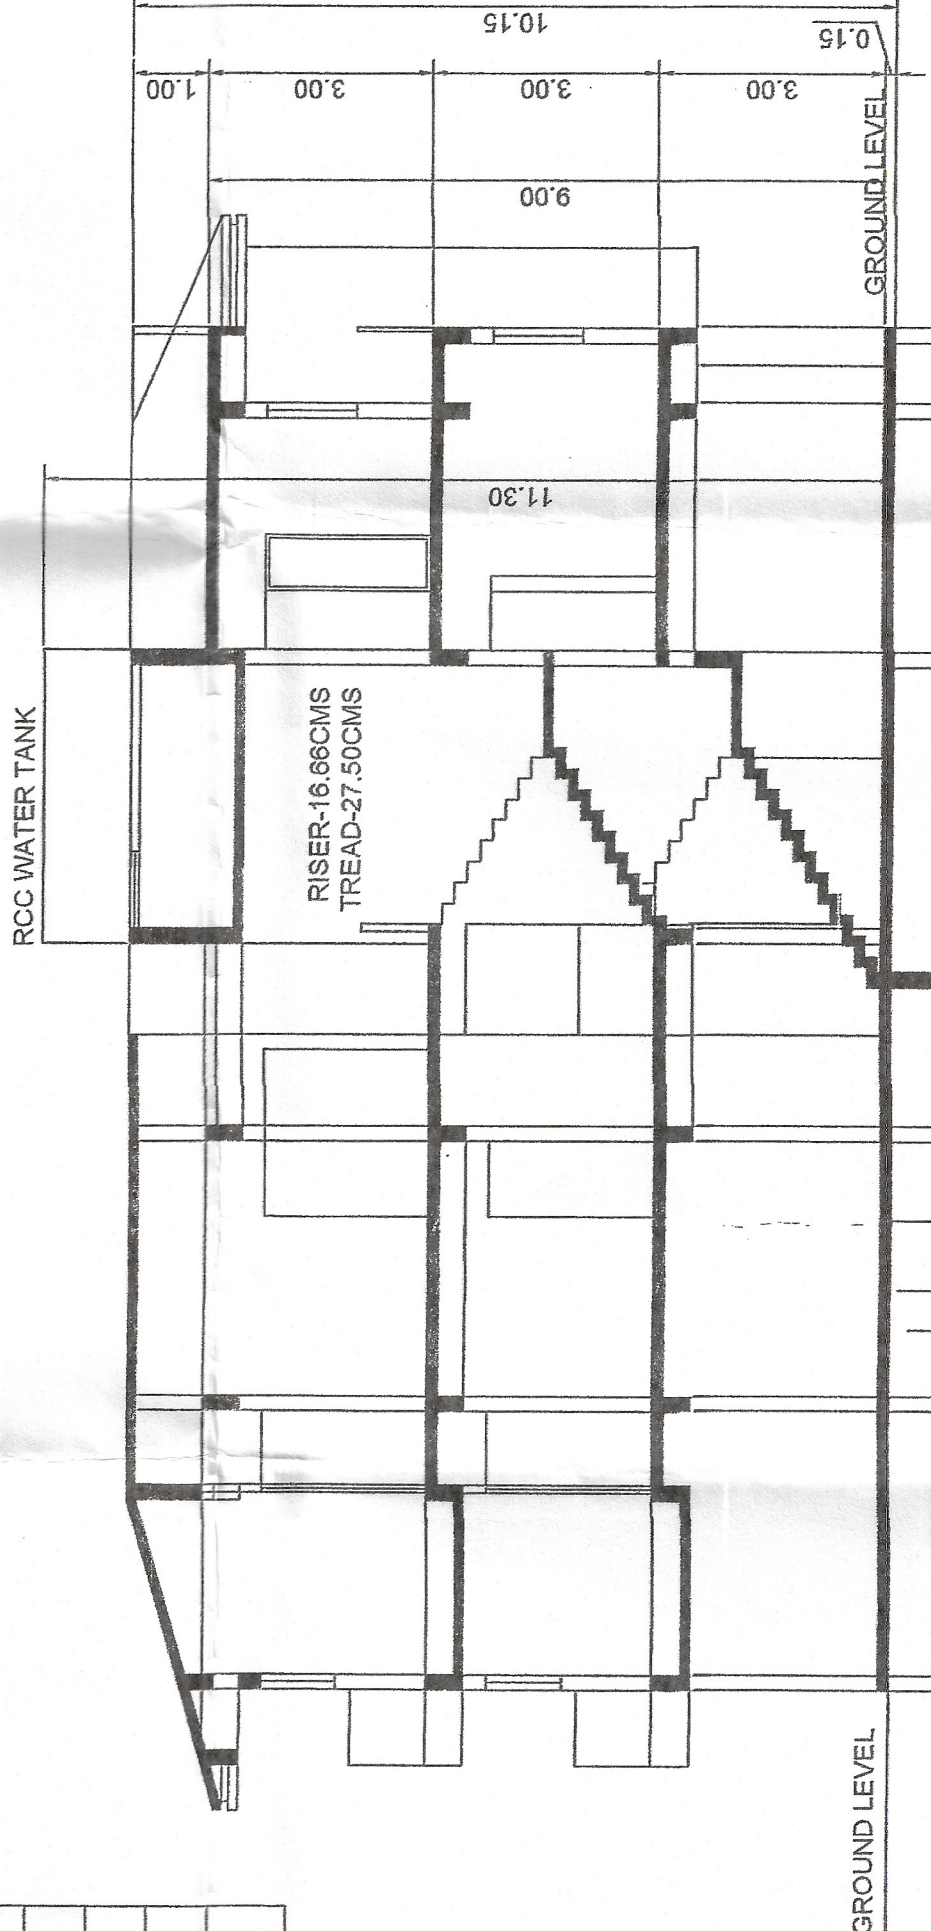
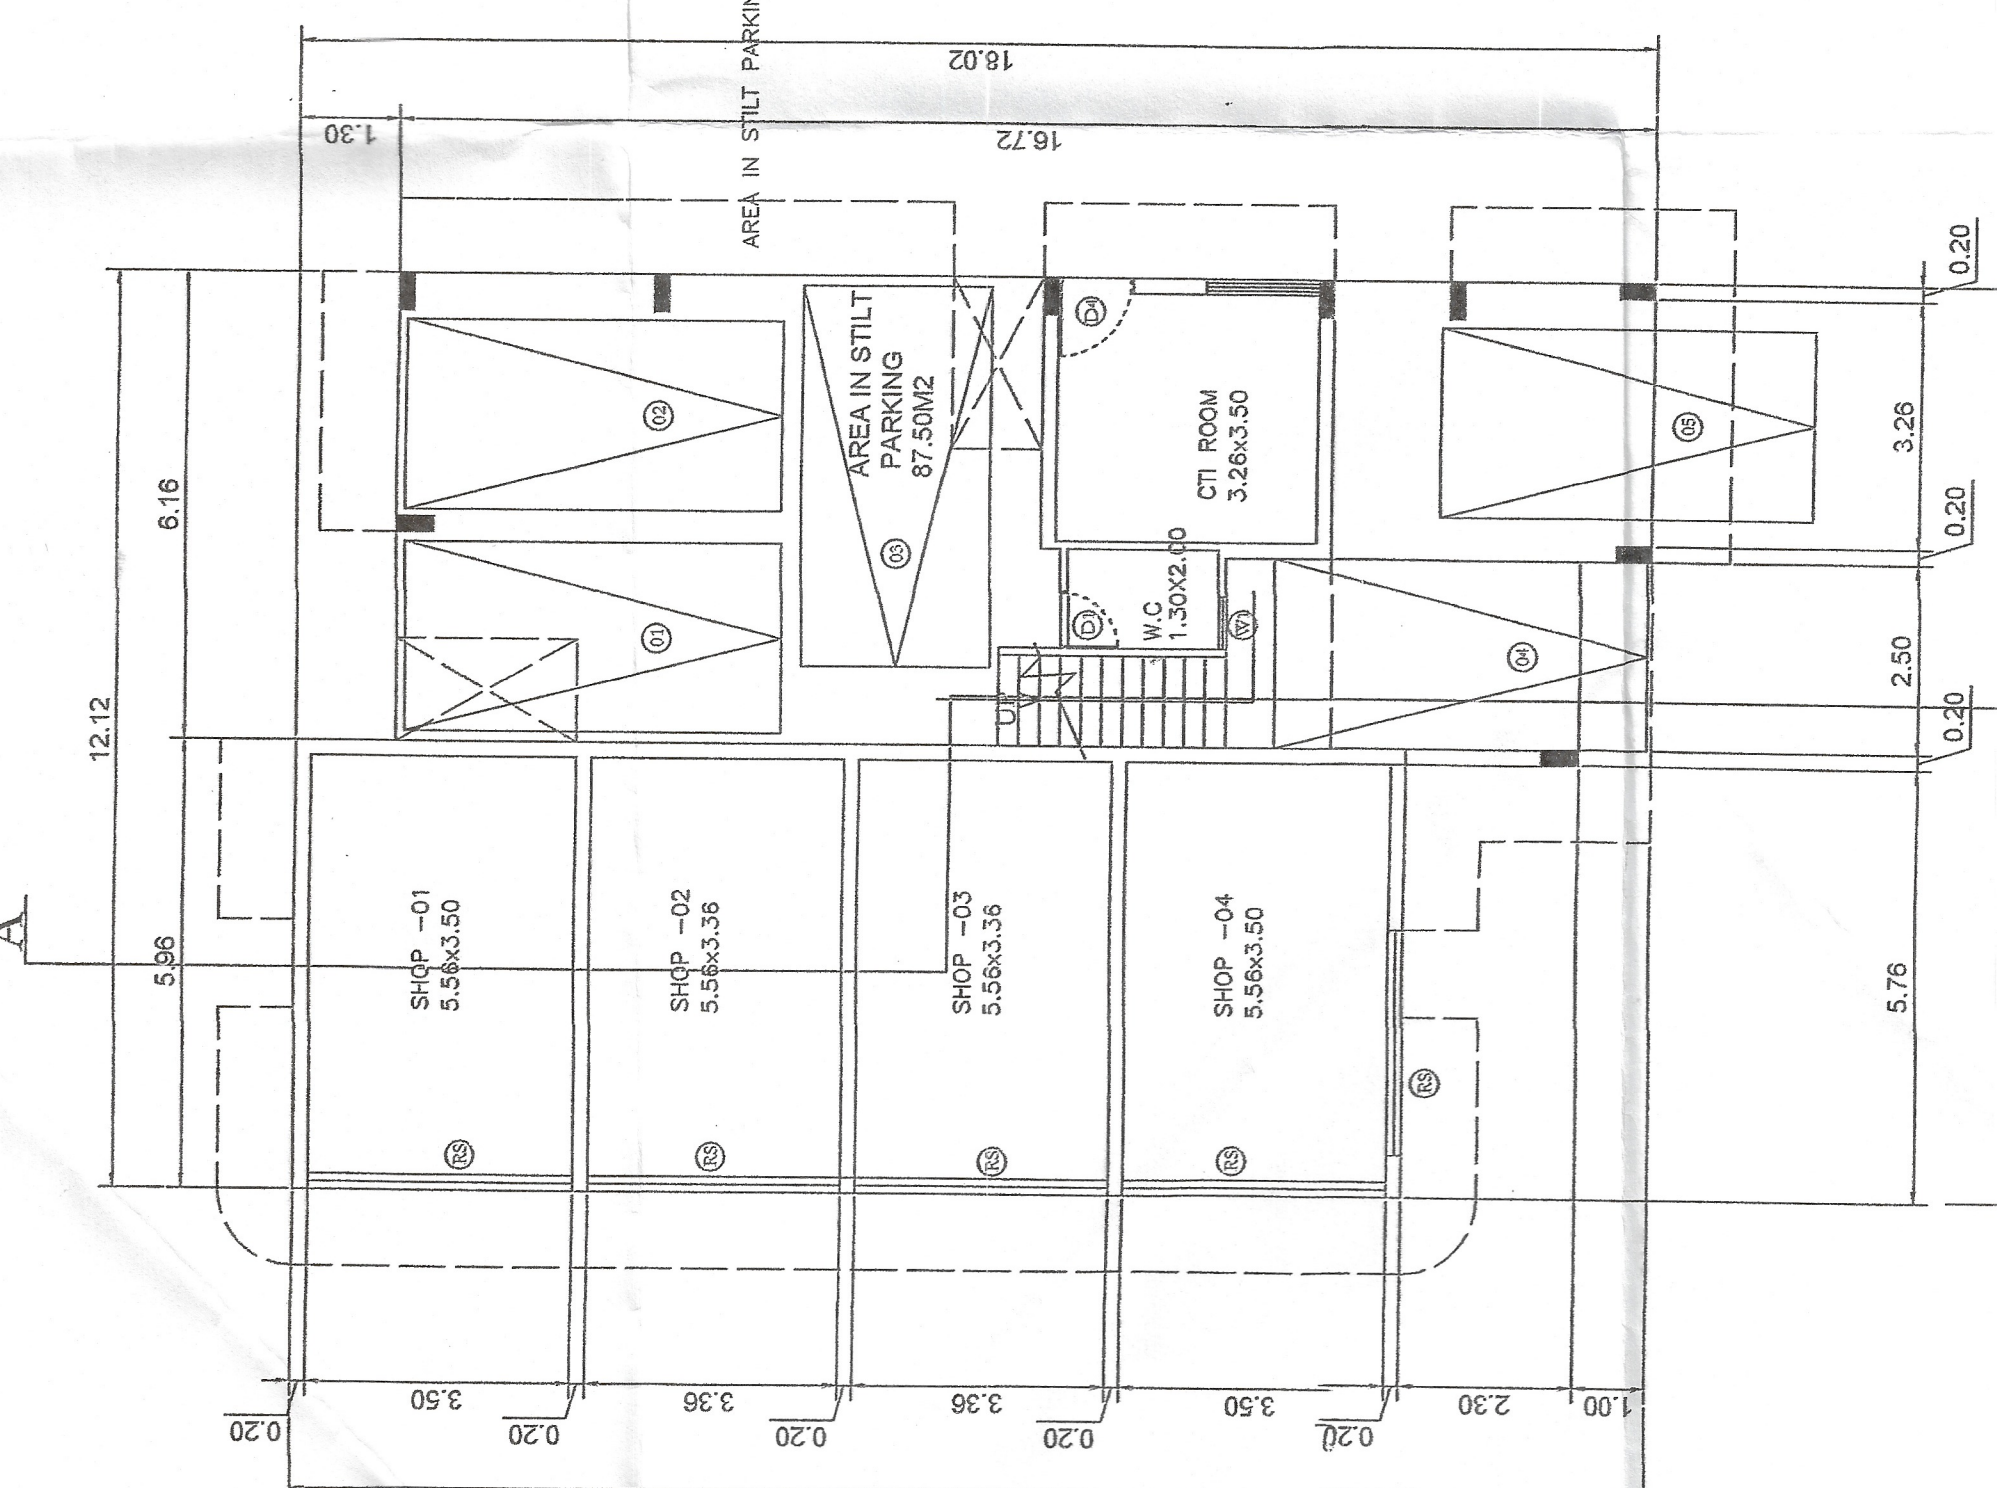
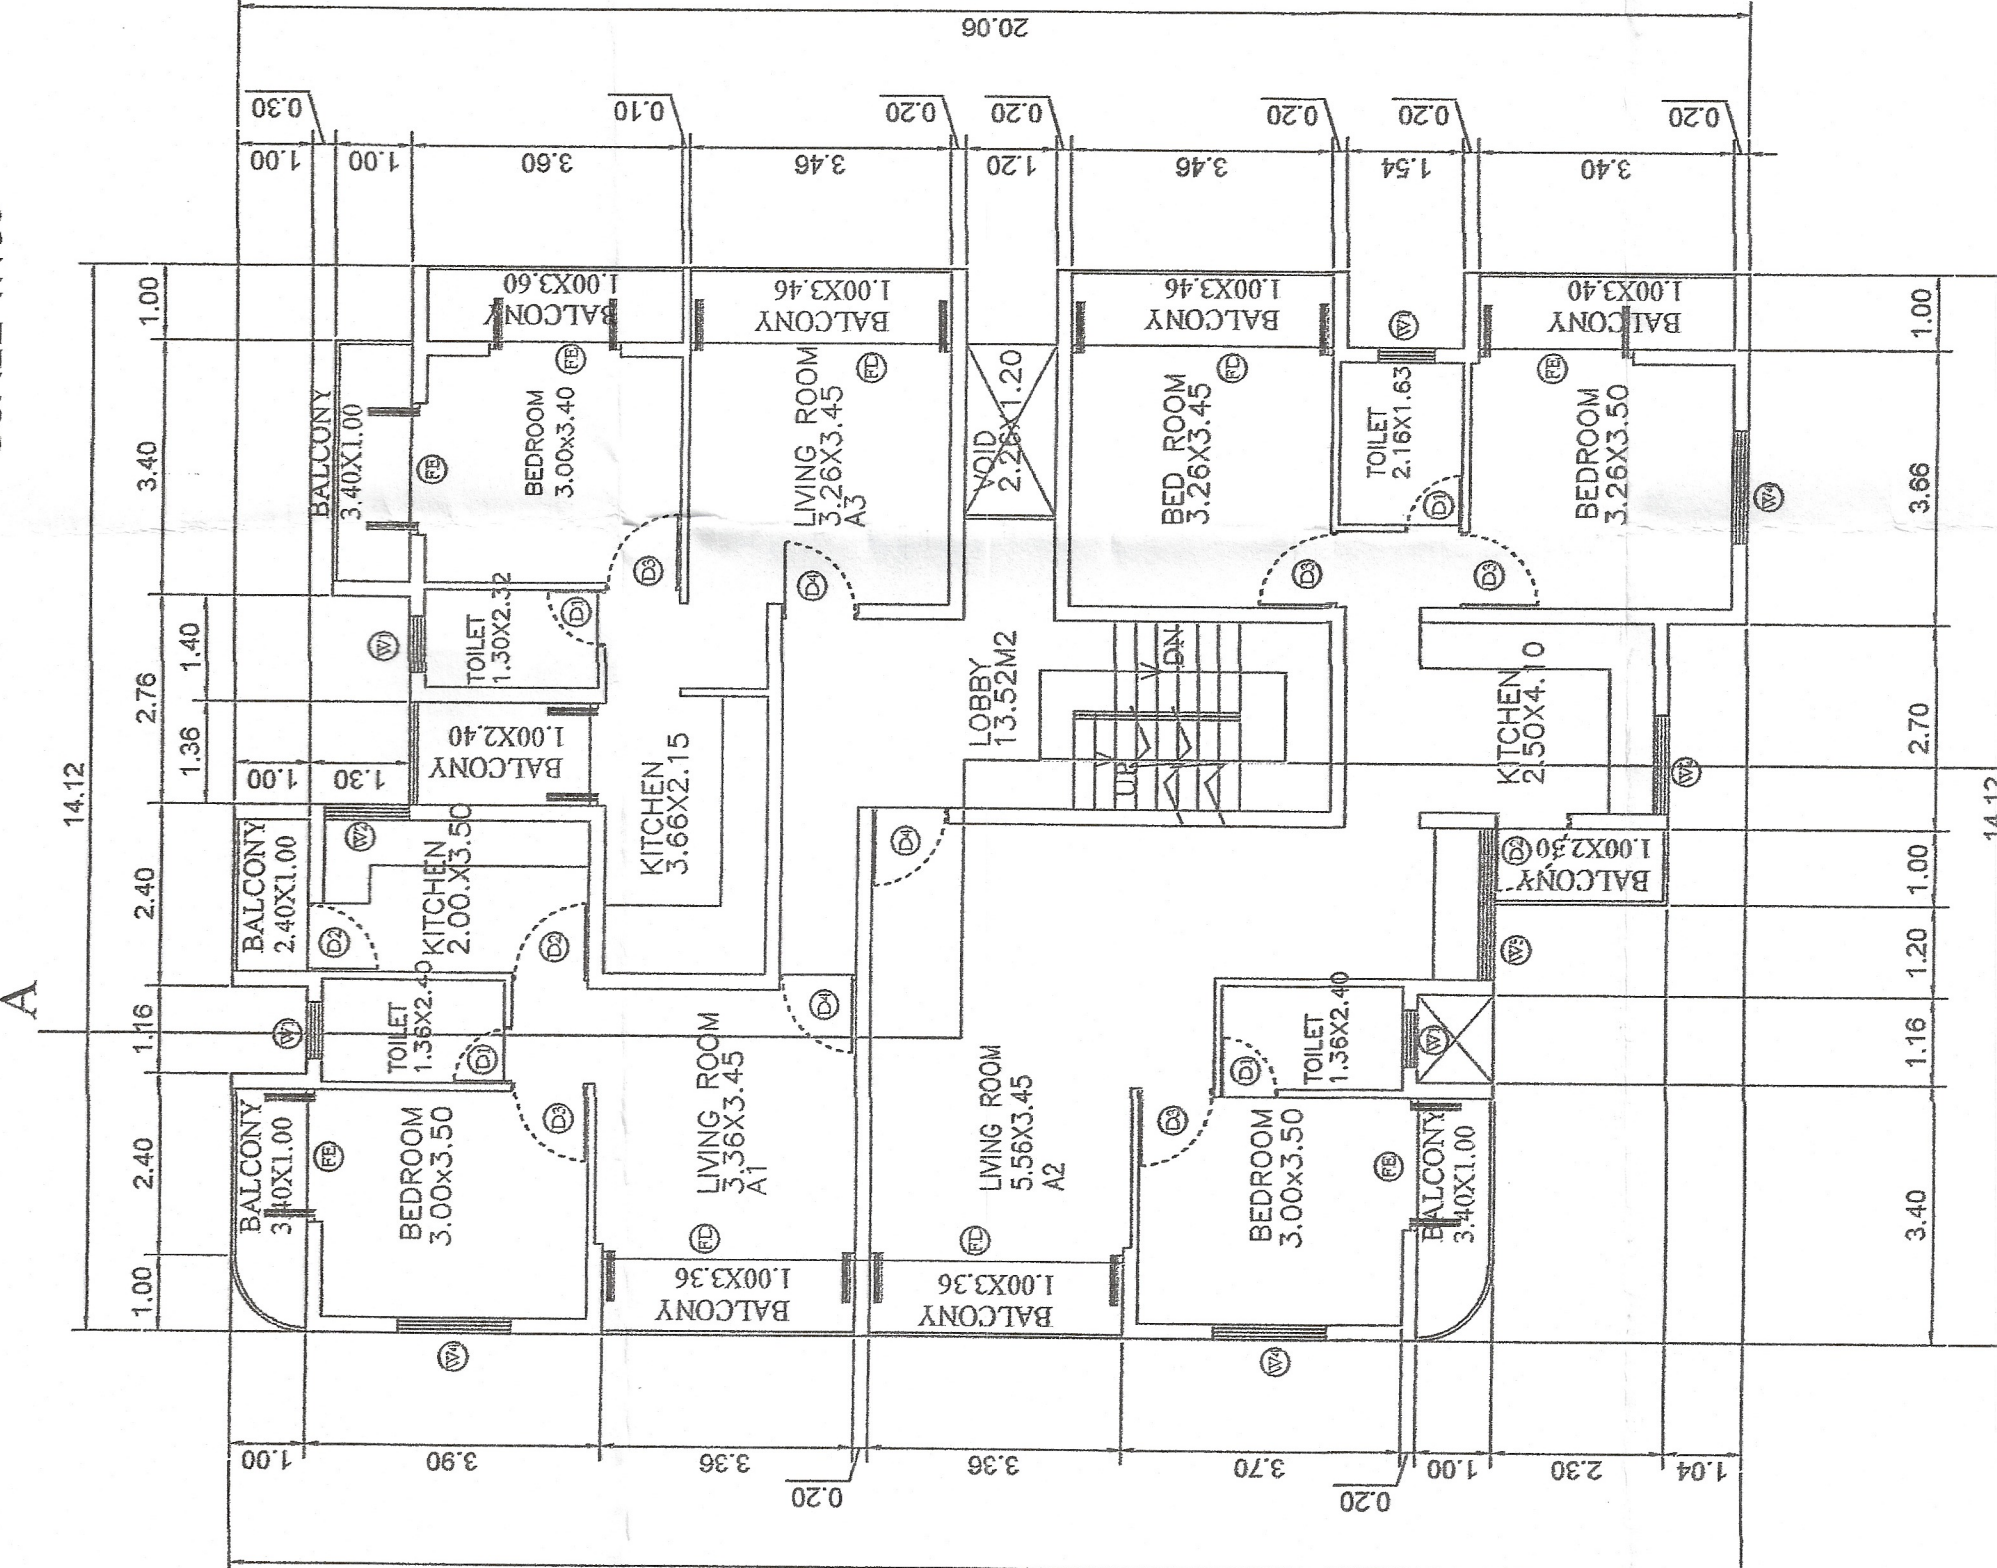
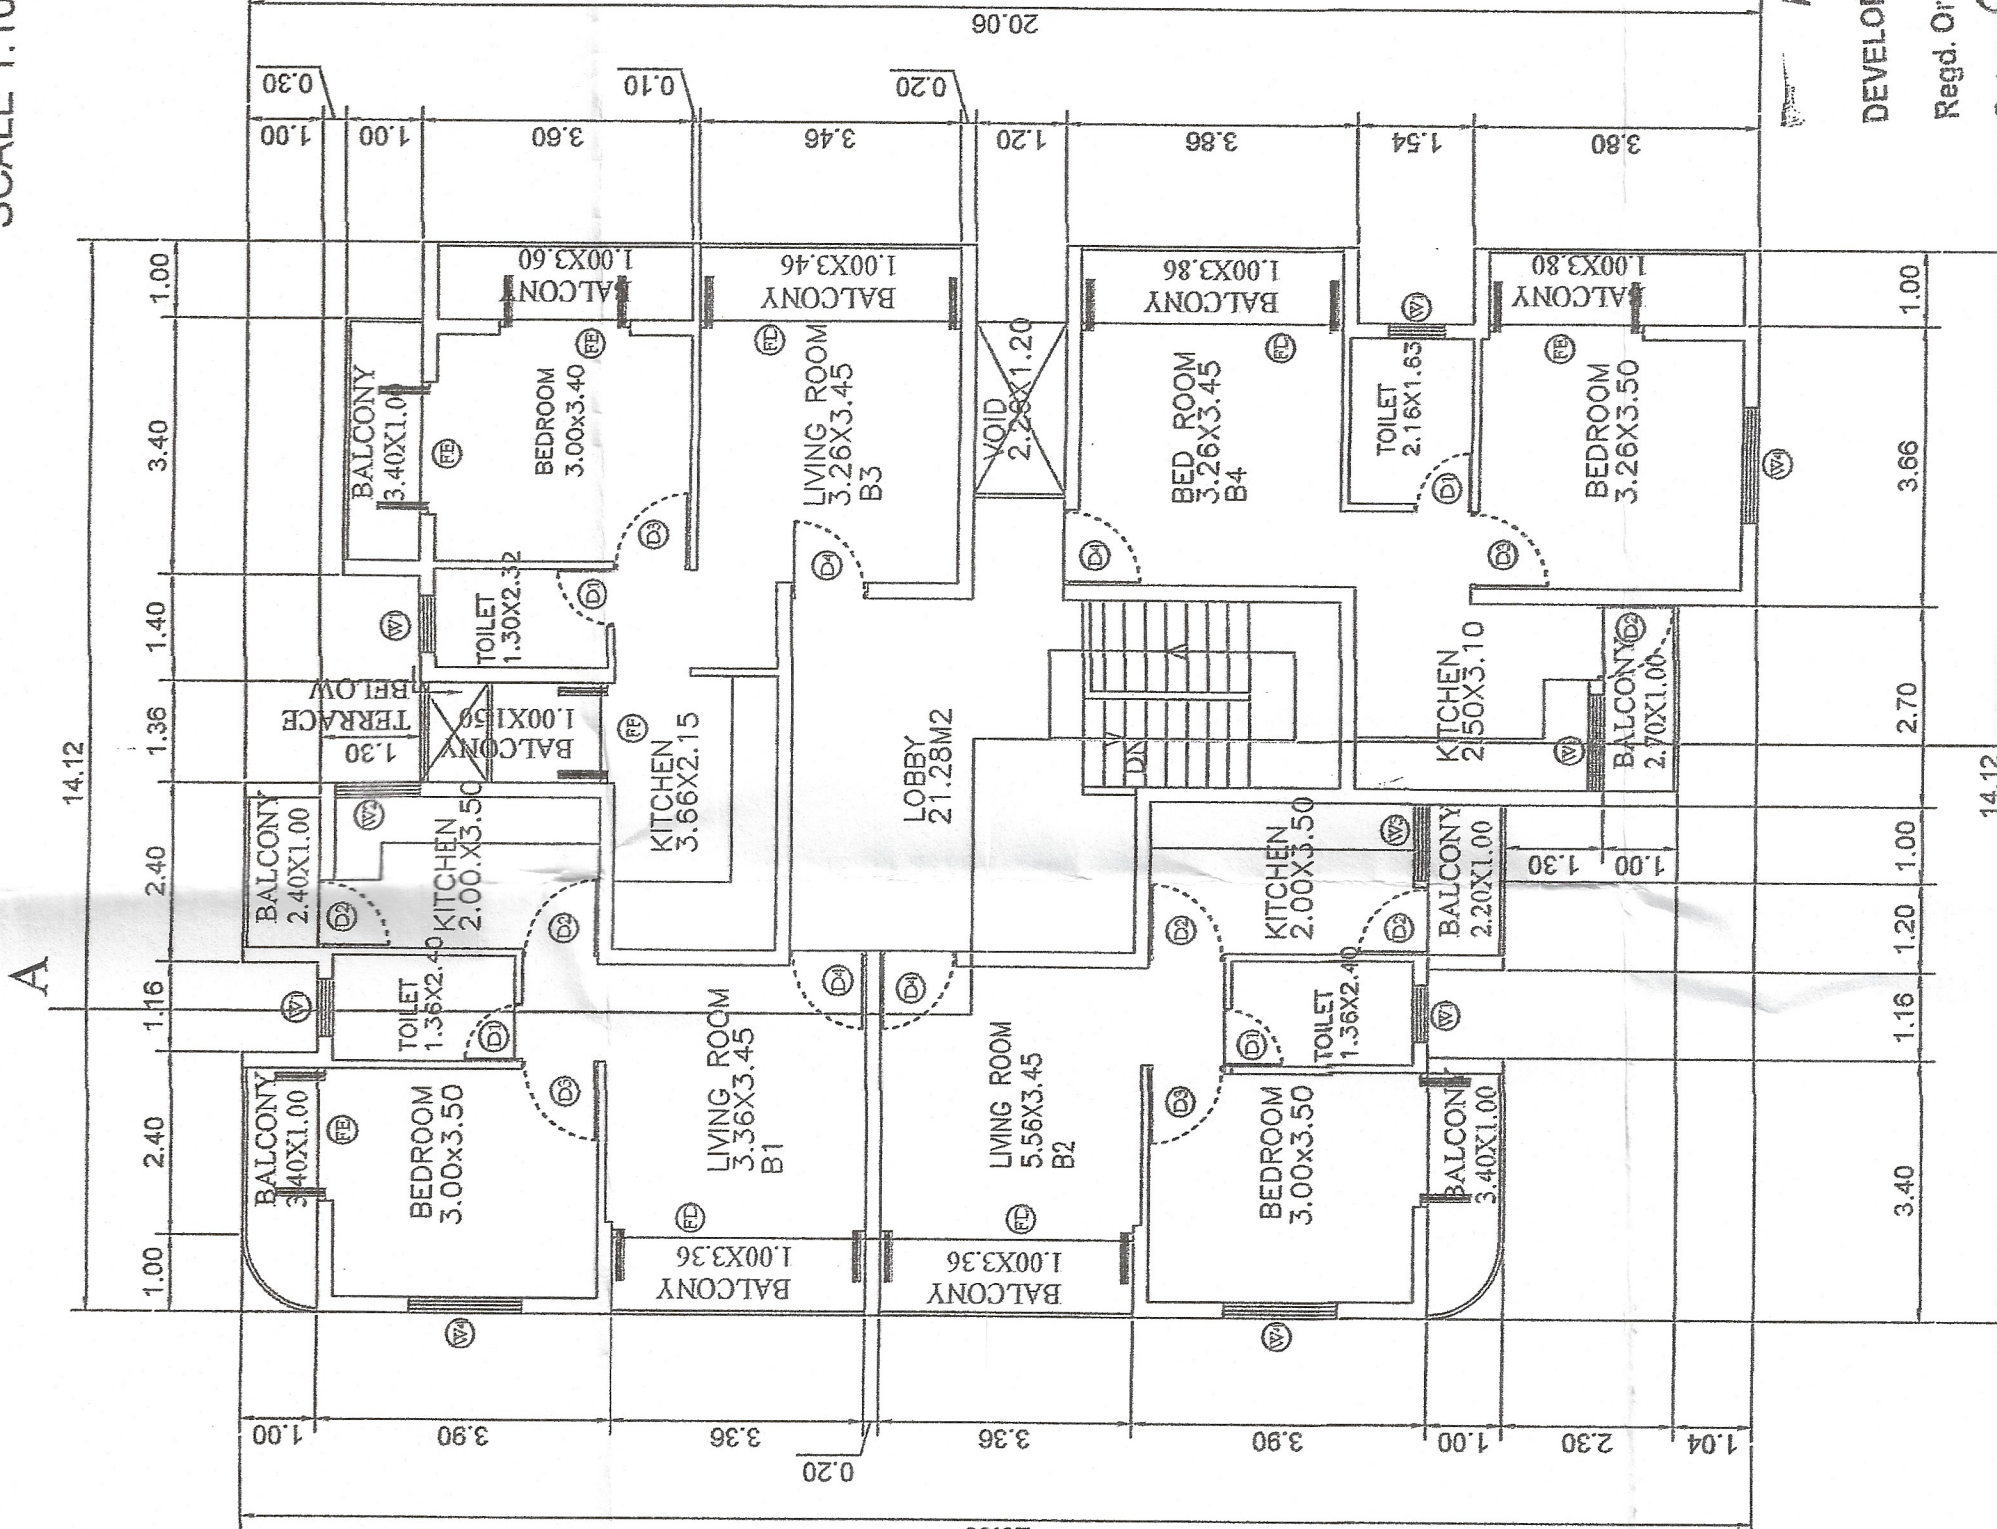


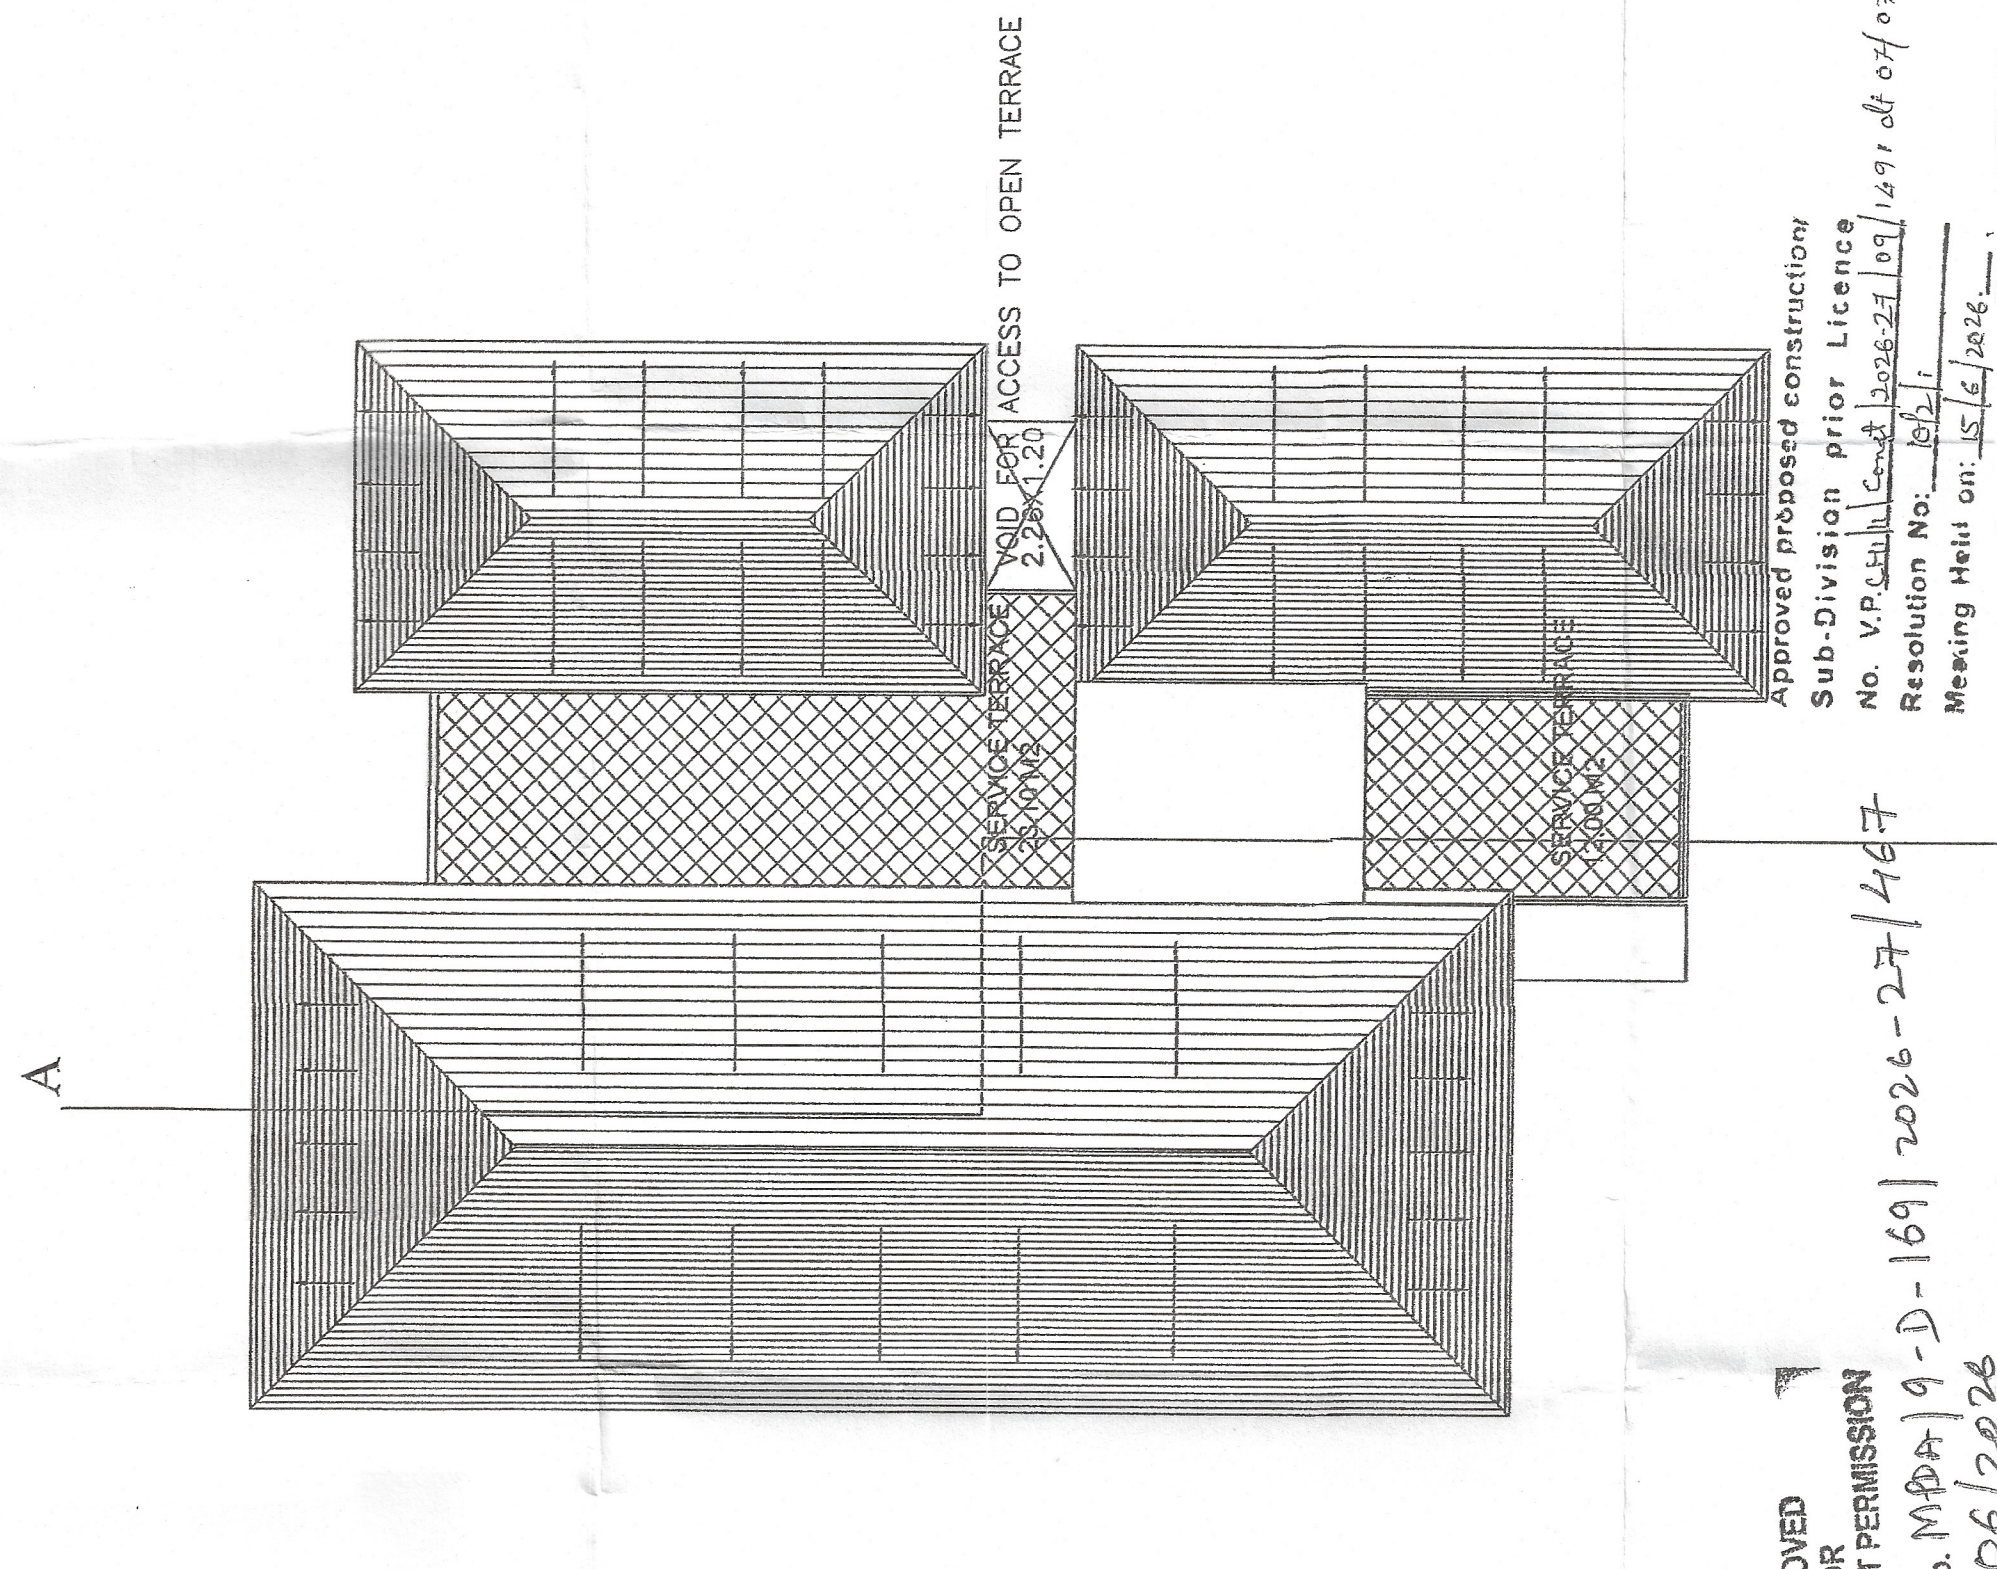


| FLOOR             | TOTAL BUILTUP AREA | FLOOR AREA DETAILS |      |          |             |              |                |              | TOTAL AREA PRICE |
|-------------------|--------------------|--------------------|------|----------|-------------|--------------|----------------|--------------|------------------|
|                   |                    | F.A.R. AREA        | LIFT | STILT    | SALCONY/VER | OPEN TERRACE | 5 STORES LOBBY |              |                  |
| GROUND FLOOR AREA | 137 SQ.MT          | 91.13SQ.MT         | NIL  | 87.15MW2 | NIL         | NIL          | 3.63 SQ.MT     | 3.63 SQ.MT   |                  |
|                   | 228.83 SQ.MT       | 177.18SQ.MT        | NIL  | NIL      | 36.97 SQ.MT | 3.26MW2      | 22.02 SQ.MT    | 61.65SQ.MT   |                  |
|                   | 235.35 SQ.MT       | 164.43SQ.MT        | NIL  | NIL      | 41.03 SQ.MT | NIL          | 29.85 SQ.MT    | 70.88 SQ.MT  |                  |
| SECOND FLOOR AREA |                    |                    |      |          |             |              |                |              |                  |
| TERRACE           | NIL                | NIL                | NIL  | NIL      | NIL         | NIL          | NIL            | NIL          |                  |
|                   | 556.43 SQ.MT       | 432.76 SQ.MT       | NIL  | 87.50    | 77.40 SQ.MT | 3.26 P2      | 35.05 SQ.MT    | 136.16 SQ.MT |                  |

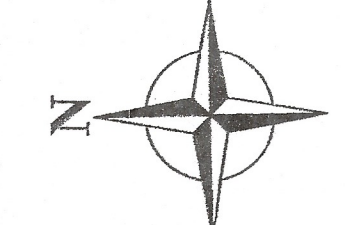

| S.R.NO. | DESCRIPTION                    | AREA      |
|---------|--------------------------------|-----------|
| 1       | PLOT AREA                      | 500.00M2  |
| 2       | AREA IN ROAD WIDENING          | 43.00M2   |
| 3       | NET EFFECTIVE PLOT AREA        | 457.00M2  |
| 4       | EXISTING COVERAGE              | NIL       |
| 5       | AREA TO BE DEVELOPED           | NIL       |
| 6       | AREA TO BE DERELICTED          | 91.40M2   |
| 7       | PERM. COVERED AREA             | 191.13M2  |
| 8       | PROPOSED COMMERCIAL AREA       | 182.80M2  |
| 9       | PERMISSIBLE F.A.R.(80%)        | 182.80M2  |
| 10      | PROPOSED COVERED AREA          | 182.70M2  |
| 11      | COVERAGE                       | 39.19%    |
| 12      | GROUND FLOOR AREA              | 91.13M2   |
| 13      | FIRST FLOOR AREA               | 177.18M2  |
| 14      | SECOND FLOOR AREA              | 177.49M2  |
| 15      | THIRD FLOOR AREA               | 43.75M2   |
| 16      | F.A.R. CONSUMED                | 97.63%    |
| 17      | ADDITIONAL FLOOR AREA          | 32.76M2   |
| 18      | ADDITIONAL F.A.R.              | 07.65%    |
| 19      | AREA IN STAIRCASE              | 35.50M2   |
| 20      | AREA IN LIFT PARKING           | 87.50M2   |
| 21      | AREA IN BALCONIES-FREE         | 77.40M2   |
| 22      | AREA IN TERRACES               | 3.29M2    |
| 23      | AREA IN TERRACE(SERVICE)       | 48.00M2   |
| 24      | AREA IN TERRACE (STAIR)        | 11 Cartrs |
| 25      | CAR PARKING                    | 48.00M2   |
| 26      | STAIR CASE                     | 11 Cartrs |
| 27      | STAIR CASE                     | 48.00M2   |
| 28      | S.B.U.A.-taxable for infra.tax | 656.42M2  |

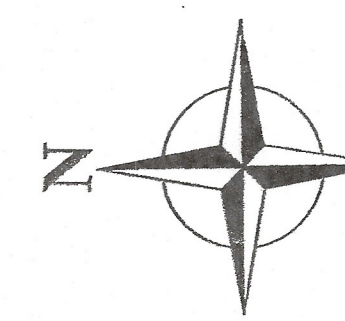

ARCHITECT

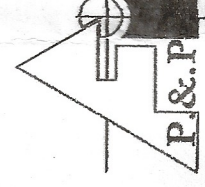

PROJECT: RESIDENTIAL / COMMERCIAL  
PROPOSED BUILDING (MULTI-FAMILY DWELLING UNIT)  
AND COMPOUND WALL FOR  
MR. RAJASAB DHALAYAT  
MR. KASIM SHAUKH  
AT DABOLIM VILLAGE OF MORMUGAO  
TALUKA, GOA IN PROPERTY BEARING  
SURVEY NO. 587, PLOT NO. ---

AGENT: RAJASAB  
MR. RAJASAB DHALAYAT  
MR. KASIM SHAIKH

ARCHITECT SIGNATURE :

**SUBJECT OF DRAWING :**

SUBMISSION DRAWING

|          |       |               |          |
|----------|-------|---------------|----------|
| SCALE :  | 1:100 | DATE :        | 16-10-25 |
| JOB NO : |       | DRAWING NO :1 | REV.NO:  |
|          |       |               | R-0      |