BLOCK A

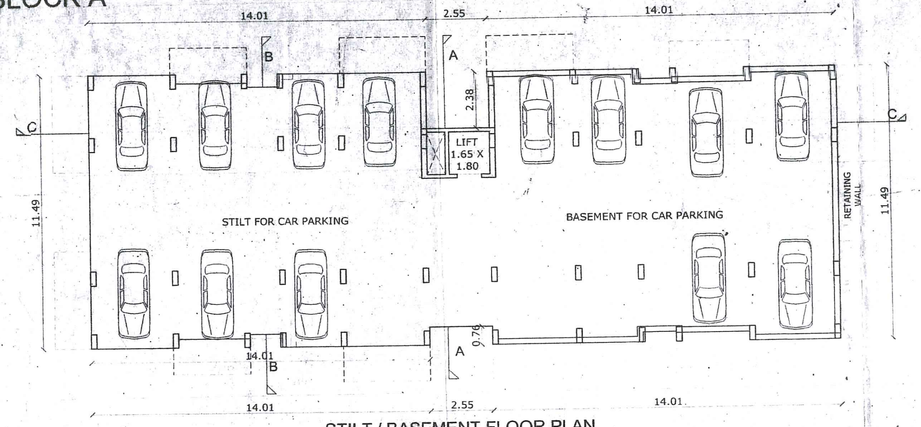

STILT / BASEMENT FLOOR PLAN
SCALE 1:100

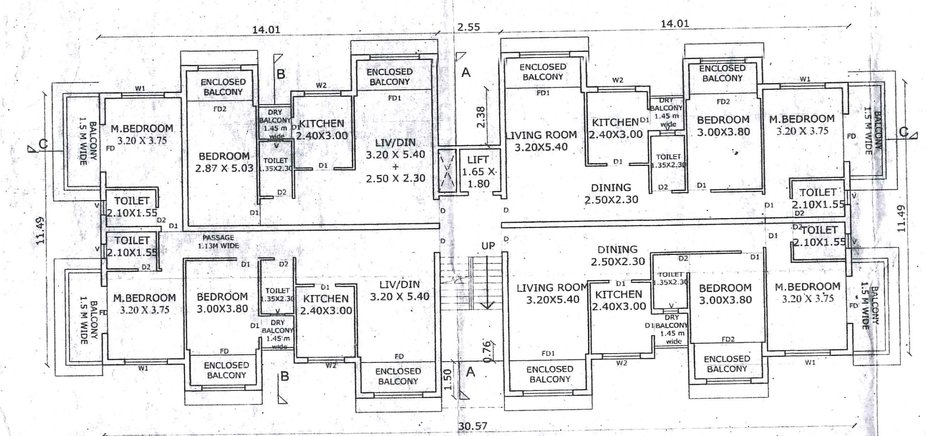

UPPER GROUND FLOOR PLAN
SCALE 1:100

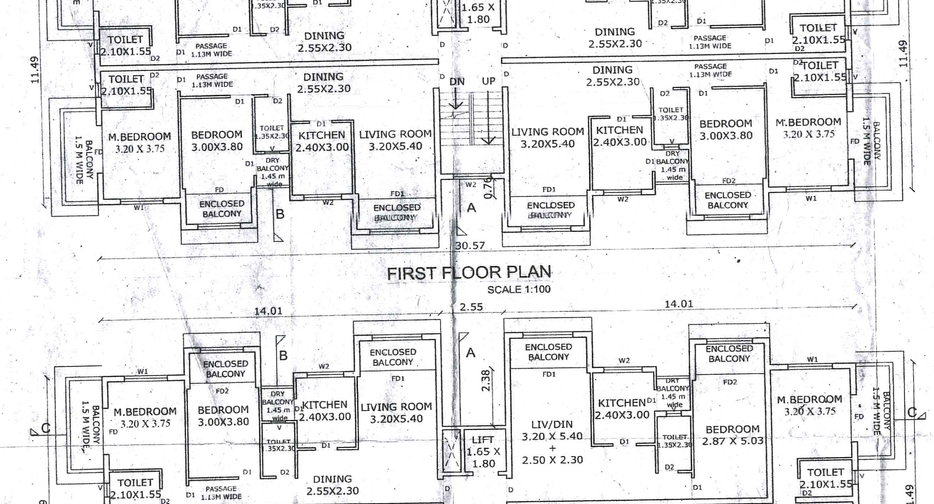

FIRST FLOOR PLAN
SCALE 1:100

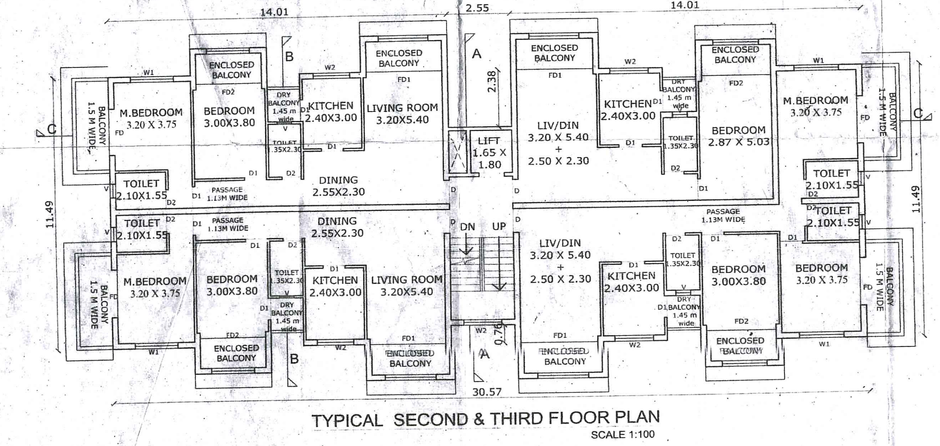

TYPICAL SECOND & THIRD FLOOR PLAN
SCALE 1:100

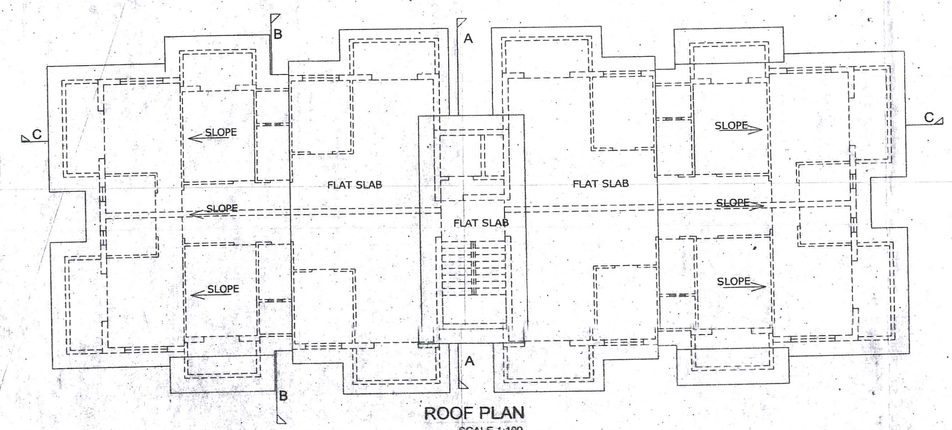

ROOF PLAN
SCALE 1:100

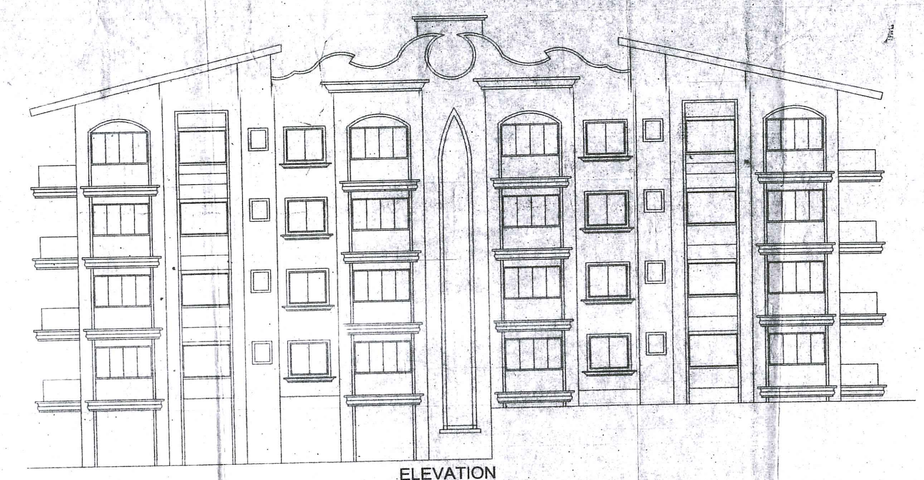

ELEVATION
SC 1:100

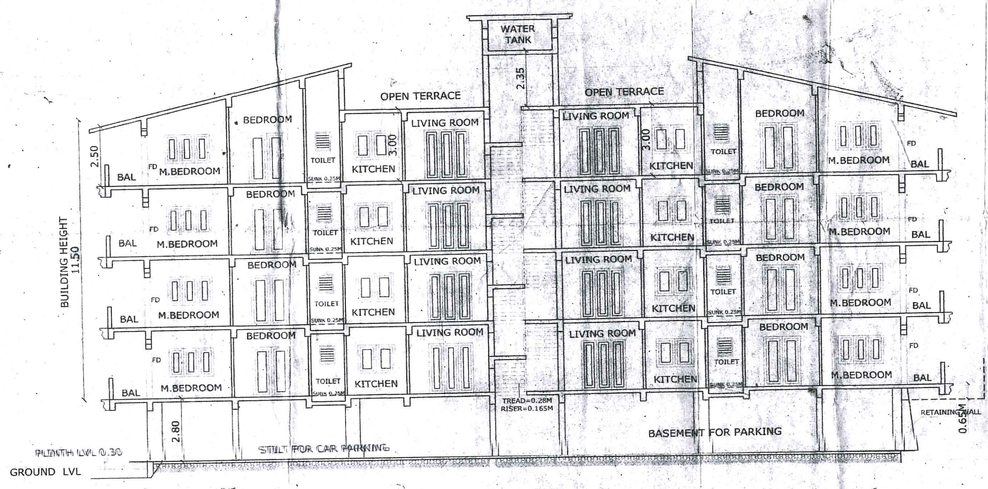

SECTION AT CC
SCALE 1:100

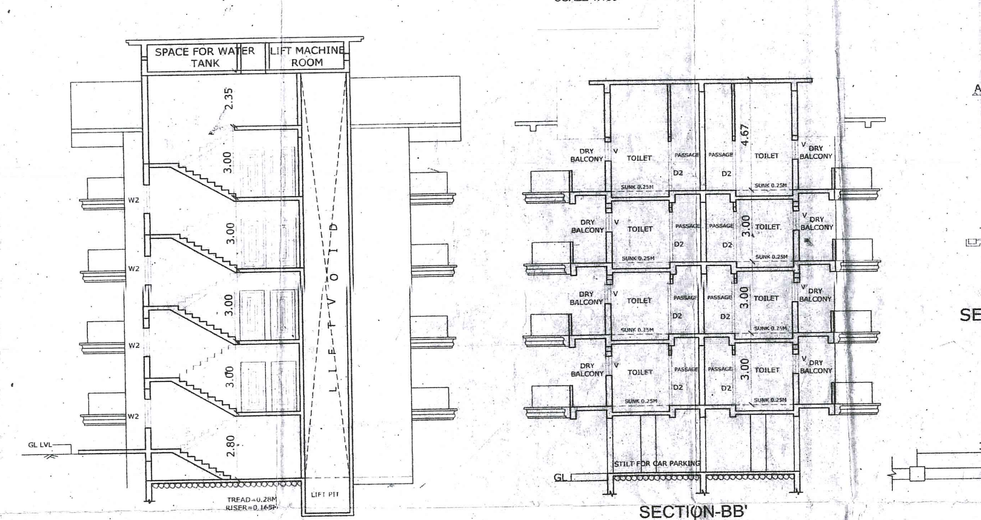

SECTION-AA'
SC 1:100

SECTION-BB'
SC 1:100

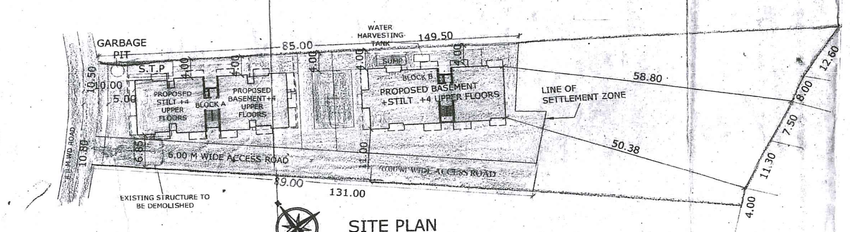

SITE PLAN
SC 1:500

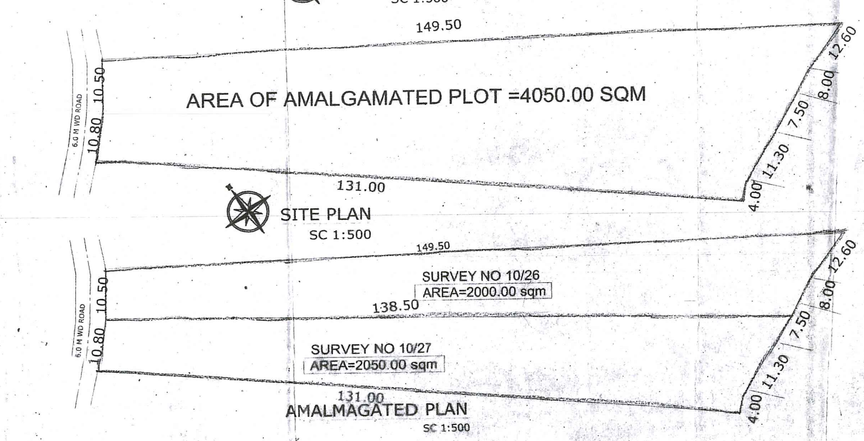

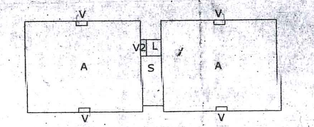

STILT PLAN

A =14.01 X 11.49 =160.97 sq.m.
V =2(1.35 X 0.55) = 1.48 sq.m.
S =2.55 X 6.25 =15.93 sq.m.
A1=2(A - V) + S = 2(160.97-1.485)+15.93
= 318.98 + 15.93
= 334.91 sq.m.

L =1.8 X 2.1 = 3.78 sq.m.
V2=0.75 X 2.1 = 1.57 sq.m.

AREA FOR F.A.R =L = 3.78 sq.m.
TOTAL B.U.A =A1+L
= 338.69 sq.m.

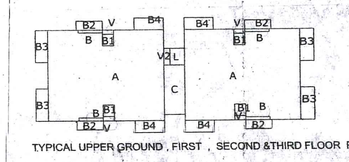

TYPICAL UPPER GROUND , FIRST , SECOND &THIRD FLOOR PLAN

A = 14.01 X 11.49 = 160.97 sq.m.
B =2(2.97 X 0.37) = 2.19 sq.m.
V =2(1.35 X 0.55) = 1.48 sq.m.
B1 = 2(1.35 X 1.45) = 391 sq.m.

A - B - V - B1 =153.39 X 2 = 306.78 sq.m.

B2 = 2(3.2 X 1.13) = 7.23 X 2 =14.46 sq.m.
B3 =2(1.5 X 4.08) =12.24 X 2 =24.48 sq.m.
B4 =2(3.53 X 1.5) =10.59 X 2 =21.18 sq.m.

S = 2.55 X 6.25 =15.93 sq.m.
L =1.8 X 2.1 = 3.78 sq.m.
V2 =0.75 X 2.1 = 1.57 sq.m.

TOTAL BALCONY AREA = 72.32 sq.m.

AREA FOR F.A.R=A = 306.78 sq.m.

TOTAL B.U.A. = A+B+B1+B2+B3+B4+S+L
= 398.81 sq.m.

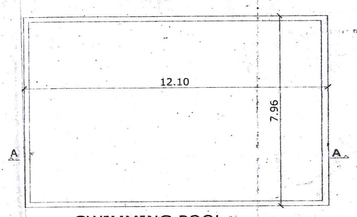

SWIMMING POOL
SC 1:100

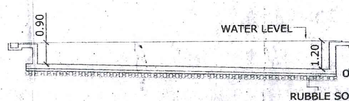

SECTION AA OF SWIMMING POOL
SC 1:100

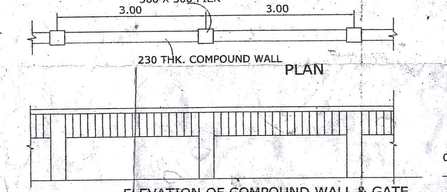

ELEVATION OF COMPOUND WALL & GATE
COMPOUND WALL
SCALE 1.50

Passed and Approved
Vide Res. No. 312 dt 29/11/2016
Subject to the Conditions
Mentioned on the Permission
No. VP/Socc/ 1313 / 2016-2017
Dated:- 1/12/2016
Secretary
V. P. Socorro

Town & Country Planning Dept.
Govt. of Goa, Mapusa

Approved with condition vide
L No.- TPB/1051/Socc/17/Pt/10008
dt 11/12/17

Town Planner II/12/2016

PROJECT:
REVISED RESIDENTIAL BUILDING BLOCK A & B AND COMPOUND WALL IN PLOT BEARING SY.NO 10/26 &10/27 OF VILLAGE SOCCORO, BARDEZ-GOA.

CLIENT:
M/s CONCRETE LIFESTYLES (GOA)

DRAWN BY:- SIDHA

DRG. NO SD-01
SCALE AS INDICATED
TITLE: SUBMISSION DRAWING

OWNER SIGNATURE
M/s. Concrete Lifestyles (Goa)
PARTNER

ARCHITECT SIGNATURE:
KUNDAN V. PRABHU
ARCHITECT AND INTERIOR DESIGNER
CA/96/11299
ARCH/07/2015

KUNDAN V. PRABHU
ARCHITECT AND INTERIOR DESIGNER
783, PRABHU HOUSE
ALTO - BETIM , PORVORIM , BARDEZ - GOA.
TEL: 2413990,
e-mail : kundanvprabhu@gmail.com