



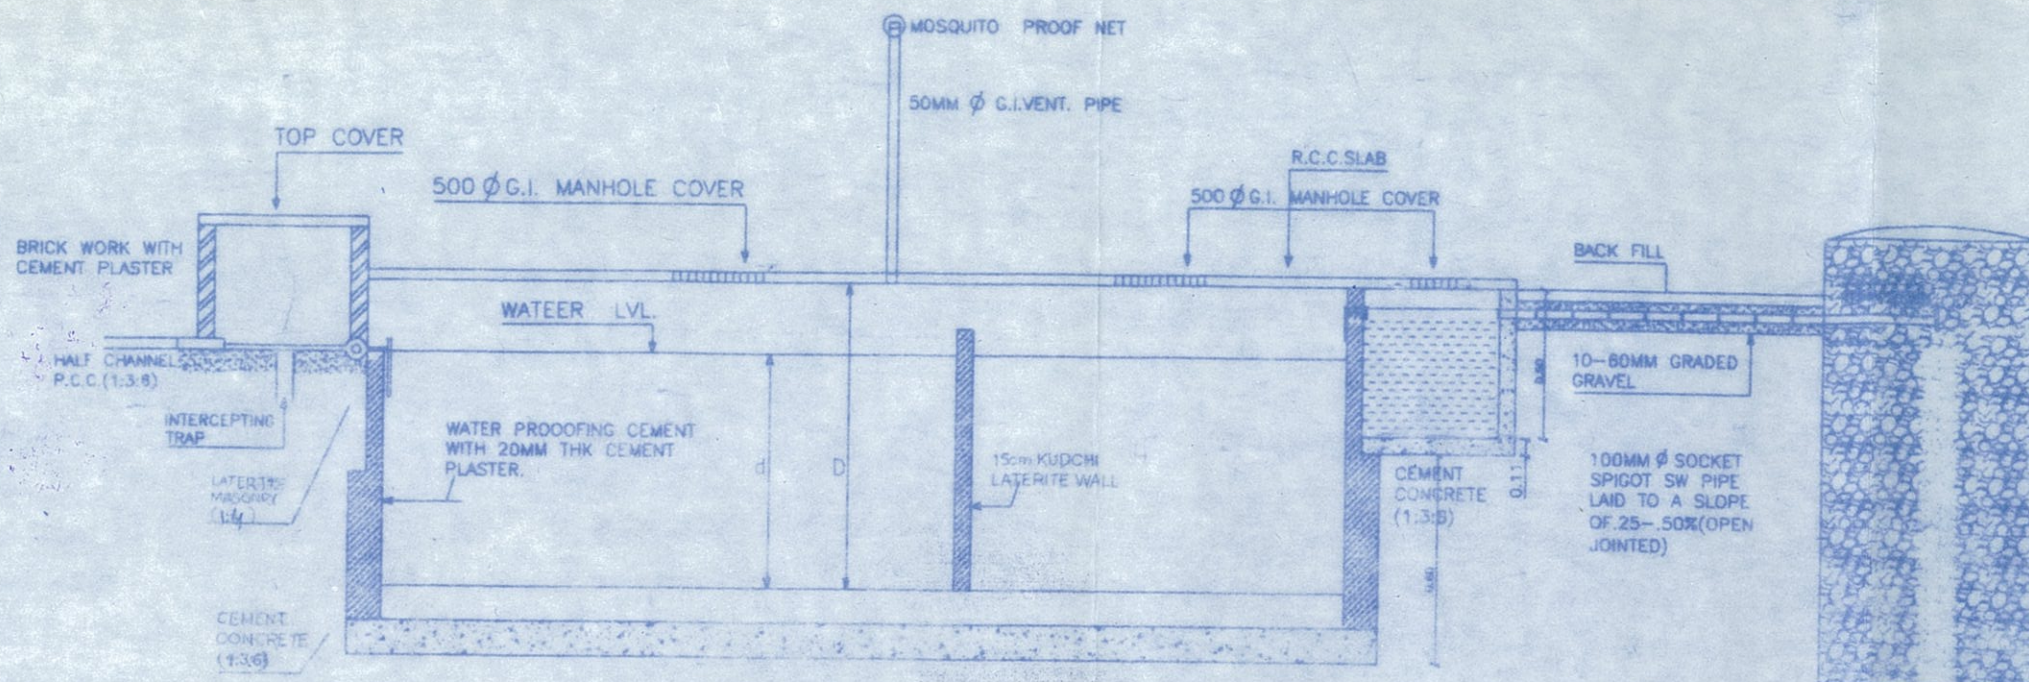

SECTION A-A

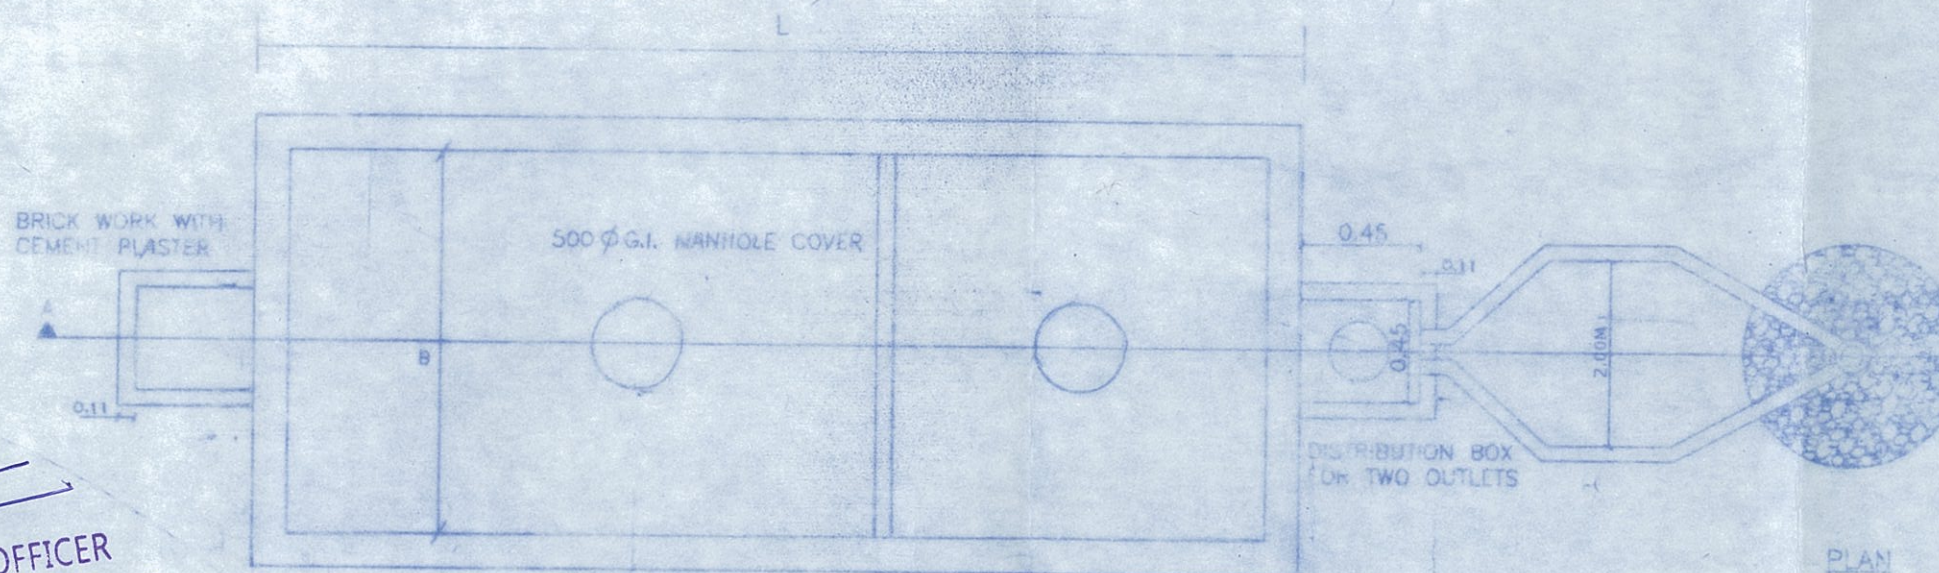

PLAN

SCHEDULE OF DIMENSION

CAPACITY USERS	L	B	d	D	H	VOL M ³	E	F	J	K
10	2.00	1.00	0.80	0.90	1.20	2.40	1.00	2.18	1.33	0.87
20	2.50	1.20	1.00	1.125	1.425	4.28	1.00	2.50	1.67	0.80
30	3.75	1.20	1.00	1.20	1.50	6.75	1.25	3.25	2.50	1.25
50	5.00	2.00	1.05	1.275	1.575	10.63	1.30	3.50	3.00	1.50
100	7.50	2.65	1.425	1.70	2.00	22.00	4.50	4.15	3.67	1.83
200	12.00	3.30	1.50	1.90	2.20	42.24	5.00	4.50	5.33	2.67
300	15.00	4.00	1.50	2.00	2.30	69.00	5.50	5.00	5.67	3.33

HEALTH OFFICER
PRIMARY HEALTH CENTER
SIOLIM



PARESH GAITONDE
RCC CONSULTANT (CIVIL) AMIE FIV
CHARTERED ENGINEER & SURVEYOR
BT-15, Campal Trail, Panaji, GOA
Nr. Military Hospital, Campal Trail, Panaji, GOA
Ph.: 2423527 Mob.: 9822122782

PARESH GAITONDE R.C.C. CONSULTANTS

PROJECT Proposed construction of
residential villas and swimming
pool (2 Nos), on plot bearing Sy.
No. / Sub div. No. 55/2, situated at
Assagao village Bardel U.O. 9.
For Realcon Residency LLP

TITLE DETAIL OF SEPTIC TANK AND SOAK PIT

DRG NO. 01

DATE

DRN BY

SCALE, N S

CHECKED BY