




AREA OF PLOT=4101.00 sqm

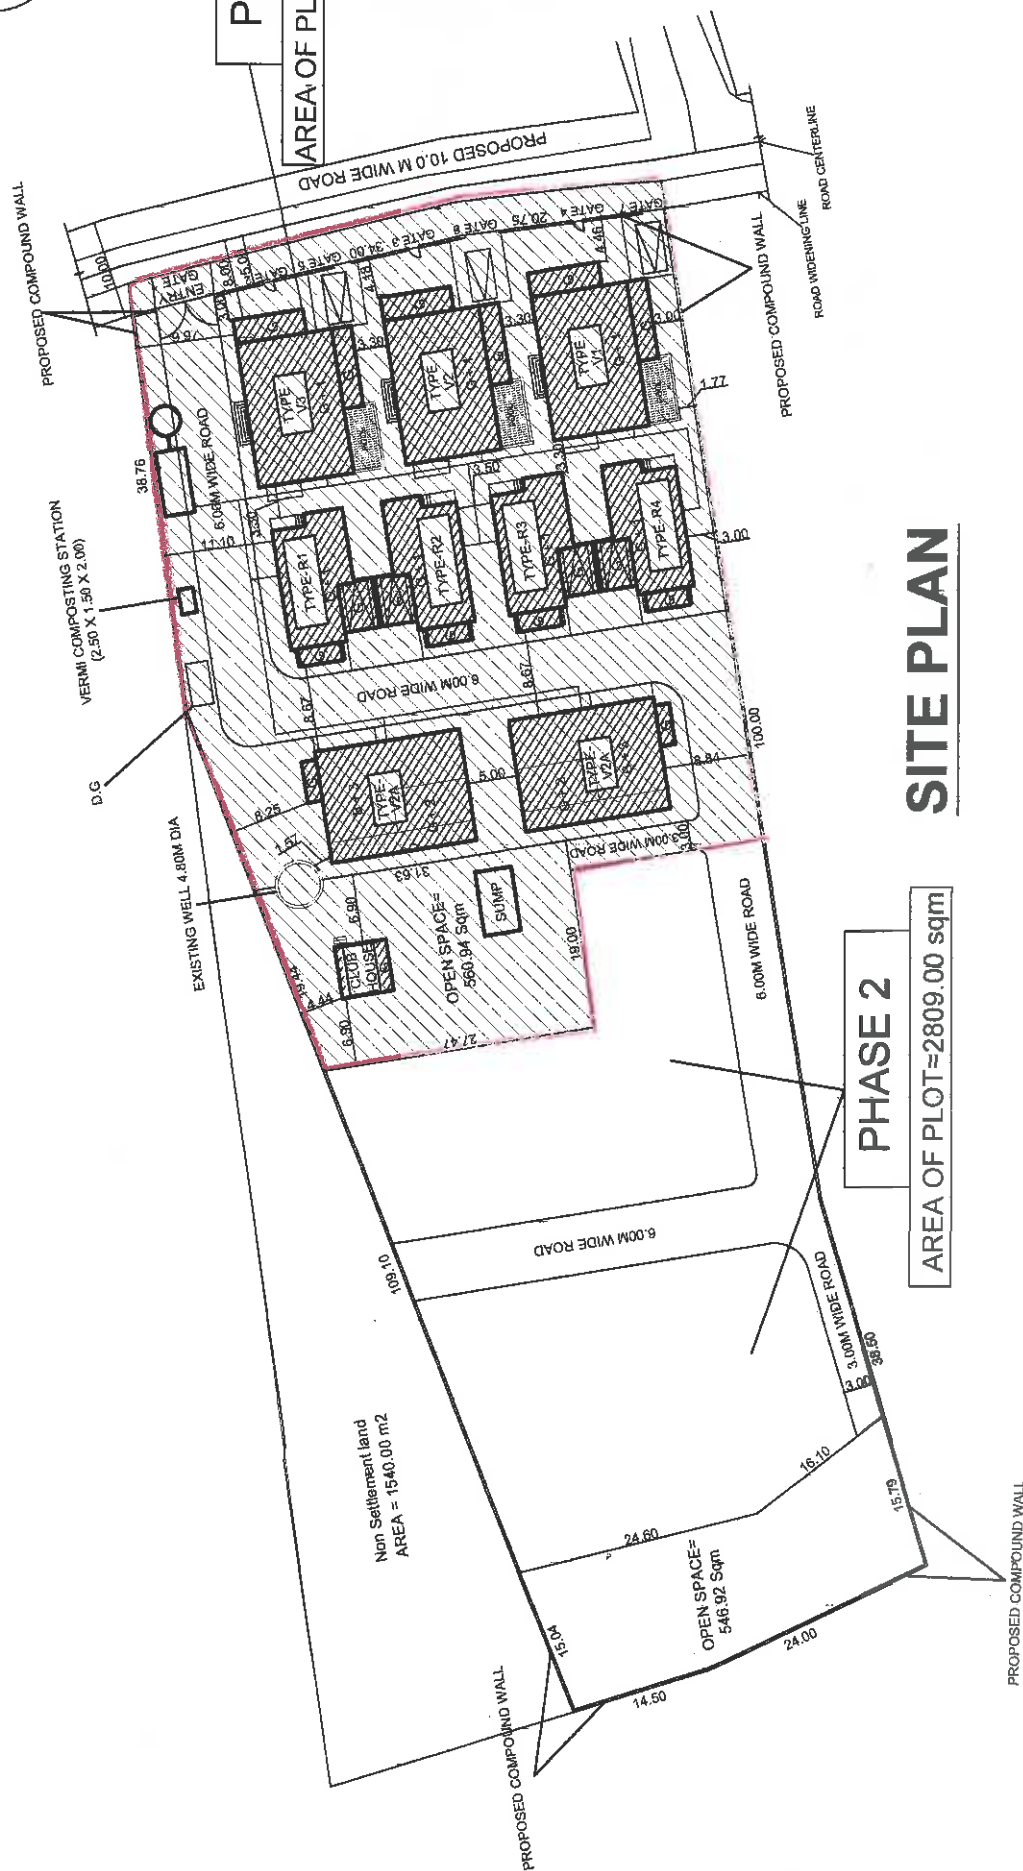

# SITE PLAN

## PHASE 2

AREA OF PLOT=2809.00 sqm

PROPOSED COMPOUND WALL

PROPOSED RESIDENTIAL PROJECT, CLUBHOUSE, COMPOUND WALL &  
SWIMMING POOL ON PLOT BEARING SURVEY NO. 70 /13  
AT SIRCAIM VILLAGE, BARDEZ TALUKA, GOA.

ARCHITECT

## M/S ULYSIS

ARCHITECTURAL INTERIOR & LANDSCAPE CONSULTANTS  
# 201 - A, SECOND FLOOR,  
MATHIAS PLAZA,  
PANJIM - GOA 403001  
PH. - 91 832 2421950