

Primary Health Centre,  
Madkai -Goa.

No: PHCM/NOC/2019-20/ 368

Date :- 19/6/19

To  
Mr Jitendra Pathak,  
M/s Aura Builders & Developers,  
G-8, Dona Trisha Build,  
Donapaul, Panaji Goa.

Sub: N.O.C. for proposed construction.

With reference to your letter No. nil dated nil for proposed construction residential building & compound wall in survey No. 27/2, cundaim, Ponda Goa, as approved by TCP Ponda No TPP/171/Cundai/27/2/2019/11765 dated 17/06/2019, I am to inform you that, there is NO OBJECTION from sanitary point of view for the construction, subject to the following conditions:

1. The construction is carried out as per the attached approved plan.
2. Cleanliness is maintained in and around the construction sites.
3. The capacity of the septic tank and soak-pit/sewage treatment plant for the said constructions should be of the capacity as shown in the plan and there is no water source at a distance of at least 15 meters from the septic tank & soak pit .
4. No health hazard or any other environmental pollution is created in the surrounding area.
5. The owner/contractor shall co-operate with the Health & Pollution Control Authorities whenever they visit the site for sanitary inspection.
6. This office is not responsible for any court litigation regarding the ownership premises/property and of the construction.
7. If any complaint comes from the sanitary point of view, the NOC will be revoked.
8. As per Section 75 A of Goa Public Health Act, 1985 & Rules, 1987, all labors shall hold valid Health Card and shall be renewed it one in every three months. Whoever contravenes the rule shall be fined @ Rs.10,000/-/person as per the provisions of aforesaid Act in force.
9. Health Card should be available at the site and be produced to the Health staff on demand and builder shall take anti-larval measures at the construction site .
10. Adequate arrangement for collection & disposal of solid & liquid waste, generated if any, be made.
11. The NOC from this office be obtained before applying for occupancy certificate.


The NOC issued is liable to be withdrawn if the conditions stipulated above are not complied with.

( Dr. Gokuldas V. Sawant )

HEALTH OFFICER  
PRIMARY HEALTH CENTRE  
MARCAIM - GOA

Copy to: Sarpanch, Village Panchayat, Cundaim, Ponda Goa.



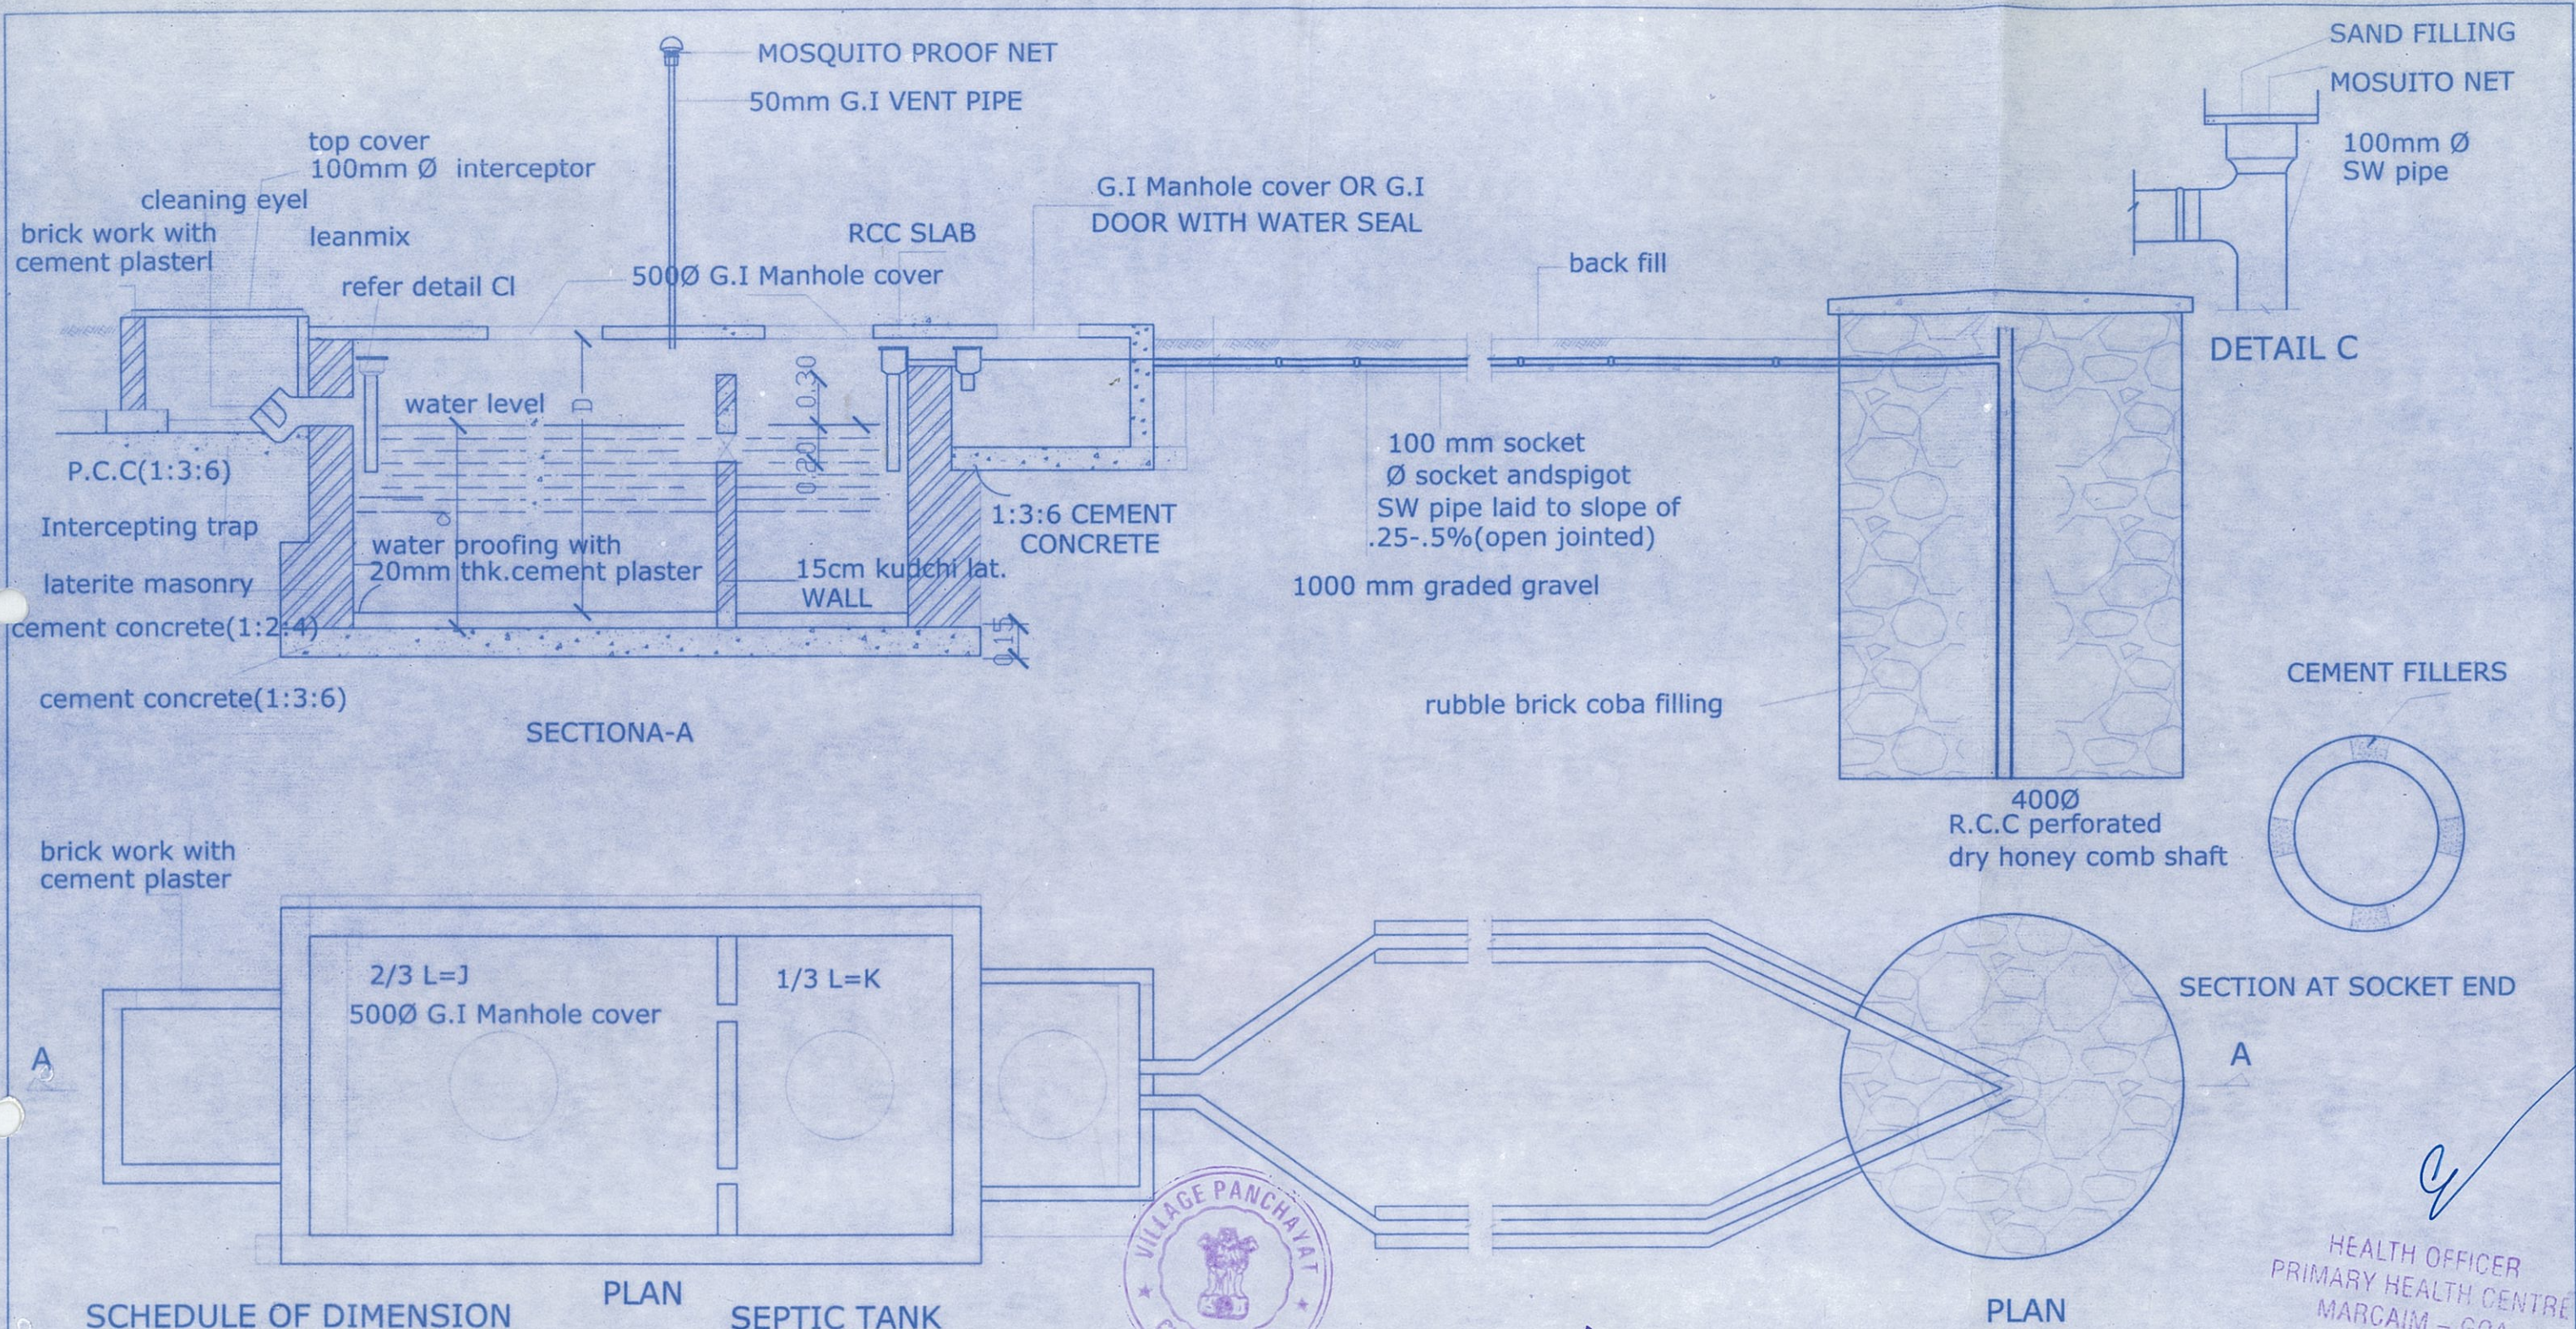

SCHEDULE OF DIMENSION

PLAN

SEPTIC TANK

| L     | B      | d      | D      |
|-------|--------|--------|--------|
| 10MTS | 5.0MTS | 2.7MTS | 3.0MTS |

PLAN

ASSUMPTIONS

SETTING: salt / capita/day  
 STORAGE: TWO YEARS 0.078m<sup>2</sup>  
 digestion: .0425m<sup>3</sup>/capita  
 NOTE: VOLUME SHOWN  
 INCLUSIVE OF SLUM 300mm  
 ALL DIMENSIONS ARE IN METERS

PROJECT: PROPOSED CONSTRUCTION OF RESIDENTIAL BUILDING AND COMPOUND  
 WALL IN PLOT BEARING SURVEY NO. 27/2 OF VILLAGE KUNDAIM OF  
 PONDA TALUKA.

OWNER:

M/S . AURA BUILDERS AND DEVELOPERS REPRESENTED BY ITS  
 PARTNER SHRI. JEETENDRA PATHAK.

SCALE:  
 1:50

DATE  
 03-04-2019

DRAWING TITLE  
 SEPTIC TANK

TCP REG NO. AR/0065/2011

AJAY S. SARDESAI & ASSOCIATES

BELLE - VIEW , ALTINHO , MAPUSA - GOA

email: skylight@rediffmail.com

ARCHITECTS

TEL: 2262521, 9822158250

Floor 2, Belle-View Bldg., Near Paulo Holiday Makers,  
 Dr. Babasaheb Ambedkar Road,  
 Altinho, Mapusa, Goa 403 507  
 Phone: 2262521 Email: skylight@rediffmail.com

HEALTH OFFICER  
 PRIMARY HEALTH CENTRE  
 MARCAIM - GOA.