
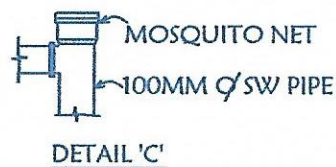
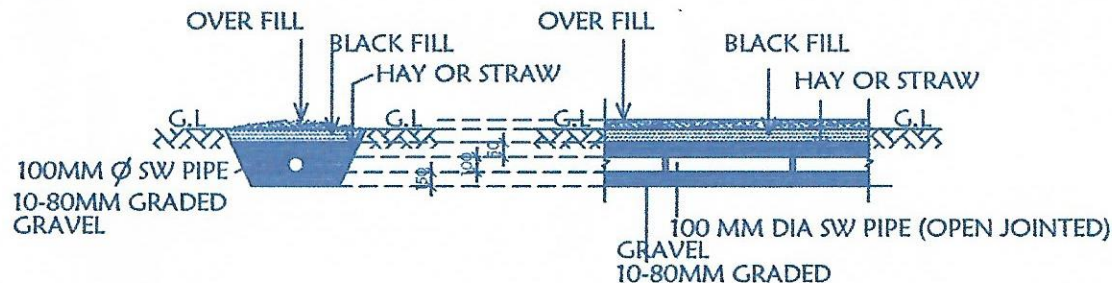


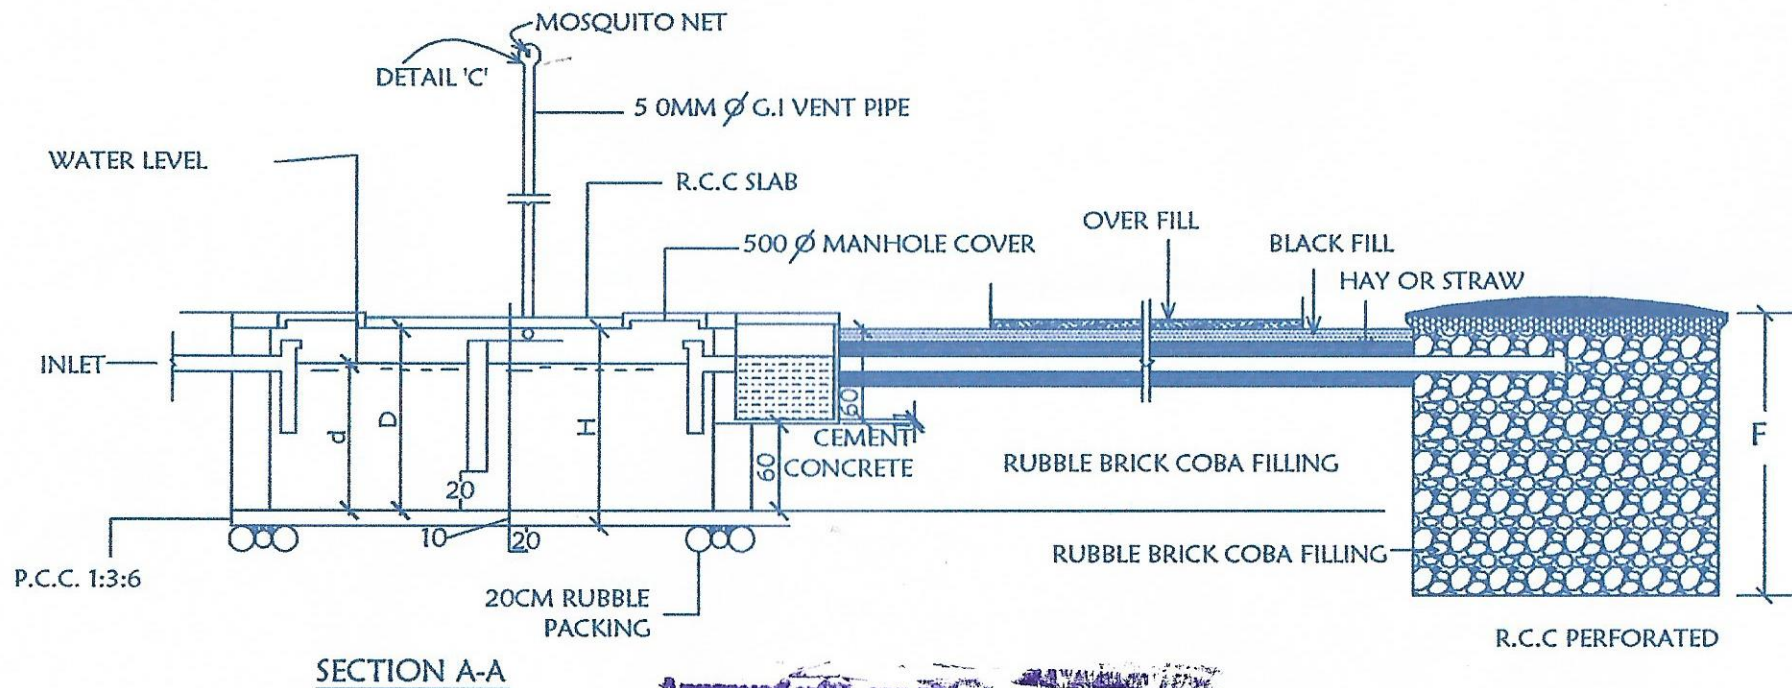


Approved with condition
vide letter No. PHES/No. con/2017-18/2387
Dt. 24/1/2018


NOTE:-VOLUME SHOWING INCLUSIVE OF SCUM 300mm.

Health Officer
PHC, Sankhul

12/01/18

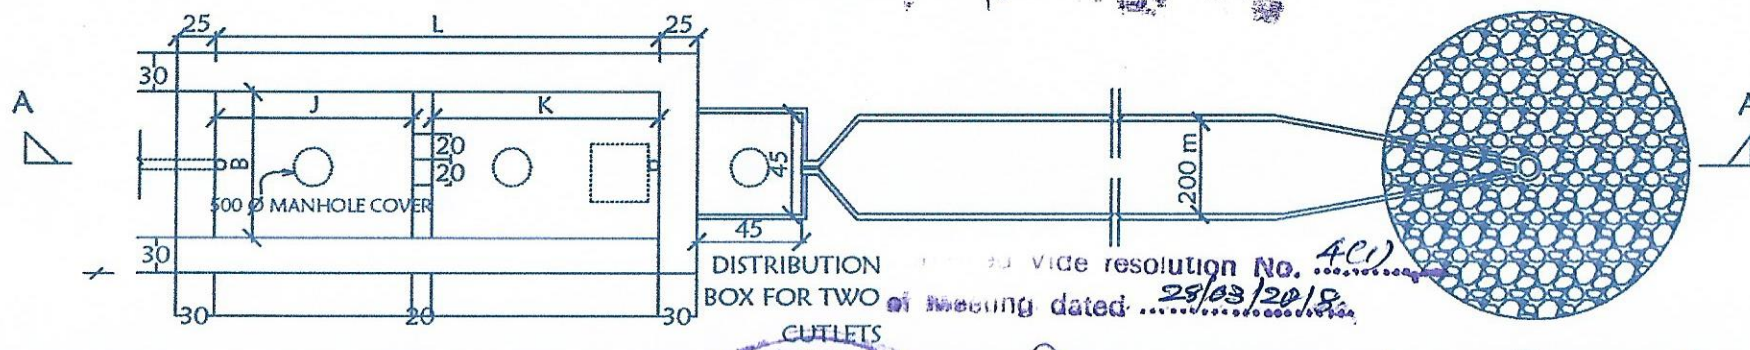

vide resolution No. 401
of meeting dated 28/03/2018

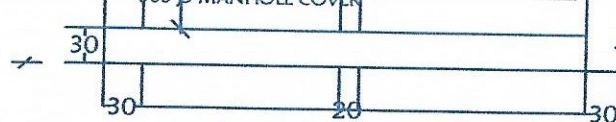


PLAN
SEPTIC TANK



NUMBER OF USERS 300

Secretary
Village Panchayat
Karapur Sarvan

vide resolution No. 401 of meeting dated 29/03/2018

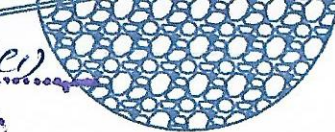

PLAN
SOAK PIT

NO. OF USERS	L	B	d	D	H	VOL M2	E	F	J	K
10	2.00	1.00	0.30	0.90	1.20	2.40	1.00	2.15	1.33	0.67
20	2.50	1.20	1.00	1.125	1.425	4.28	1.00	2.50	1.67	0.83
30	3.75	1.20	1.00	1.20	1.50	6.75	1.25	3.25	2.50	1.25
50	4.50	1.50	1.05	1.275	1.575	10.63	1.30	3.50	3.00	1.50
100	5.50	2.00	1.425	1.70	2.00	22.00	4.50	4.15	3.67	1.83
200	6.00	2.40	1.50	1.90	2.20	42.24	5.000	4.50	5.33	2.67
300	10.00	3.00	1.50	2.00	2.30	59.00	5.50	5.00	6.67	3.33

SEPTIC TANK FOR 100 PERSONS

JOB NO :- 303-2016

SCALE :- NTS

DATE :- 01/01/18

OWNERS SIGN FOR ASHVAMEDH DEVELOPERS

[Signature]

PARTNERS

PARTICULARS

PROPOSED COMMERCIAL CUM RESIDENTIAL
BLDG. FOR M/S ASHVAMEDH DEVELOPERS
IN PLOT BEARING SY.NO 103/1, SITUATED
AT CARAPUR VILLAGE OF BICHOLIM TALUKA.

ARCHITECT SIGN

[Signature]

JAYESH S. PHADTE
AM2, GR. FLR, SARTHAK HARMONY,
BEHIND PONDA COMMERCE CENTER,
PONDA, GOA

ARCHITECT & INTERIOR
DESIGNER AR/0039/2010

JAYESH PHADTE
Sarhak Harmony, Grd flr, Tisc,
Ponda, Goa .