AE/V-II(R)/Tech-41(D)/2025-26/1561 dt. 23/09/25

Approved Subject to the Maintenance of Adquate clearance from the Electric Line and service Connections as Stipulated in the I.E. Rule 1956 before and after the construction

ASSISTANT ENGINEER
ELECT SUB. DIV II (R) GOA
SANKHALI - GOA

Approved vide Resolution No. 5/4
of Meeting dated 11/09/2025

Approved with condition vide letter No. TCP/1166/Carapur/Plot No. B-362/01/TCP-25/2477 dated 29/9/25

DEPUTY TOWN PLANNER
Town & Country Planning Dept.
Mapusa-Goa

Secretary
Village Panchayat
Karapur Sarvan

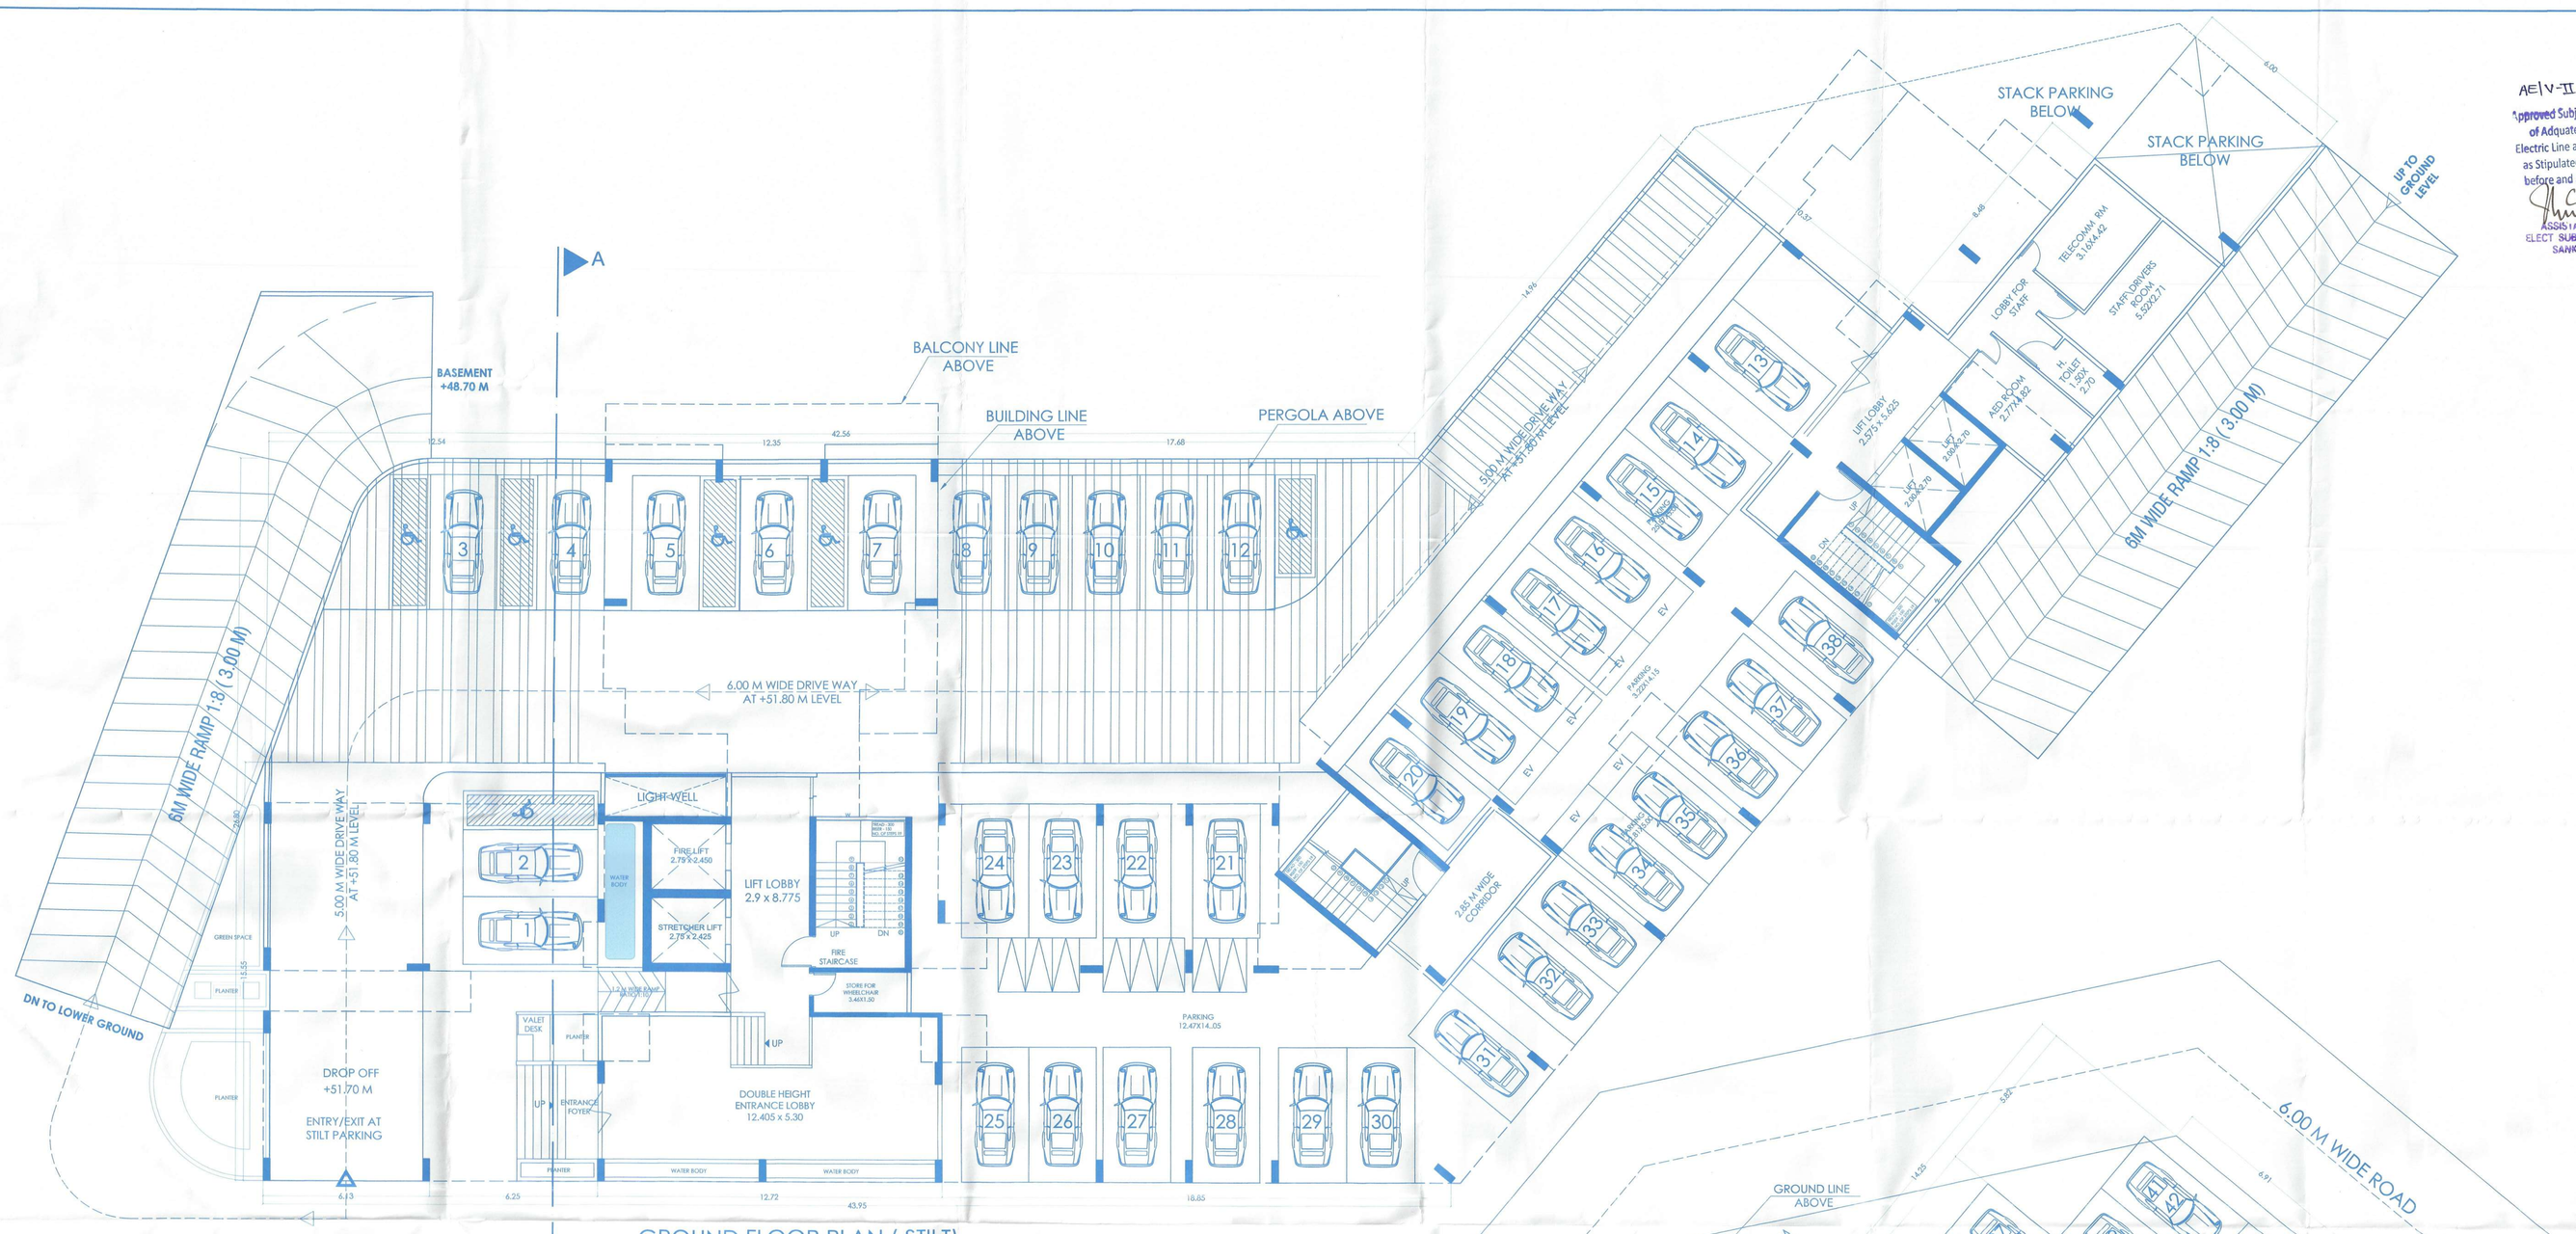

SCHEDULE OF OPENINGS	
D	1.20 X 2.10
D1	1.00 X 2.10
D2	0.80 X 2.10
FD	2.10 X 2.10
FD1	4.00 X 2.10
FD2	1.65 X 2.20
W	1.50 X1.20
W1	1.75 X 1.50
W2	2.50 X 1.50
V	0.60 X 0.80

NOTE :-

1. ALL DRAWING ARE AT 1:100 SCALE UNLESS MENTIONED OTHERWISE
2. ALL DIMENSIONS ARE IN METERS

TITLE :

PROPOSED CONSTRUCTION OF RESIDENTIAL BUILDING AND COMPOUND WALL IN LAND BEARING PLOT NO. B-362 SURVEY NO. 148. SITUATED AT CARAPUR VILLAGE , BICHOLIM - GOA .
FOR :M/S. ERRICHTER INFRA PRIVATE LIMITED.

SIGNATURE OF OWNER

SIGNATURE OF CONSULTANT

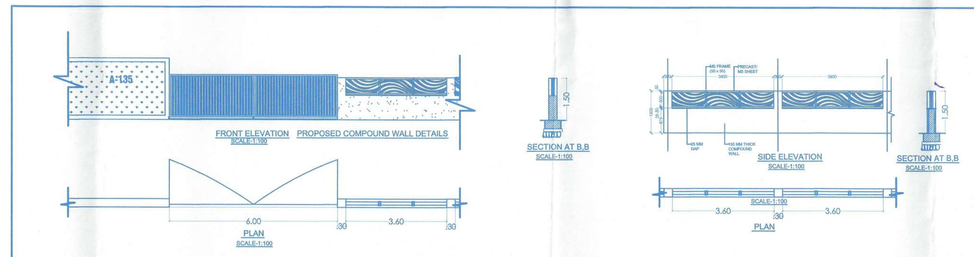

PRATHAMESH BHAT
B.E.(Civil)
T.C.P. Reg. No. ER/0020/2022