

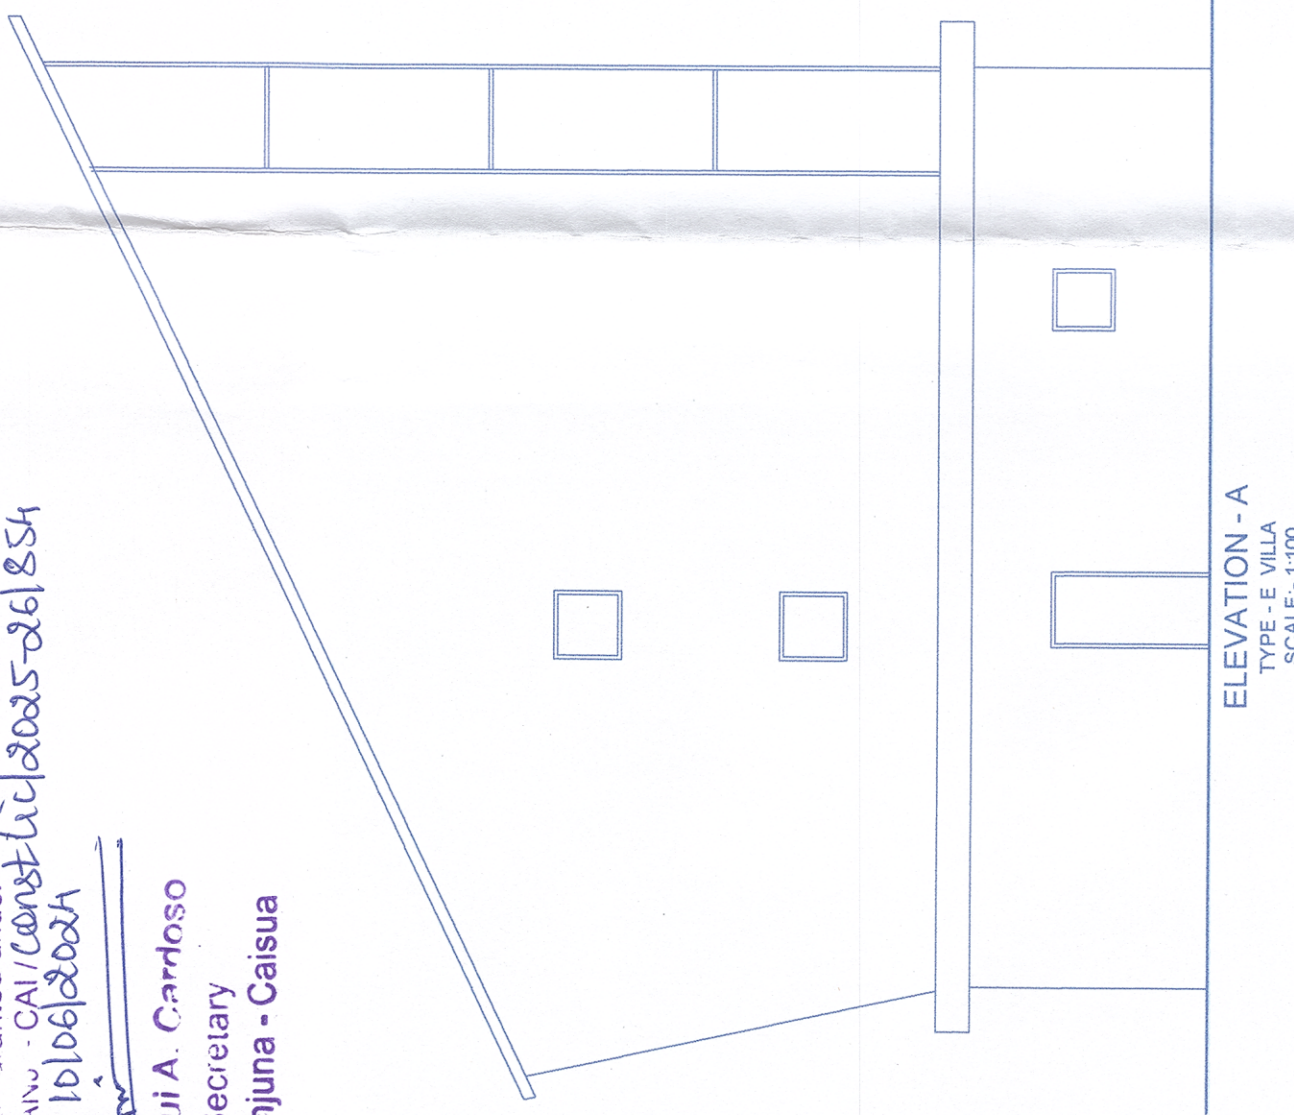
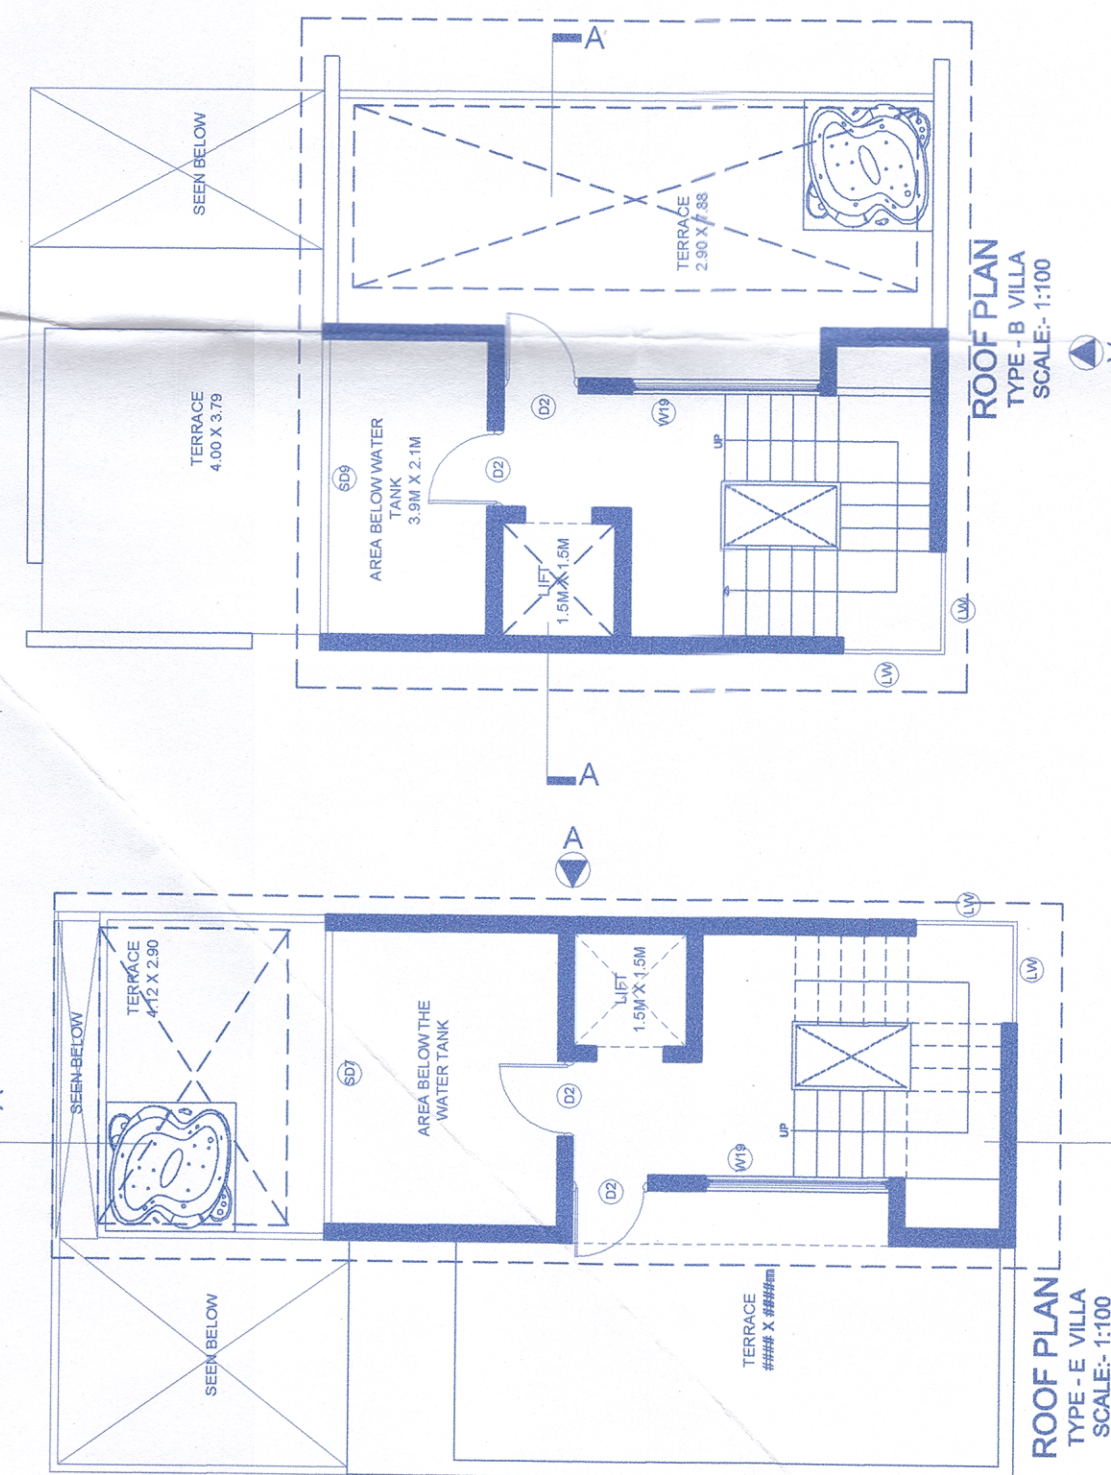
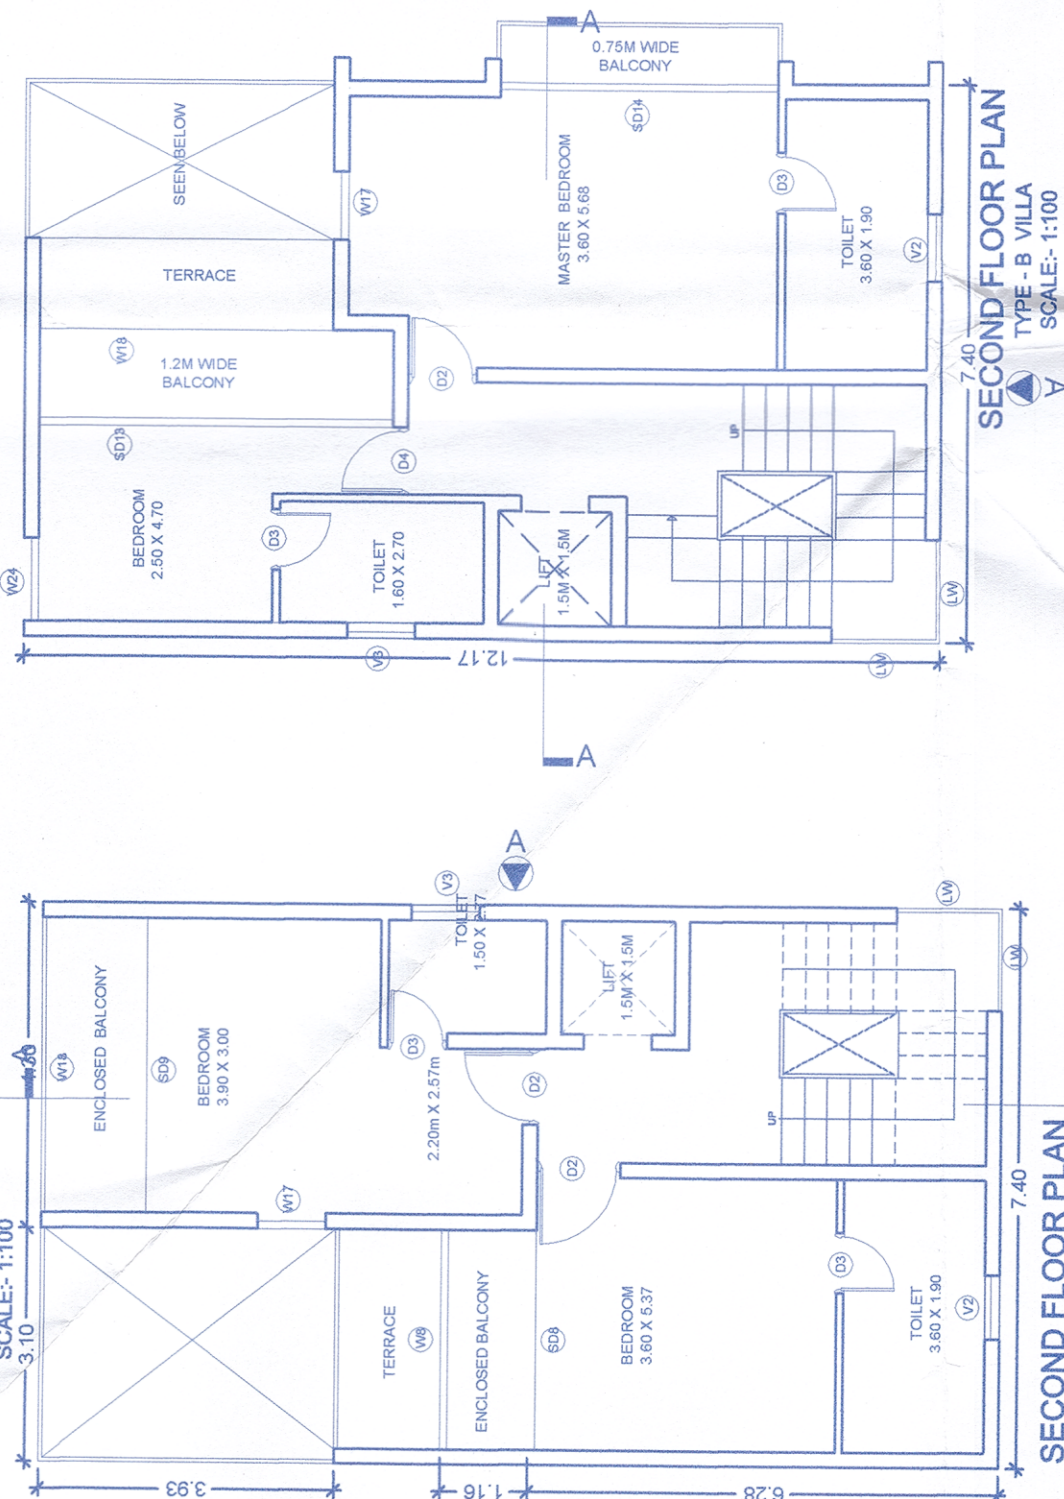
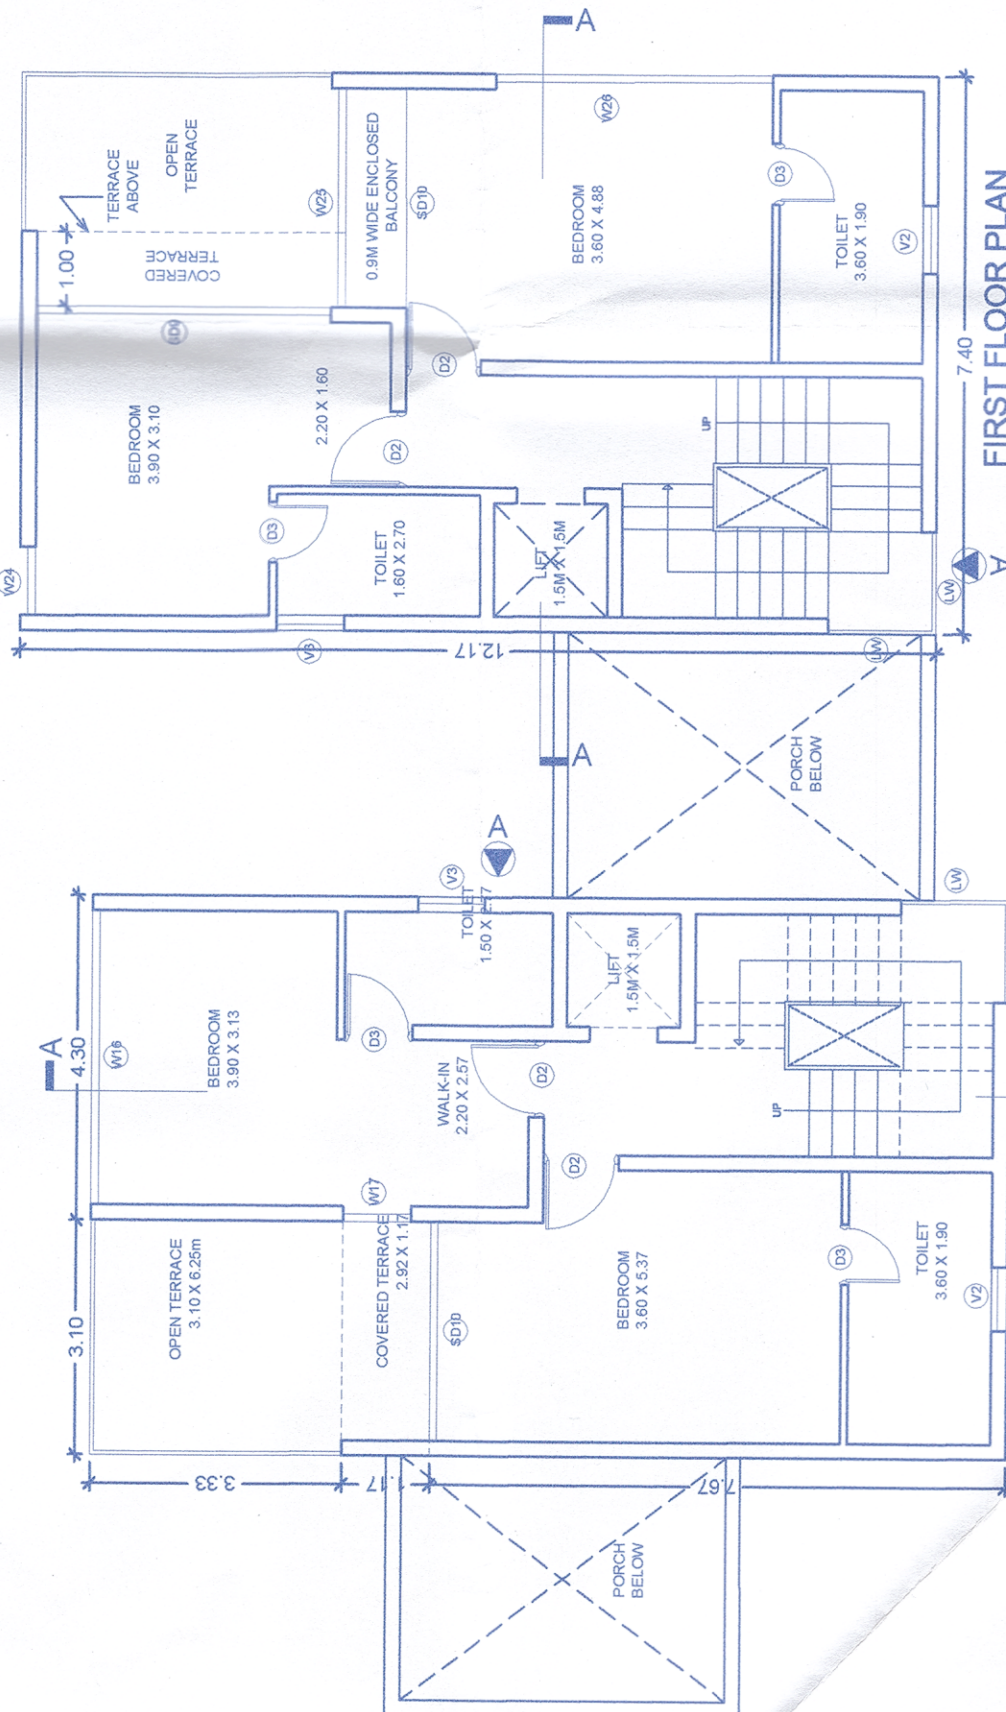



Permission granted under
No. VPI/ANV - CAI/Const/11/2025-26/854
Dated 10/06/2024
Shri Rui A. Carloso
Secretary
V.P. Anjuna - Caisua

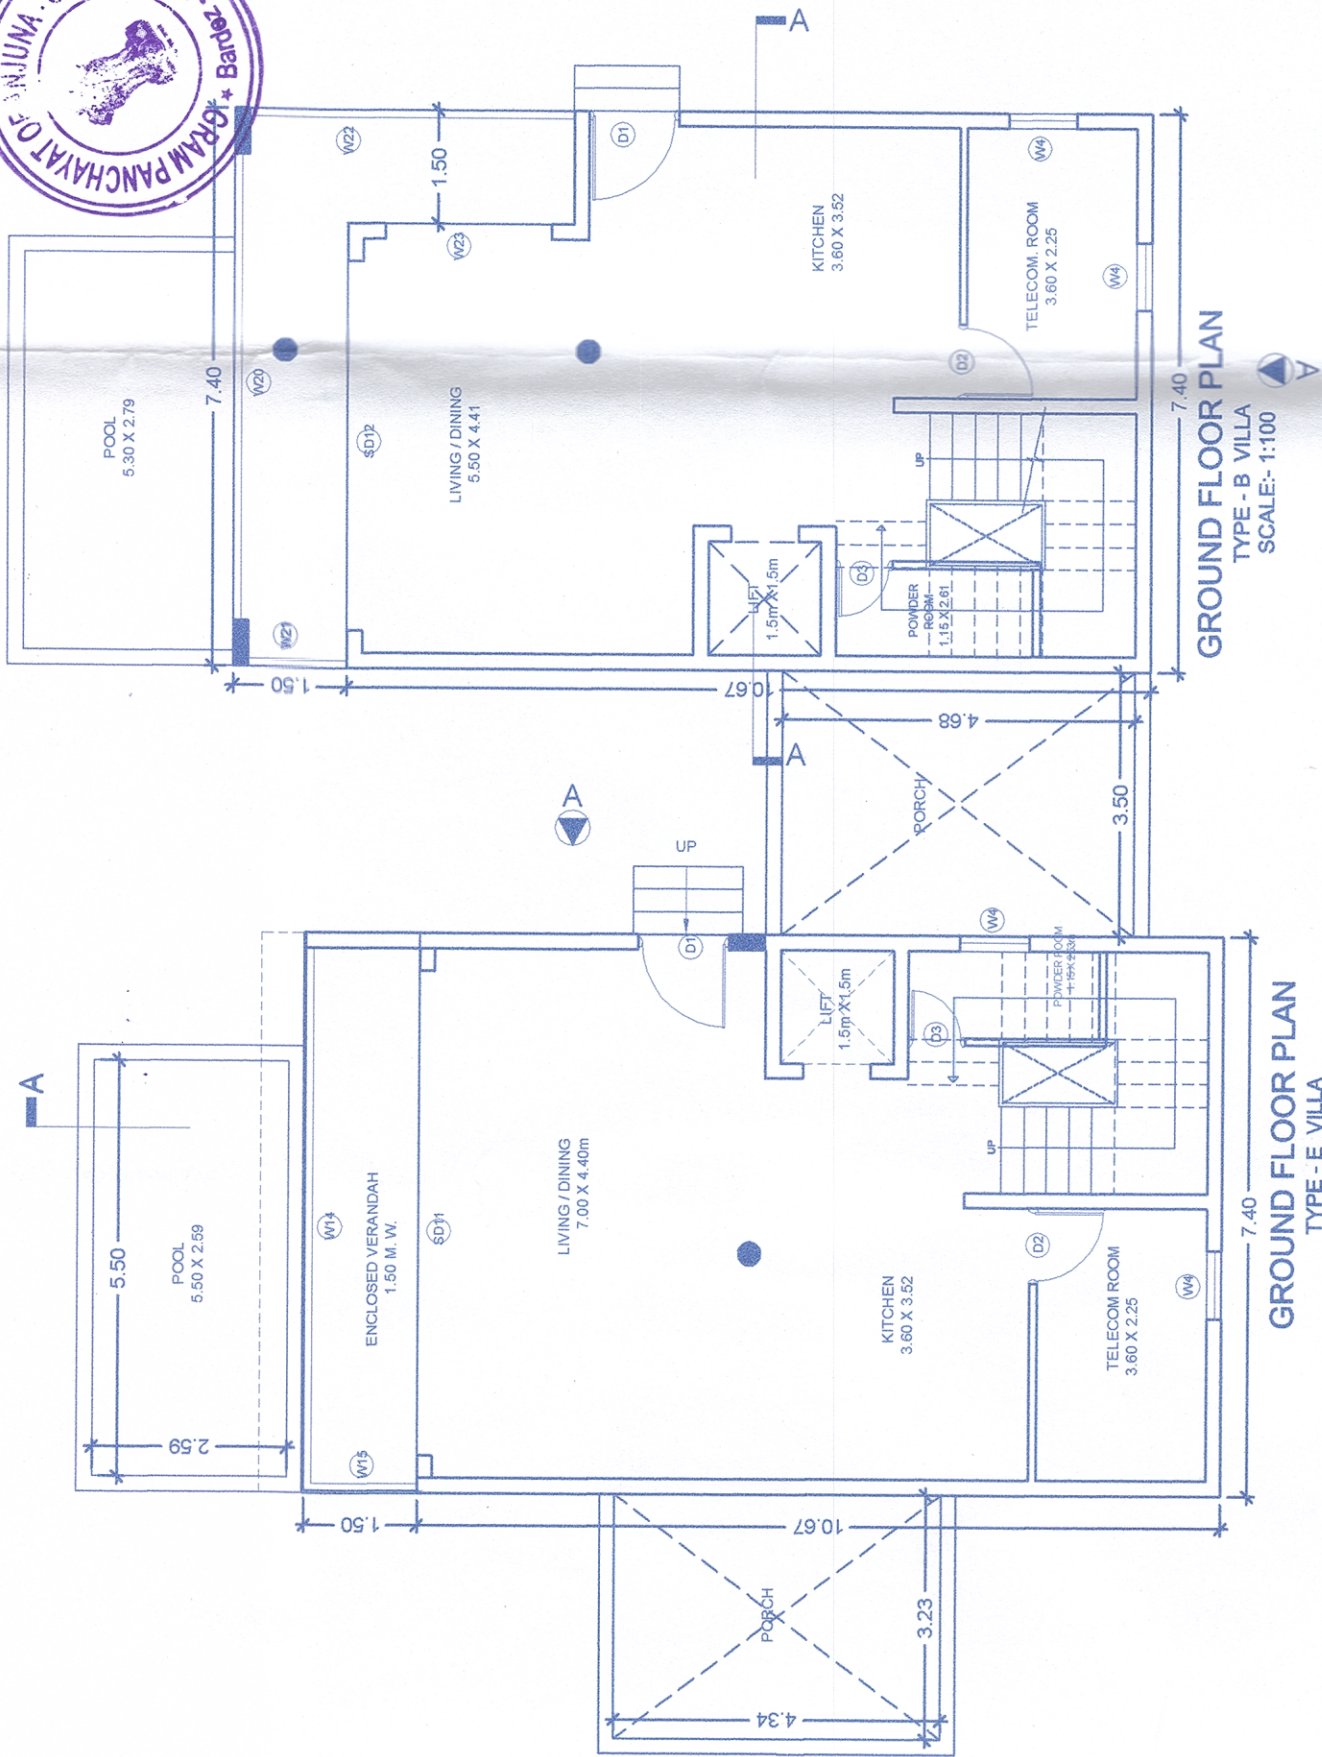


ELEVATION - A
TYPE - B VILLA
SCALE:- 1:100

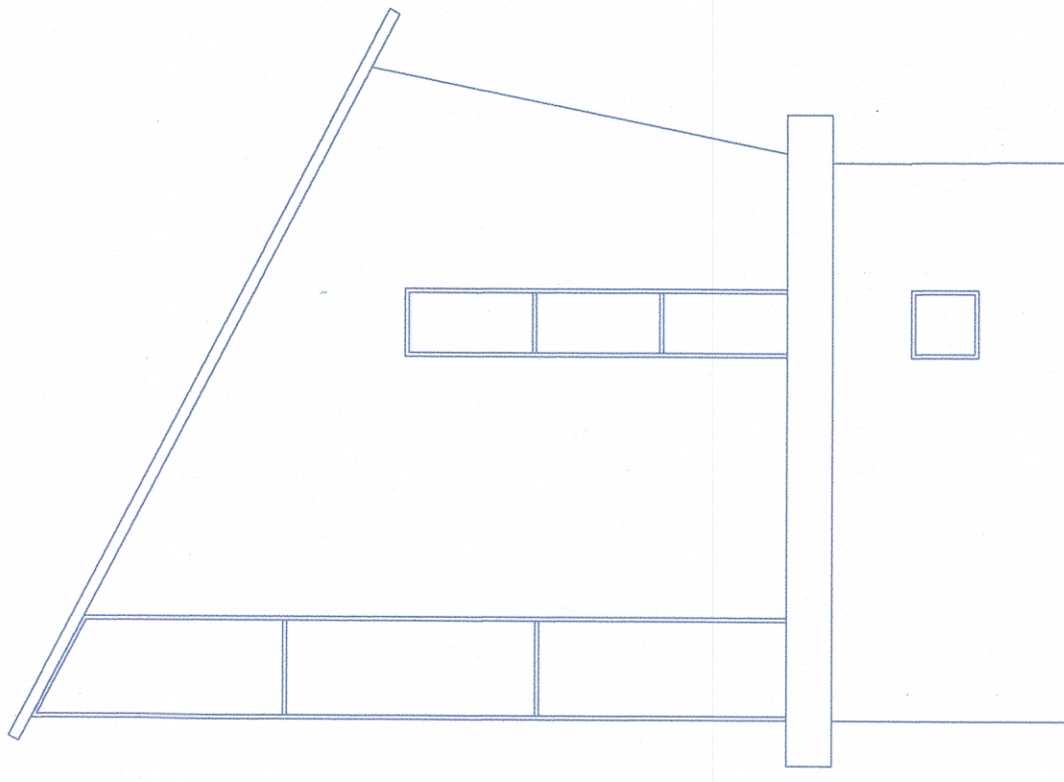

ELEVATION - A
TYPE - E VILLA
SCALE:- 1:100

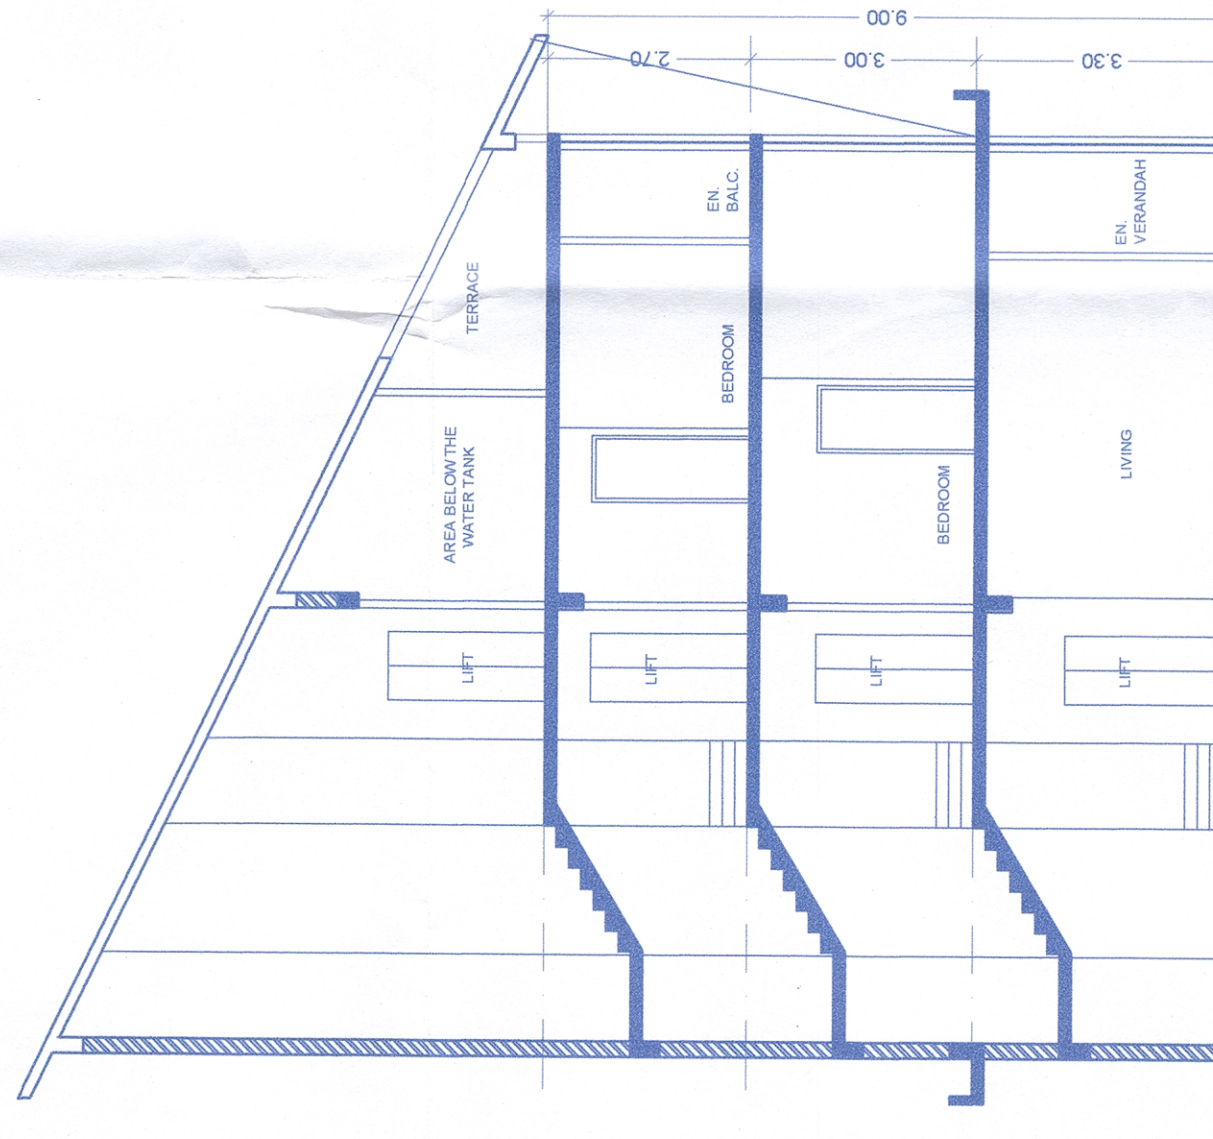

SECTION - AA
TYPE - E VILLA
SCALE:- 1:100

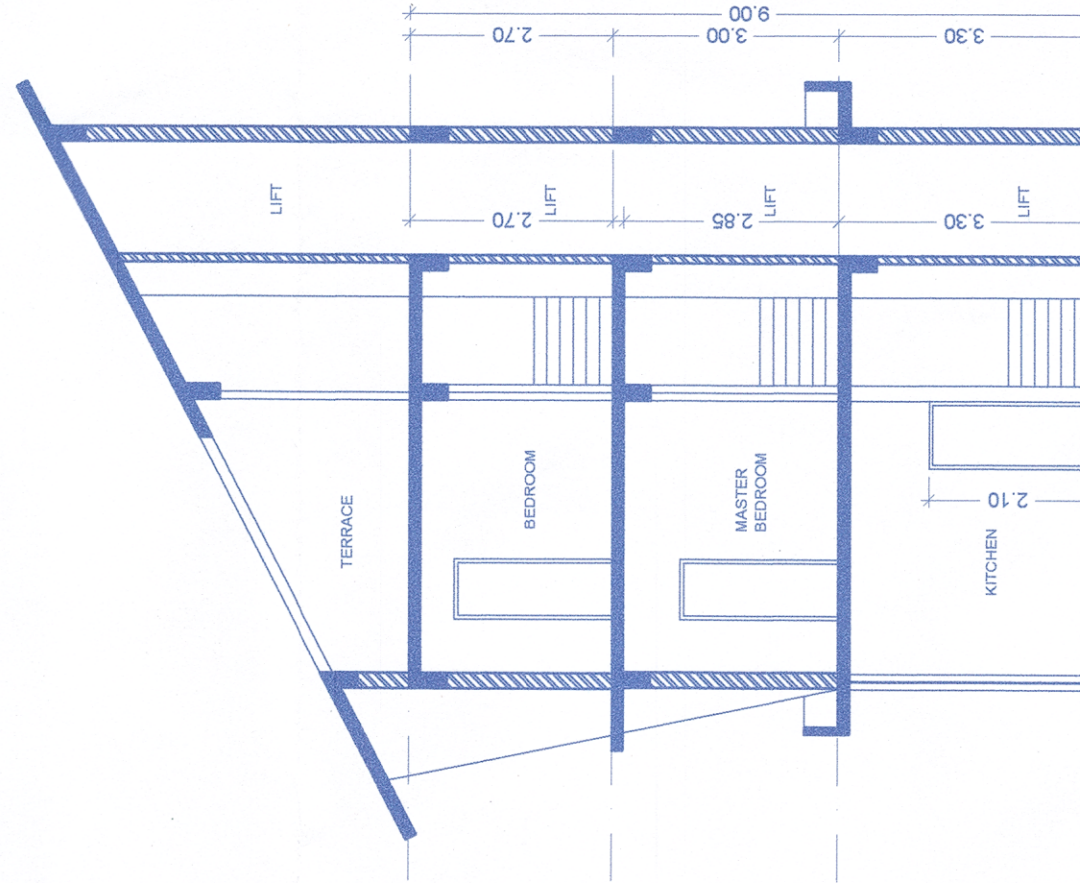

SECTION - AA
TYPE - B VILLA
SCALE:- 1:100











Approved With Condition Vide
T.C.O No:- TPD/1588/Anjuna/25/3653
dt 22/4/2025

Dy. Town Planner
Town & Country Planning Dept
Govt. of Goa, Mapusa

PROJECT TITLE:
PROPOSED AMALGAMATION OF PLOTS AND CONSTRUCTION OF
RESIDENTIAL VILLAS, (TYPE - A = 5 Nos., TYPE - B = 4 Nos., TYPE - C =
2 Nos., TYPE - D = 1 No., TYPE - E = 2 Nos., TYPE - F = 1 No., & TYPE -
G = 1 No. = 16 Nos.), SWIMMING POOLS & COMPOUND WALL ON
AMALGAMATED PROPERTY BEARING SURVEY No:- 365/12-A,
365/12-D, 12-F, 12-G & 365/13 OF ANJUNA VILLAGE TALUKA
BY ANOKHA ESTATES PVT. LTD., DIRECTOR AUTHORIZED
SIGNATORY Mrs. MARISHA ANN DUTT

SUBMISSION DRAWING
OWNER SIGN
CONSULTANT SIGN

Anokha Estates Pvt. Ltd.
Director
FRESH GAITONDE
ARCHITECT
CHARTERED
T.P.E. Reg. No. ER/0057/2010

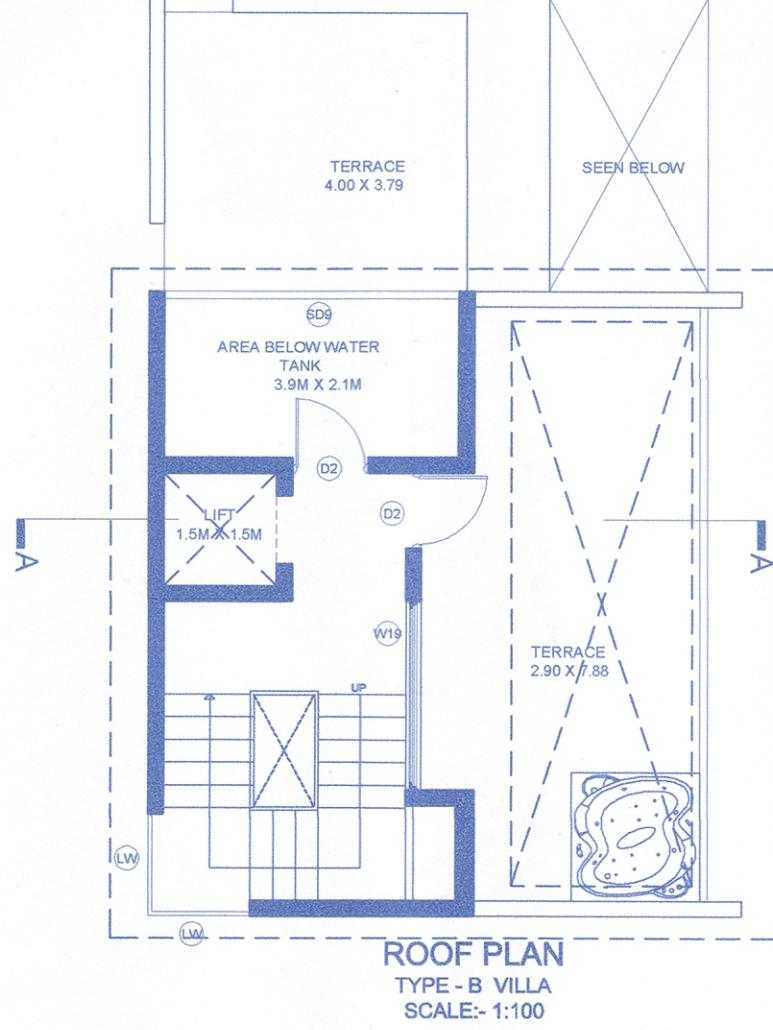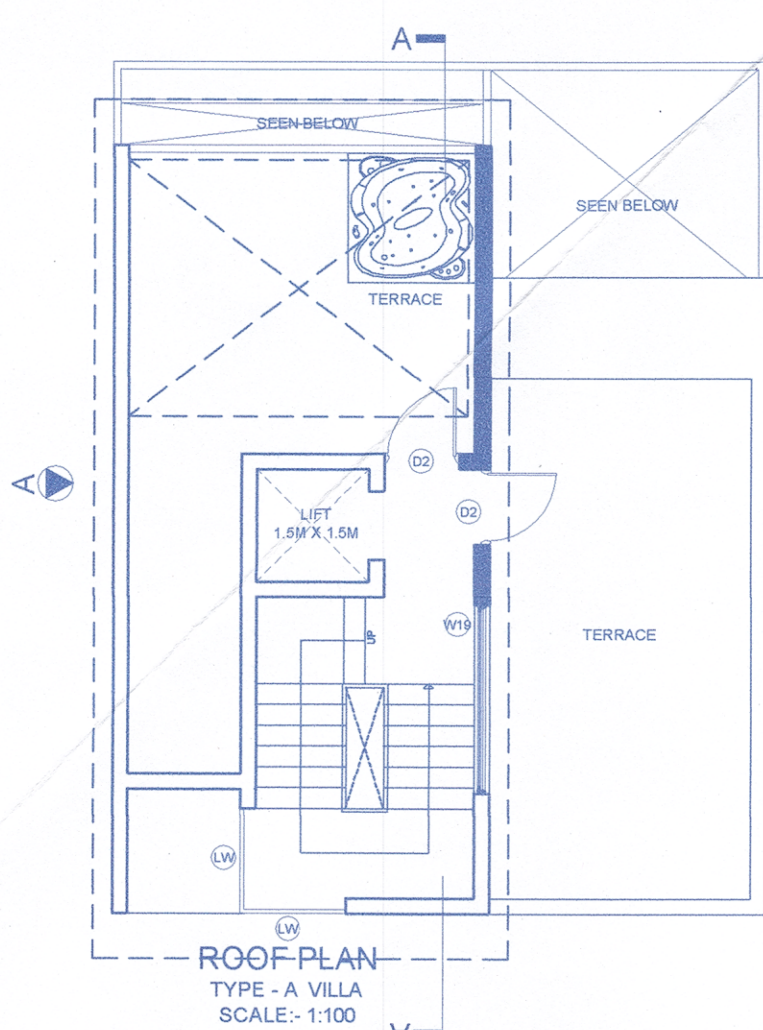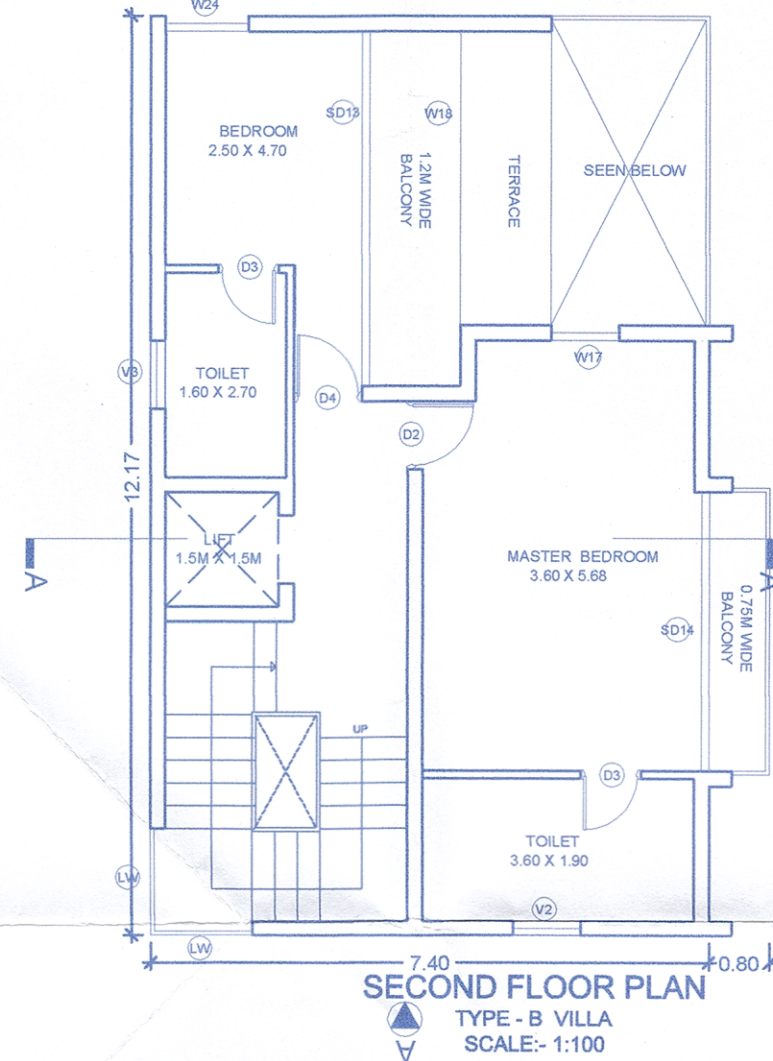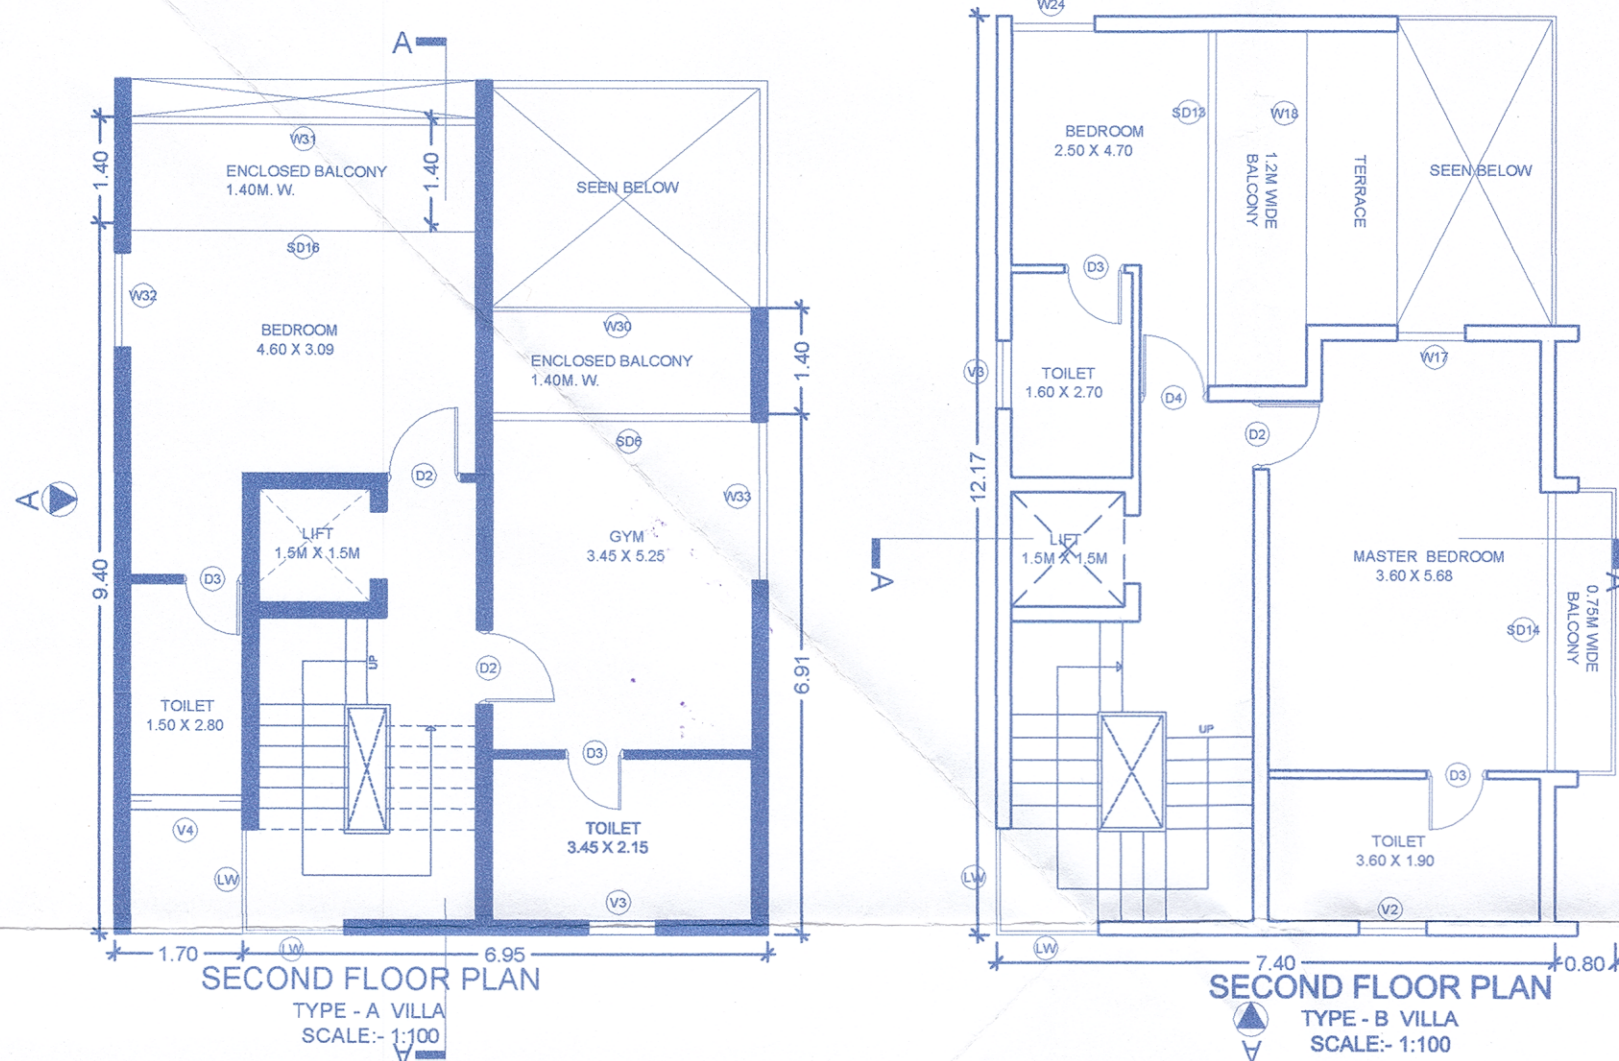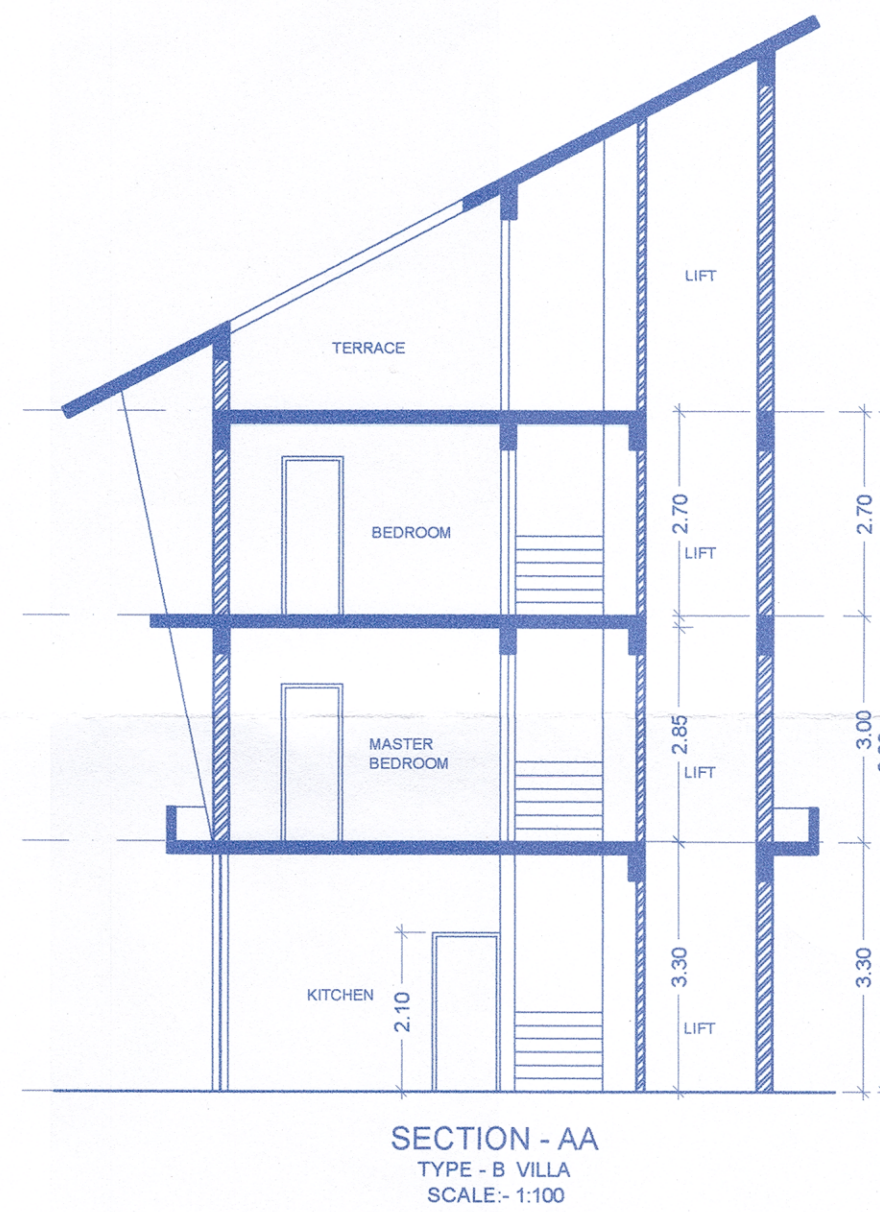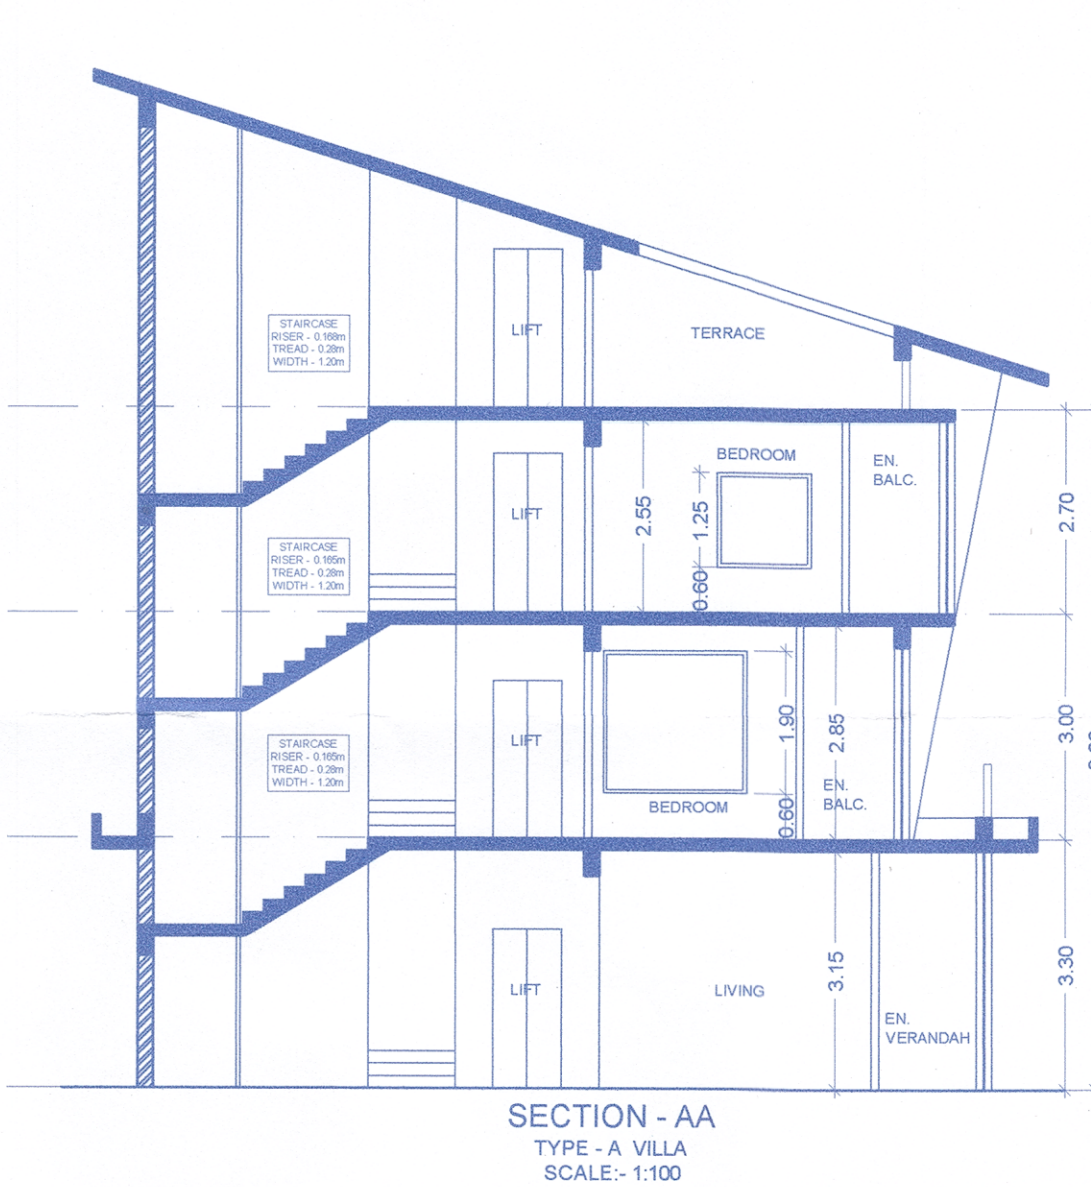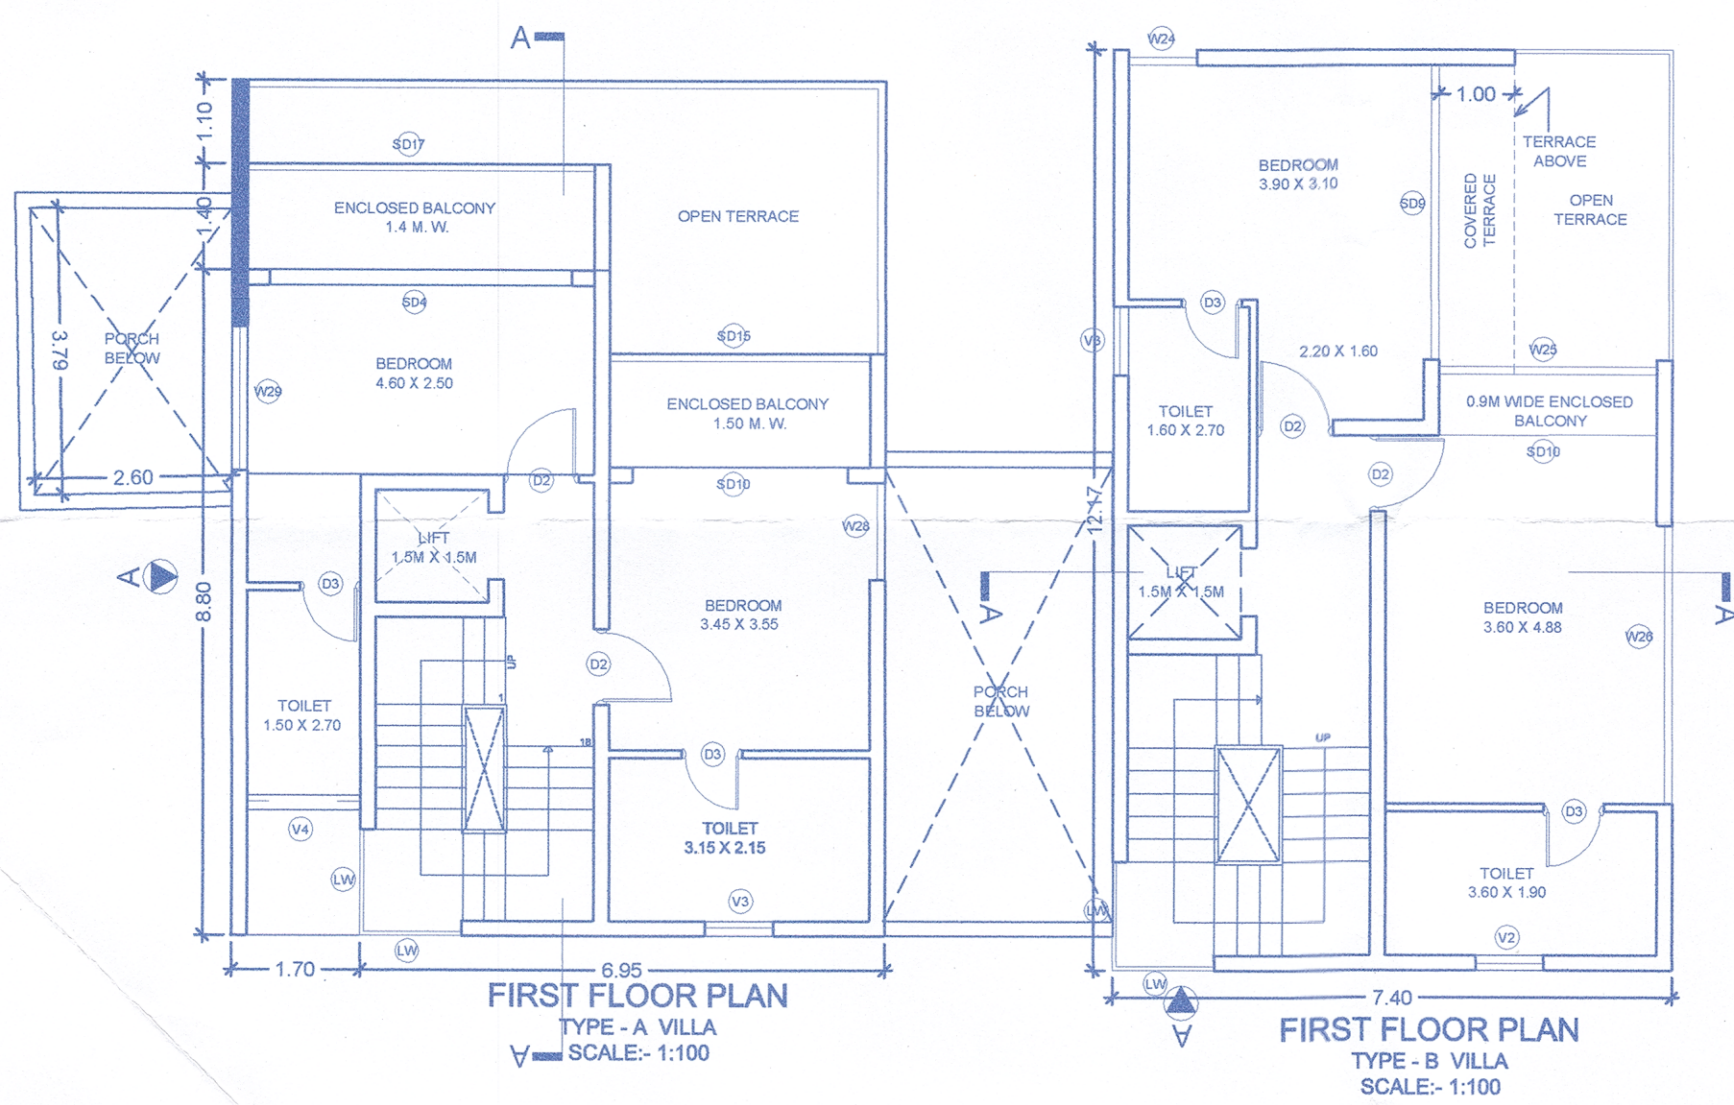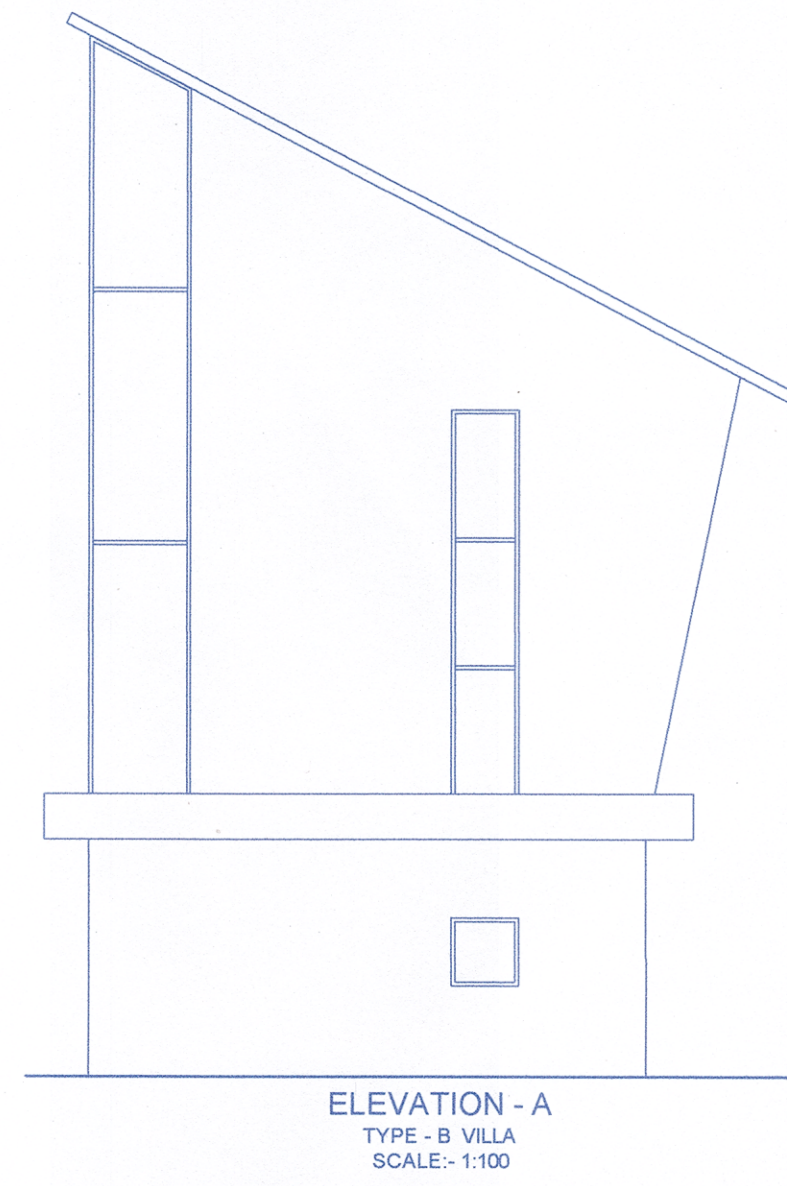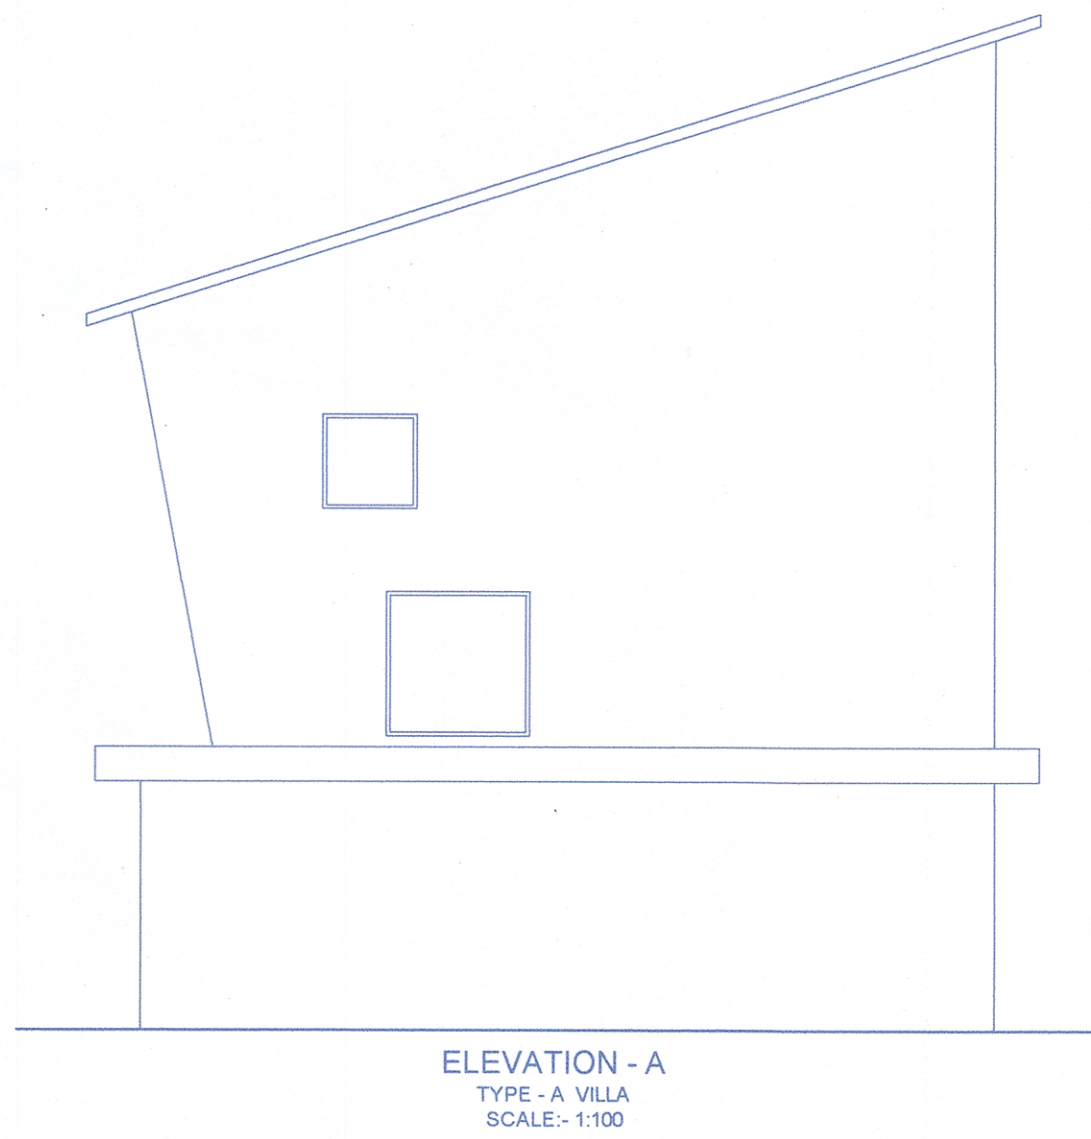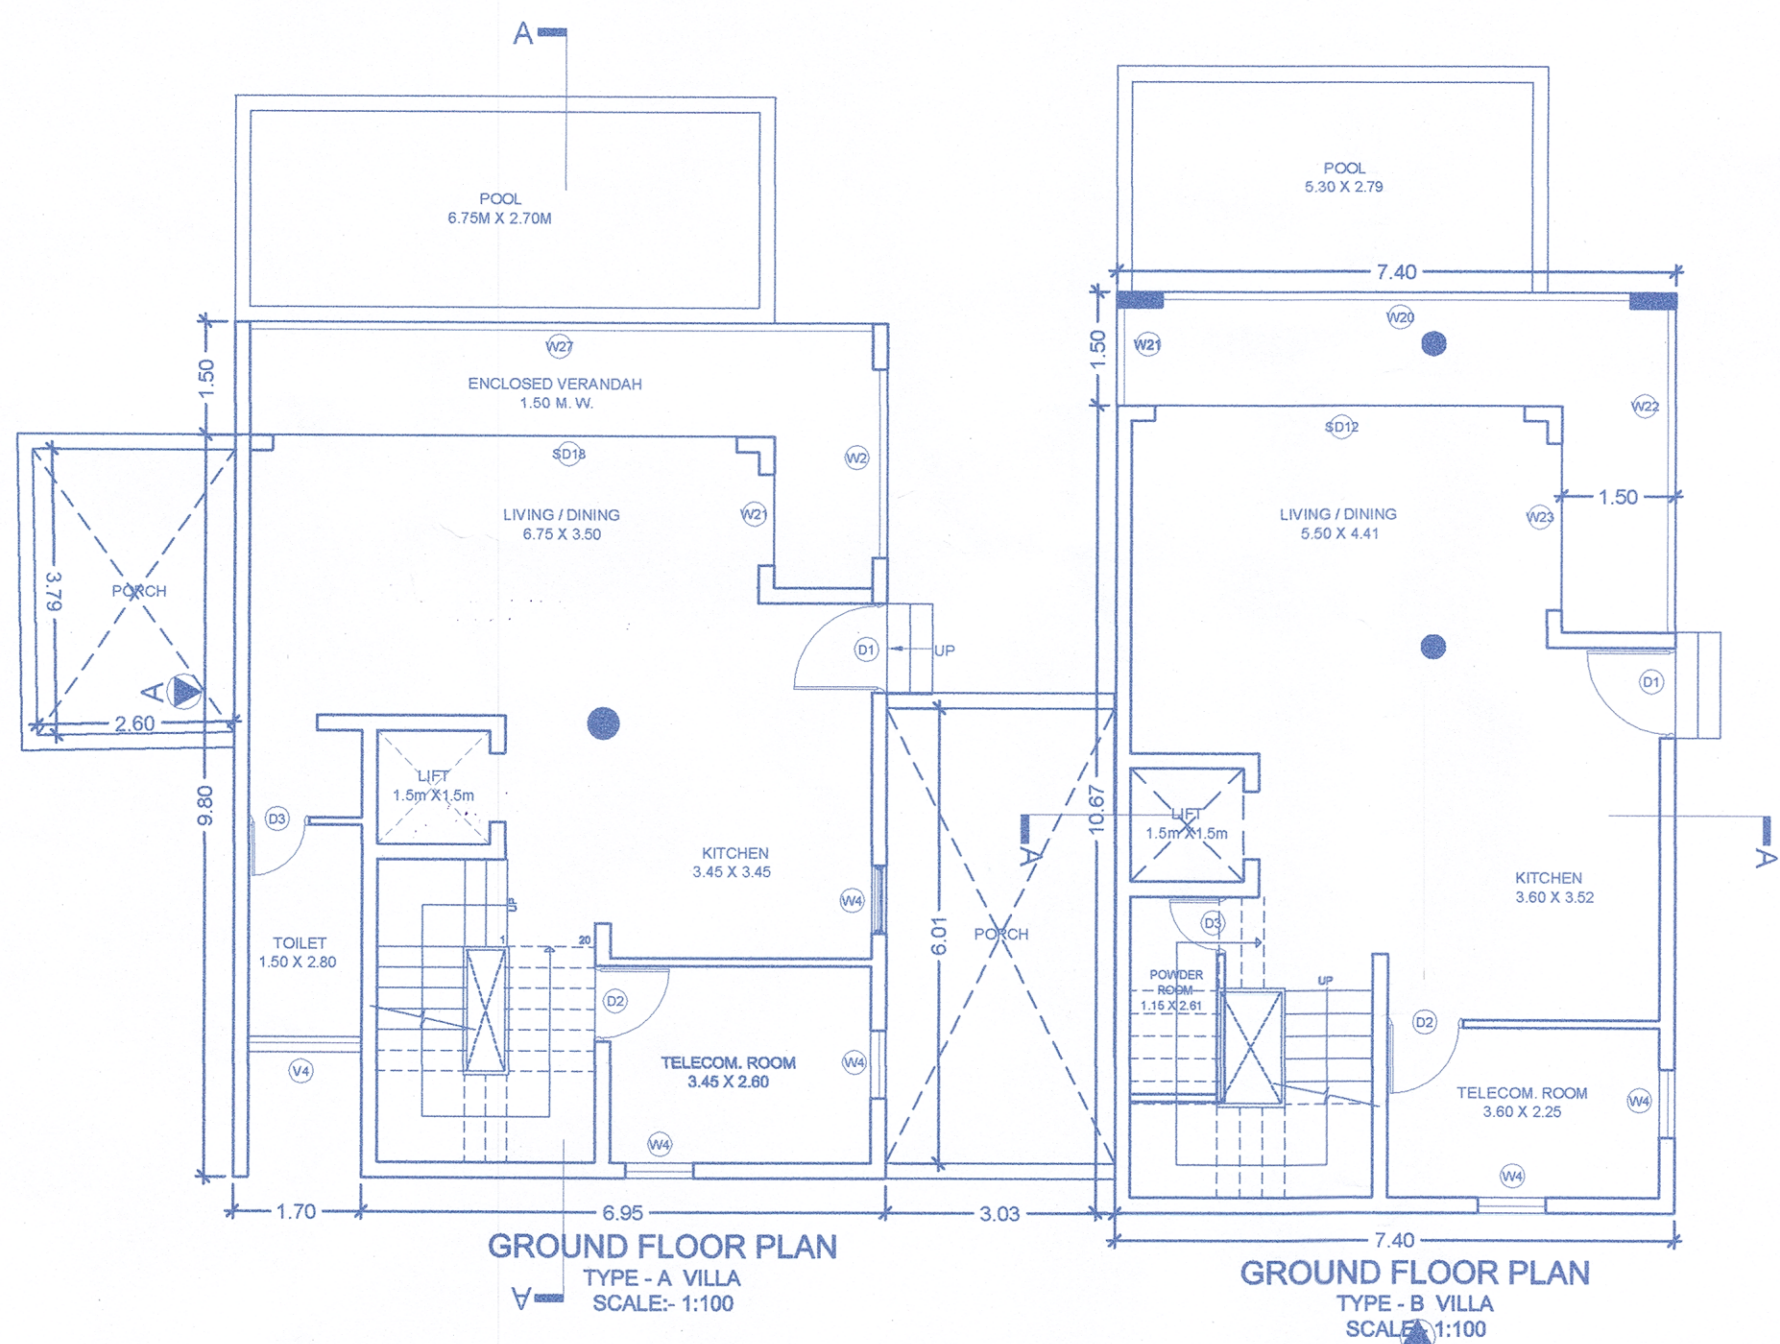

Permission granted under
No. VP/Anjuna - Caisua Const/12/2025-26/854
Dated 10/06/2025

Shri Rui A. Cardoso
Secretary
V.P. Anjuna - Caisua

Approved With Condition Vide
T.C.O No: TPB/1588/2025/20/25/3653
dt 22/4/2025

Dy. Town Planner
Town & Country Planning Dept
Govt. of Goa, Mapusa

PROJECT TITLE: PROPOSED AMALGAMATION OF PLOTS AND CONSTRUCTION OF RESIDENTIAL VILLAS, (TYPE - A = 5 Nos., TYPE - B = 4 Nos., TYPE - C = 2 Nos., TYPE - D = 1 No., TYPE - E = 2 Nos., TYPE - F = 1 No., & TYPE - G = 1 No. = 16 Nos.). SWIMMING POOLS & COMPOUND WALL ON AMALGAMATED PROPERTY BEARING SURVEY No:- 365/12-A, 365/12-D, 12-F, 12-G & 365/13 OF ANJUNA VILLAGE BARDEZ TALUKA BY ANOKHA ESTATES PVT. LTD., DIRECTOR AUTHORIZED SIGNATORY Mrs. MARISHA ANN DUTT	
SUBMISSION DRAWING	
OWNER SIGN	CONSULTANT SIGN
Anokha Estates Pvt. Ltd. Director	PARESH GAITONDE BE (CIVIL) AMIE FIV CHARTERED ENGINEER T.C.P. Reg. No. ER/0057/2010