



PERMISSION GRANTED VIDE CONSTRUCTION
LICENCE NO. VPVP/0009 - 2010 1/2-1

SECRETARY
V. P. VELSAO - PALE

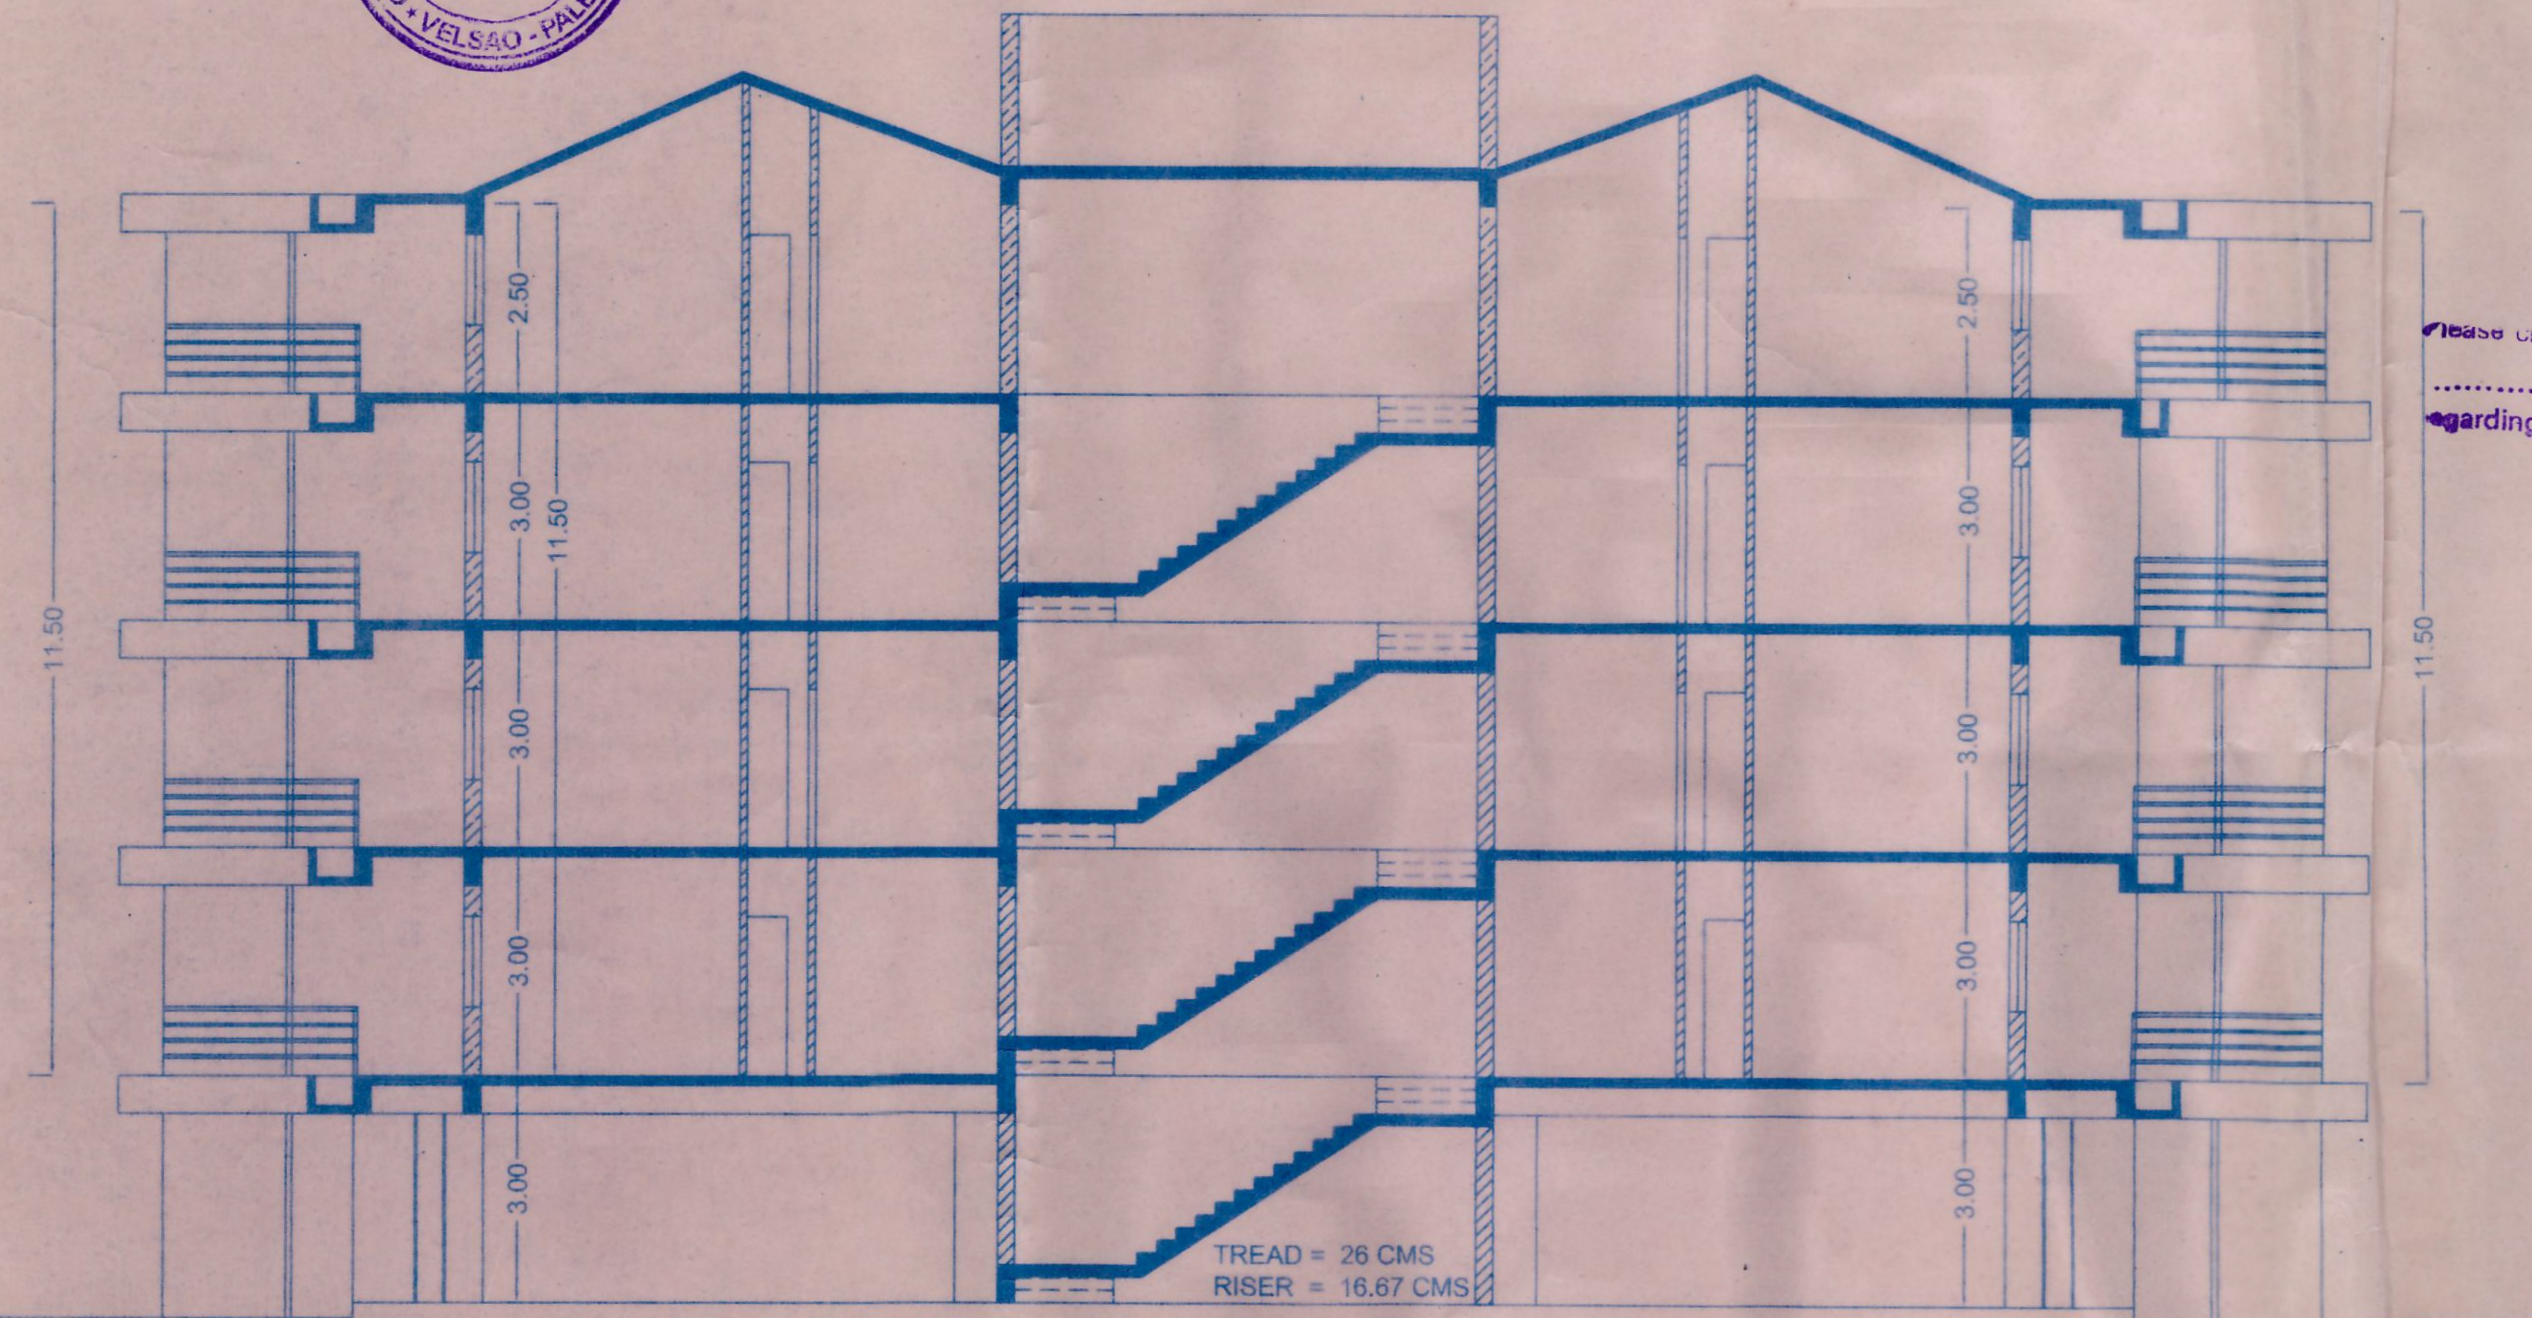

SECTION A A' (SCALE 1:100)


Please check the
dated 14/11/2010
regarding the plans.
DH/4596/4/MTP/69-10/680
Associate Town Planner
Town & Country Planning Dept
Govt. of Goa,
Mormugao-Goa.

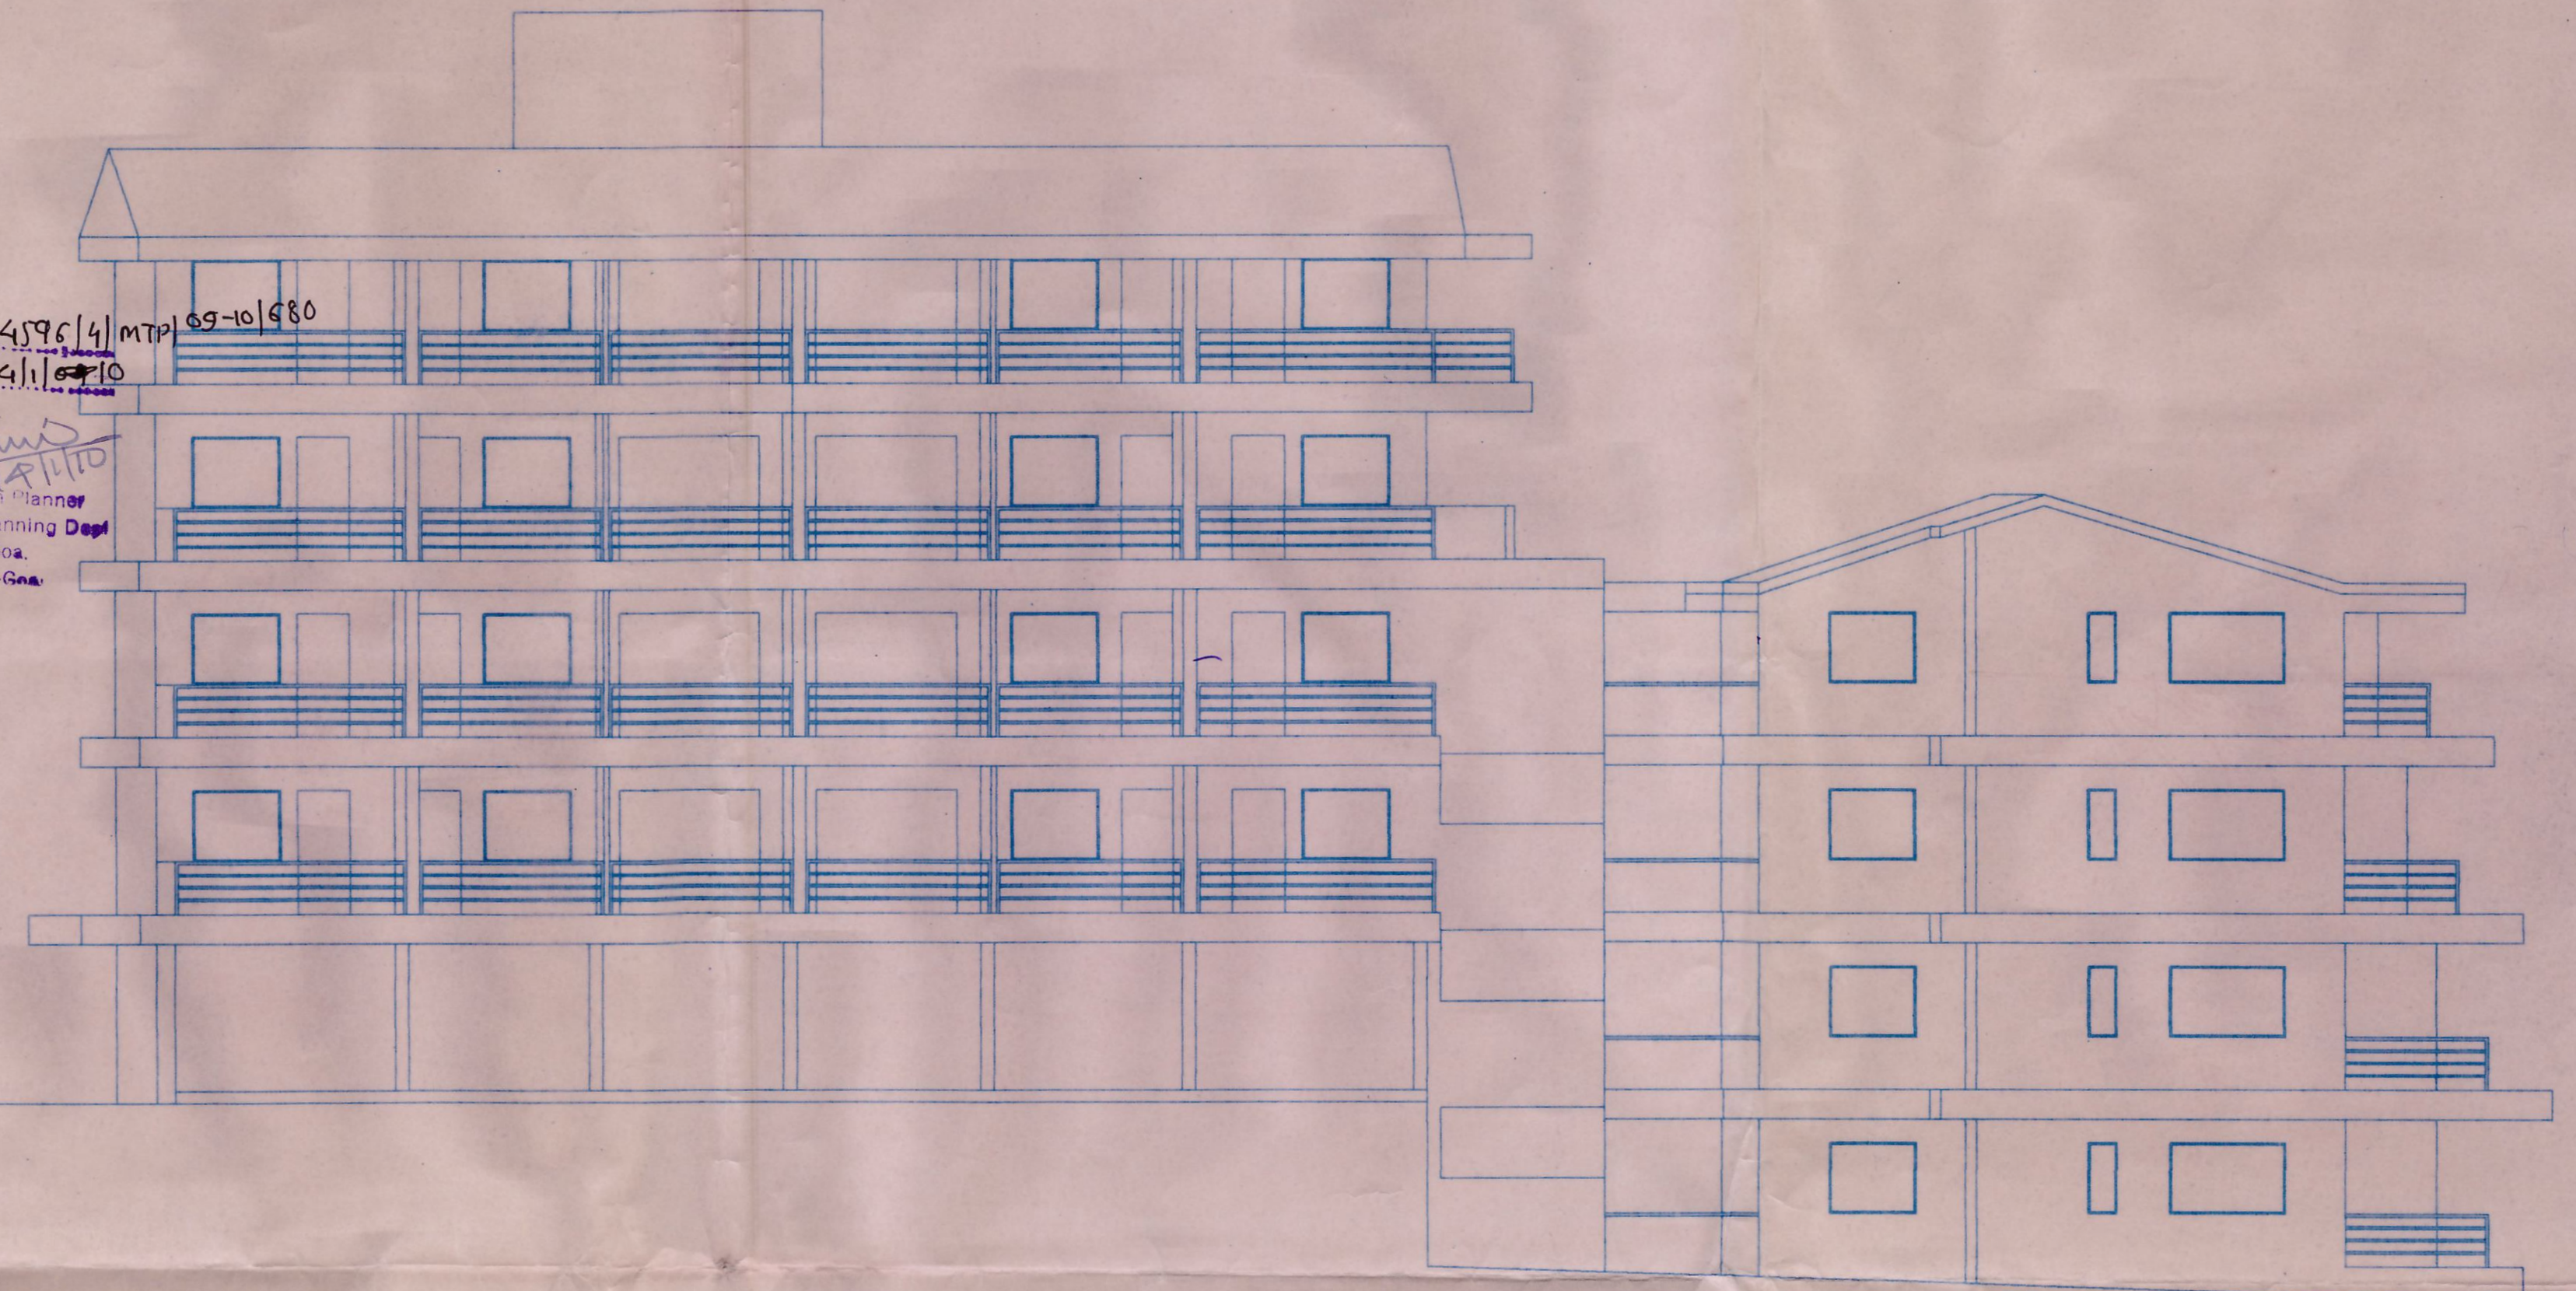


ELEVATION (SCALE 1:100)

NOTE : ALL DIMENTIONS ARE IN METER

PROPOSED RESIDENTIAL PROJECT IN SURVEY NO.48/6 & 51/1 OF VILLAGE PALE,
MORMUGAO - GOA. FOR QUEENY REALTY PVT LTD.

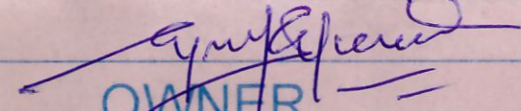
OWNER
QUEENY REALTY PVT. LTD.
QUEENYNAGAR, PALE
MORMUGAO - GOA

GAUTAM V. DESAI
ARCHITECT
Regd. No. CA/2001/27339
BARRETO BUILDING
BERNARDO F. COSTA ROAD
MARGAO, GOA - 403 601

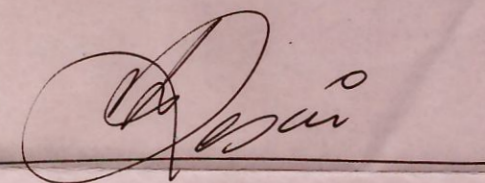
GAUTAM DESAI
ARCHITECT & GOVT. REGISTERED VALUER
C.O.A. REGD. NO. CA/2001/27339
P.W.D. REGD. NO. ARCH. 260/2002
BARRETO BUILDING, BERNARDO F. COSTA RD.
MARGAO - GOA, 403601.