


|                            |     |           |
|----------------------------|-----|-----------|
| TOTAL AREA OF THE PLOT     | --- | 3633.00M² |
| ROAD WIDENING AREA         | --- | 80.00M²   |
| NET AREA OF THE PLOT       | --  | 3533.00M² |
| AREA OF PLOT UNDER PHASE 1 | --  | 1425.00M² |
| AREA OF PLOT UNDER PHASE 2 | --  | 2108.00M² |

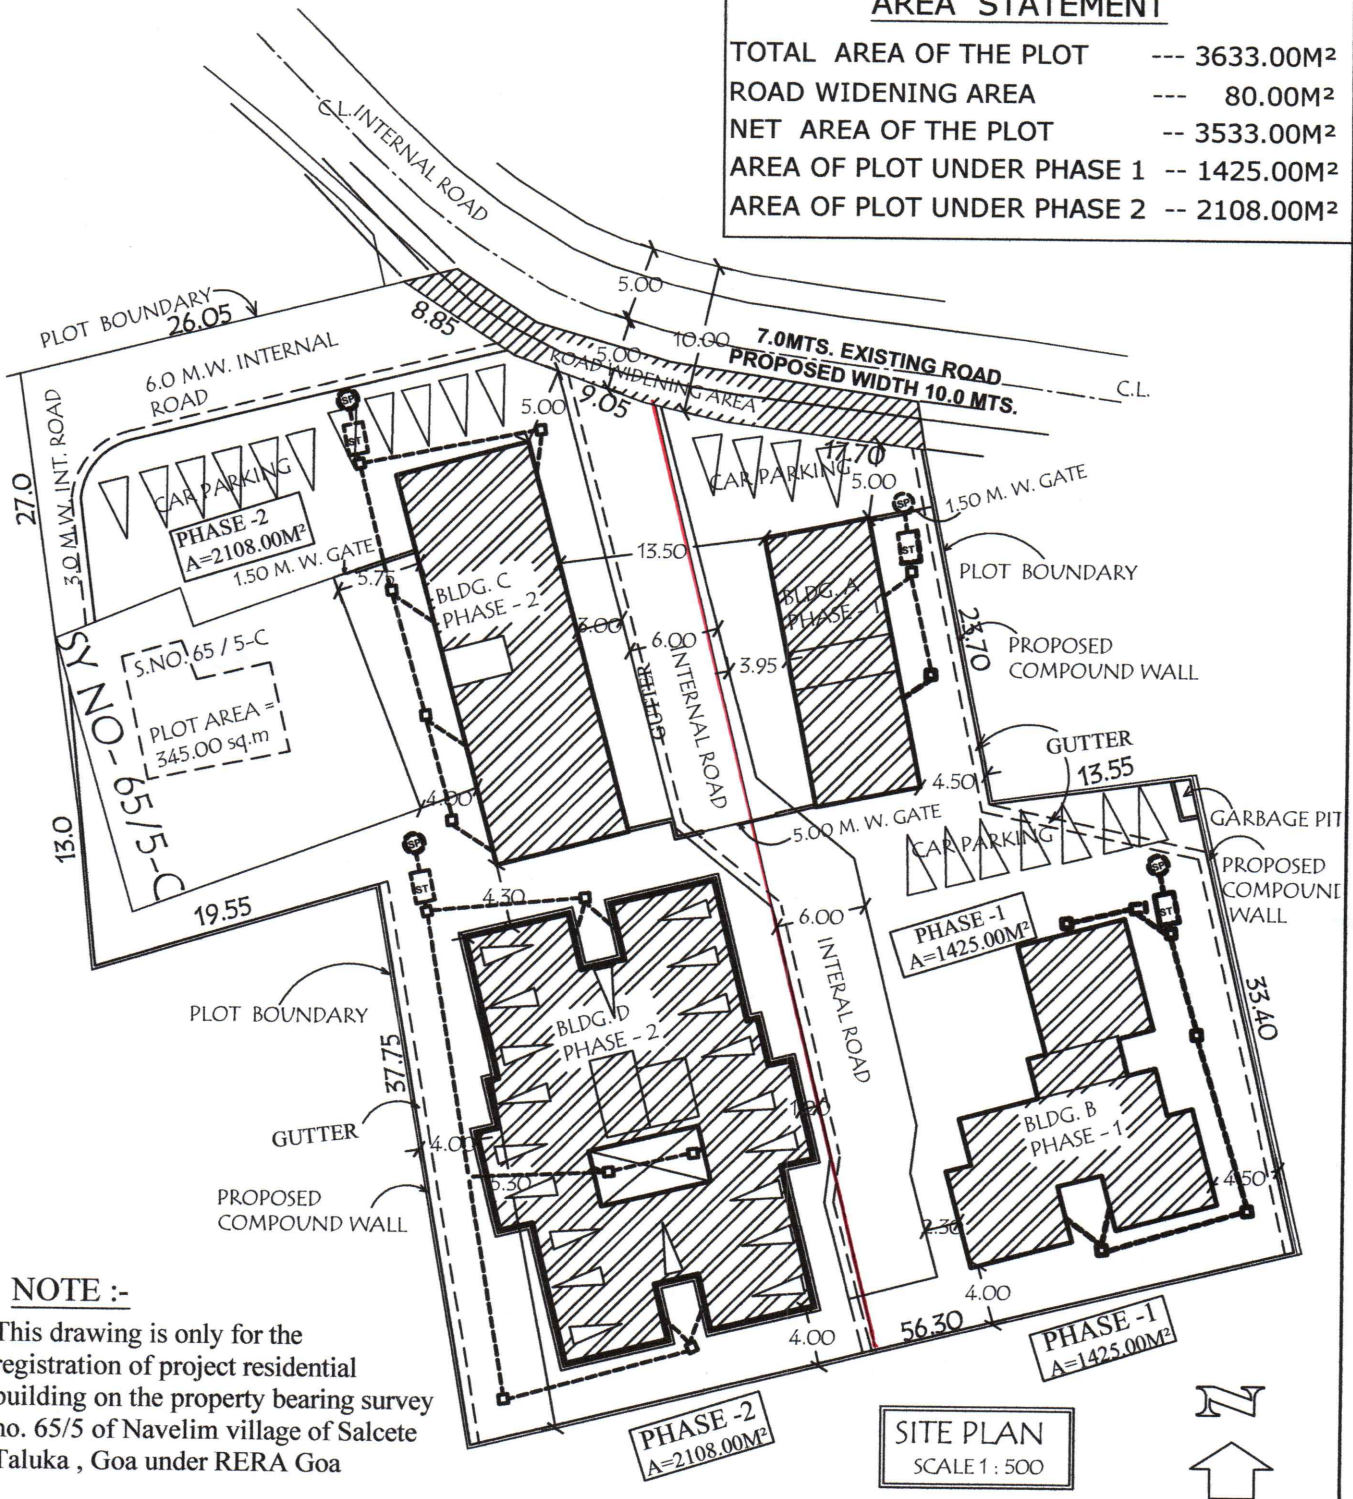

This drawing is only for the registration of project residential building on the property bearing survey no. 65/5 of Navelim village of Salcete Taluka , Goa under RERA Goa

OWNERS SIGNATURE

ARCHITECTS SIGNATURE

**B.A. DESSAI, Architect**  
C.O.A. REG. No. CA/1991/14055  
SOPDA/P/RA/168/91-92

**SITE PLAN OF PROPOSED RESIDENTIAL  
BUILDINGS IN PROPERTY BEARING SURVEY  
NO.65/5 SITUATED AT NAVELIM VILLAGE  
OF SALCETE TALUKA FOR  
M/S QUICKWAYS BUILDERS PVT. LTD.**

**B. A. DESSAI (ARCHITECT)**  
SF-14, 2ND FLOOR,  
MIDAS TOUCH BUILDING,  
OPP. DISTRICT & SESSION COURT,  
MARGAO GOA. PH. NO. 9422058417