




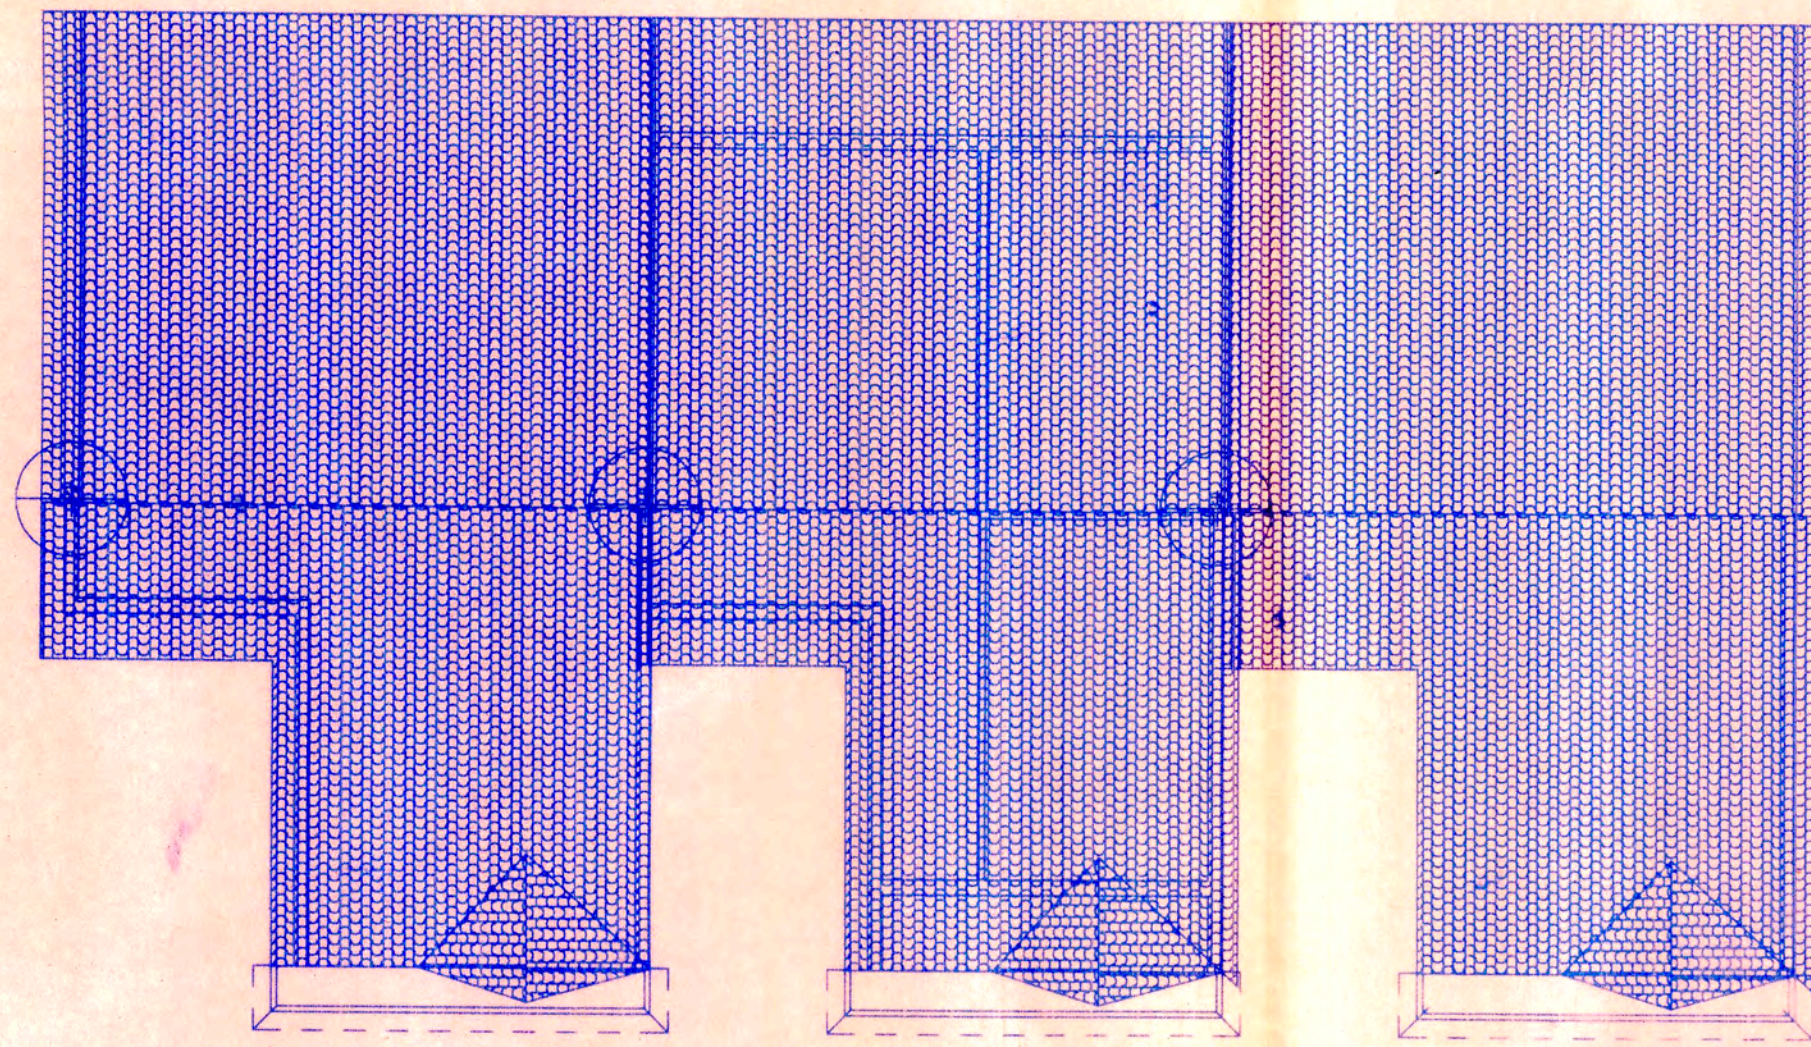

ROOF PLAN BLOCK B 1

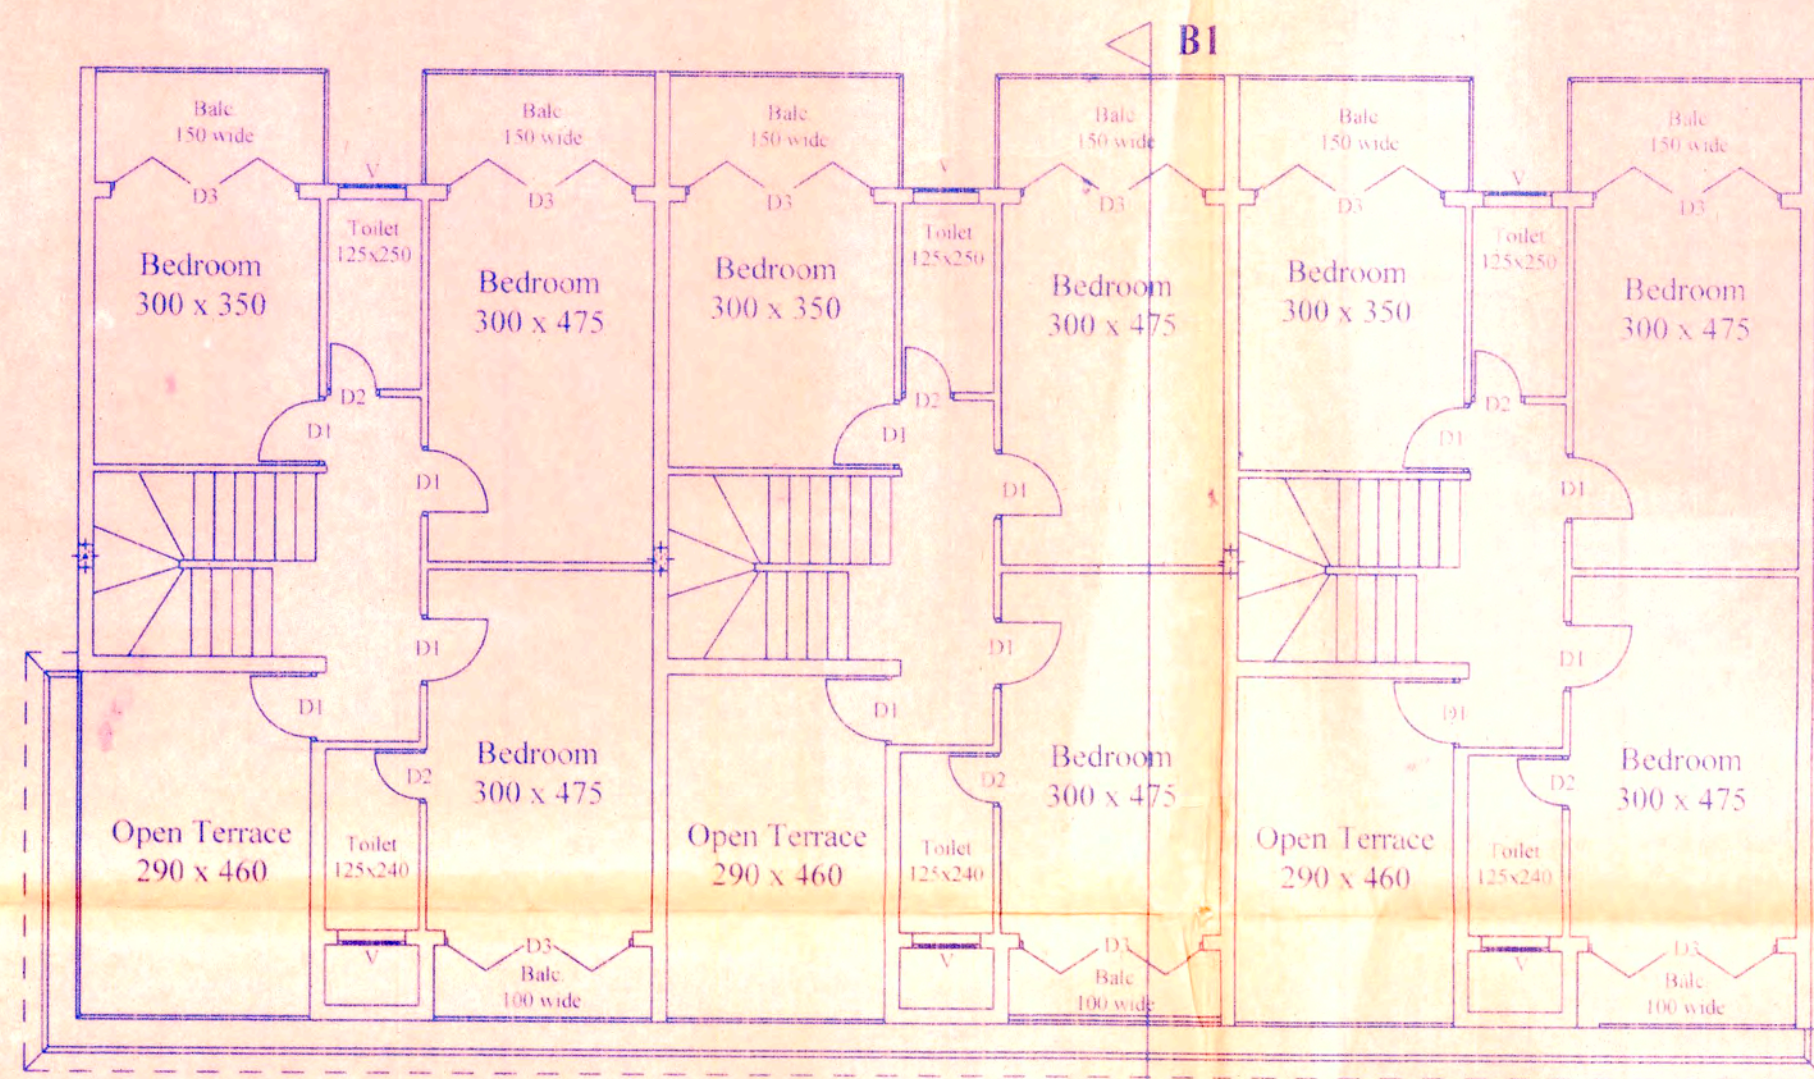


FIRST FLOOR PLAN BLOCK B 1

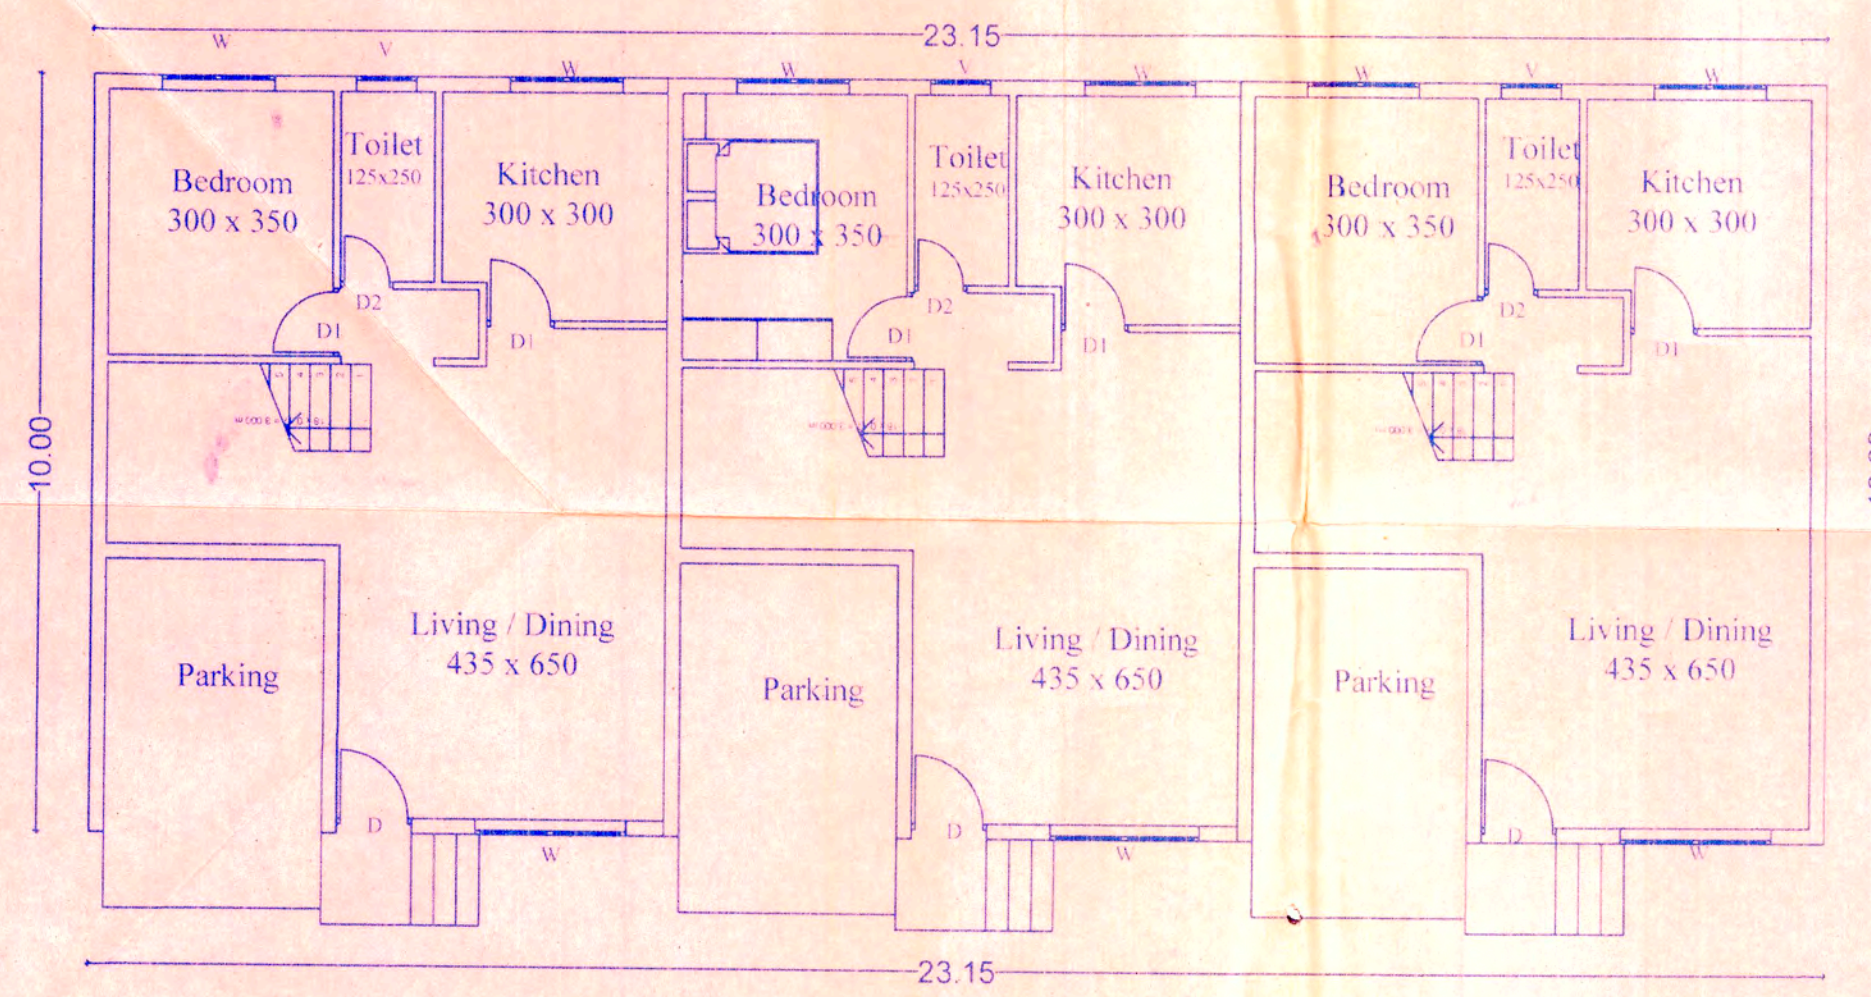

GROUND FLOOR PLAN BLOCK B 1




FRONT ELEVATION BLOCK B 1

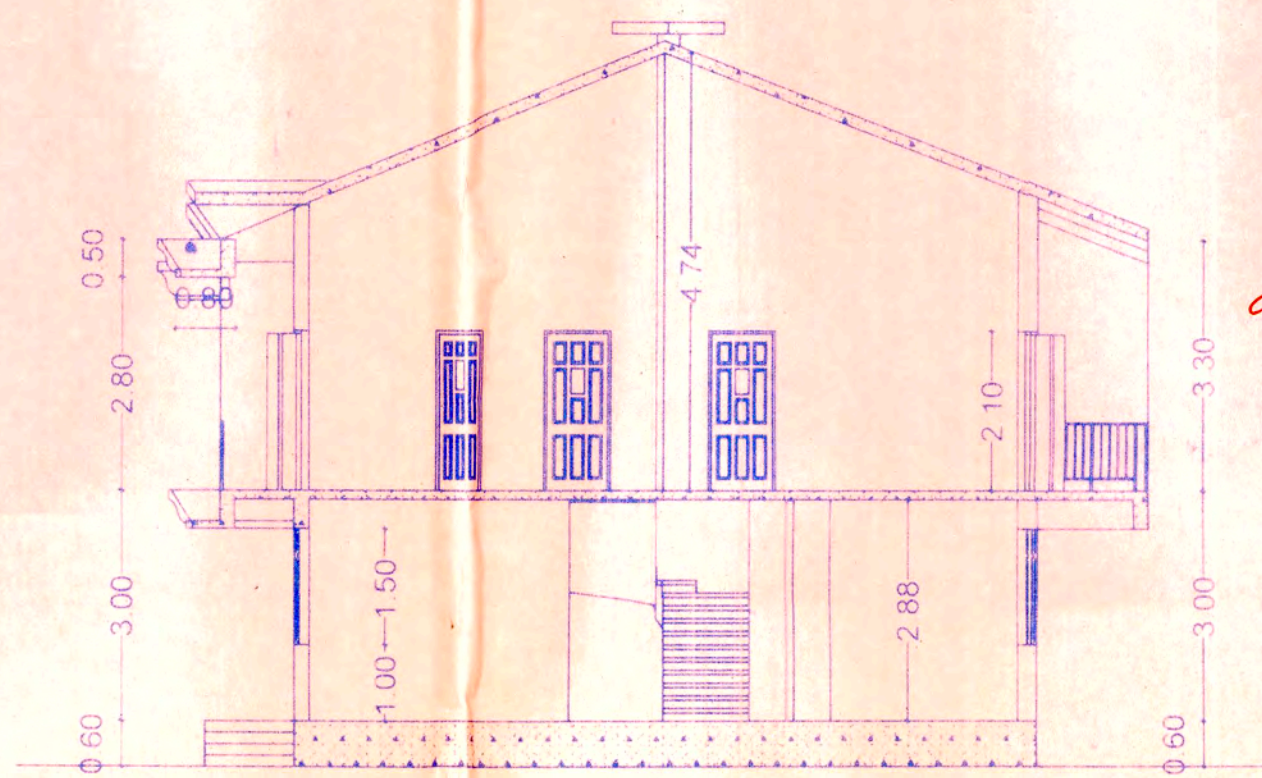


SECTION B1 - B 1




FRONT ELEVATION BLOCK D 3

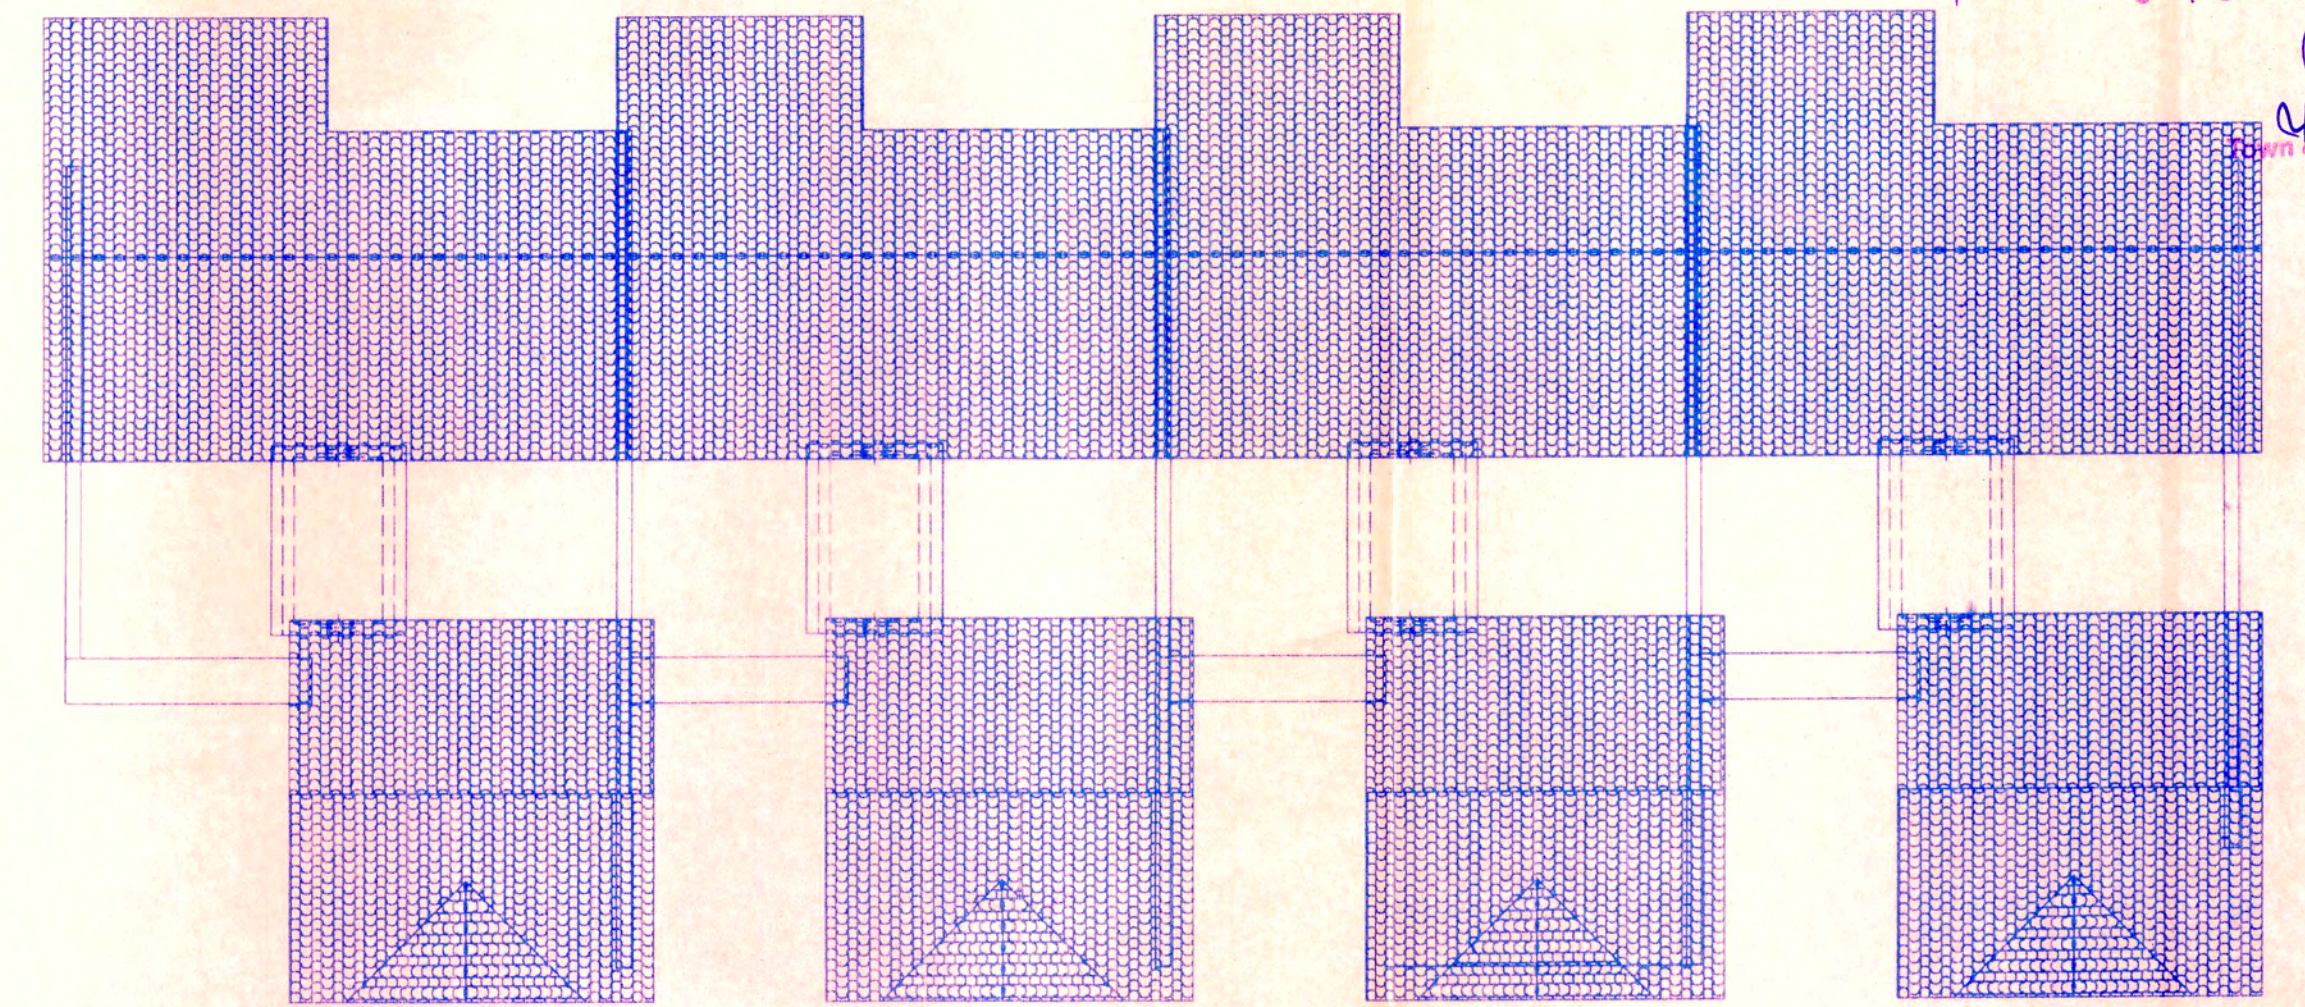

ROOF PLAN BLOCK D 3

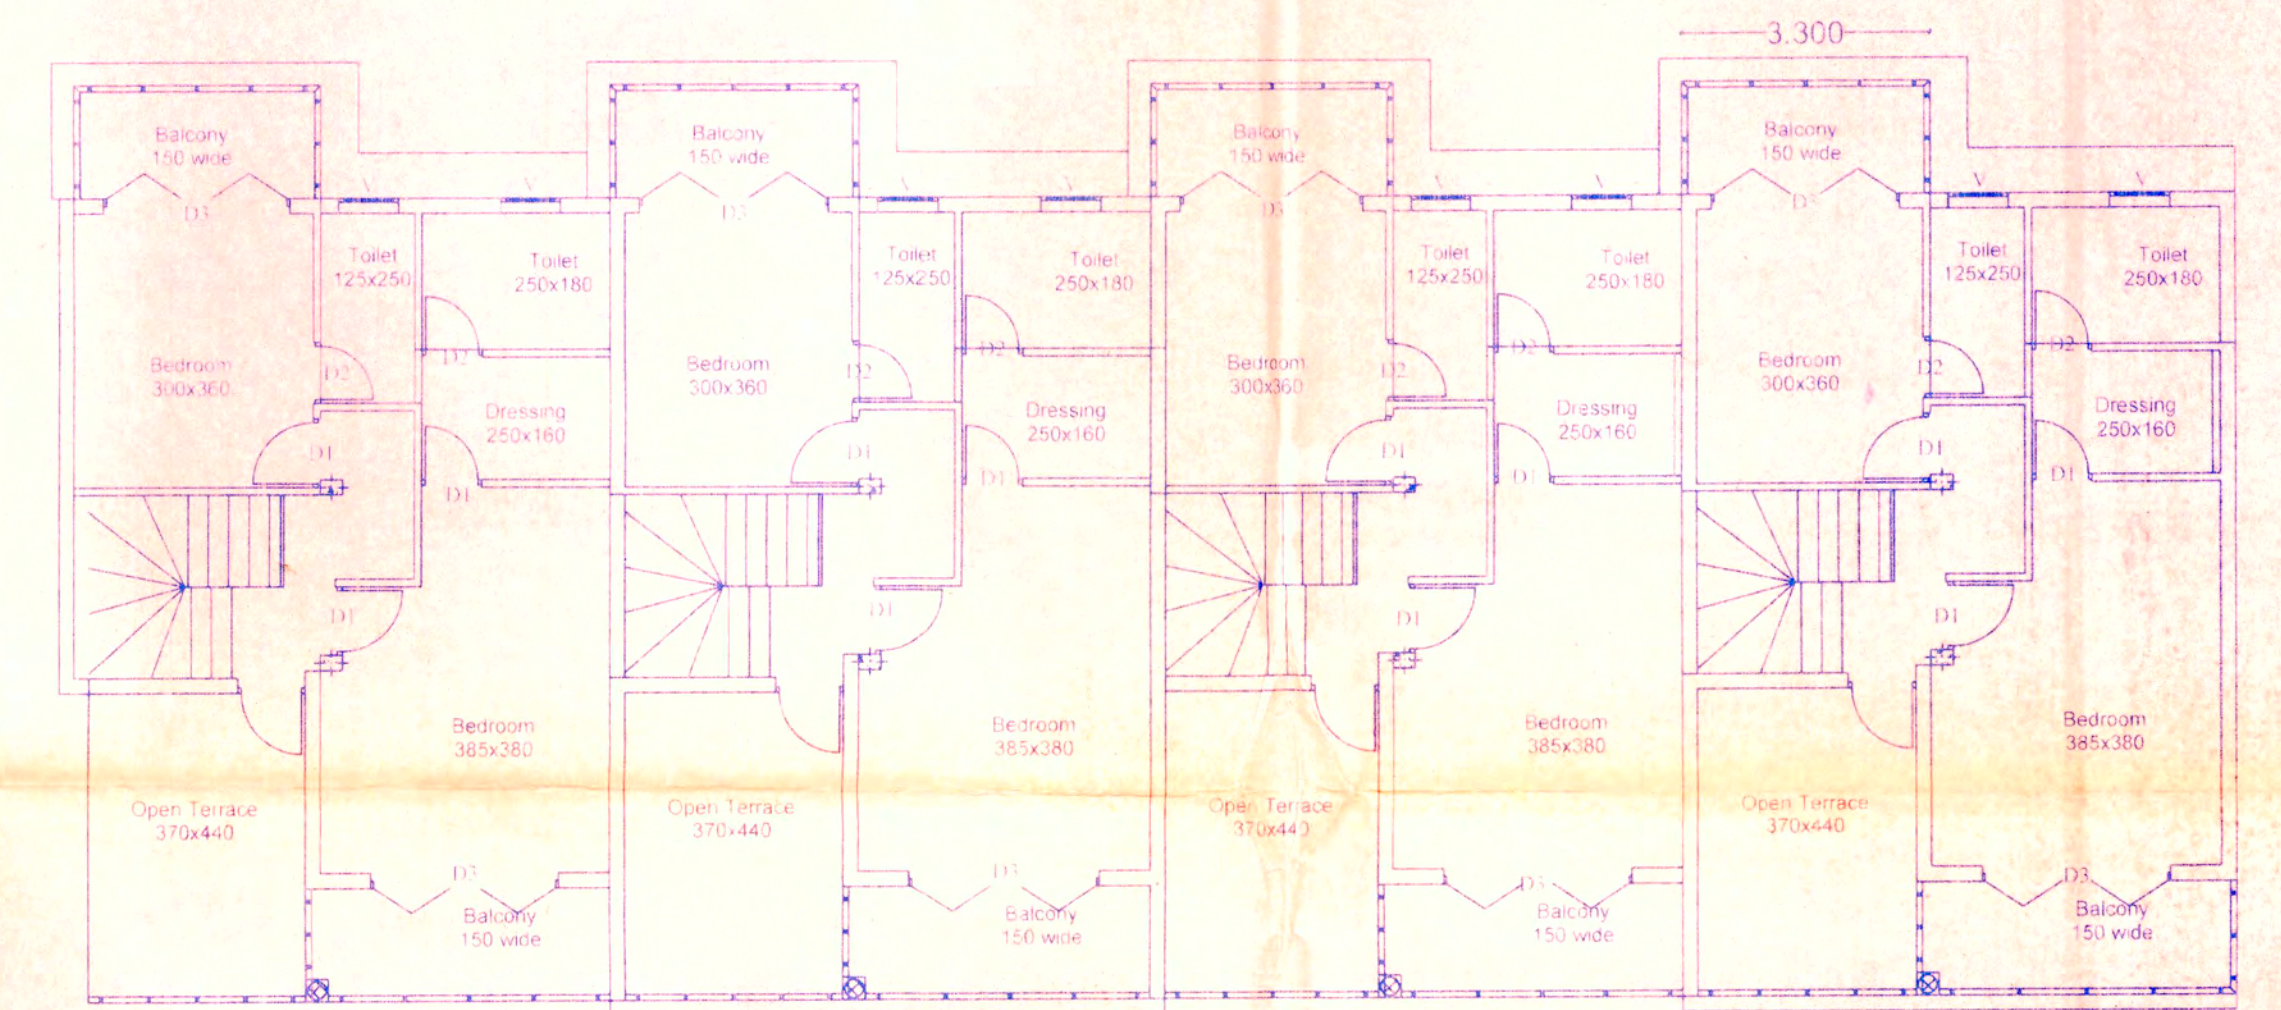


FIRST FLOOR PLAN BLOCK D 3

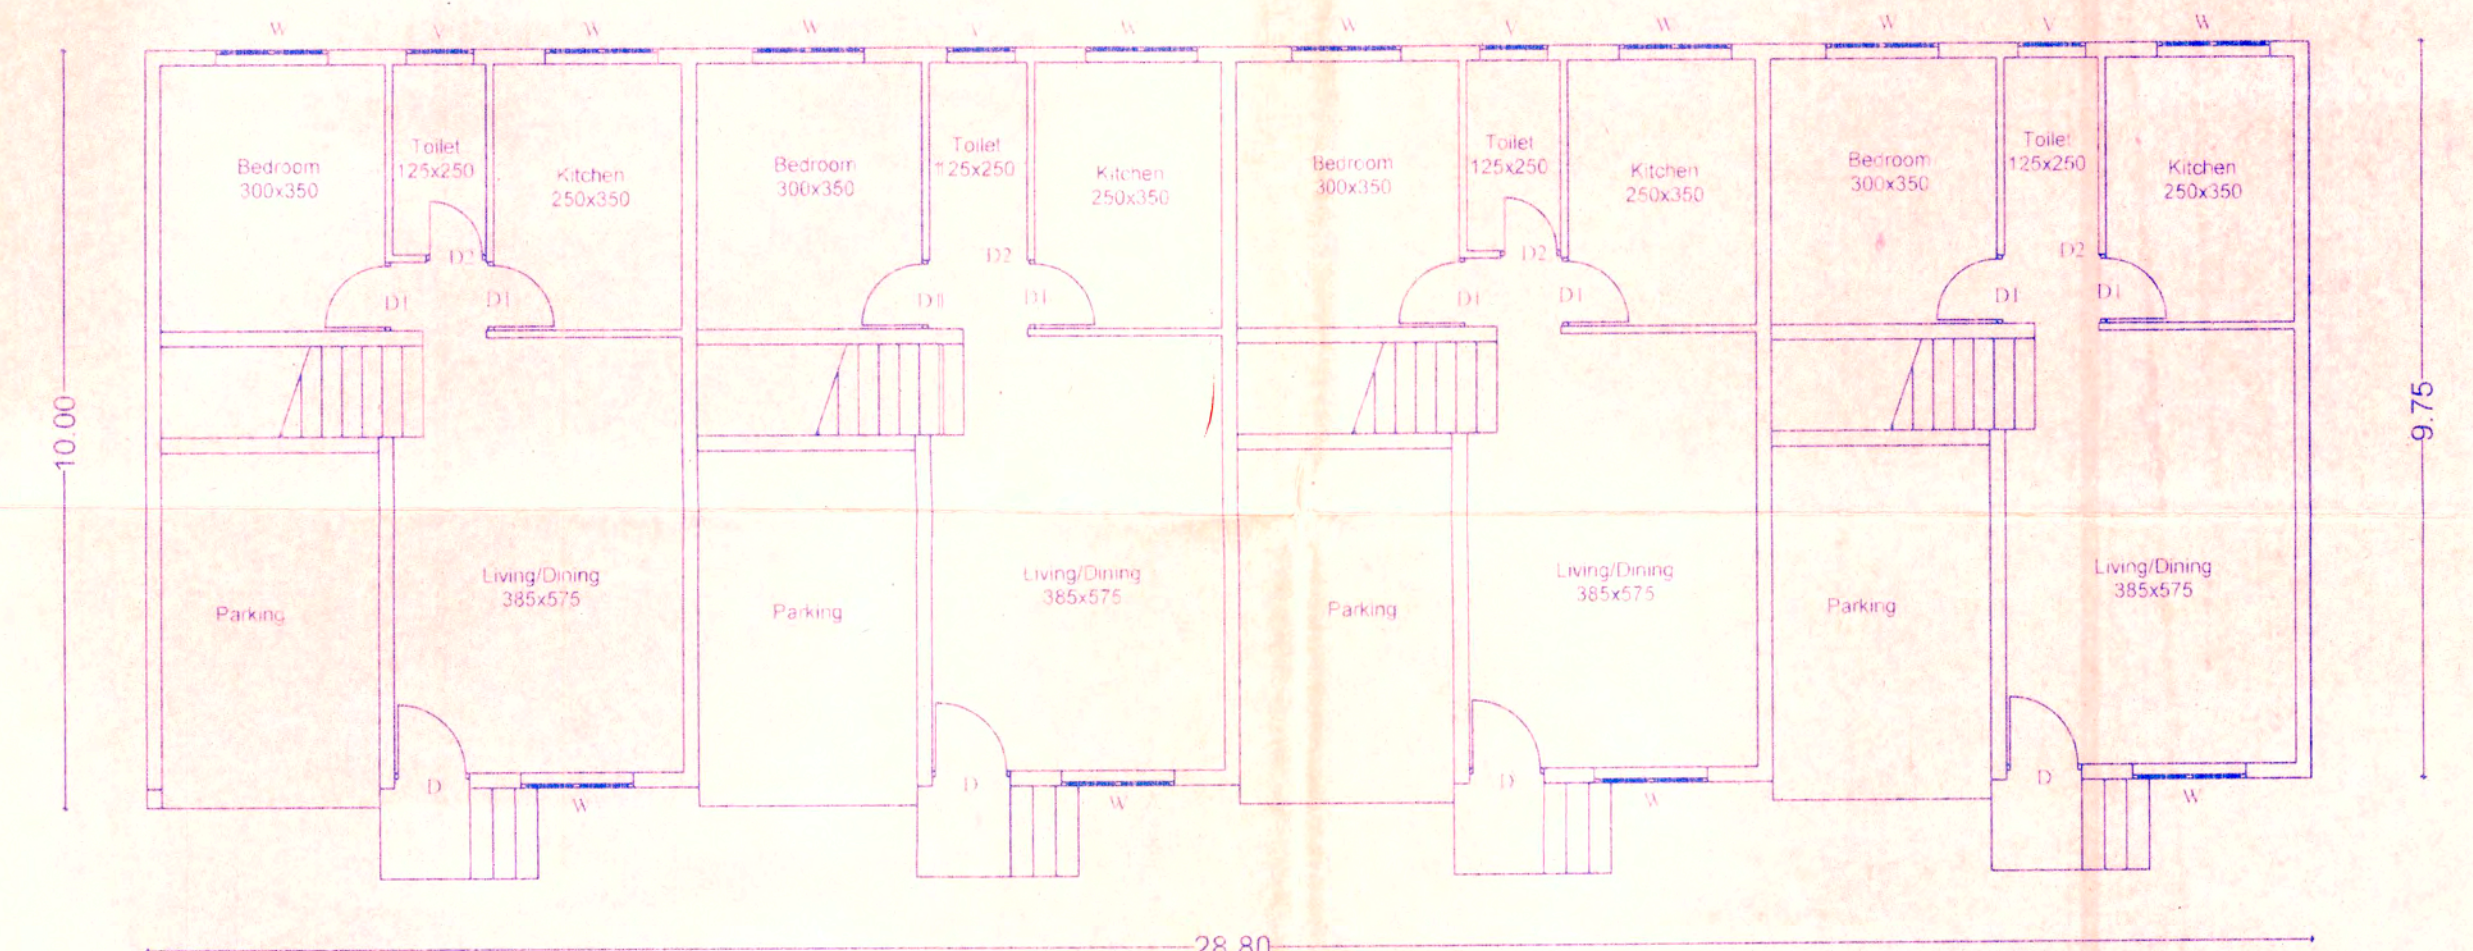

GROUND FLOOR PLAN BLOCK D 3

PROPOSED RESIDENTIAL COMPLEX FOR M/S SALDAHNA DEVELOPERS IN THE PROPERTY BEARING SURVEY NOS. 104/1,107/2 & 104/3 SITUATED IN
UTORDA VILLAGE SALCETE TALUKA

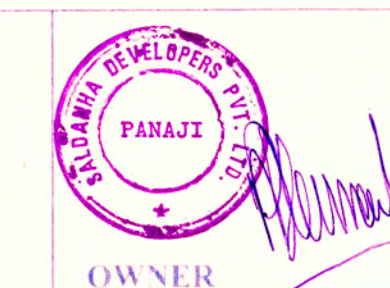

SCALE
1:100
DRG: 03

Architect
RAJESH B. S. KAKODKAR
ARCHITECT & INTERIOR DESIGNER
COUNCIL OF ARCH NO. CA/04/17038
REG No. - AR/0116/2010

Architect
RAJESH B. S. KAKODKAR
3, MADHAV CHAMBERS,
OPP. NEW ERA HIGH SCHOOL,
MALBHAT, MARGAO
GOA 403601
PH: (O) 2700026, 9420685271, 9673573071