





APPROVED FROM PLANNING POINT
SUBJECT TO CONDITIONS GIVEN
SIDE ORDER No. NG PDA/211/P-0/3208/2015
DATED 27 MAR 2025
MEMBER SECRETARY
NORTH GOA
PLANNING & DEV. AUTHORITY
PANAJI - GOA

AREA STATEMENT	
1) AREA OF THE PLOT	2165.00 M2
2) DEDUCTION FOR ROAD WIDENING	130.80 M2
3) EFFECTIVE PLOT AREA	2034.20 M2
4) AREA RESERVED FOR ANY OTHER USE	NO
5) WHETHER THE LAND HAS BEEN GIFTED TO THE BODY	---
6) AREA OCCUPIED BY THE EXISTING BUILDING IN THE PLOT	NIL
7) AREA OF THE BUILDING TO BE DEMOLISHED	NIL
8) COVERED AREA OF PROPOSED BUILDING	697.52
9) TOTAL COVERED AREA	697.52
10) TOTAL COVERAGE	34.28 %

11) DETAILS OF AREAS AND USE FLOORWISE									
FLOOR	USE	TOTAL BUILT-UP AREA (SQM)	BALCONY (SQM)	SERVICES/FOYER/STAIRCASE (SQM)	7.5% AREA FREE OF F.A.R. (SQM)	PARKING (SQM)	TOTAL (SQM)	NET FLOOR AREA (SQM)	F.A.R. %
LOWER STILT FLOOR	STILT	588.40	---	74.74	---	513.66	588.40	---	---
STILT FLOOR	STILT	697.52	---	122.24	---	270.70	697.52	---	---
UPPER GROUND FLOOR	RESI.	740.90	90.70	95.52	---	---	186.22	554.68	---
FIRST FLOOR	RESI.	740.90	90.70	95.52	---	---	186.22	554.68	---
SECOND FLOOR	RESI.	740.90	90.70	95.52	---	---	186.22	554.68	---
THIRD FLOOR	RESI.	740.90	90.70	95.52	---	---	186.22	554.68	---
FOURTH FLOOR	RESI.	740.90	90.70	95.52	---	---	186.22	554.68	---
FIFTH FLOOR	RESI.	740.90	90.70	95.52	---	---	186.22	554.68	---
SIXTH FLOOR	RESI.	743.54	84.46	95.52	---	---	179.98	563.56	---
SEVENTH FLOOR	RESI.	739.08	112.48	96.64	143.38	---	352.50	406.58	---
TOTAL		7233.94	741.14	963.56	143.38	1087.64	2935.72	4298.22	198.53%

PARKING STATEMENT	
*PARKING REQUIRED= 49 CARS	
*PARKING PROVIDED	
LOWER STILT FLOOR - 14 CARS	
STILT FLOOR - 21 CARS	
ON SITE - 17 CARS	
*TOTAL PARKING PROVIDED = 52 CARS	
PERMISSIBLE AREA FREE OF F.A.R. FOR SERVICES=322.36 Sq.m. (7.5% OF F.A.R. UTILISED) TOTAL CONSUMED AREA (3.33% OF F.A.R. UTILISED)=143.38 Sq.m.	

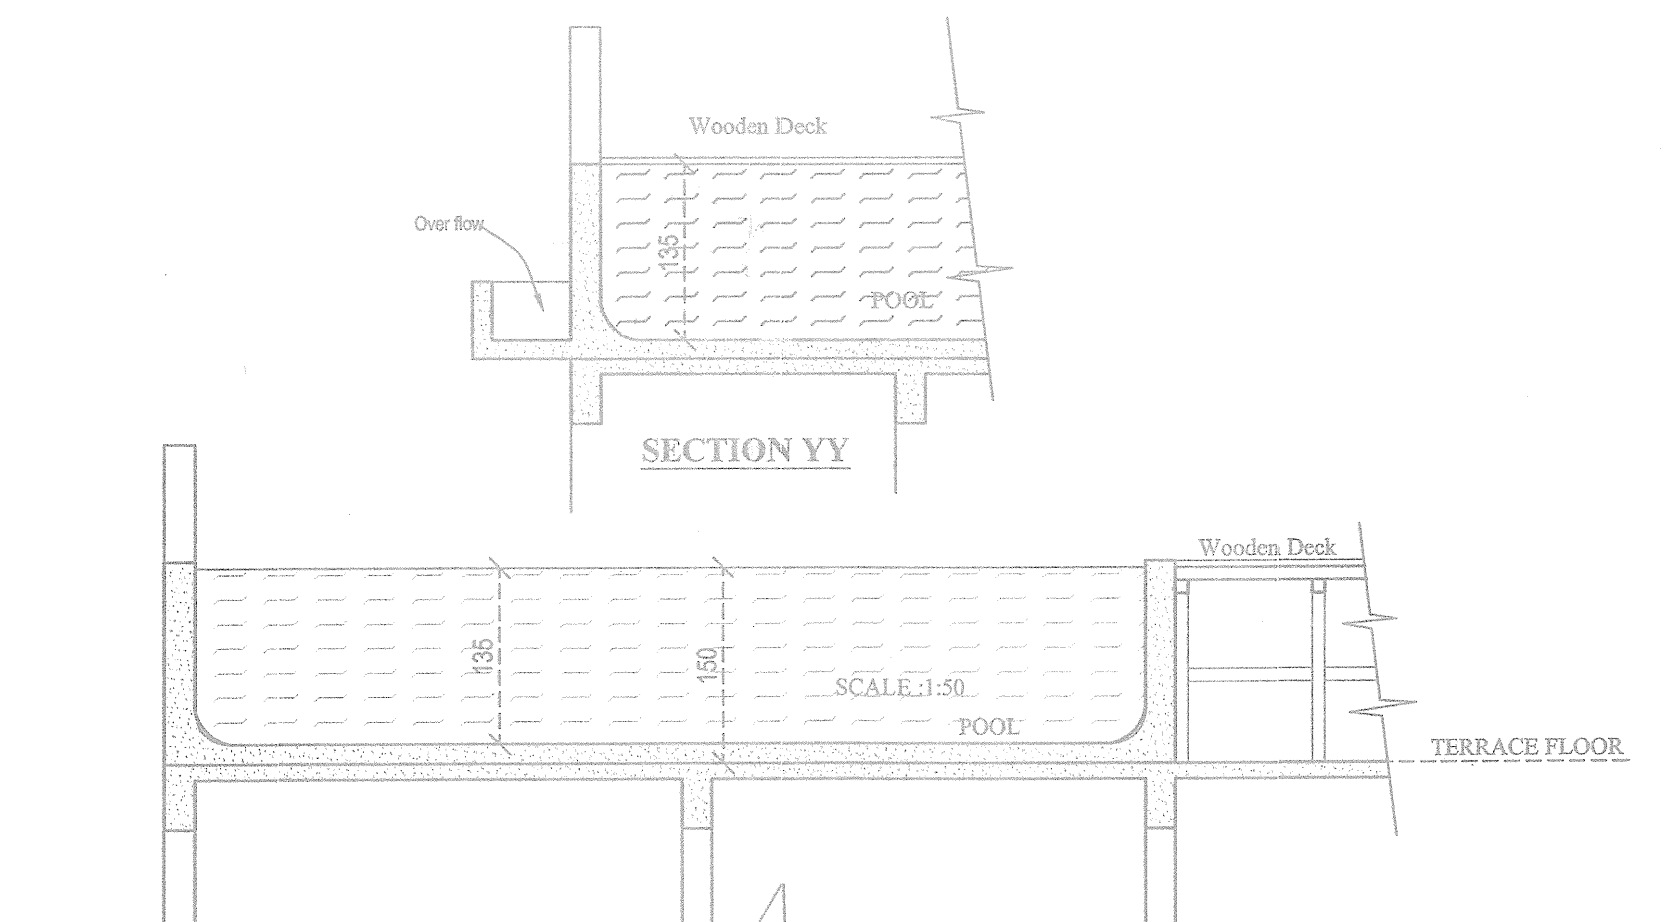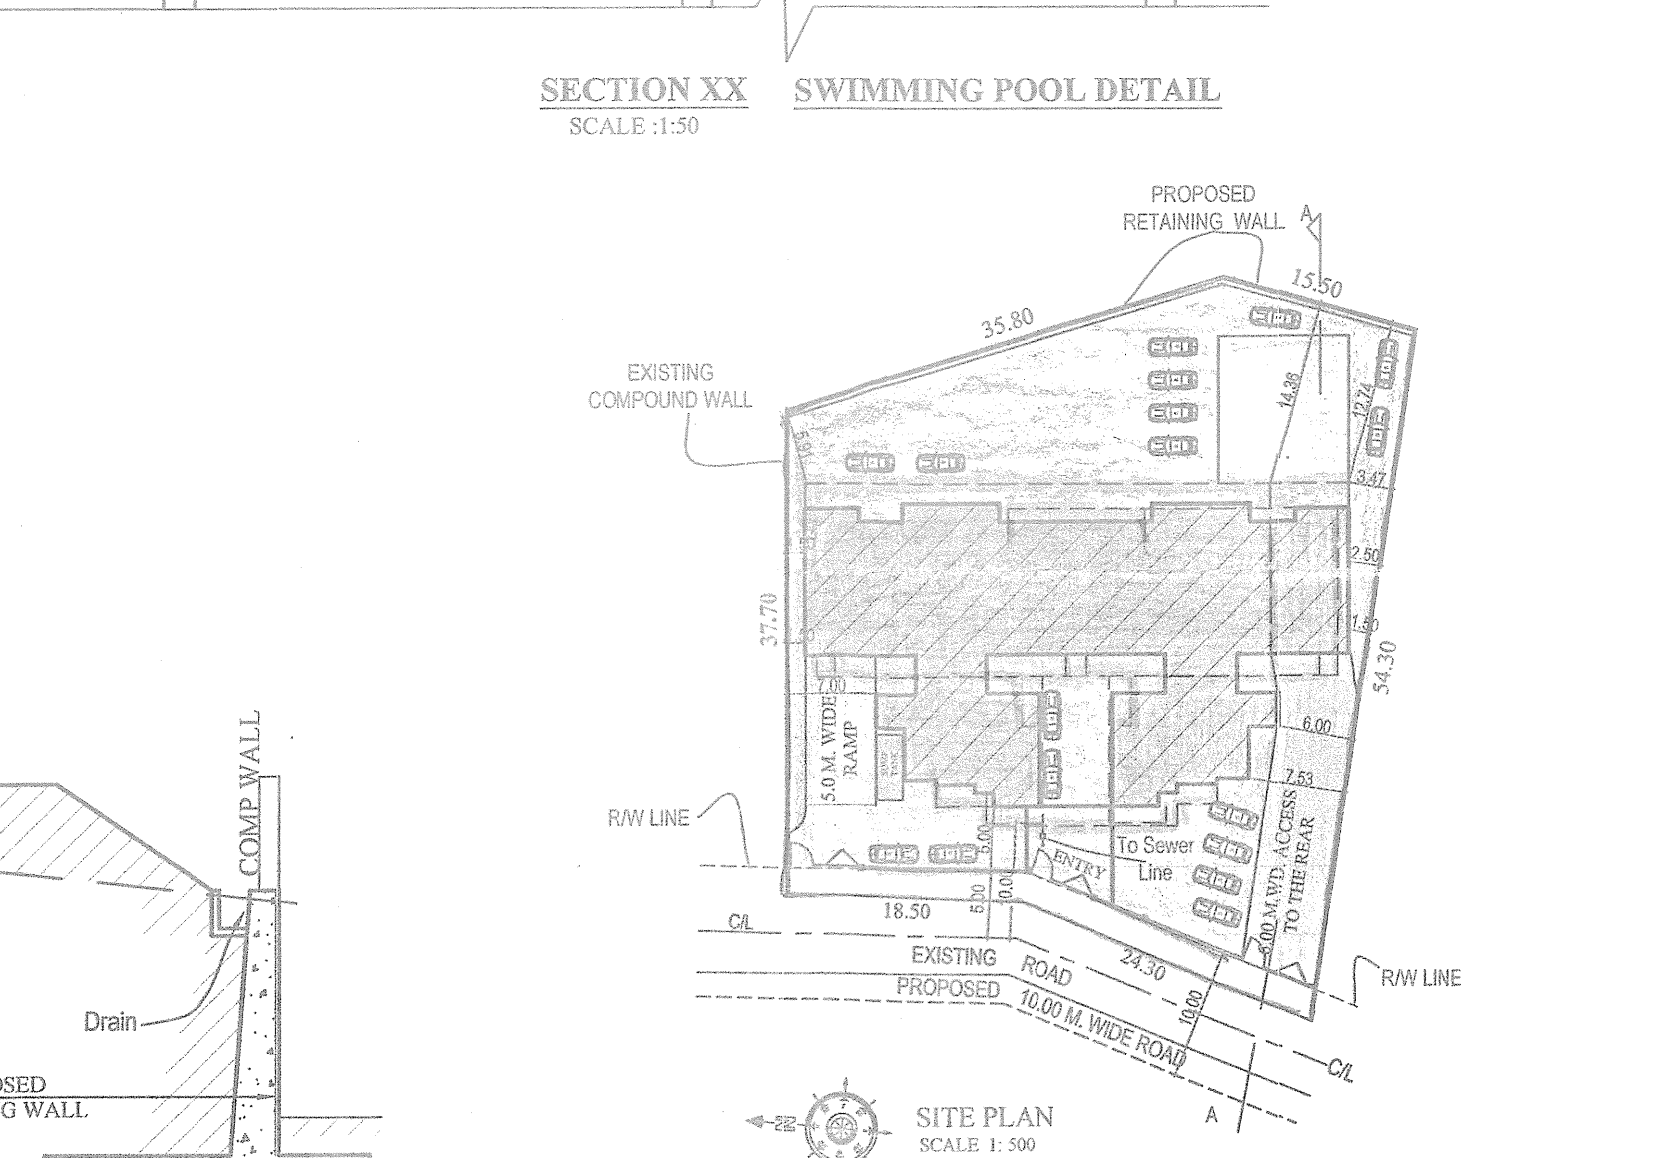

CONTENTS:- ELEVATION AND SECTIONS		PROJECT: PROPOSED INTERNAL REVISION ON 6TH AND 7TH FLOOR TO PREVIOUSLY APPROVED RESIDENTIAL BUILDING & COMPOUND WALL ON CHALTA NO.55 OF P.T. SHEET NO.14 AT RIBANDAR, PANAJI - GOA FOR MR. SUNIL MORAJKAR (P.O.A) FOR MARIA JOSEPHINE PIEDADE FERNANDES & OTHERS	OWNER'S SIGNATURE 	ARCHITECT'S SIGNATURE : ARCH. ASHLEY MASCARENHAS BARCH, F.A.I.A. Architect Design Firm	ARCH. ASHLEY MASCARENHAS T4/T5 Models Centrum Behind Models Legacy(Renault Showroom) Taleigao By Pass Road Taleigao-Goa Email: archashley@gmail.com
JOB NO: 812	DATE: 10-01-2025				
DWG NO: 03	SCALE:-1:100				
REV.NO: ---	DRAWN BY:				