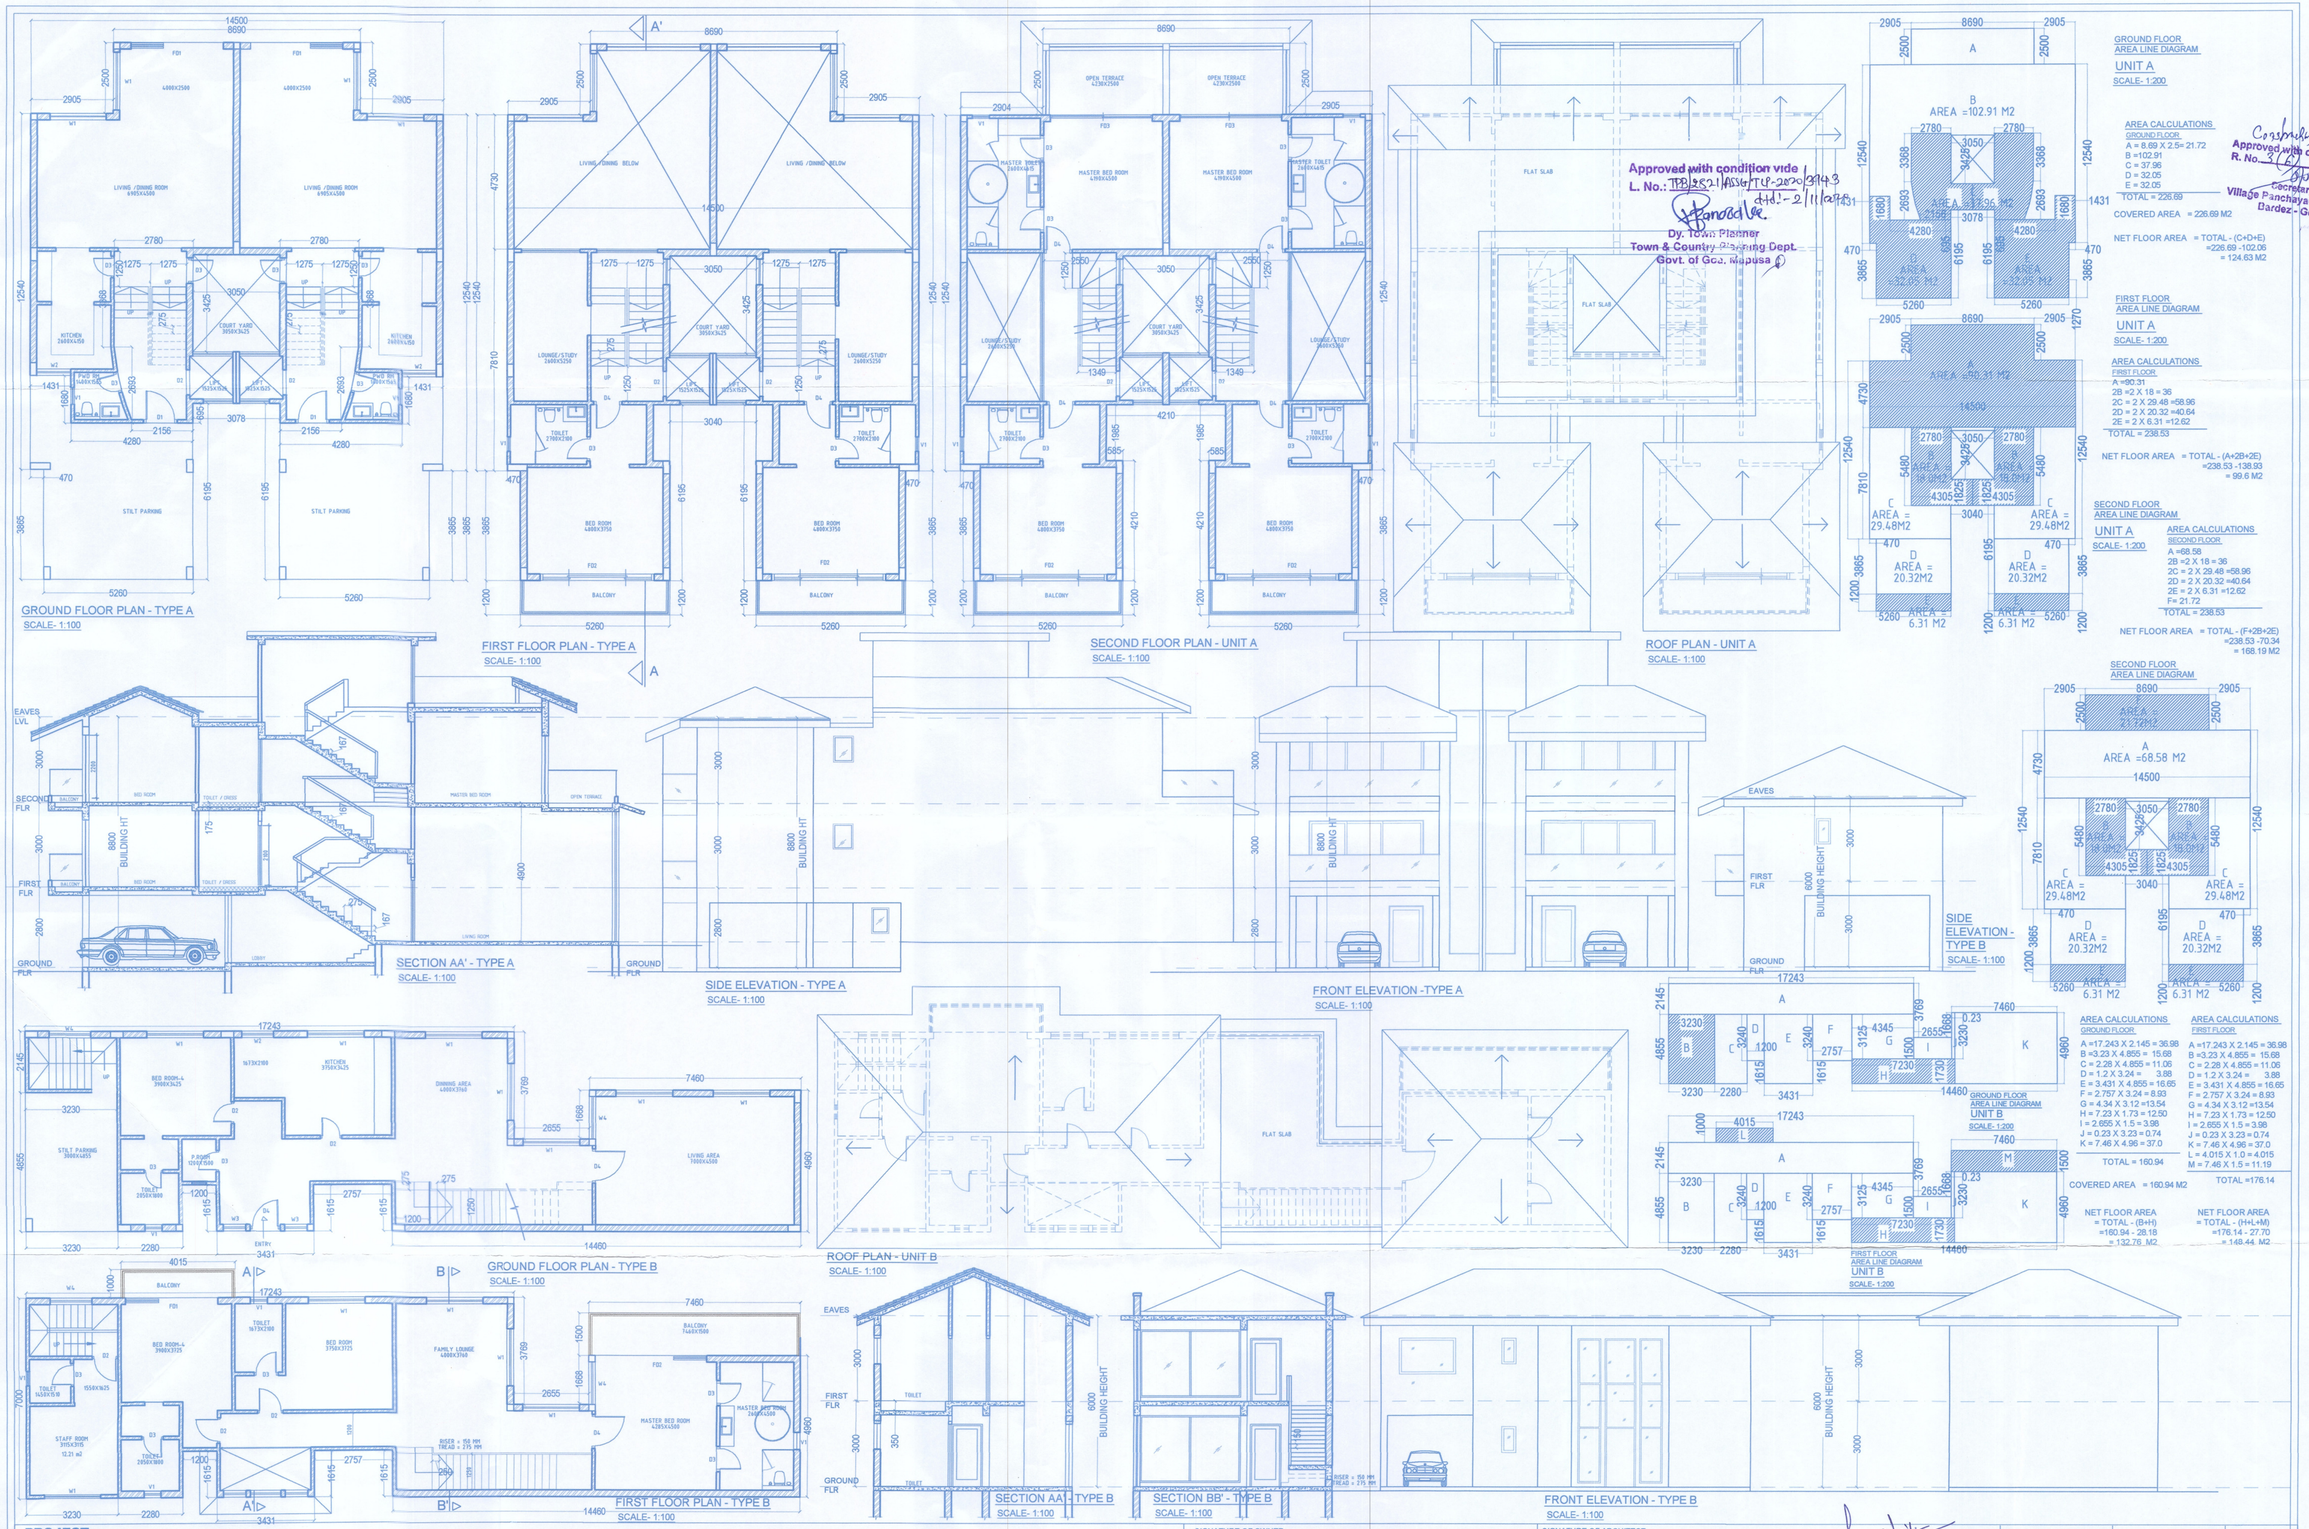

PROJECT:

PROPOSED REVISION TO THE PROJECT "PROPOSED CONSTRUCTION OF RESIDENTIAL VILLAS, 'ORIGIN ASSAGAO' ,COMPOUND WALL AND SWIMMING POOL FOR M/S. ASSAGAO RESORTS LLP ,ON PLOT BEARING SURVEY NO -186/ 5, AT ASSAGAO VILLAGE, BARDEZ - GOA", APPROVED WIDE LICENSE NO -TPB/2321/ASSG/TCP-18/4011, DATED 27-09-18.

SIGNATURE OF OWNER

HEALTH OFFICER
PRIMARY HEALTH CENTER,
SIOLIM

SIGNATURE OF ARCHITECT

SONIA D. NAIK
ARCHITECT
Shubhdeep Annapurna Nagar
Alto Porvorim, Bardez - Goa
Reg. No. AR/0003/2012

BLOCK A	SCALE - 1:100	DRG.NO
BUILDING PLANS, BUILDING SECTIONS, BUILDING ELEVATIONS, AREA LINE DRG.	DATE :03-07-19	01
	DRAWN : SN	