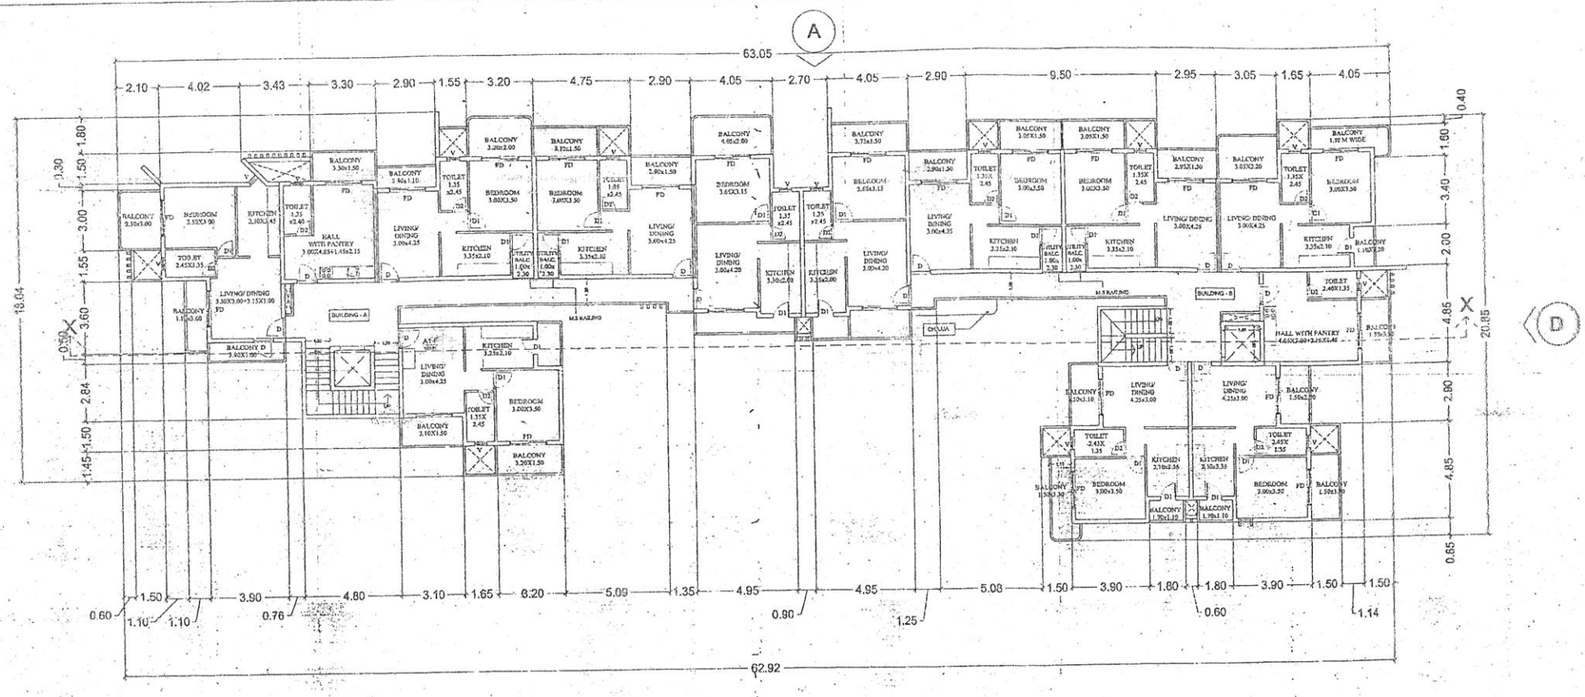

FOURTH FLOOR PLAN

SCALE-1:100

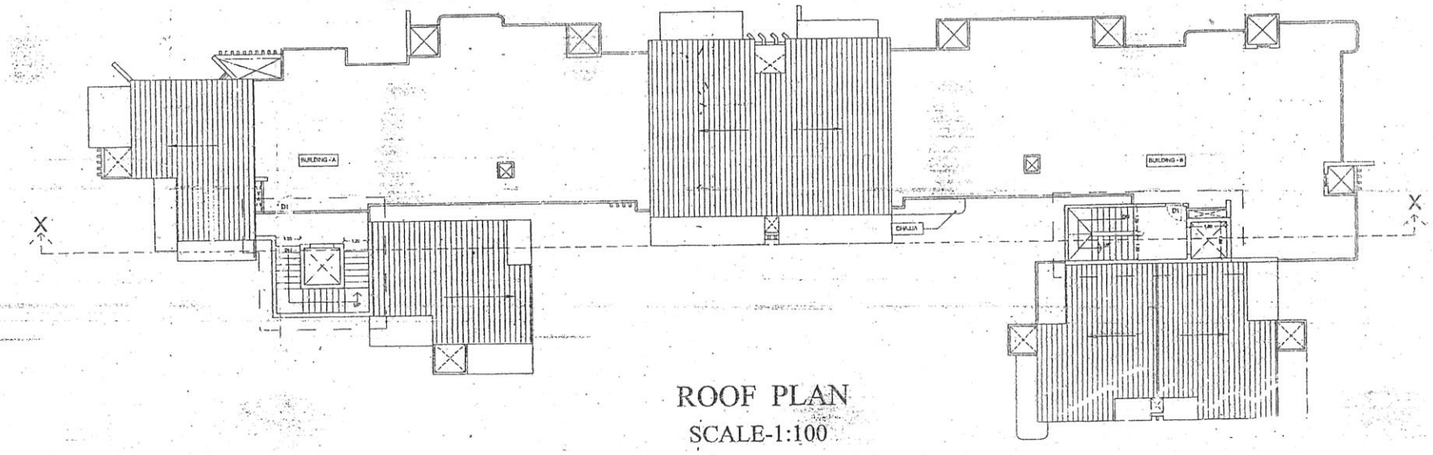

ROOF PLAN

SCALE-1:100

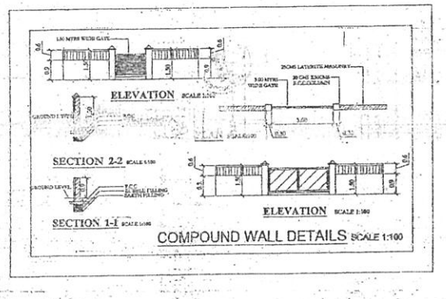

APPROVED FOR DEVELOPMENT PERMISSION
Appl. Order No. MPDA/E-S-267/2019/20/1240
Date 06/12/2019
MEMBER SECRETARY

Village Panchayat Sancoale
Construction Licence Approved
Vide Rec. 210
Date 11/12/20
Secretary V.P. Sancoale

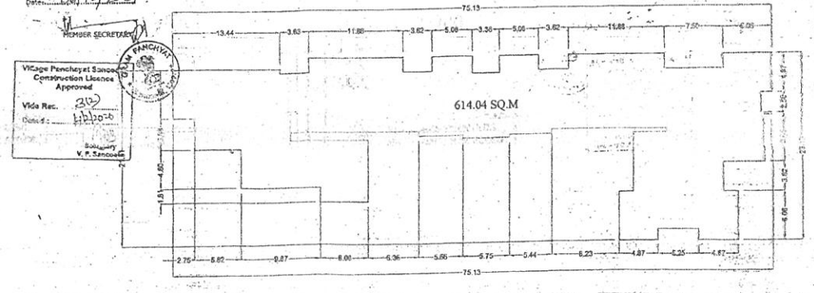

AREA DIAGRAMS

SCALE-1:200

COVERAGE

NOTES

- ALL DIMENSIONS ARE IN METERS UNLESS SPECIFIED OTHERWISE
- WRITTEN DIMENSIONS TO BE FOLOWED
- DRAWING NOT TO BE SCALED
- ARCHITECT SHALL BE CONSULTED FOR DISCREPENCIES IF ANY
- ALL DRAWINGS SHALL BE READ IN CO-RELATION WITH THE STRUCTURAL SERVICES DRAWINGS.
- THIS DRAWING IS COPYRIGHT OF SANDEEP SAWANT AND ASSOCIATES AND IS NOT TO BE REPRODUCED, HANDED OVER TO OTHER PERSON OR USED FOR ANY PURPOSE OTHER THAN THAT FOR WHICH IT HAS BEEN GIVEN OUT.

DOOR WINDOW SCHEDULE

TYPE	SIZE
FD	2.00X2.20
D	1.00X2.20
D1	0.90X2.20
D2	0.80X1.50
V	0.60X0.60

0.1

REVISIONS

DATE:

SIGNED: REF.

PROJECT:

PROPOSED RESIDENTIAL BUILDING ON STILTS (BUILDING 'A' AND BUILDING 'B' WITH COMPOUND WALL ON PROPERTY BEARING SURVEY NO. 178/1-A-1, PLOT NO. A FOR SIDDHARTH CONSTRUCTIONS AT SANCOALE VILLAGE OF MORMUGAO TALUKA

OWNER'S SIGN

For SIDDHARTH CONSTRUCTIONS
PROPRIETOR

ARCHITECT'S SIGN

SANDEEP J. SAWANT
B. O. A. Reg. No. CA/97/21670
Reg. No. AR/C009/2010
P.W.D. Reg. No. P.W.D./ARCH/16/97
ARCHITECT/INTERIOR DESIGNER
MPDA, Arch/80

ARCH.SANDEEP SAWANT
PLAN AND ELEVATION
SHOP NO-12, II nd FLOOR,
APNA BAZAAR.
MOBILE-9422437202

SUBMISSION DRAWING

DEALT BY :	CHECKED : AR. SANDEEP SAWANT
SCALE : 1:100, 1:200,1:250, 1:500	DATE : 27-08-2019
JOB NO: 01	DRAWING NO: 01 / REV. NO: R-1