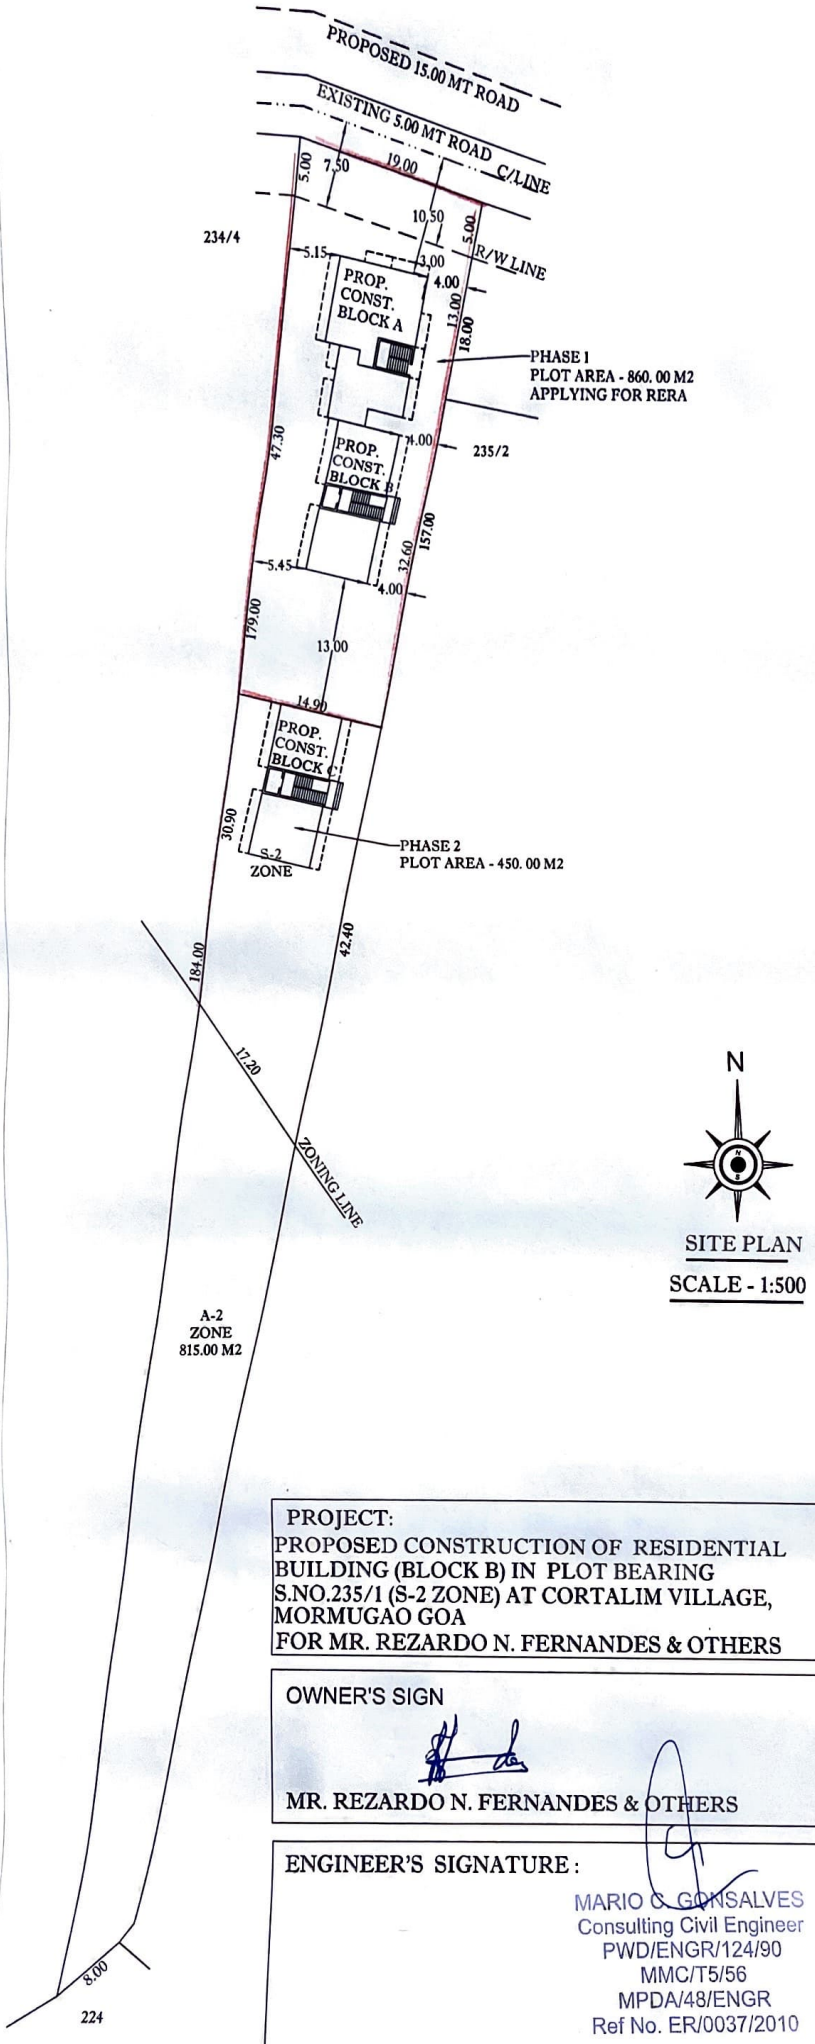

PROJECT:
PROPOSED CONSTRUCTION OF RESIDENTIAL BUILDING (BLOCK B) IN PLOT BEARING S.NO.235/1 (S-2 ZONE) AT CORTALIM VILLAGE, MORMUGAO GOA
FOR MR. REZARDO N. FERNANDES & OTHERS

OWNER'S SIGN

MR. REZARDO N. FERNANDES & OTHERS

ENGINEER'S SIGNATURE :

MARIO C. GONSALVES
Consulting Civil Engineer
PWD/ENGR/124/90
MMC/T5/56
MPDA/48/ENGR
Ref No. ER/0037/2010